


PROPOSED APINALL STREET (WEST) ELEVATION

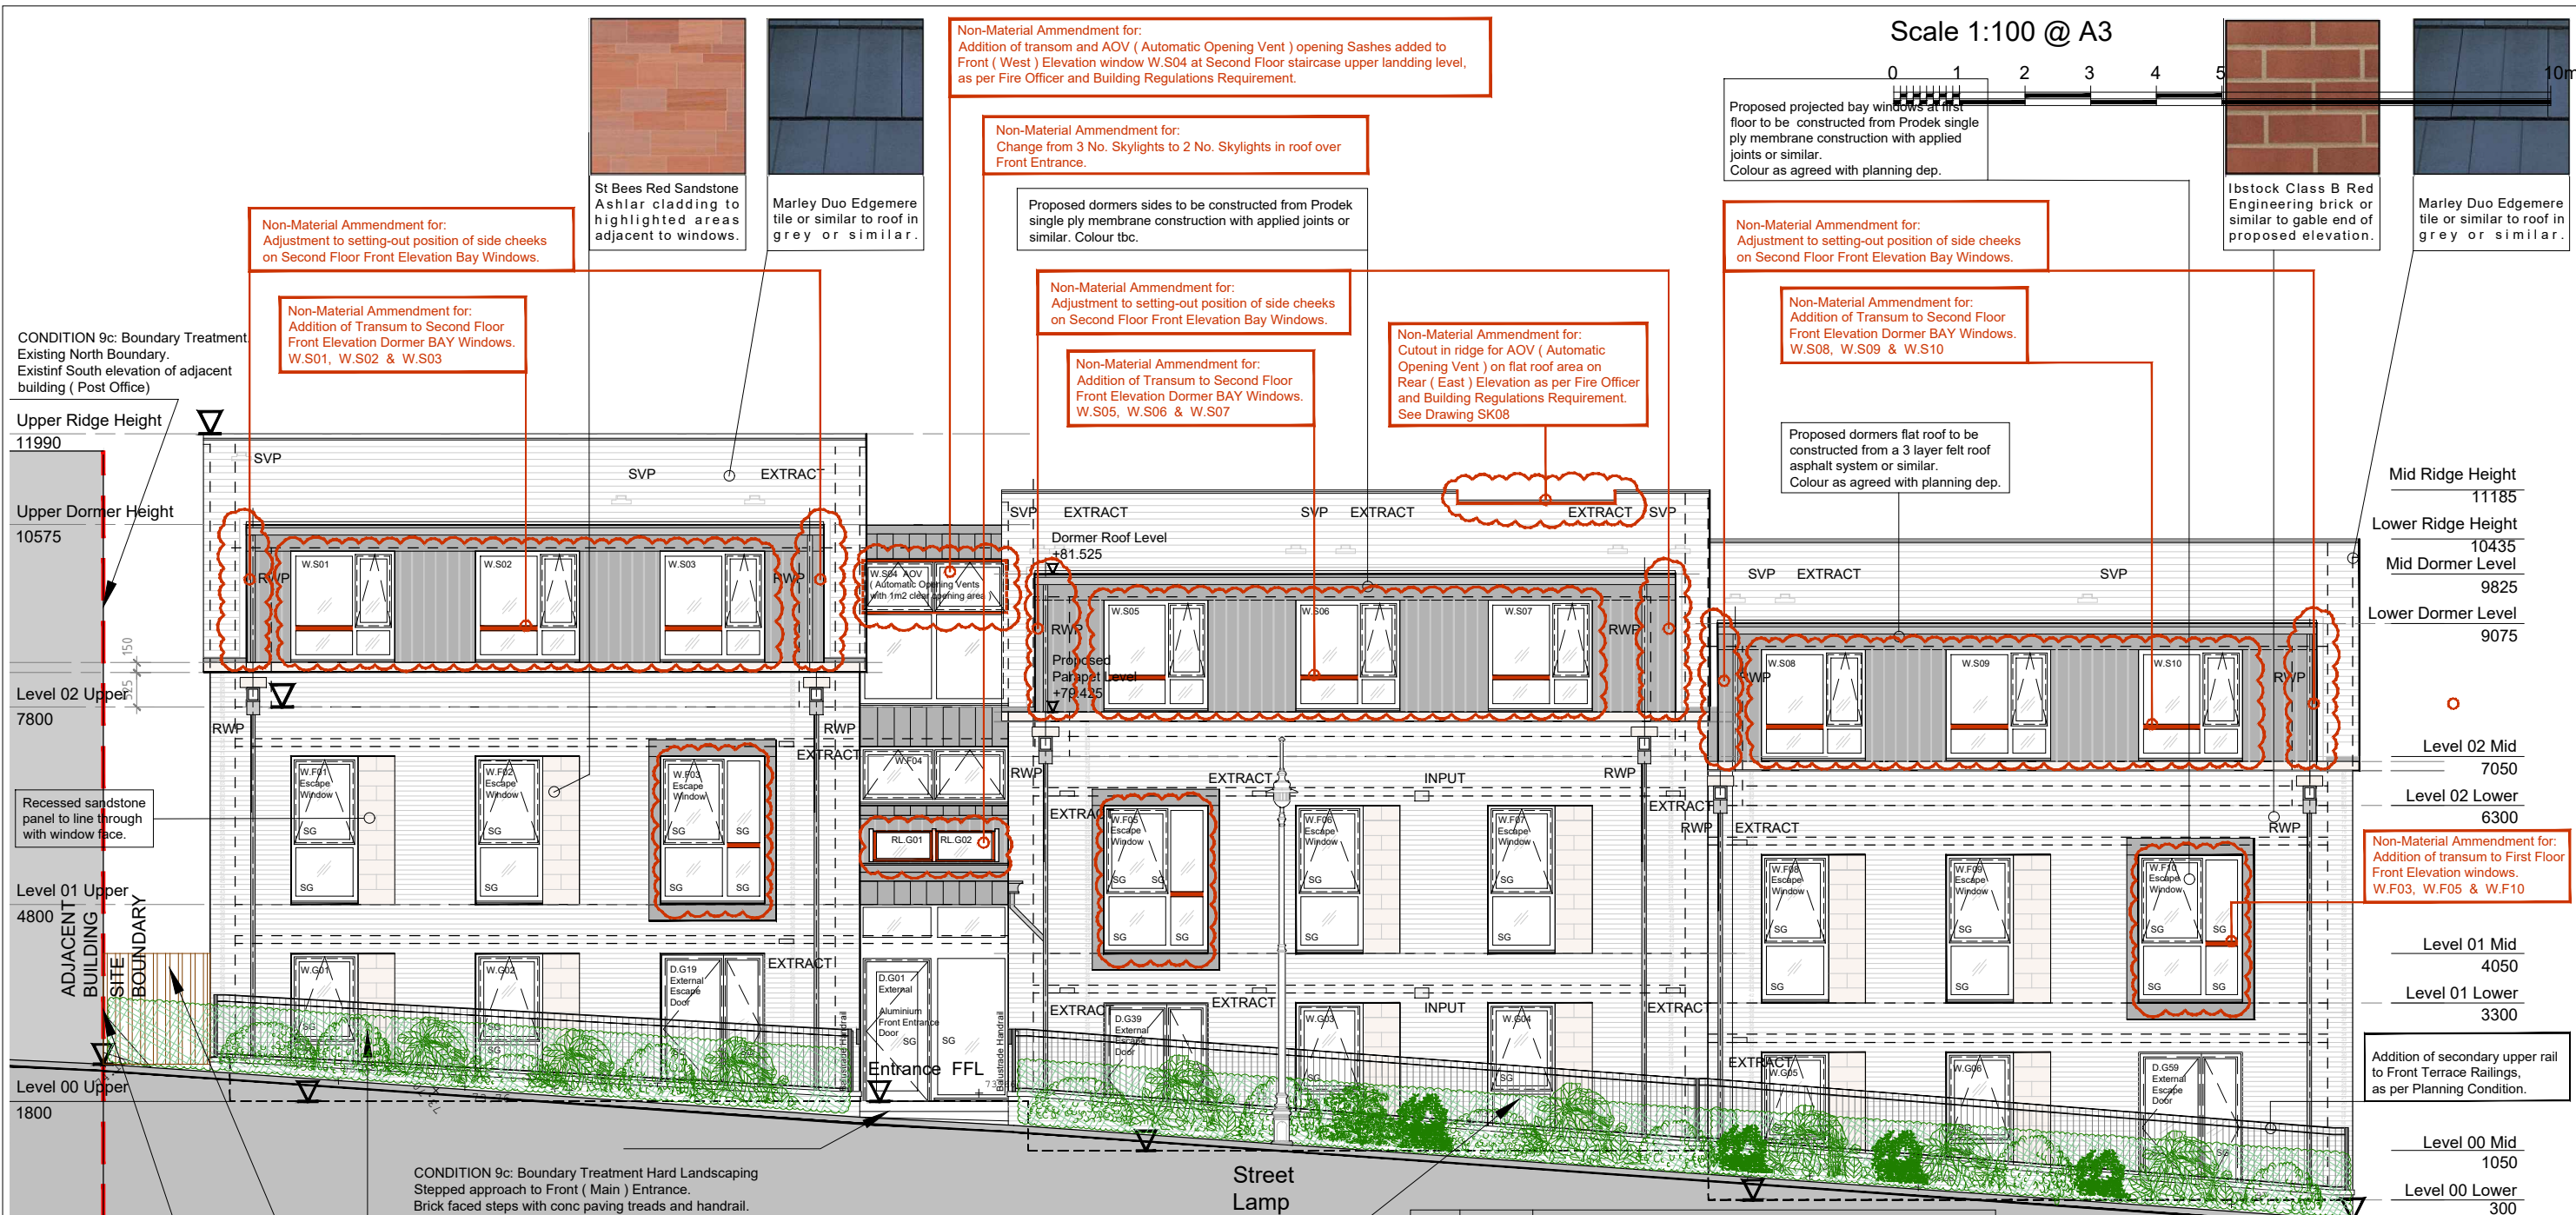

Rev:	Date:	Description
A	27/01/22	Alteration of building massing and material.
B	03/02/22	Alteration of building massing and material.
C	20/04/22	Reconfiguration of access approach.
D	13/05/22	Amended window openings and canopy.
E	19.12.23	Planning Condition Revisions. CONDITION 9a, 9c, 12 and 23 Boundary treatment and soft landscaping notes revised as per Planning Condition letters Dec. 2023.
F	08.01.24	Planning Amendment: Revision for cutout in ridgeline for addition of AOV Smoke Vent added over Second Floor Corridor S2. and addition of AOV (Automatic Opening Vent) opening sashes added to Front (West) Elevation window at Second Floor staircase upper landing level, as per Fire Officer and Building Regulations Requirements. Revision to First and Second Floor Window Transoms.
G	01.01.24	Planning Condition Amendment: Correction to handing of Front (West) Elevation windows D.G39 & W.F05 on previous drawing issue. Windows installed as Approved Planning drawing:
H	04.03.24	Non-Material Amendment for: Adjustment to setting-out position of side cheeks on Second Floor Front Elevation Bay Windows.
J	18/03/24	Revision and Consolidation previous notes and highlighted detail on drawing, for Non-Material Amendment Application as per Planning officers instruction. (See highlighted notes and detail in drawing)

PLANNING AMENDMENT DRAWING: 18.03.2024

 **owen ellis**
Architects

Honeycomb, Edmund Street
Liverpool L3 9NG
TEL: 0151 227 1555
email: info@owenellis.co.uk
web: www.owenellis.co.uk

18 No. - 2B Apartments,
Aspinall Street, Prescott, L34 5QQ.

Proposed Elevations (2 of 3)

DRAWING NUMBER	REVISION	DATE
4188 / SK 07	18.03.2024 J	May 2022 SCALE 1:100 @ A3