



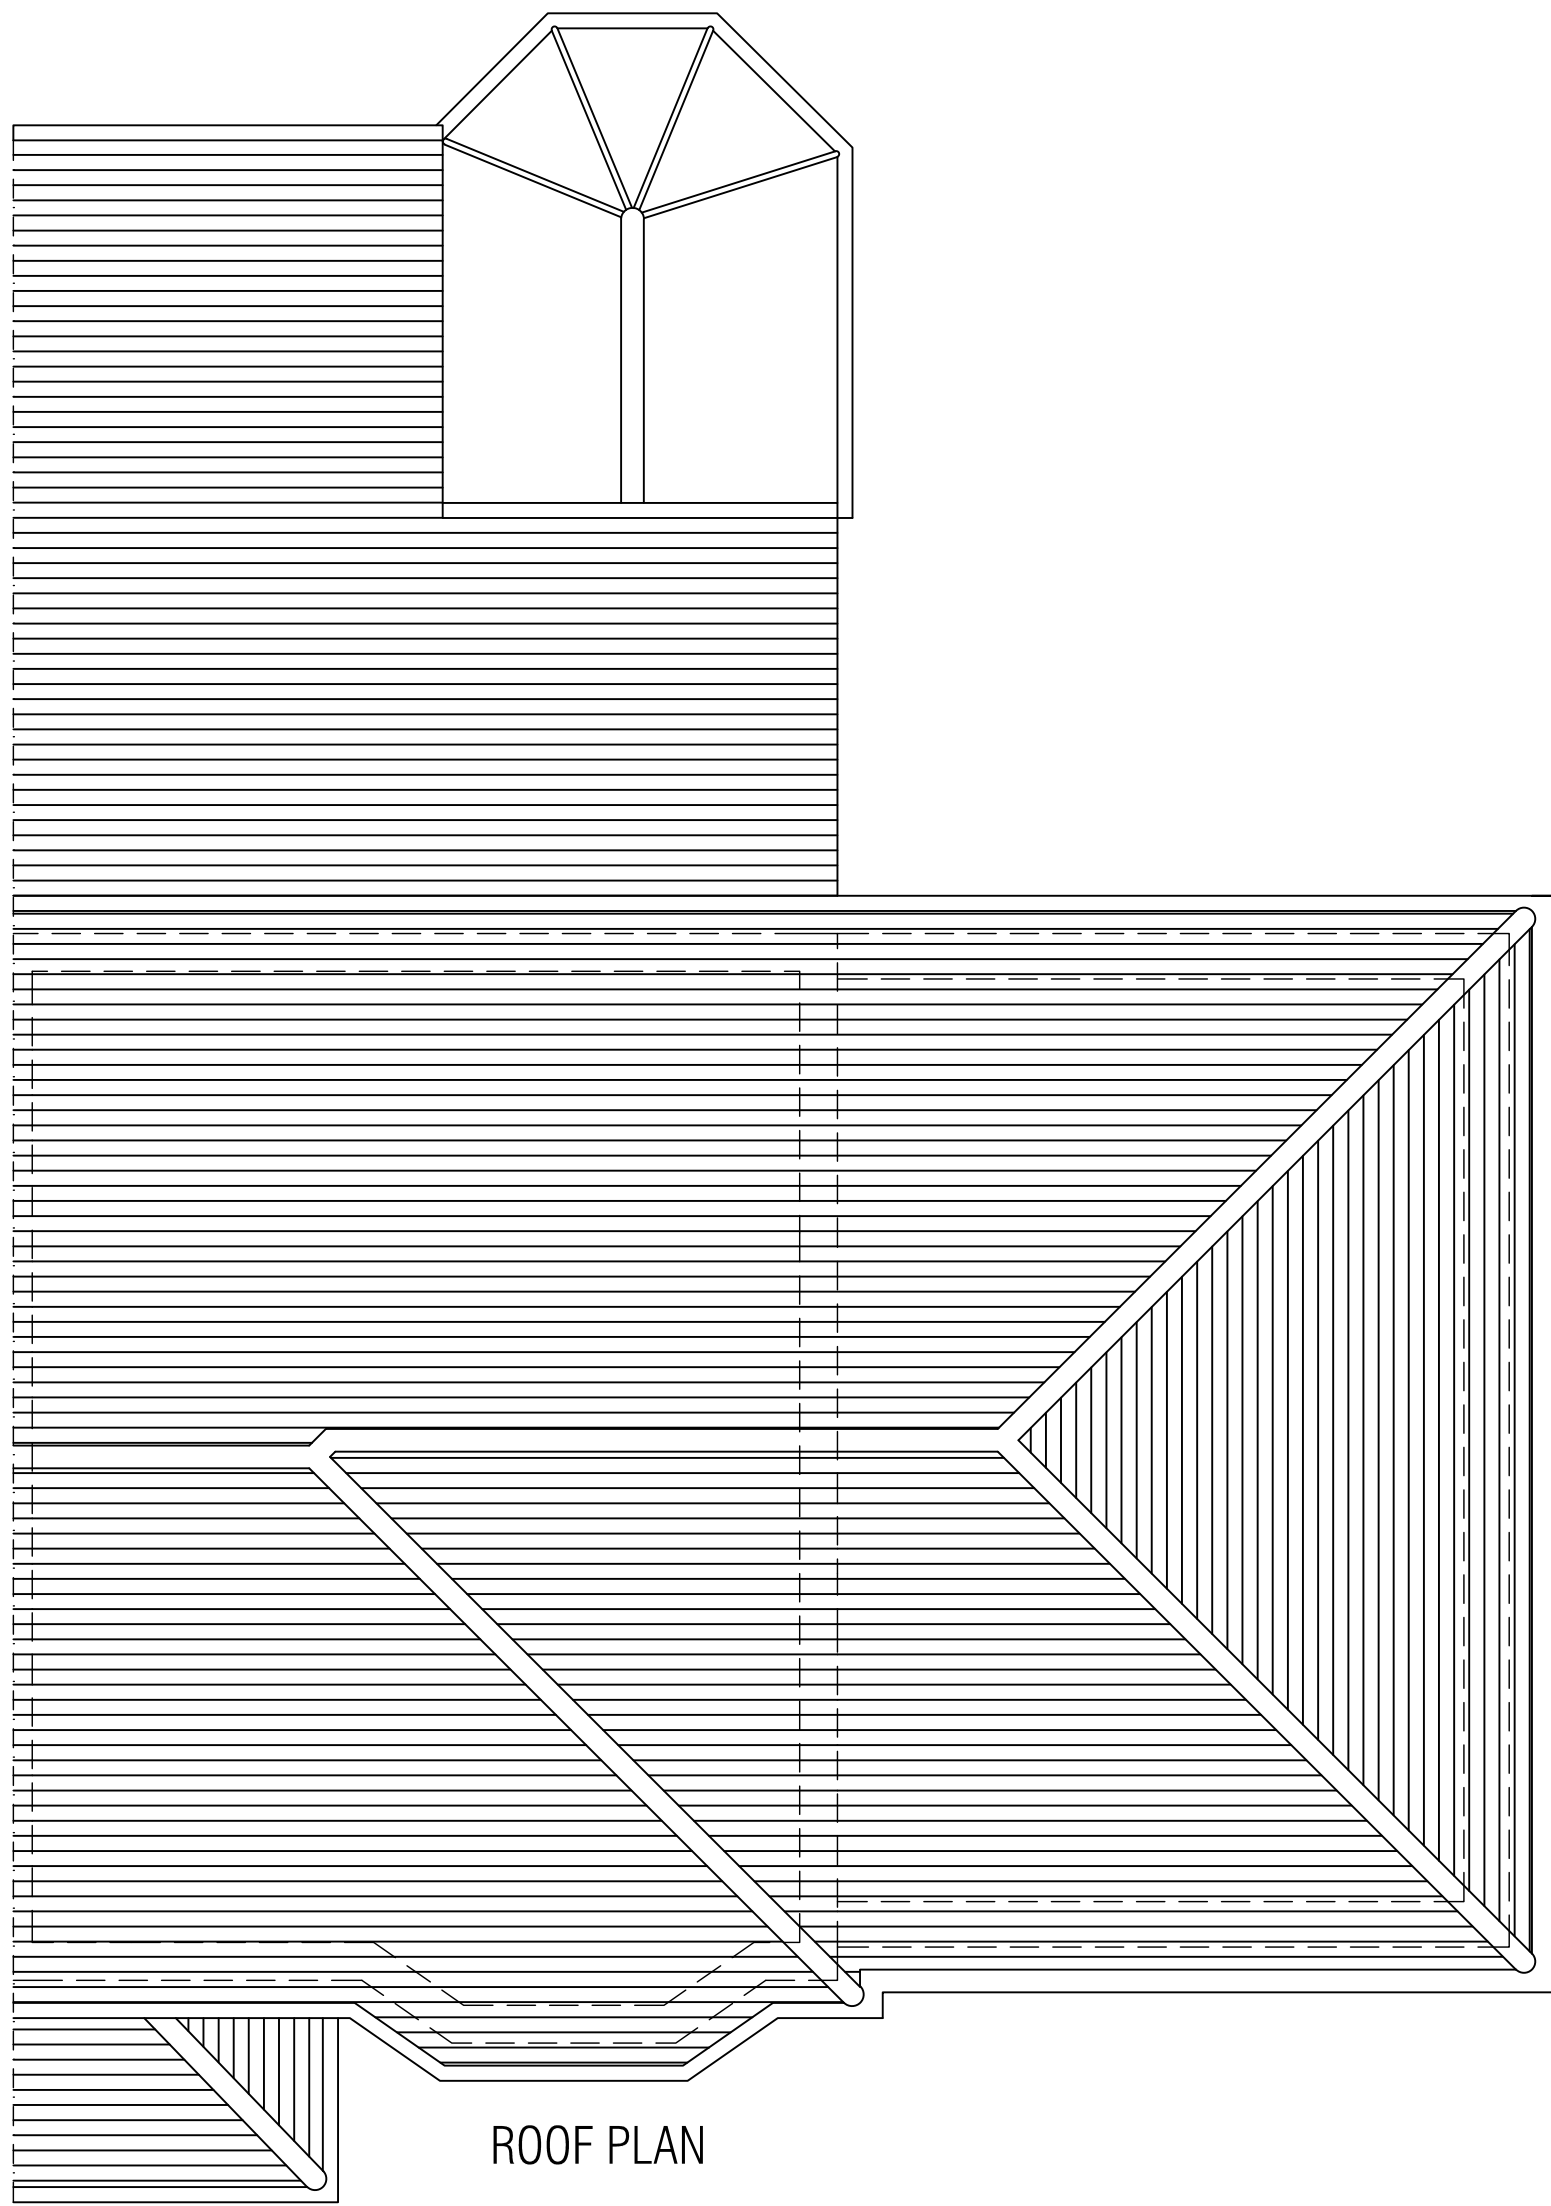


ROOF PLAN

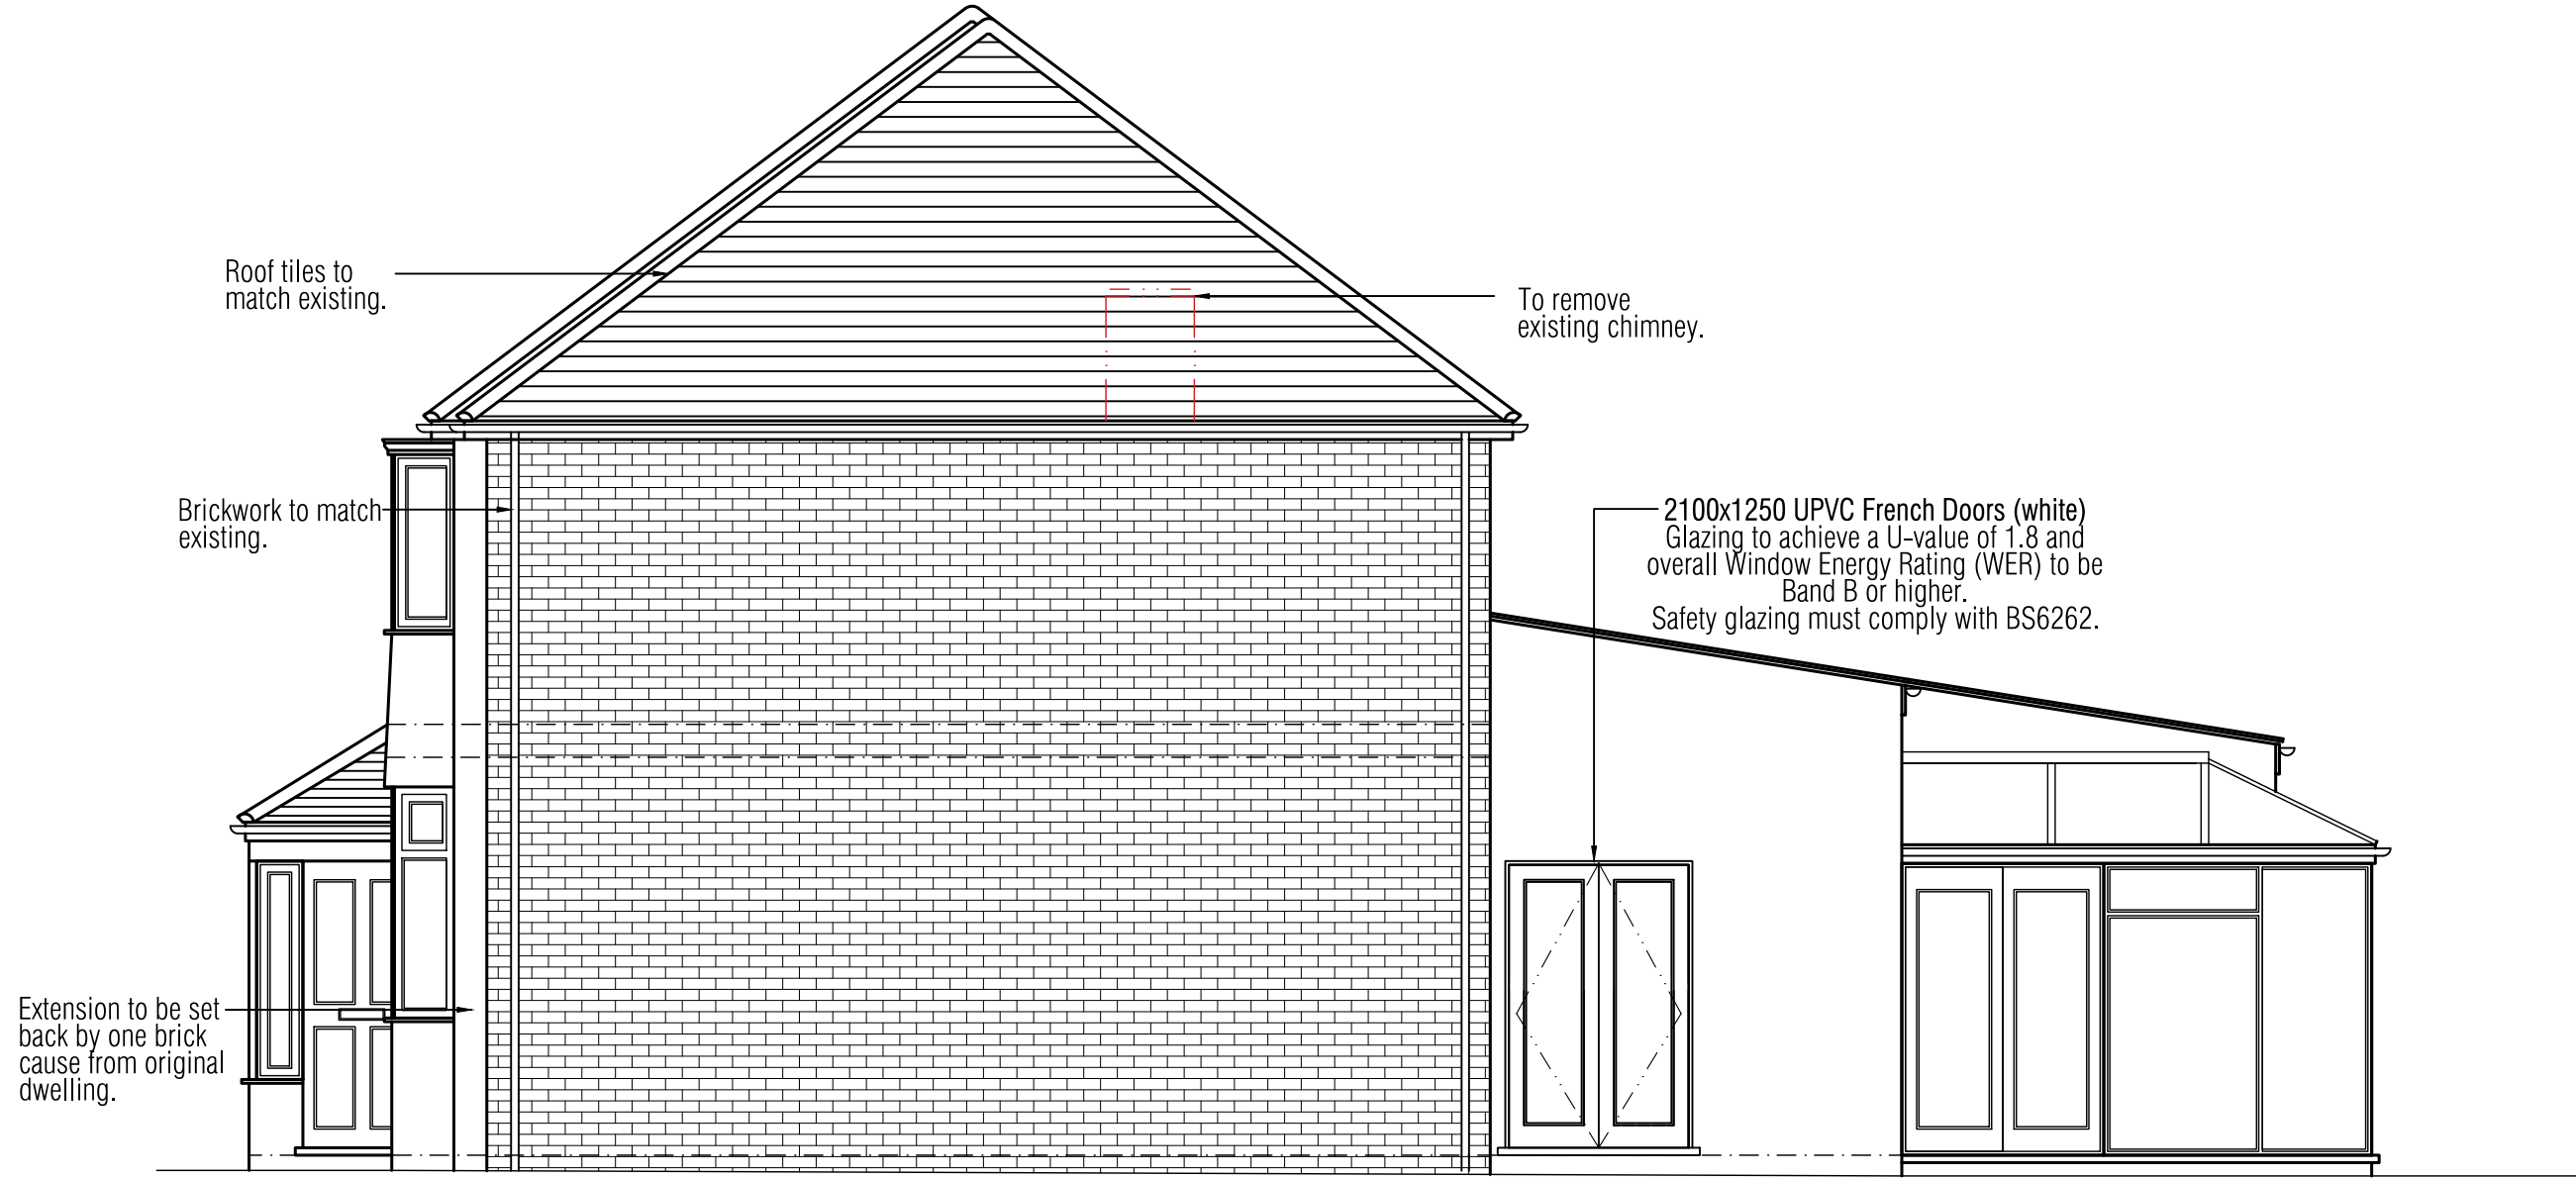

SIDE ELEVATION



FRONT ELEVATION

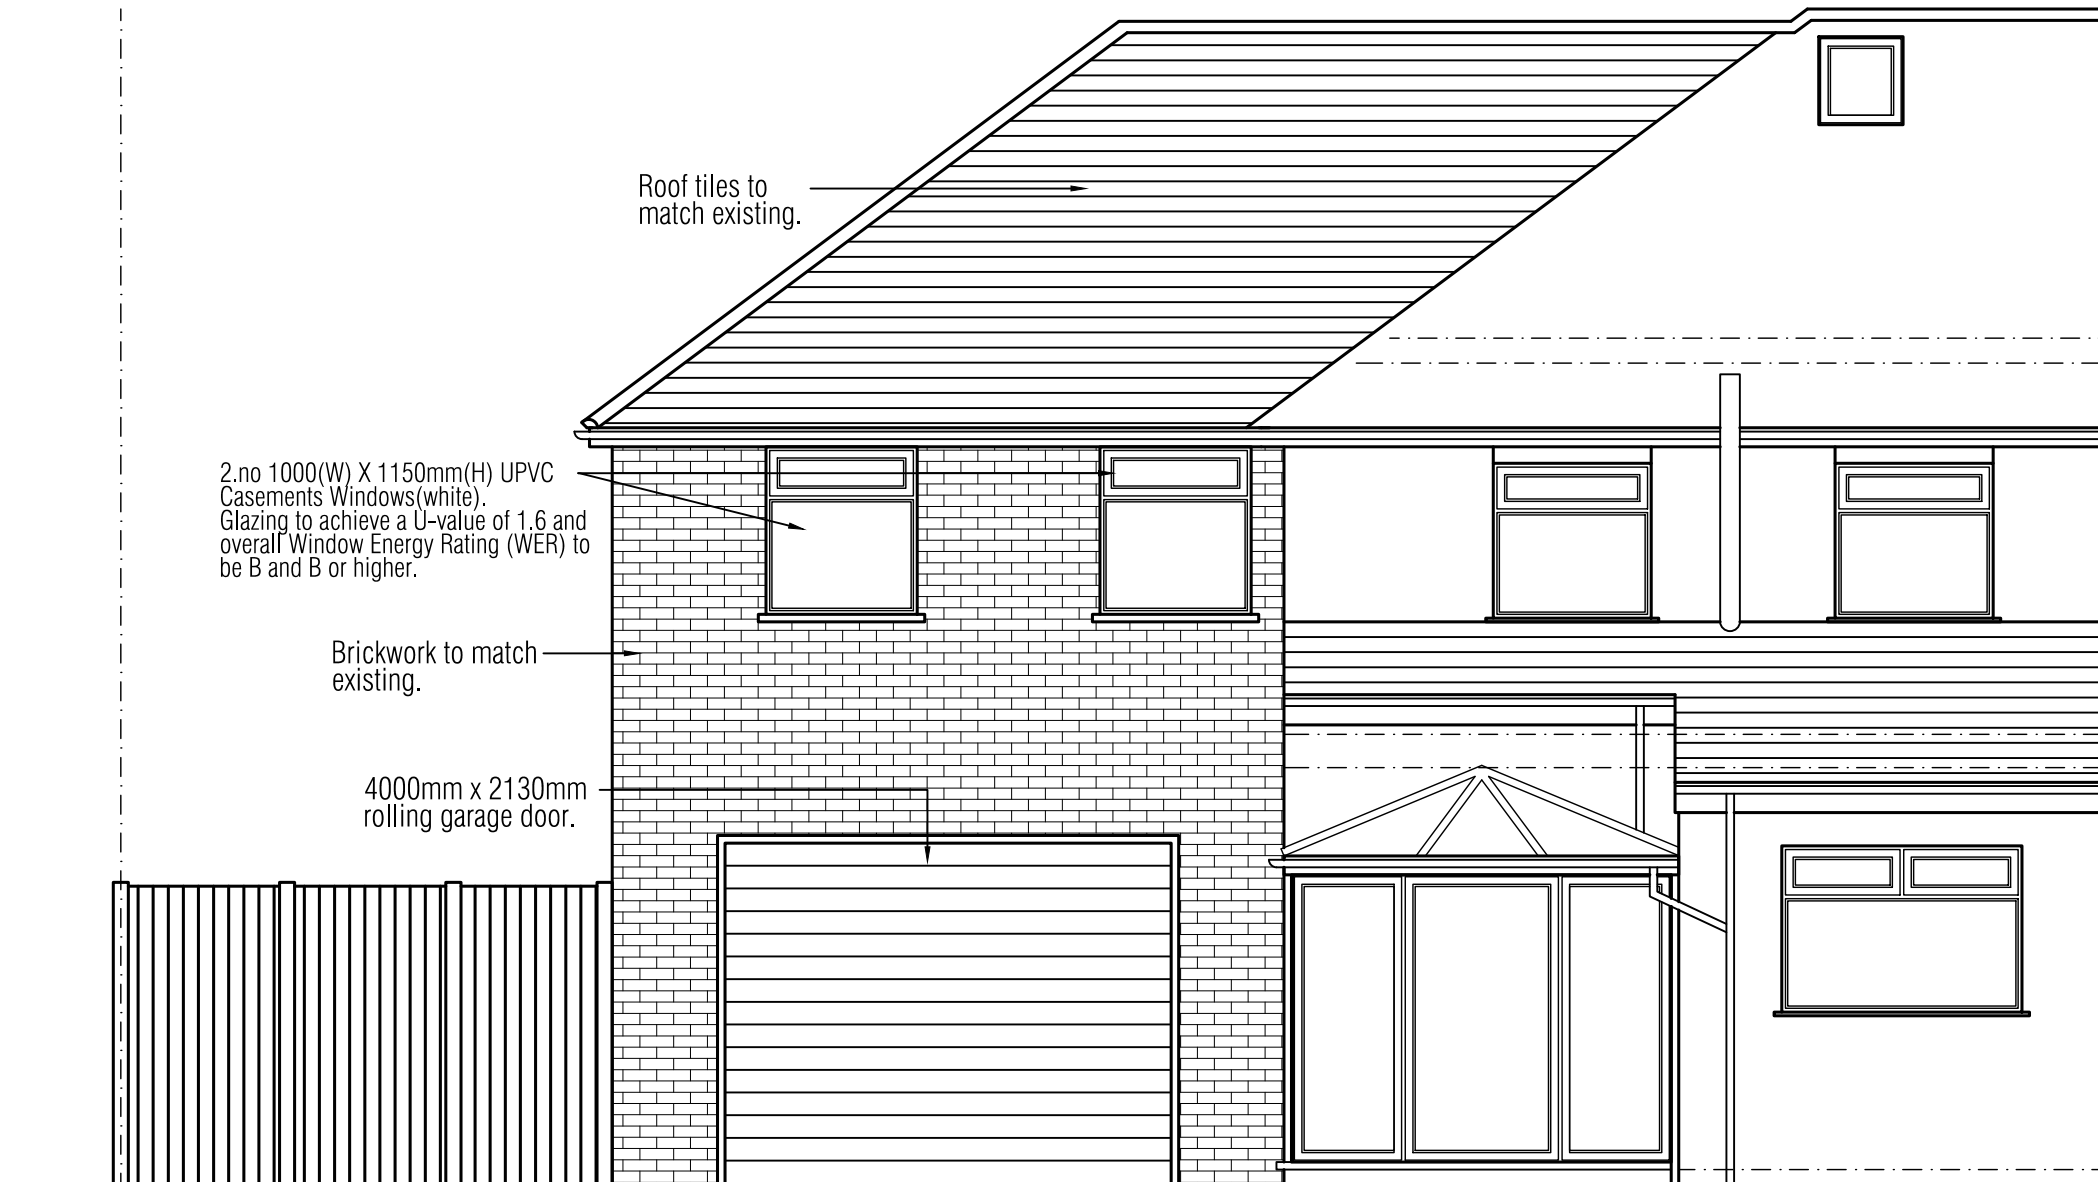

REAR ELEVATION

Scale 1:50 0 0.5 1.5 3 5m



CLIENT
CHRIS
57 WINDY ARBOR ROAD
L35 3PA

PROJECT
DOUBLE SIDE EXTENSION

STATUS
PLANNING

TITLE
PROPOSED PLANS

SCALE
1:50 @A1

DATE
22/12/2023

DRAWN BY
PKH

CHECKED
-

PROJ No:
PKH/301

DWG No:
03

REV:
A