




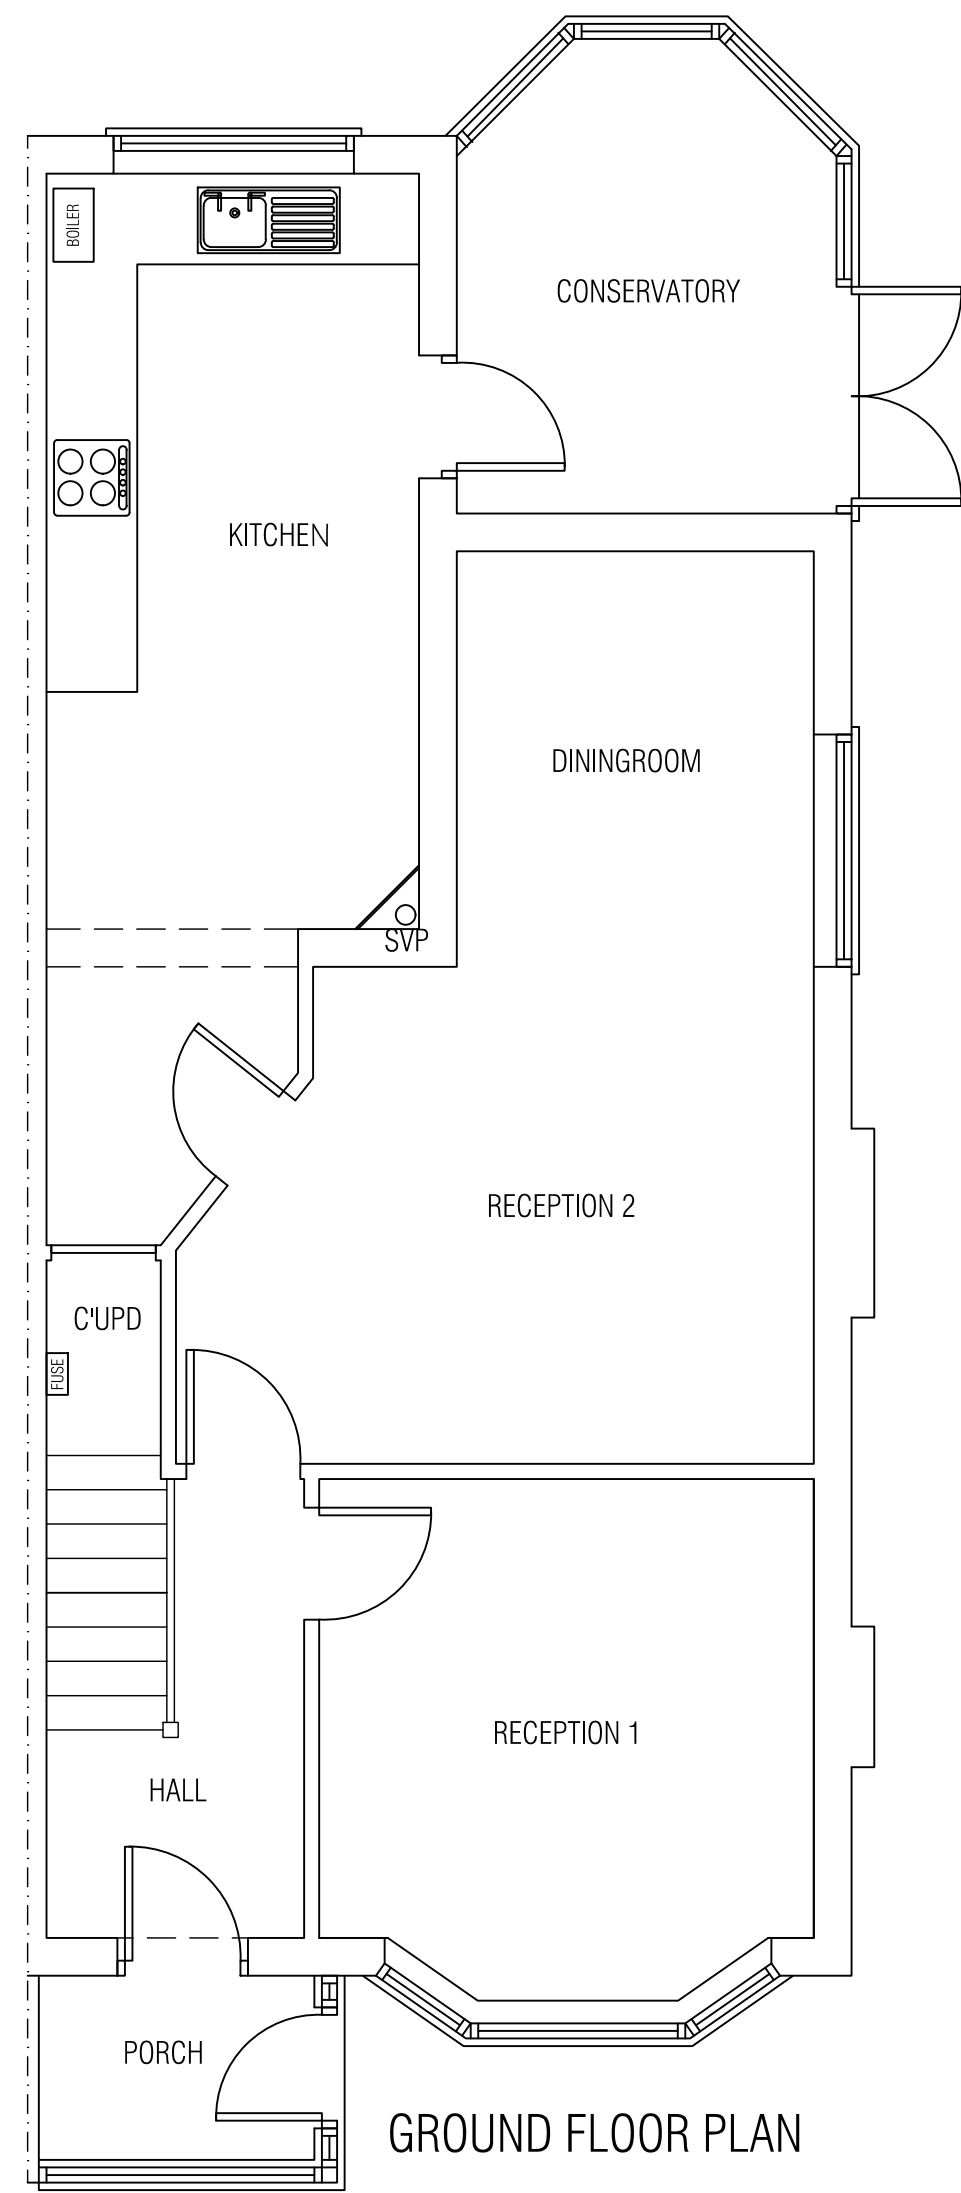


GROUND FLOOR PLAN

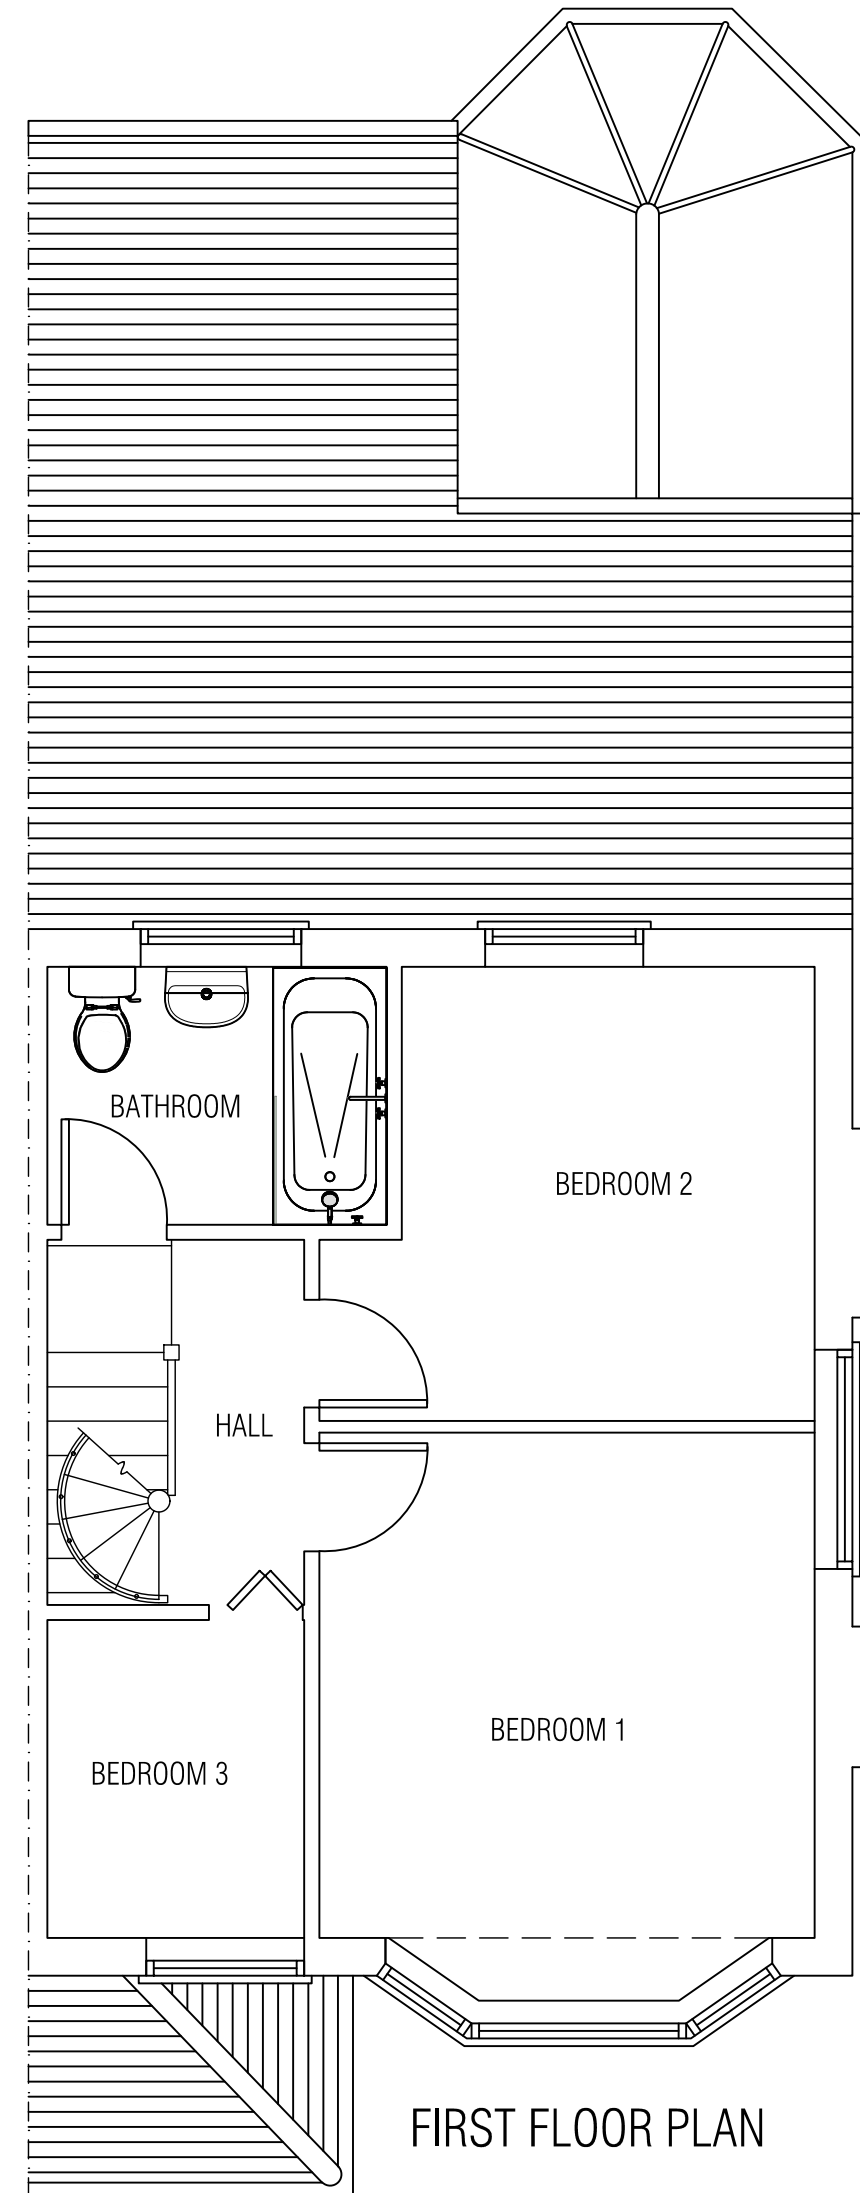

FIRST FLOOR PLAN

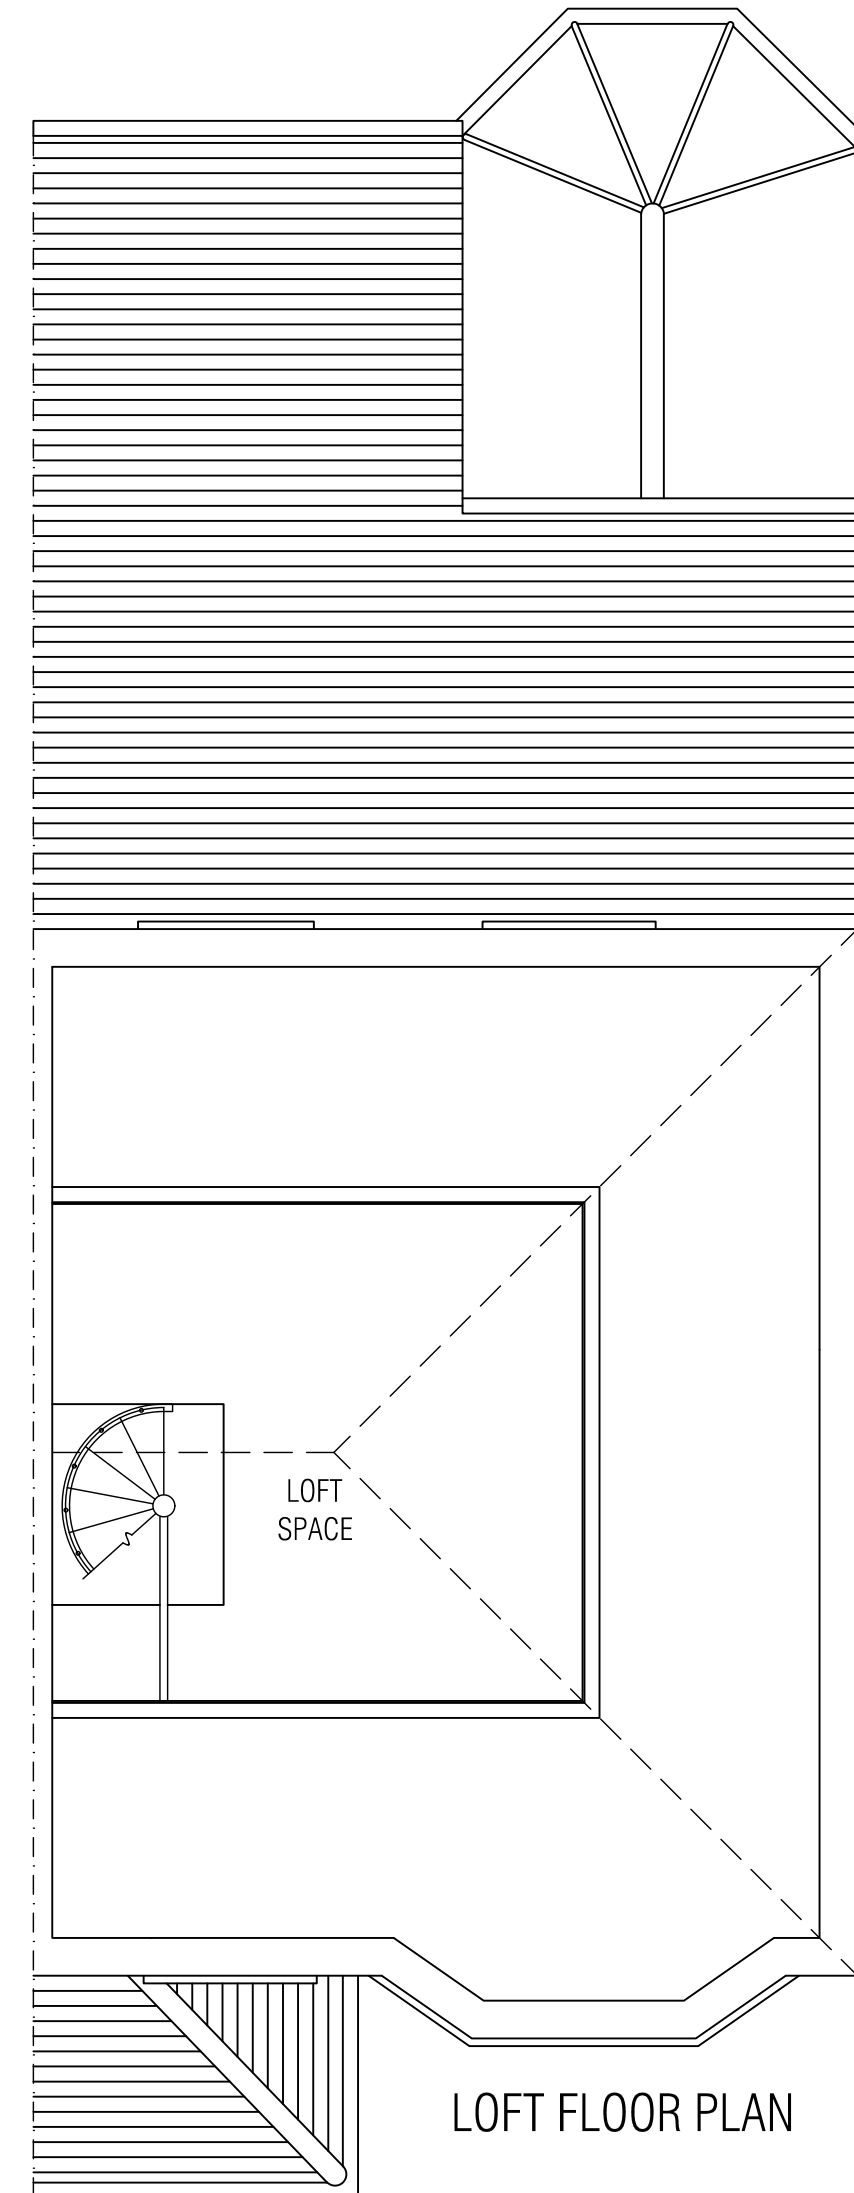

LOFT FLOOR PLAN

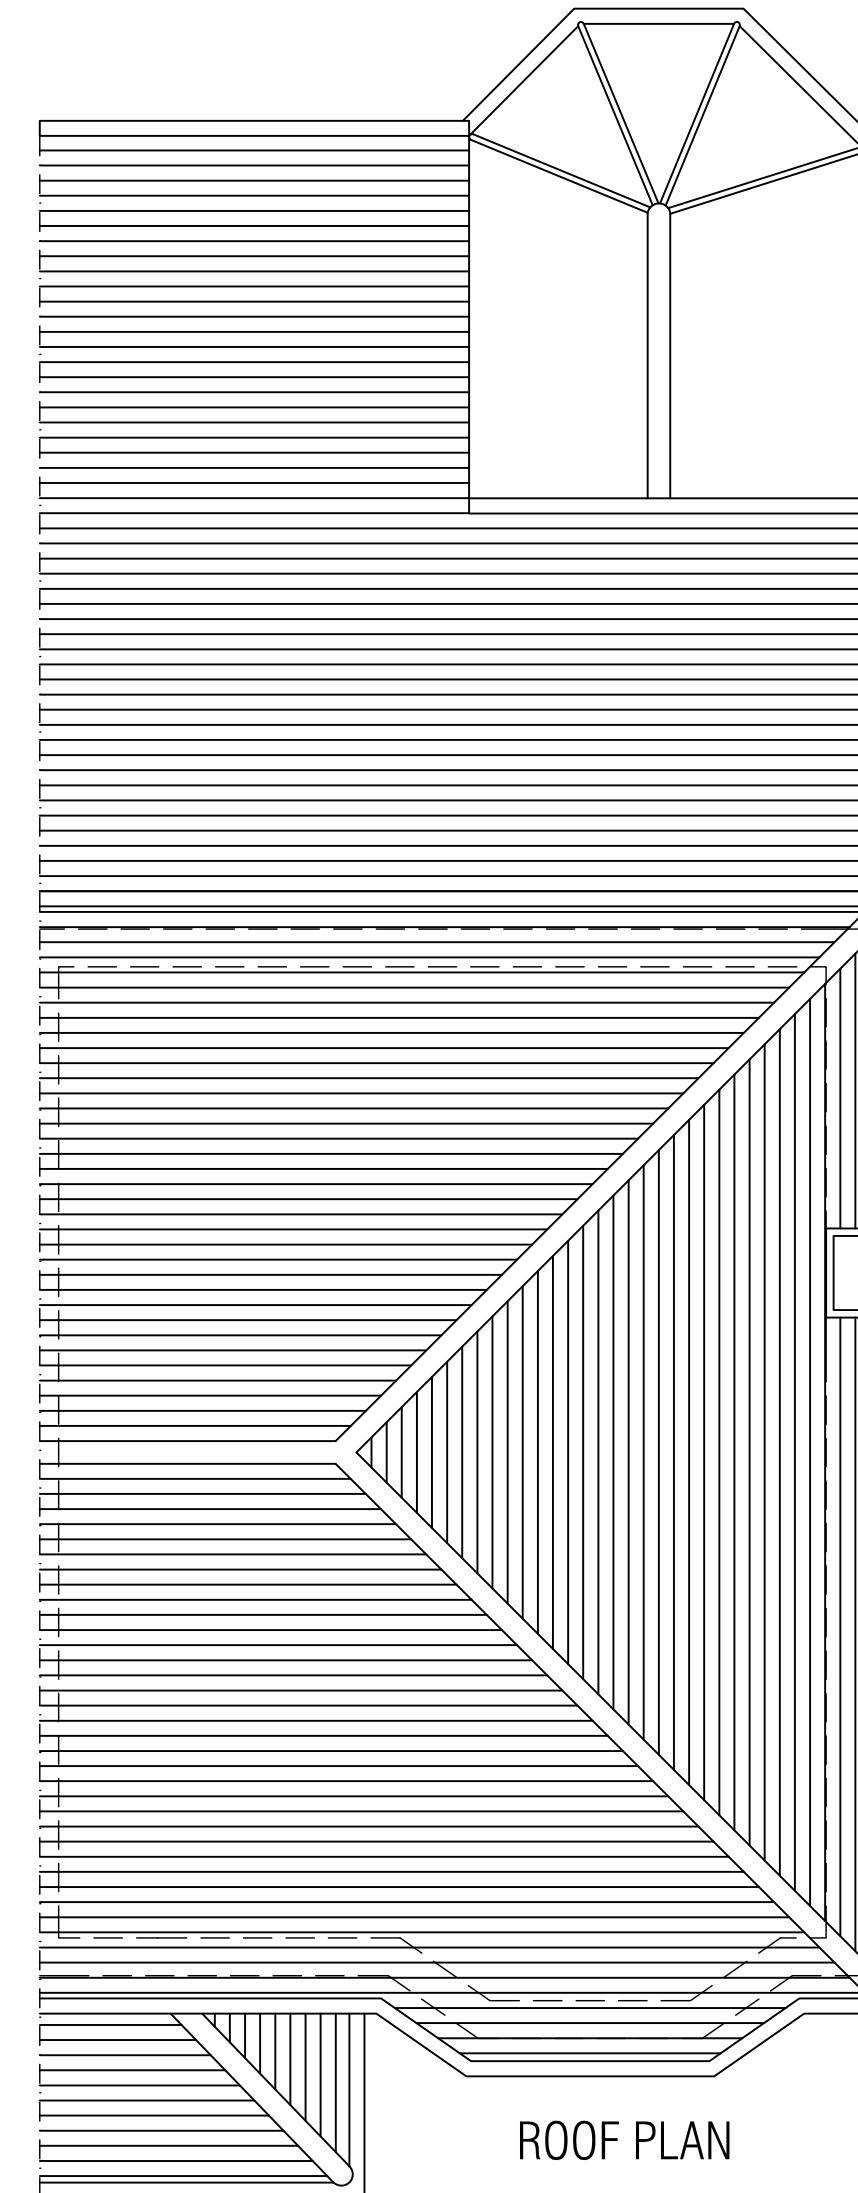


ROOF PLAN



FRONT ELEVATION



REAR ELEVATION

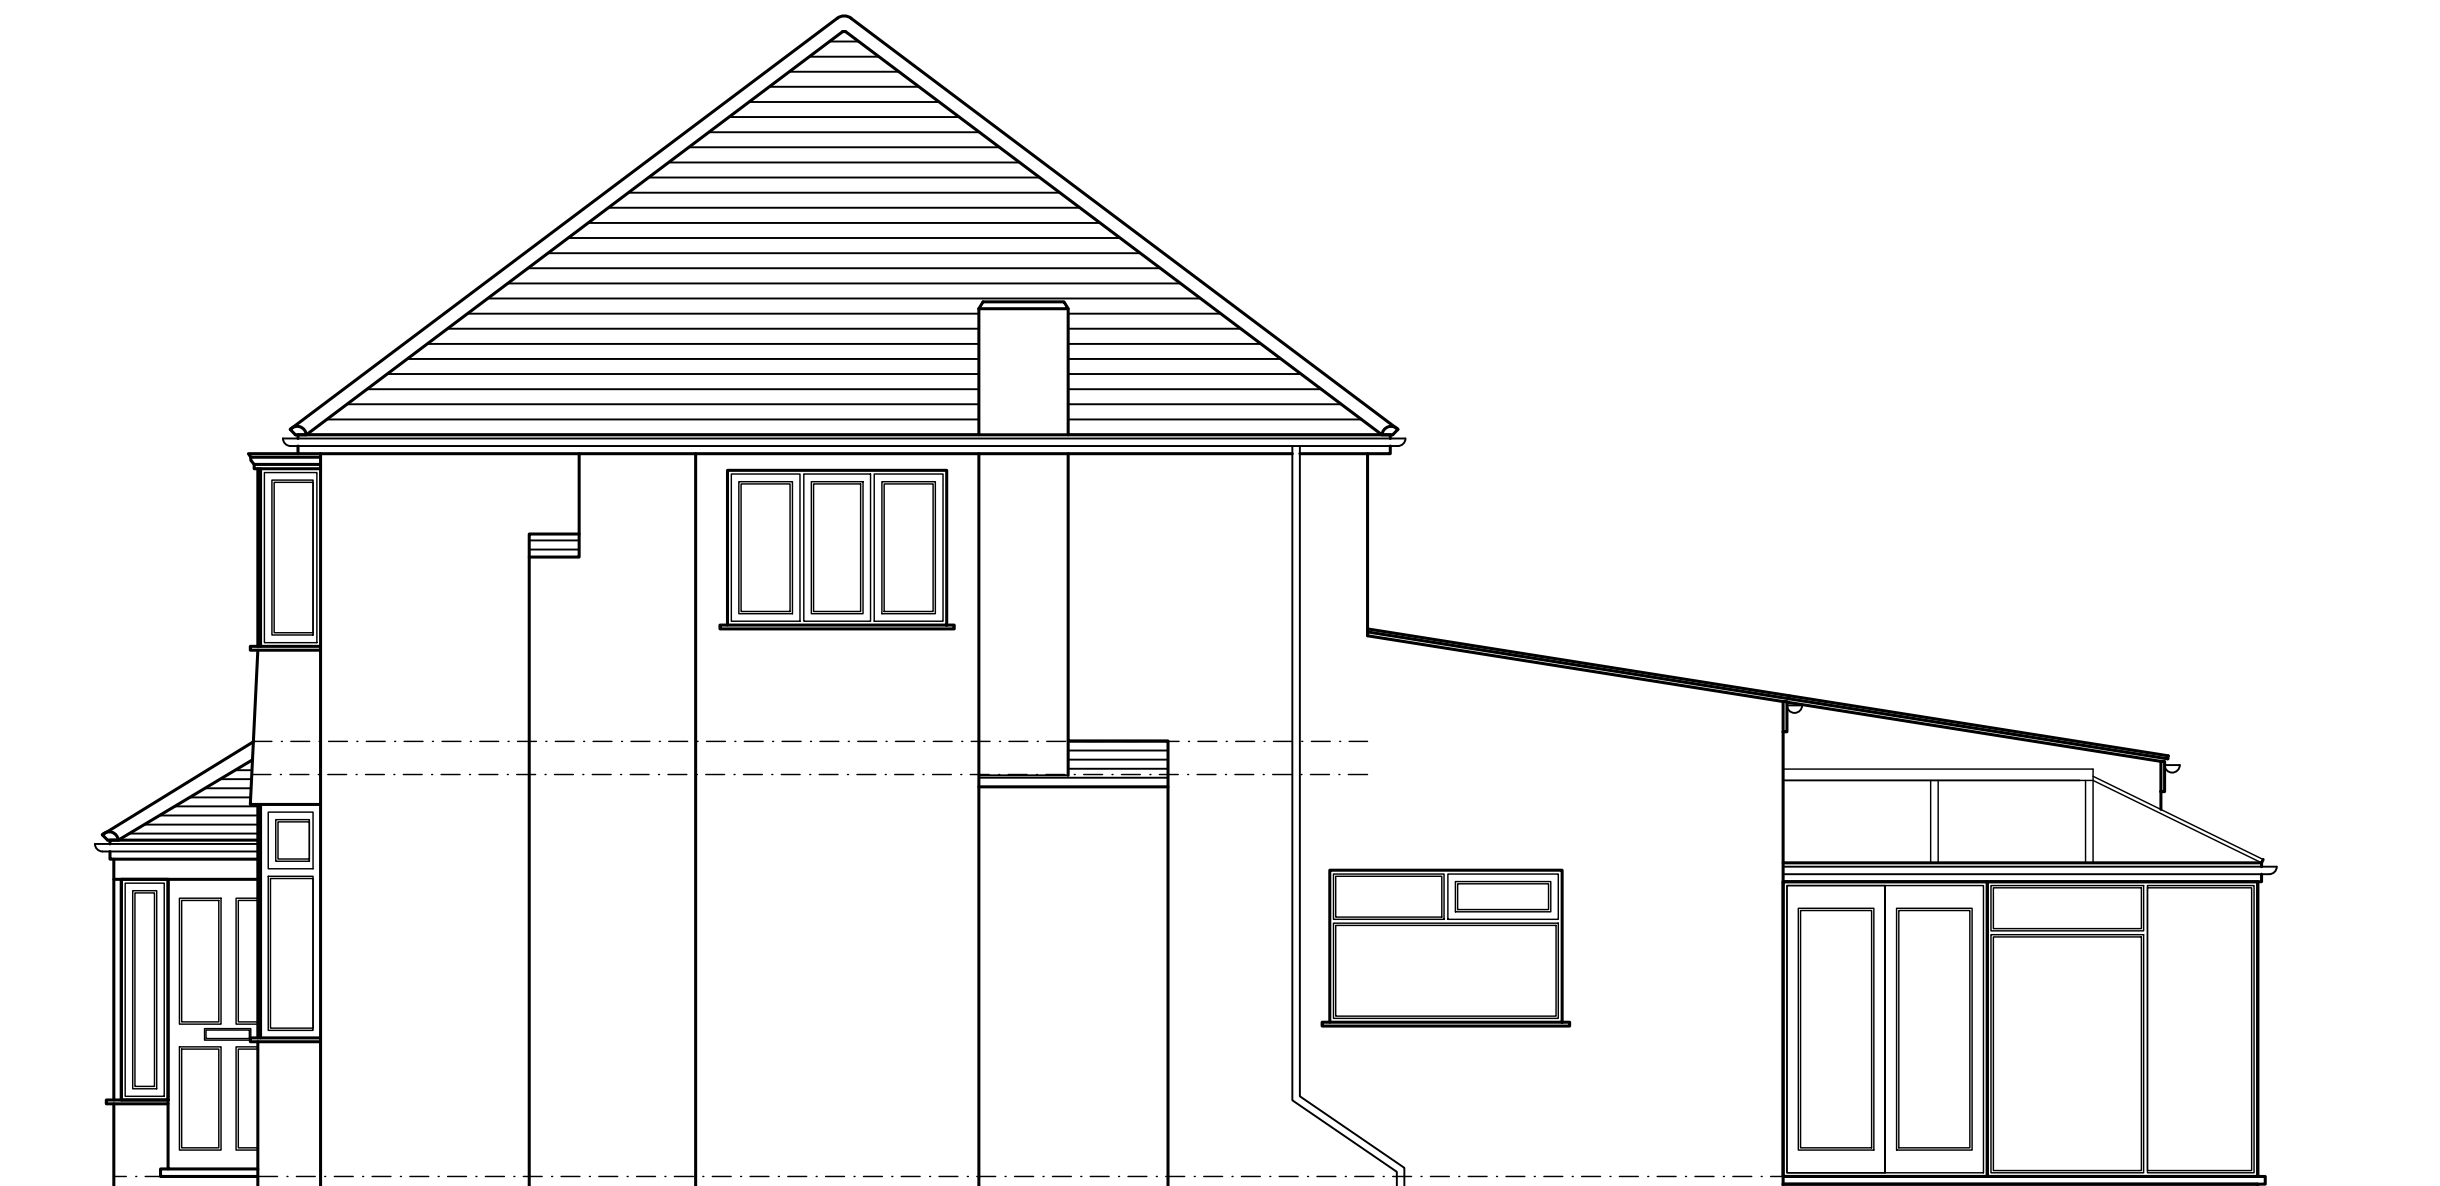

SIDE ELEVATION




Scale 1:50 0 0.5 1.5 3 5m



CLIENT
CHRIS
57 WINDY ARBOR ROAD
L35 3PA
PROJECT
DOUBLE SIDE EXTENSION
STATUS
PLANNING

TITLE
EXISTING PLANS

SCALE 1:50 @A1	DATE 22/12/2023	DRAWN BY PKH	CHECKED -
PROJ No PKH/301	DWG No 01	REV -	

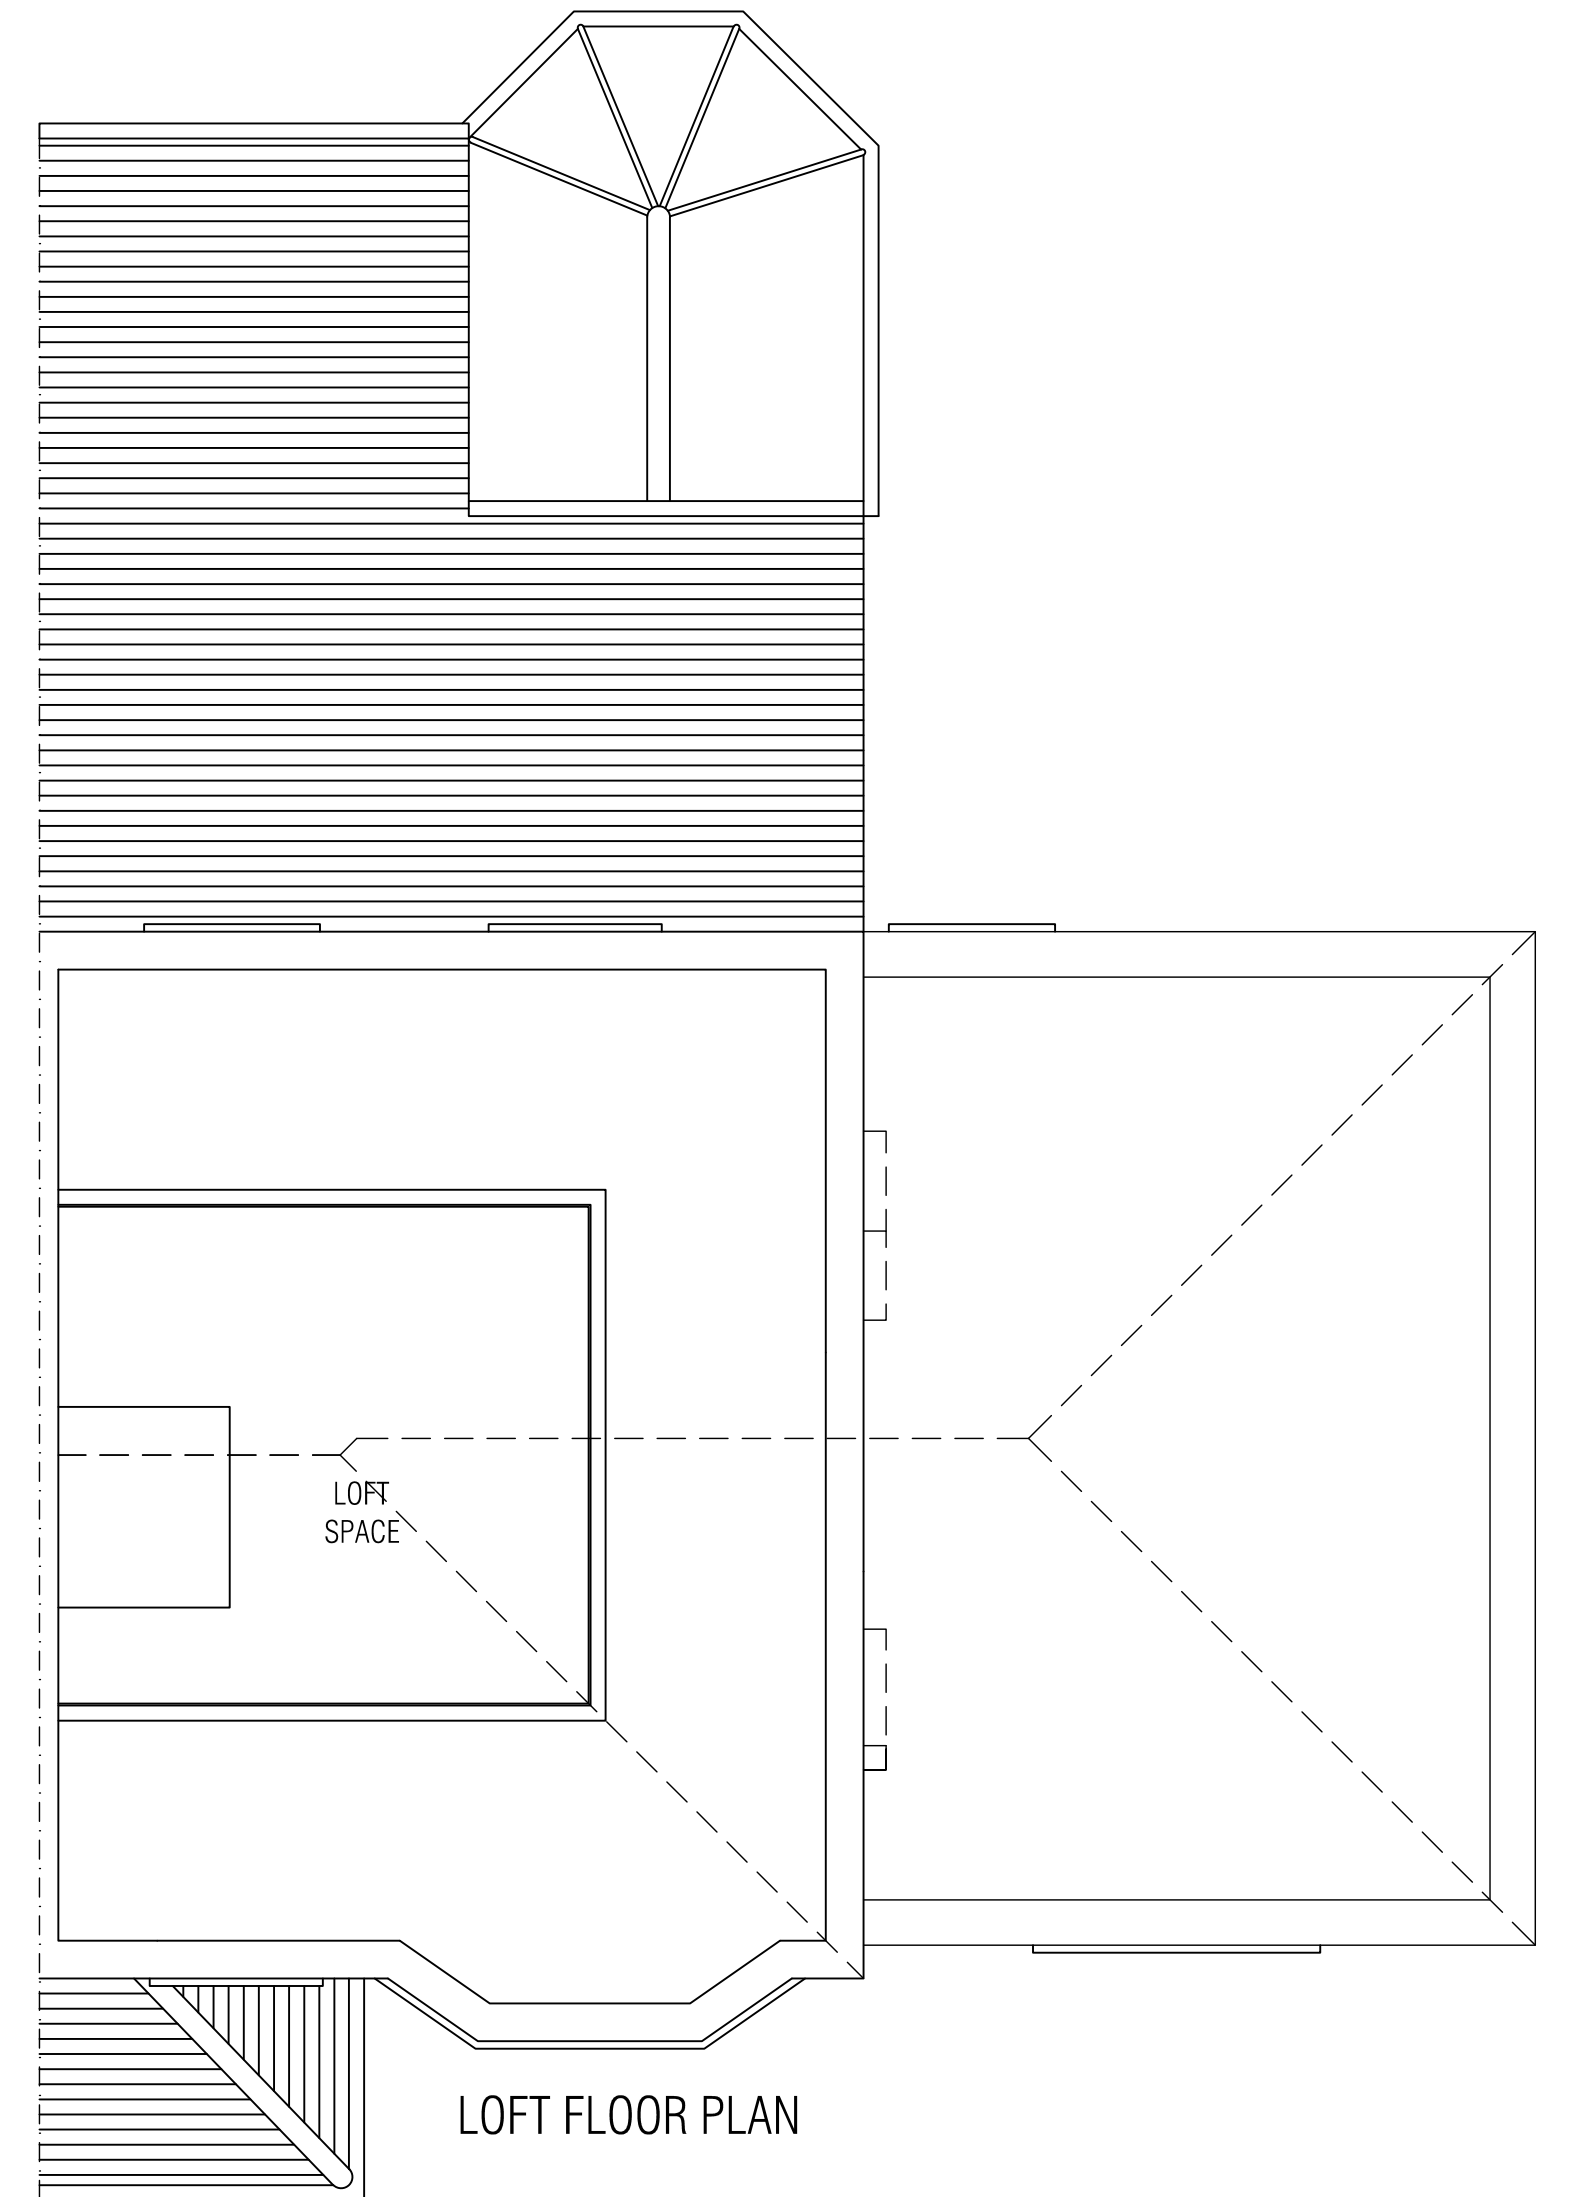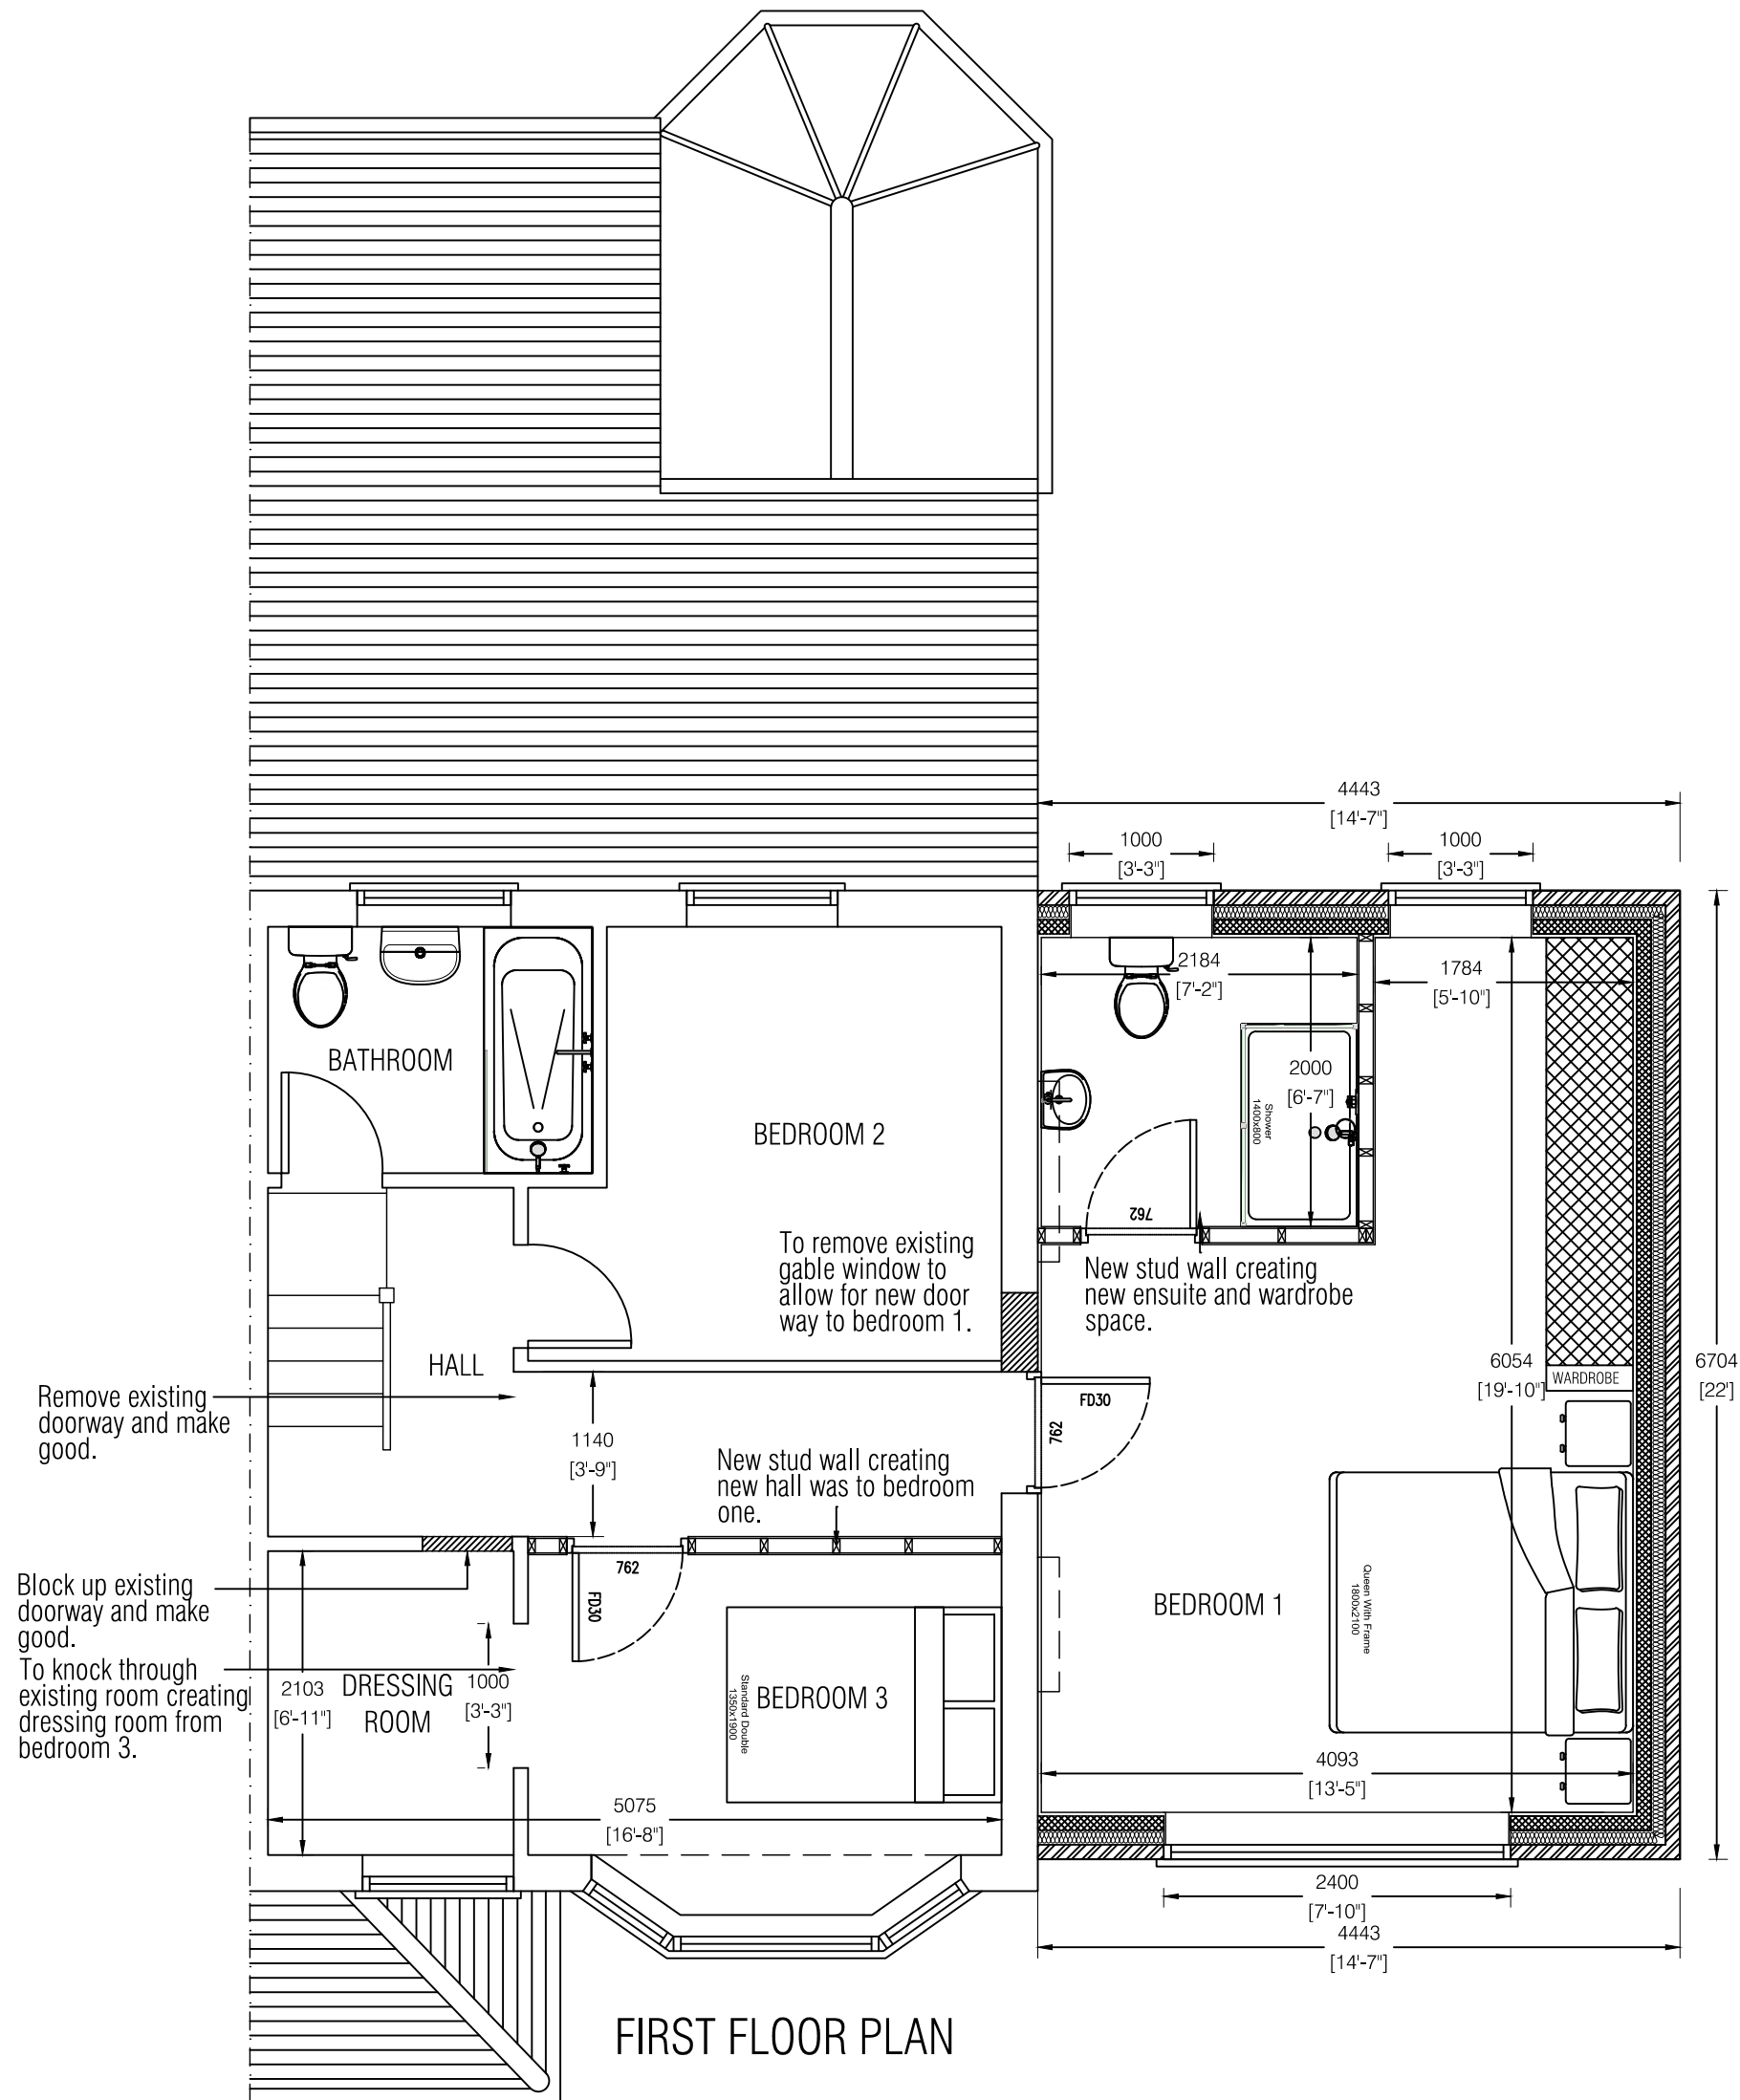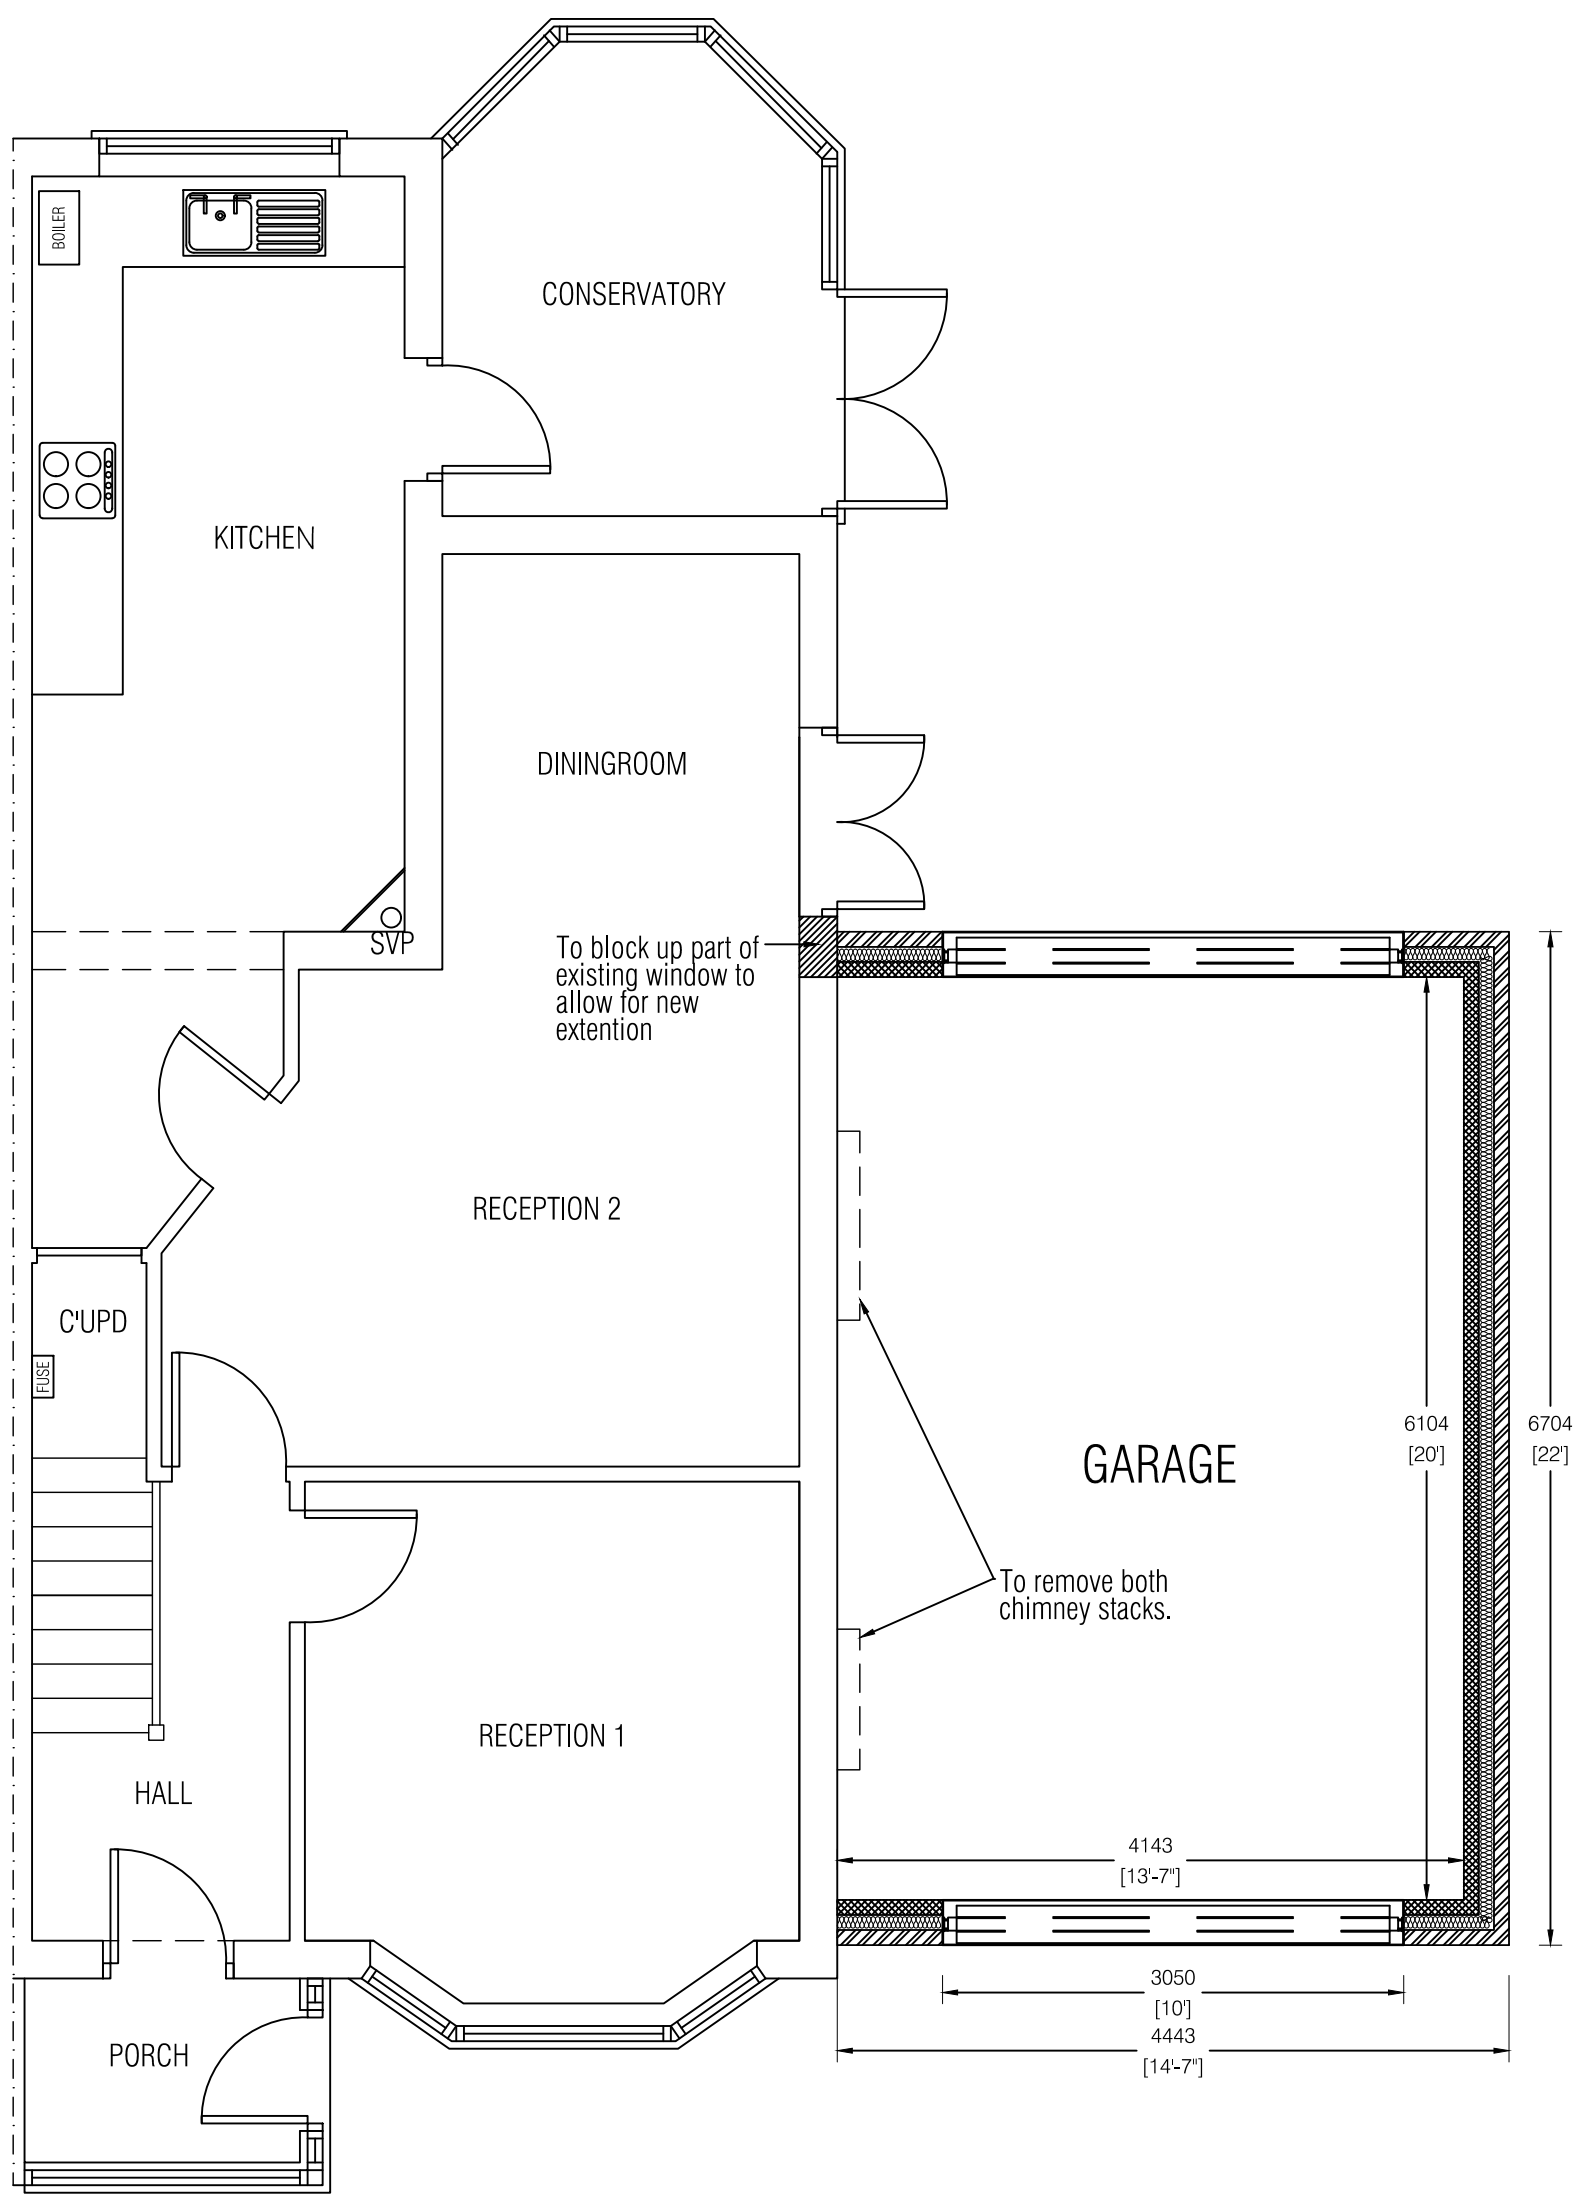


Scale 1:50




CLIENT		TITLE			
CHRIS		PROPOSED PLANS			
57 WINDY ARBOR ROAD					
L35 3PA					
PROJECT		SCALE	DATE	DRAWN BY	CHECKED
DOUBLE SIDE EXTENSION		1:50 @A1	22/12/2023	PKH	-
STATUS		PKH No:	DWG No:	REV:	
PLANNING		PKH/301	02	B	

Rev	Date	By	Checked	Desc

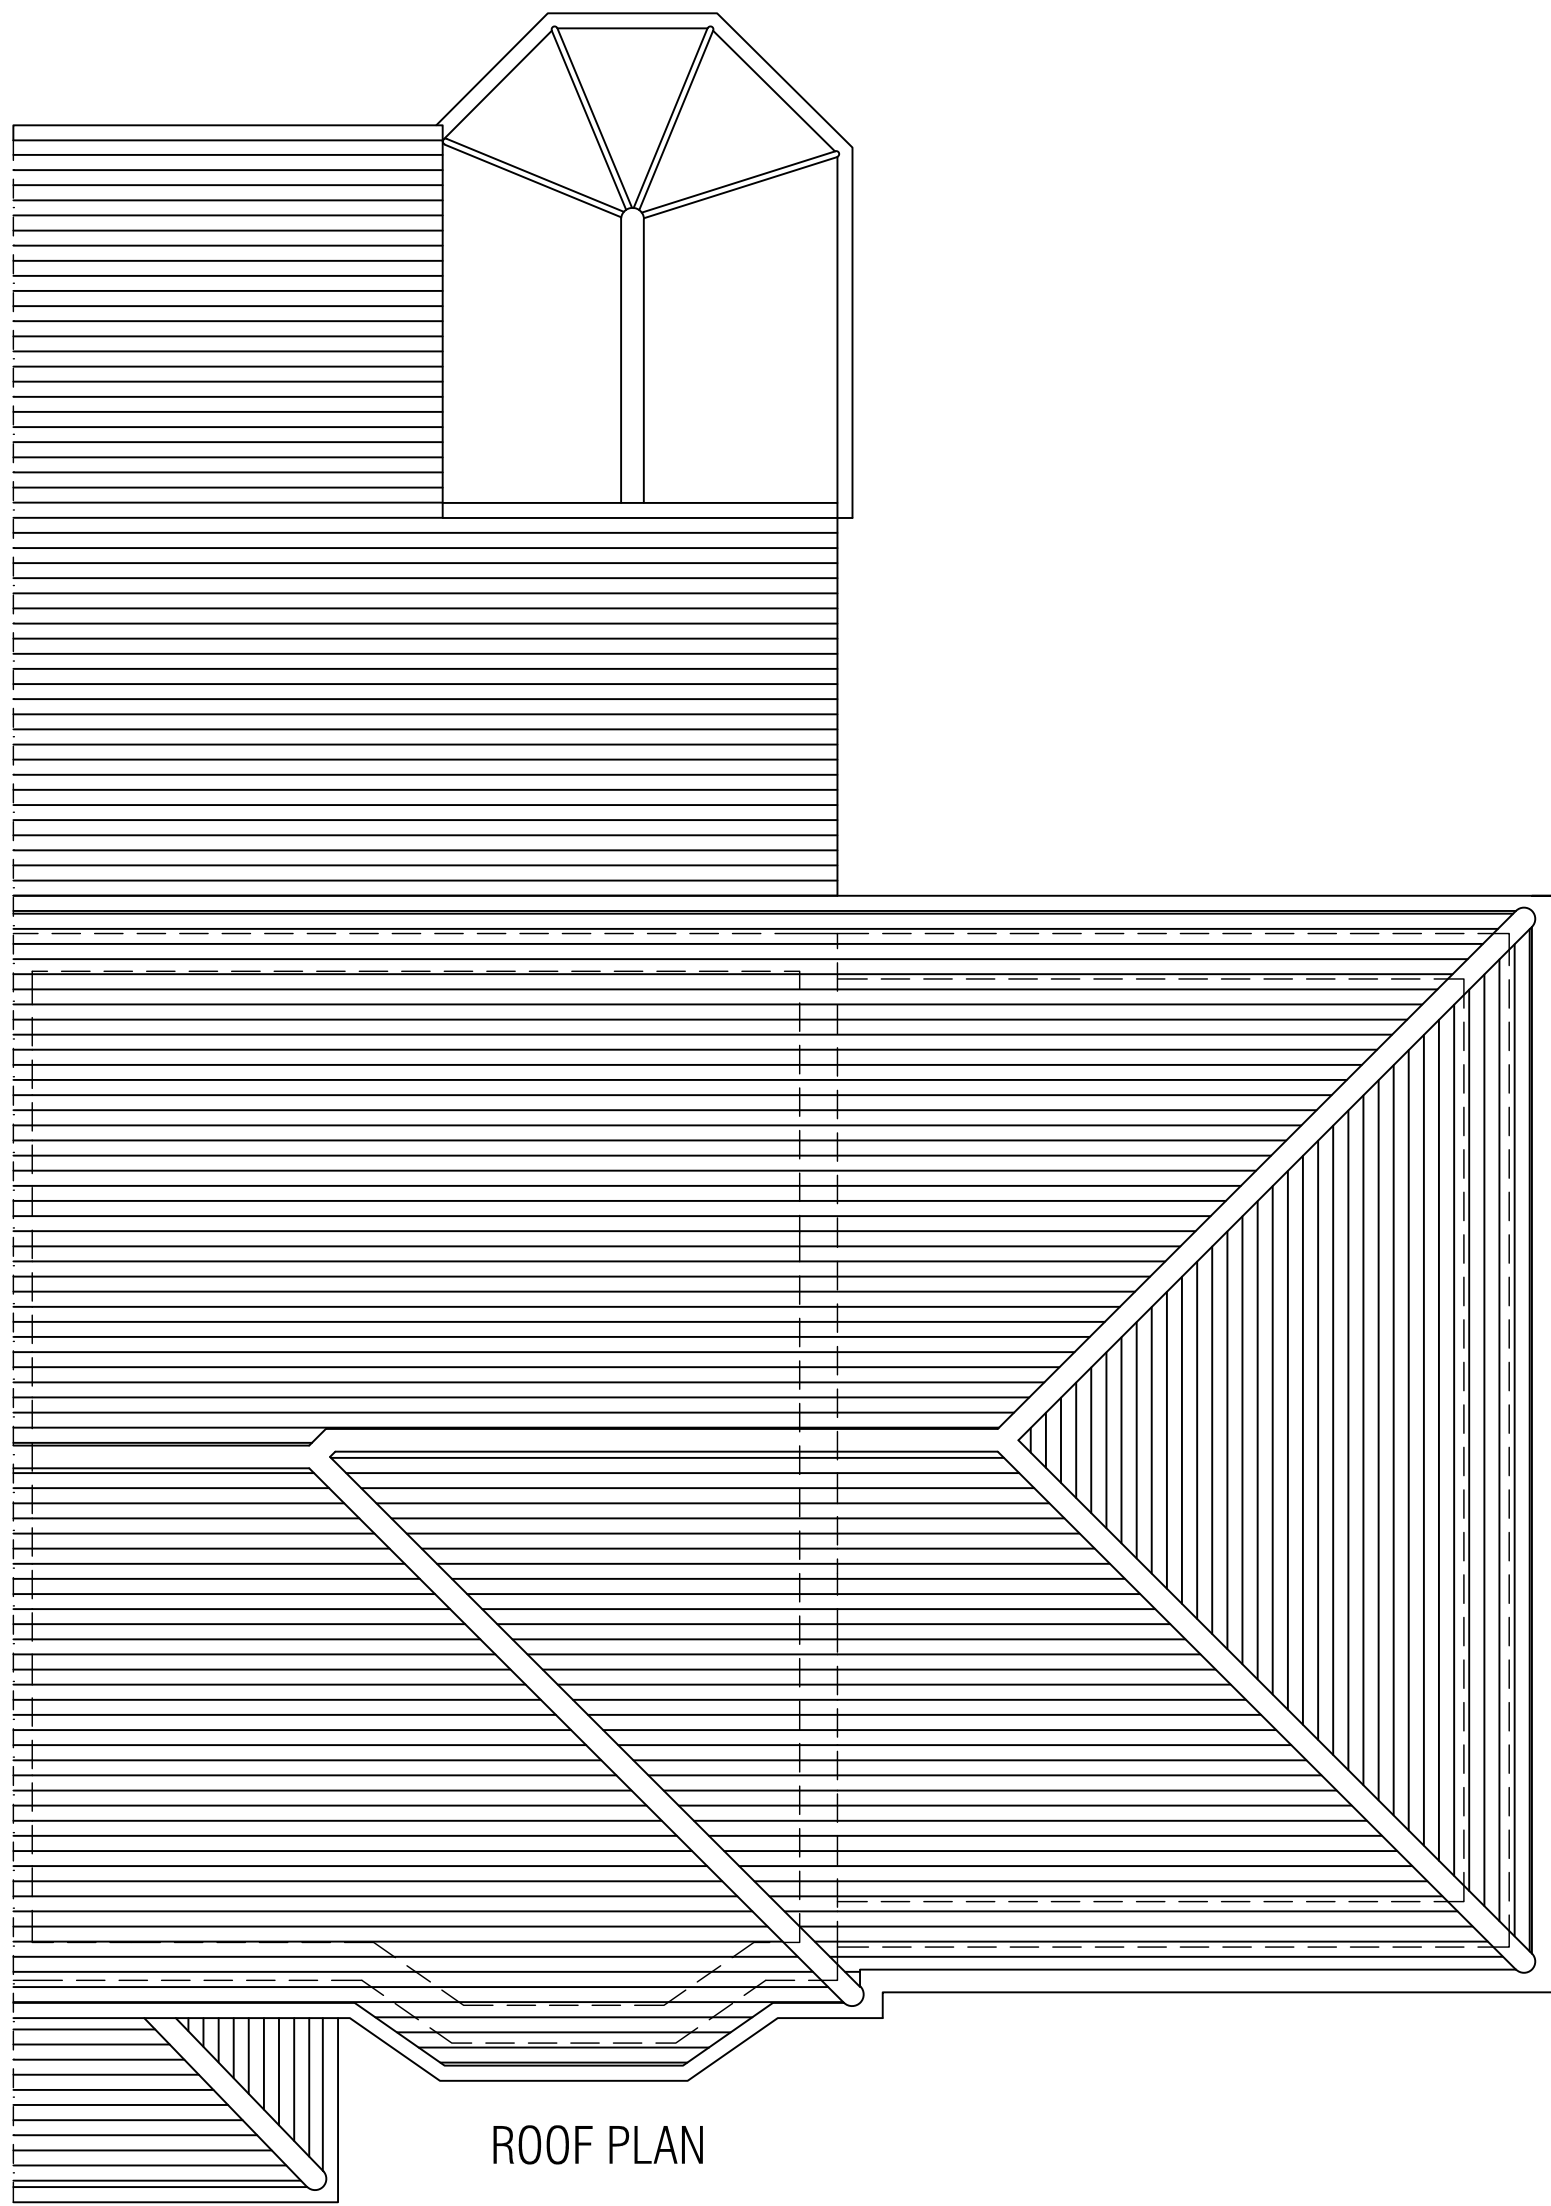


ROOF PLAN

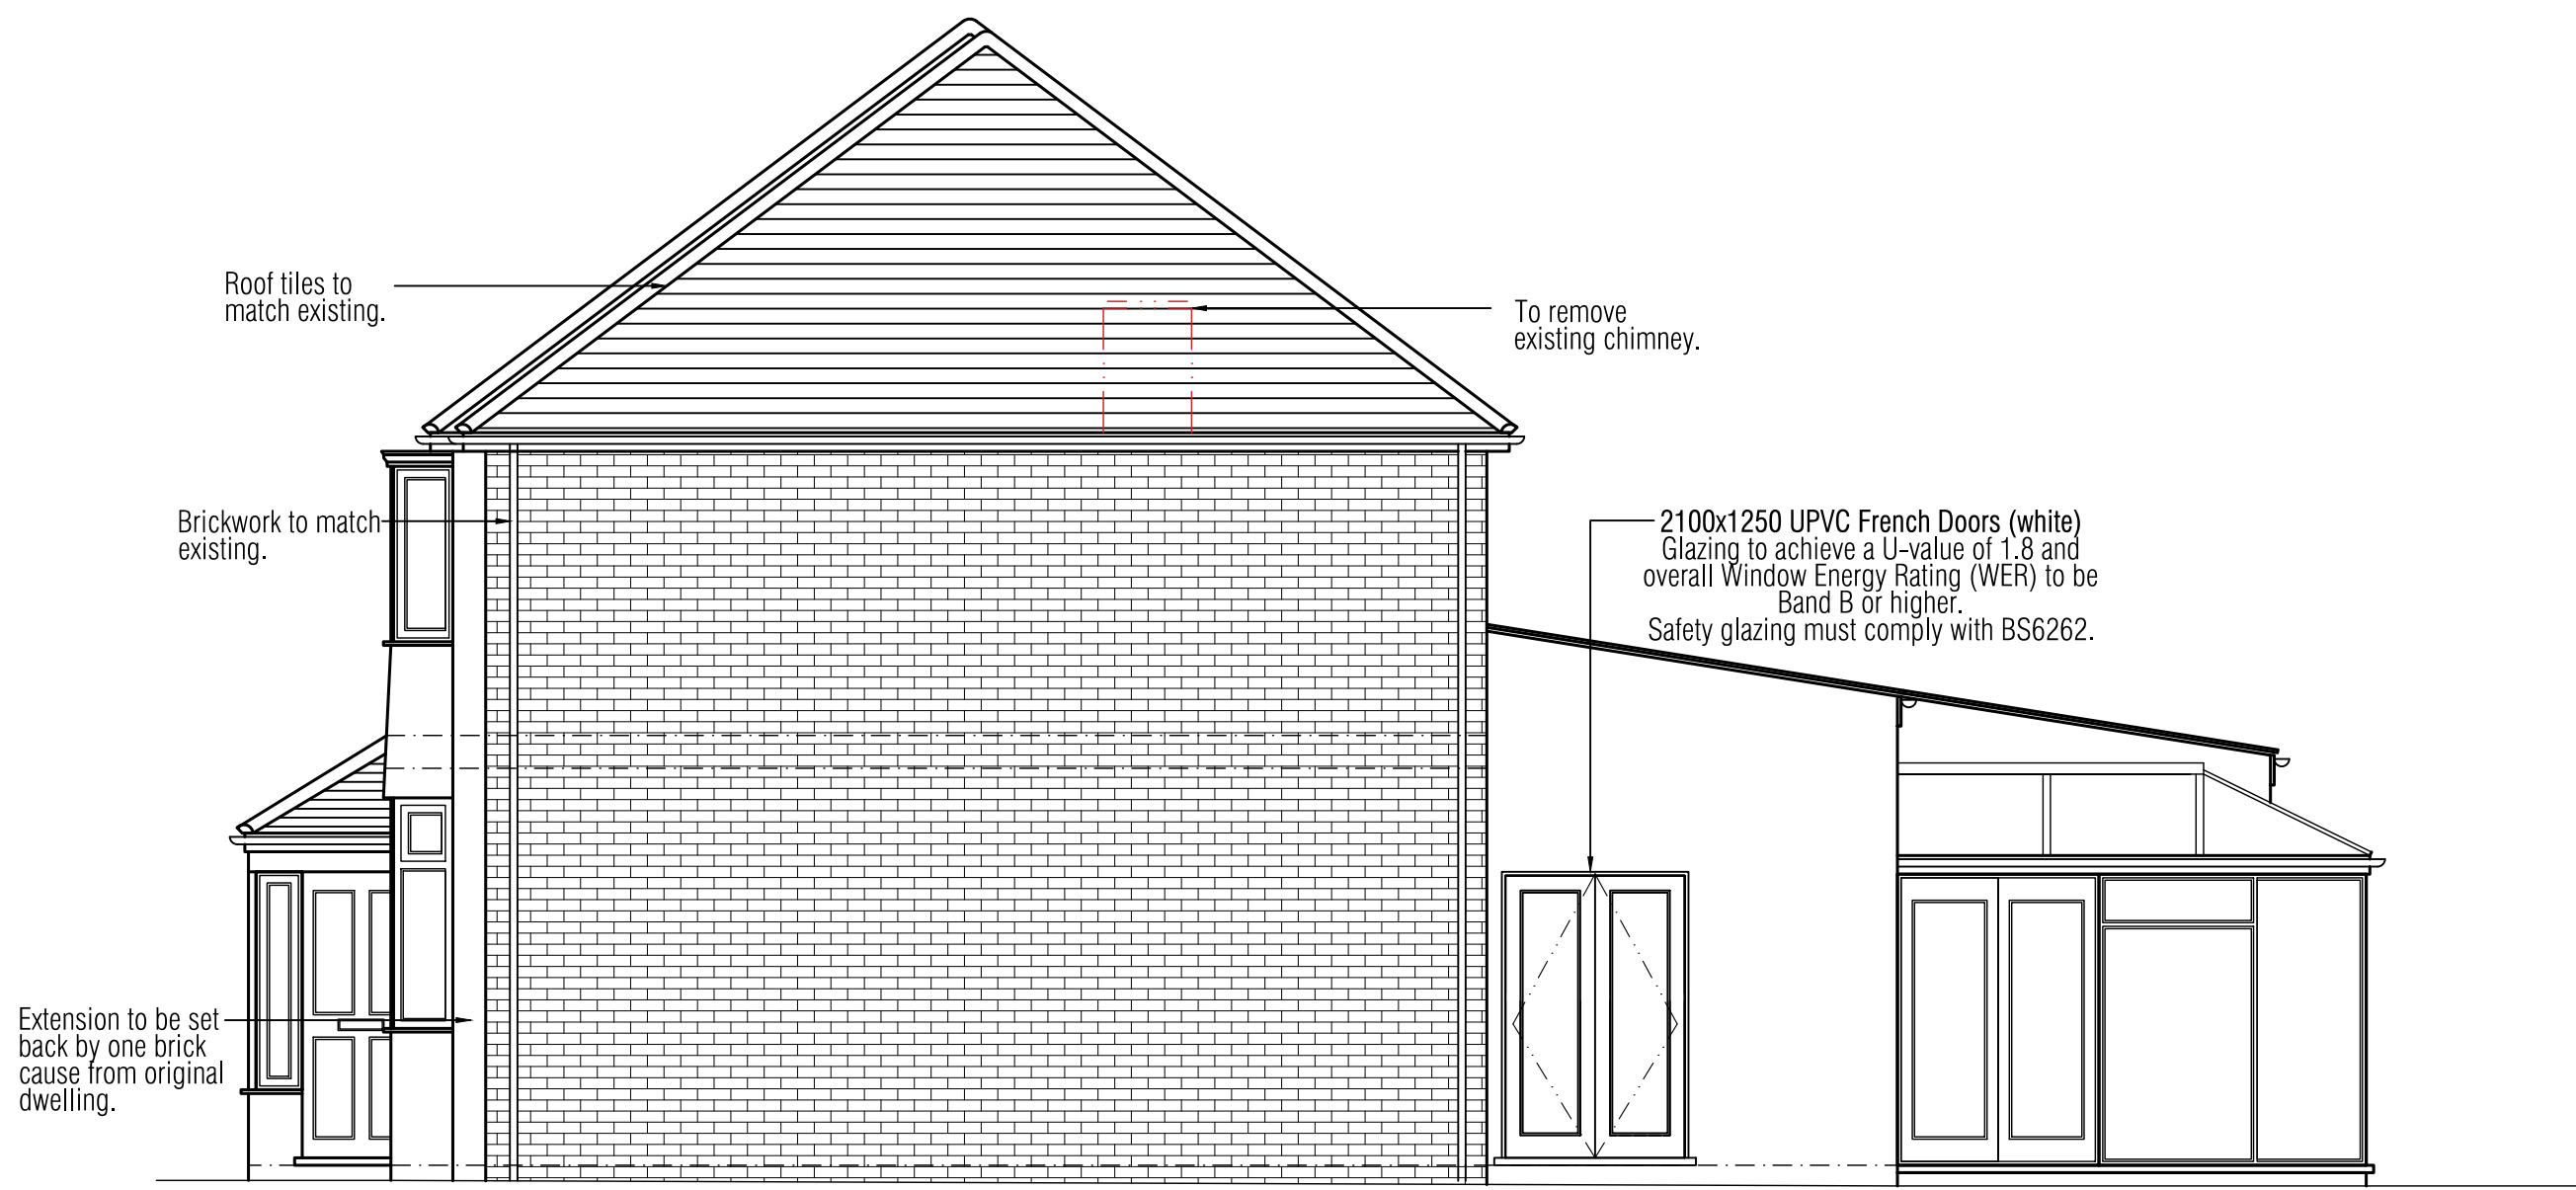

SIDE ELEVATION



FRONT ELEVATION

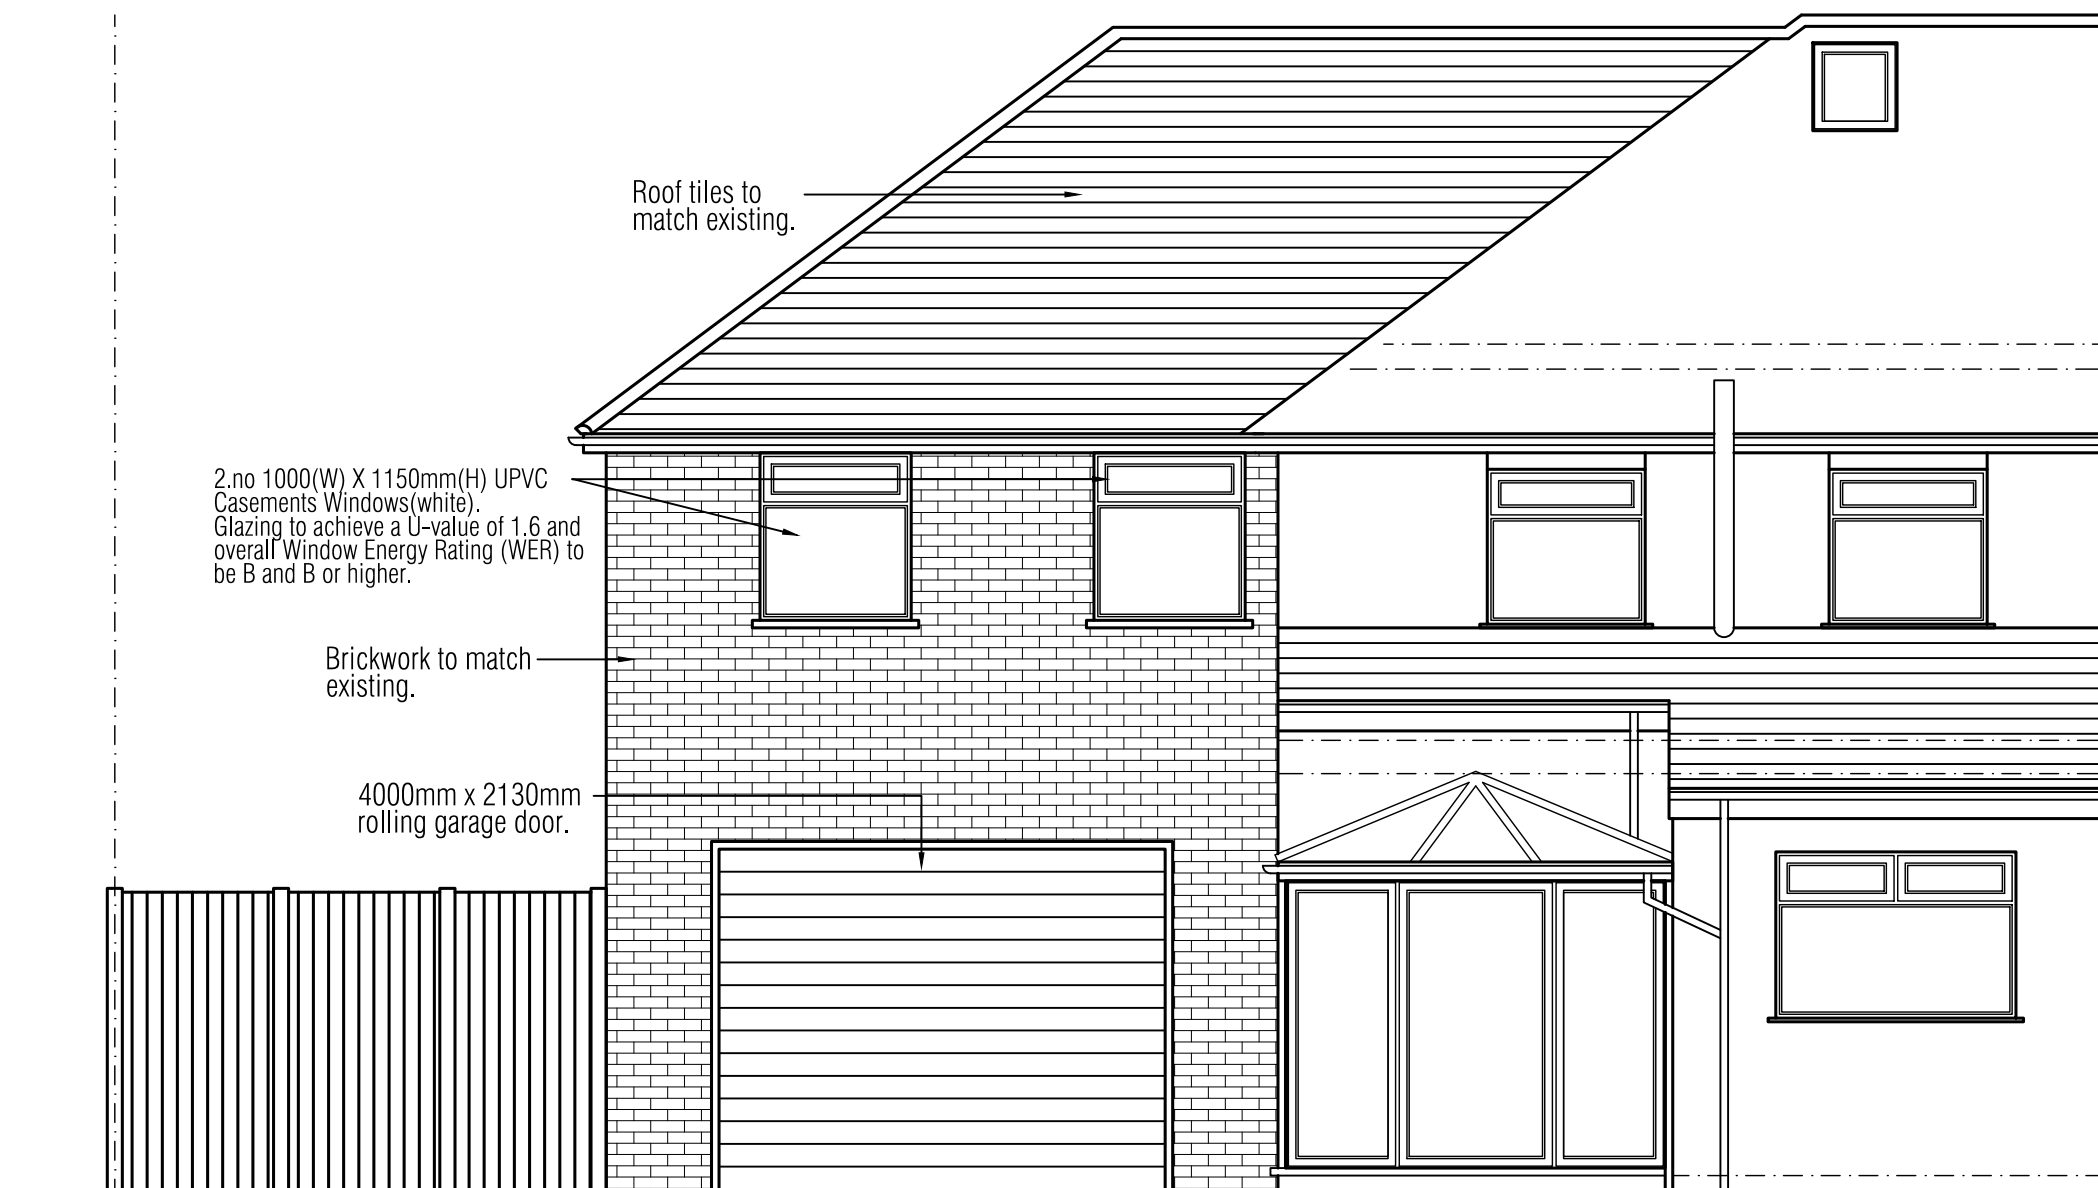

REAR ELEVATION

Scale 1:50 0 0.5 1.5 3 5m



CLIENT
CHRIS
57 WINDY ARBOR ROAD
L35 3PA



PROJECT
DOUBLE SIDE EXTENSION

STATUS
PLANNING

TITLE
PROPOSED PLANS

SCALE 1:50 @A1 DATE 22/12/2023 DRAWN BY: PKH CHECKED: -

PROJ No: PKH/301 DWG No: 03 REV: B

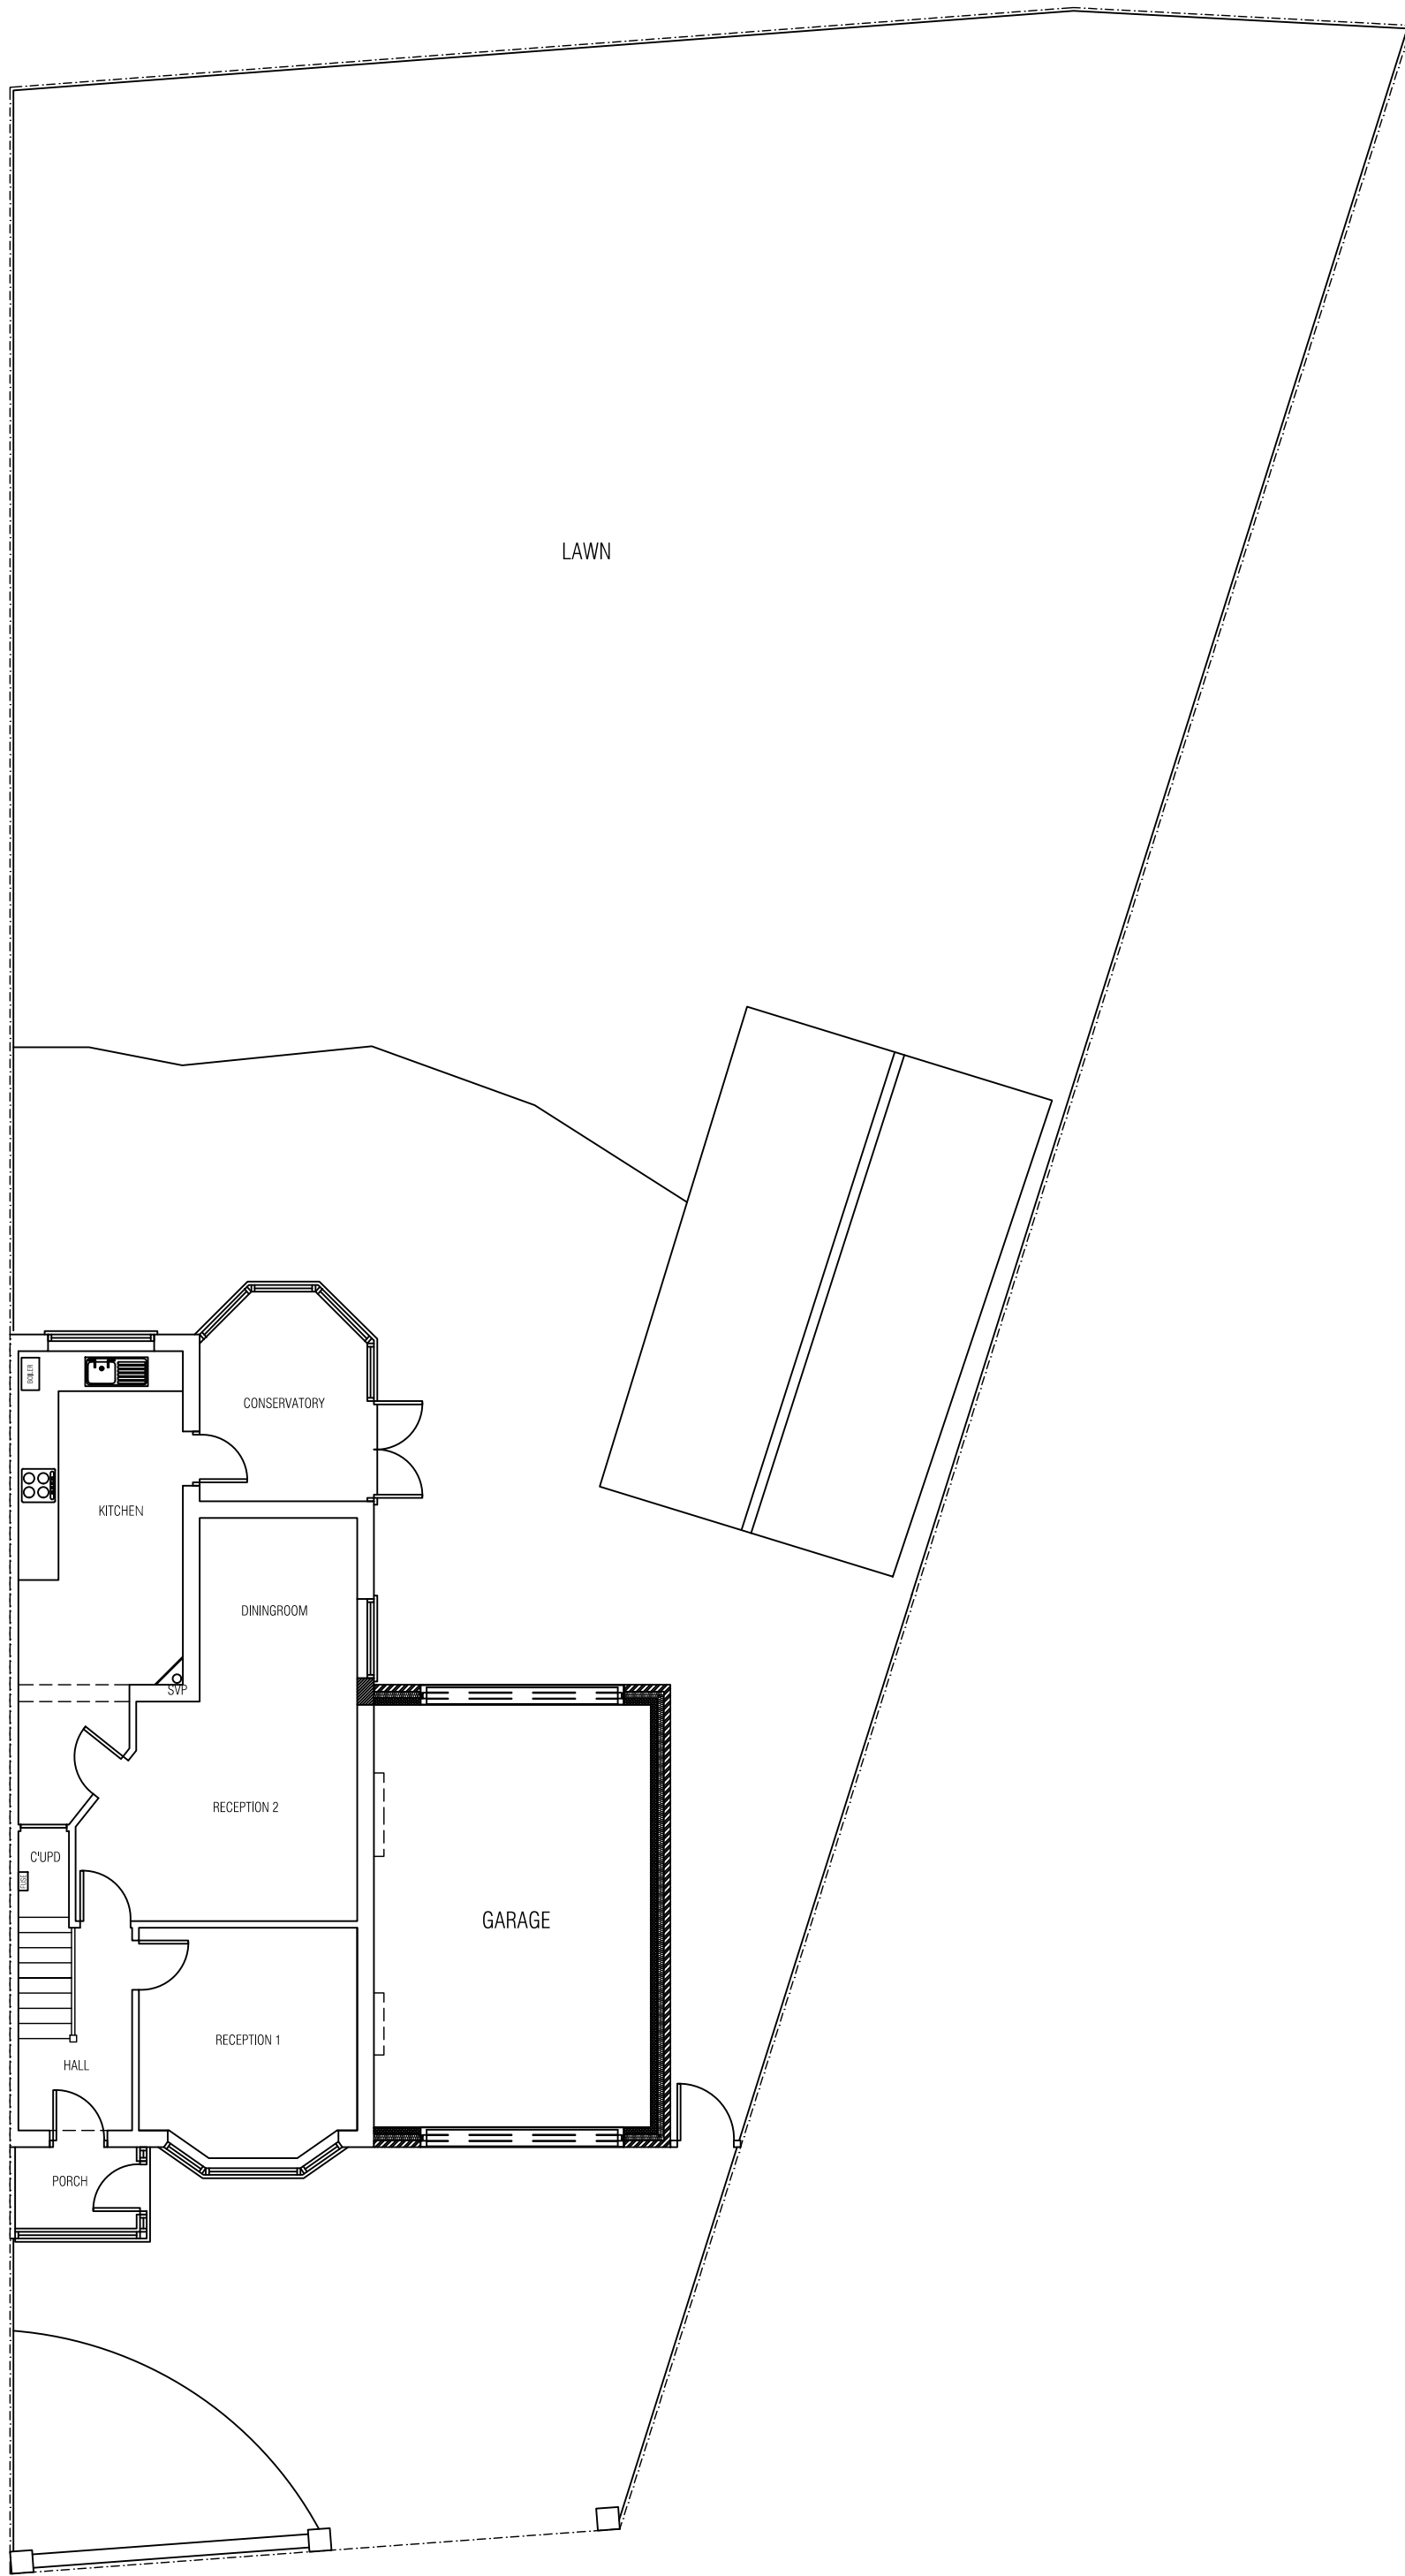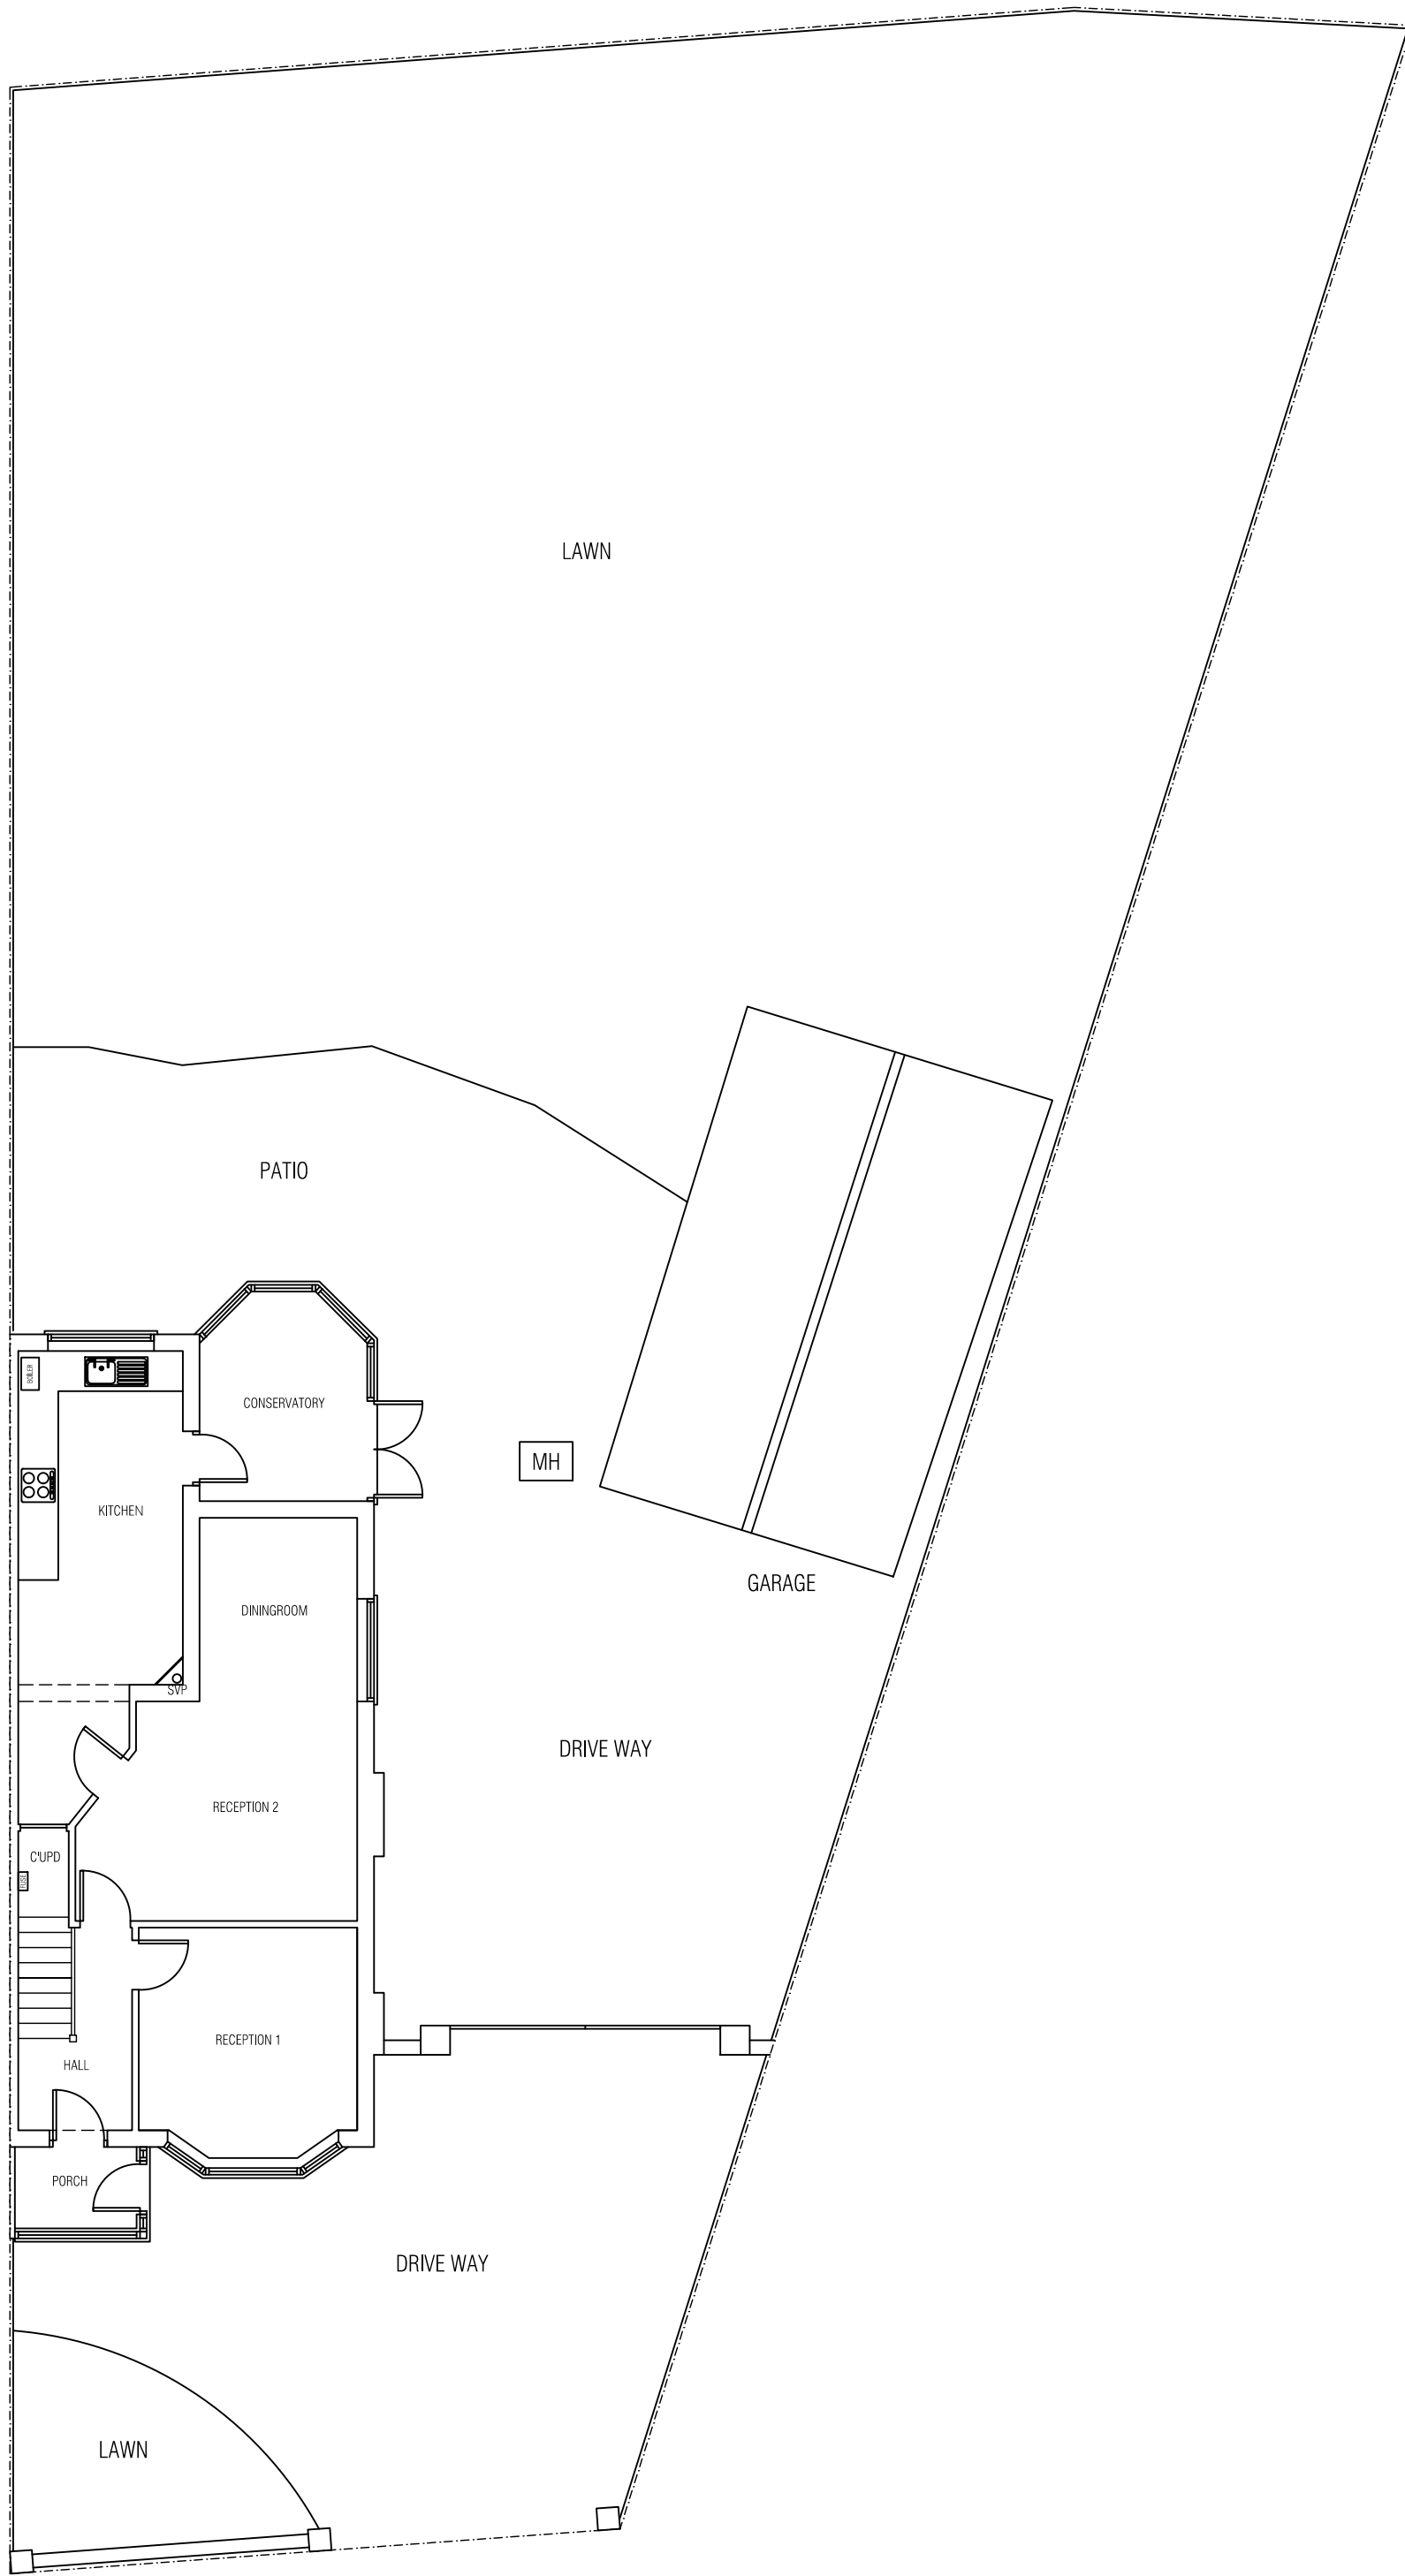

Scale 1:100 0 1 2.5 5 10m



CLIENT
CHRIS
57 WINDY ARBOR ROAD
L35 3PA

PROJECT
DOUBLE SIDE EXTENSION

STATUS
PLANNING

TITLE
PROPOSED/EXISTIN BLOCK PLAN

SCALE 1:50 @A1 DATE 22/12/2023 DRAWN BY: PKH CHECKED: -

PROJ No: PKH/301 DWG No: 04 REV: B