


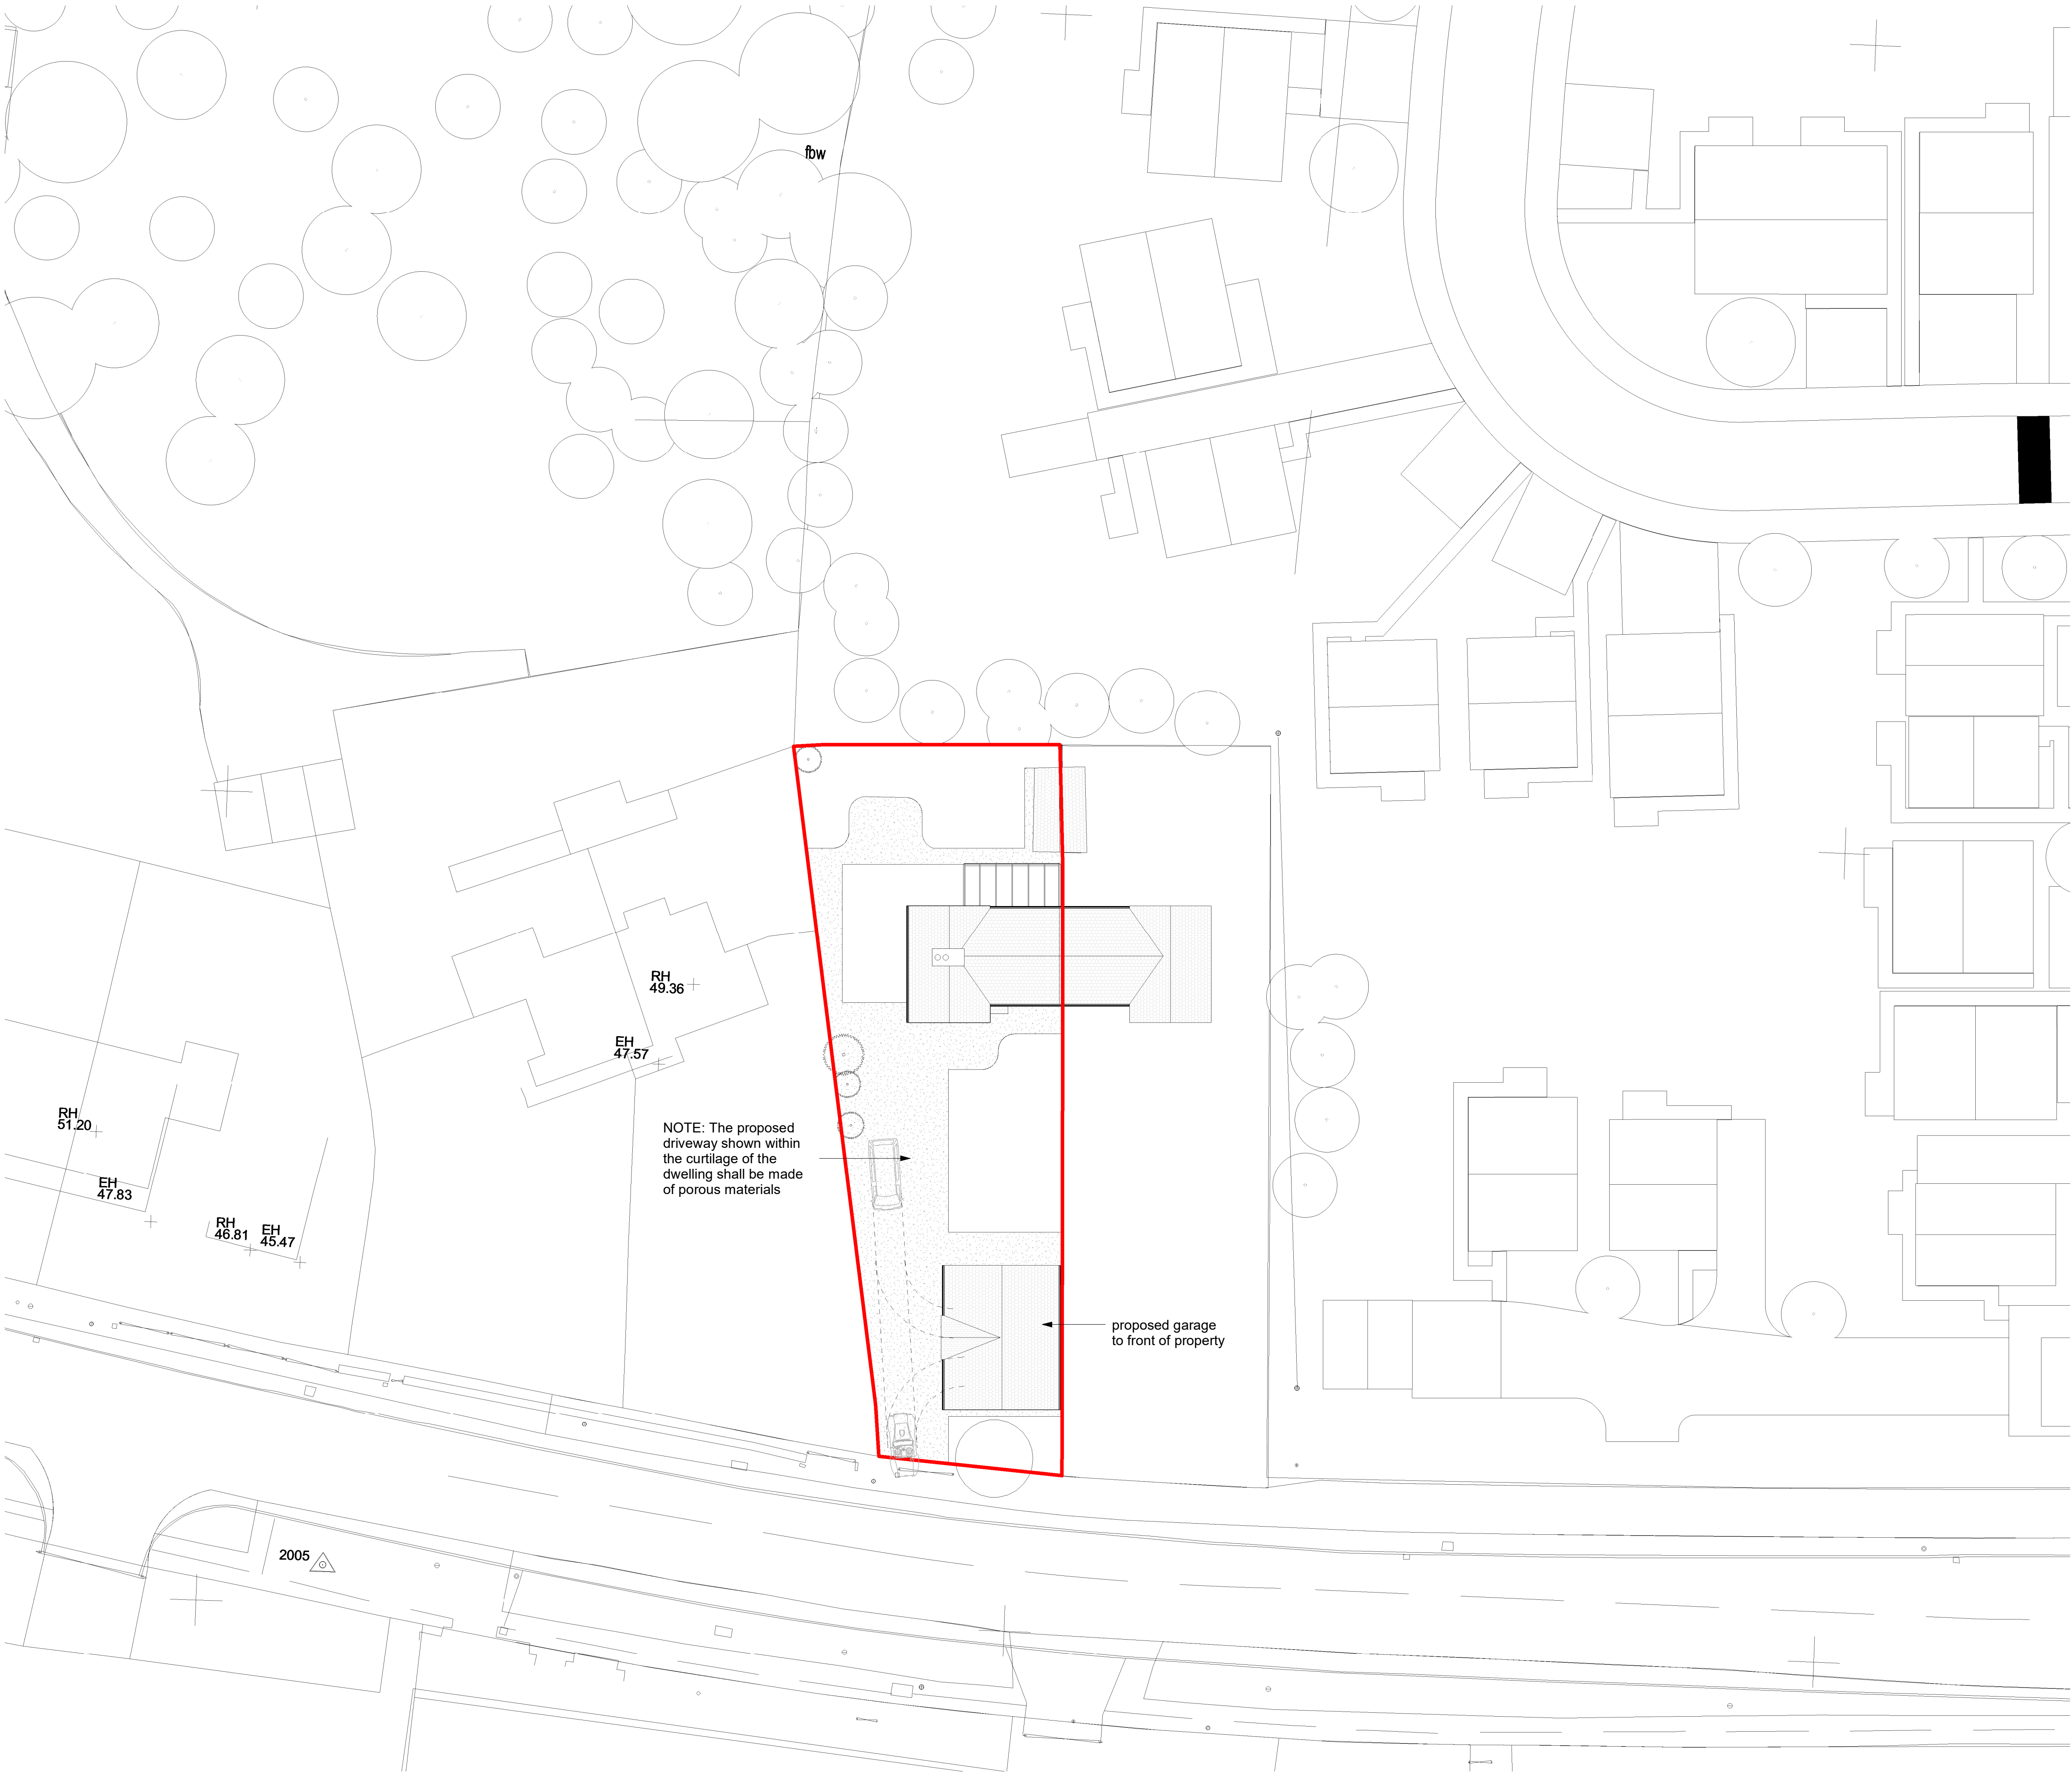

The use of this data by the recipient acts as an agreement of the following statements. Do not use this data if you do not agree with any of the following statements:

All drawings are based upon site information supplied by third parties and as such their accuracy cannot be guaranteed. All features are approximate and subject to clarification by a detailed topographical survey, statutory service enquiries and confirmation of the legal boundaries.

The controlled version of this drawing should be viewed in DWF or PDF format not DWG or other formats. All prints of this drawing must be made in full colour.

Where this drawing has been based upon Ordnance Survey data, reproduction of this drawing in whole or in part is prohibited without the prior permission of Ordnance Survey.

Do not scale the drawing. Use figured dimensions in all cases. Check all dimensions on site. Report any discrepancies in writing to SMU before proceeding.

Scale Bar (m)

0 2 4 8 16

N

SITE BOUNDARY

NOTE: The proposed driveway shown within the curtilage of the dwelling shall be made of porous materials

1 00 - Proposed Site Plan

1 : 200

Rev.	Description	Drawn	Checked	Date
Amendment				
Suitability				
Project				
CHRIS O'HARE				
222 KNOWSLEY LANE				
MERSEYSIDE				
Drawing				
Site Plan				
Drawing No.				
Project ID	Originator	Zone	Level	Type
22KL	- MSM -	-	-	-
Project No.				
0022-KL	Scale at A1	Status	Revision	
	1 : 200			