




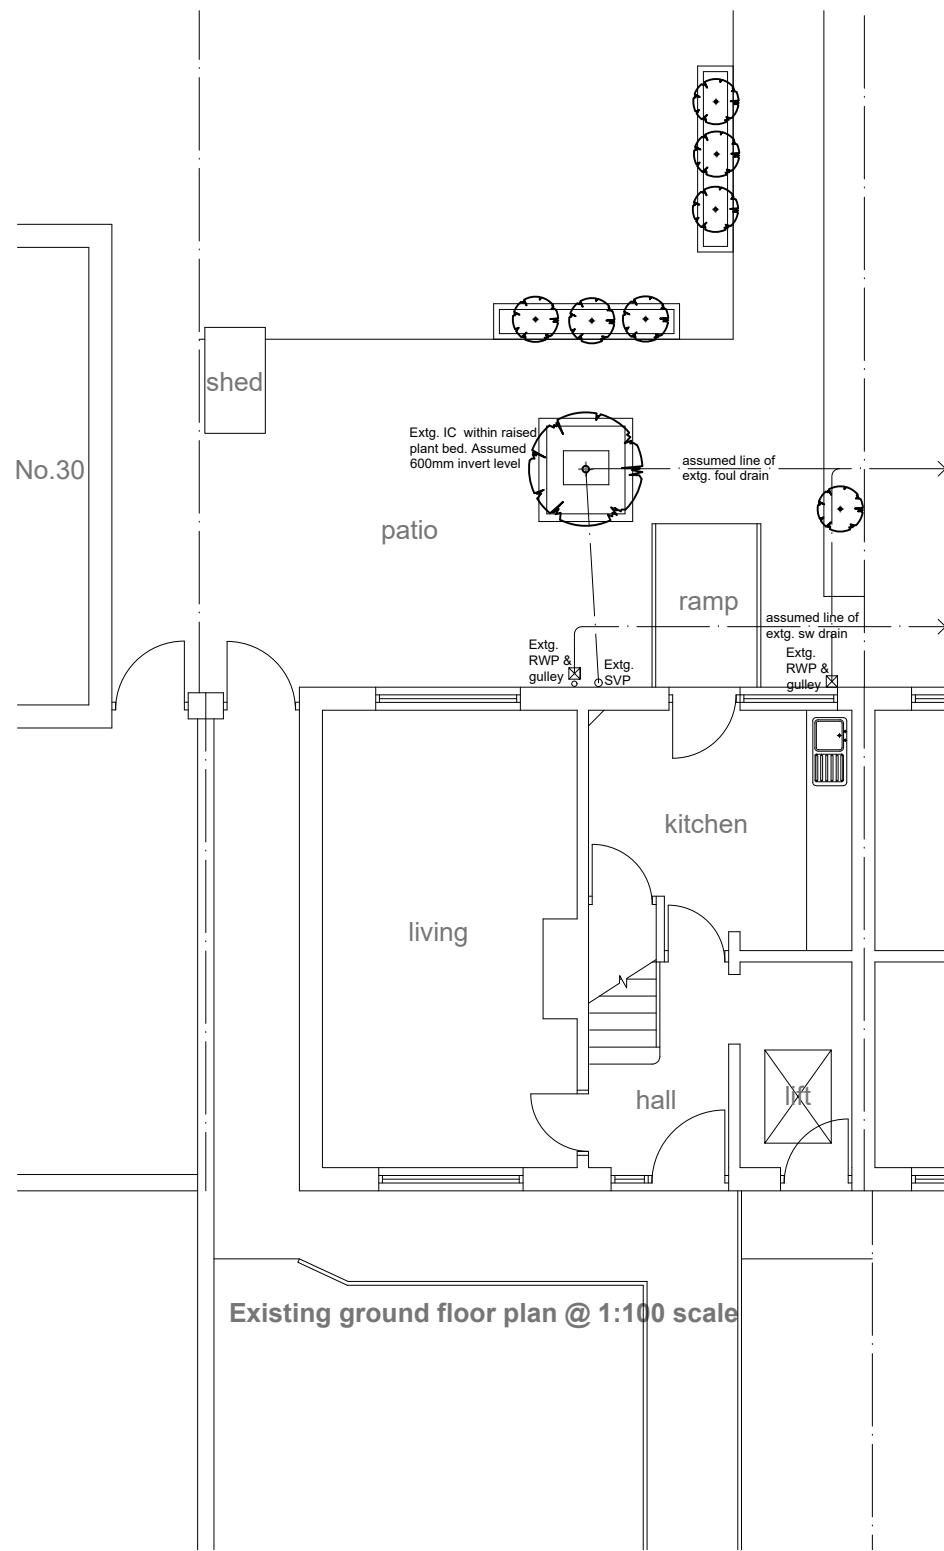


Existing ground floor plan @ 1:100 scale

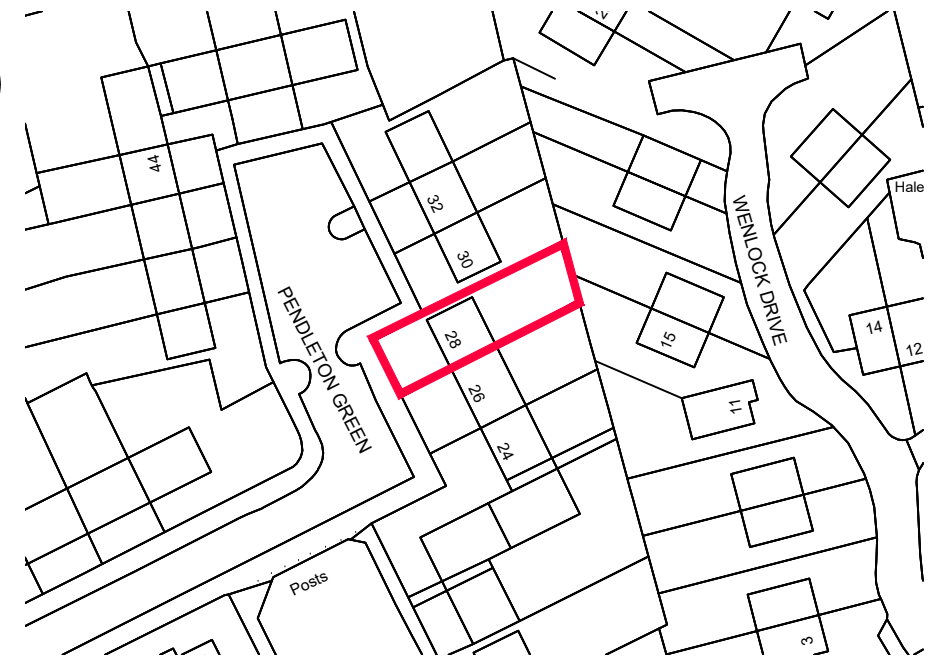

Existing rear elevation @ 1:100 scale

 

Location plan @ 1:1250 scale

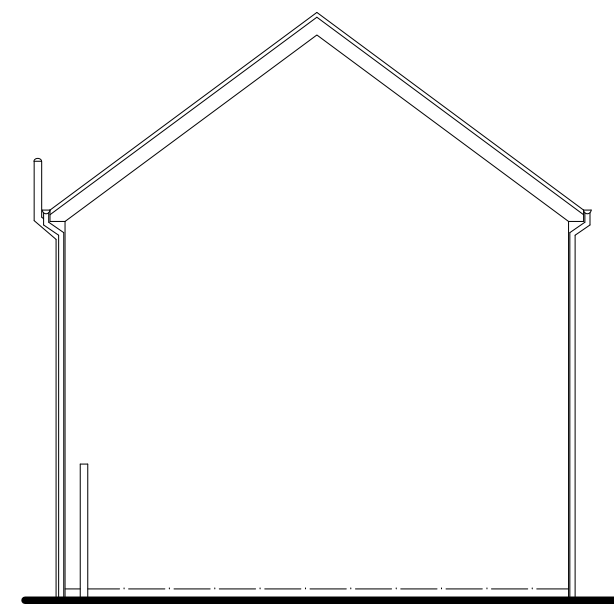

Existing side (nw) elevation @ 1:100 scale

Project:	
PROPOSED SINGLE STOREY REAR BEDROOM AND SHOWER ROOM EXTENSION	
at:	
28 PENDLETON GREEN	
HALEWOOD, L26 1UX	
for:	
MRS DEBORAH BURKE	
EXISTING LAYOUT & LOCATION PLAN	
Scale:	Date:
1:100 & 1:1250	November 2022
Drawing Number:	Revision:
133454-01	