

BOUNDARY FENCING

LEVELLED SITE

BOUNDARY FENCING


DISUSED CAR PARK UTILISED FOR STORAGE

BOUNDARY WALL AND FENCE 2.1M HIGH

CAR PARK
ENTRANCE/EXIT

EXIT ROUTE FROM SITE
FOR COMMERCIAL
VEHICLES

BUILDING
SECURITY
CABIN

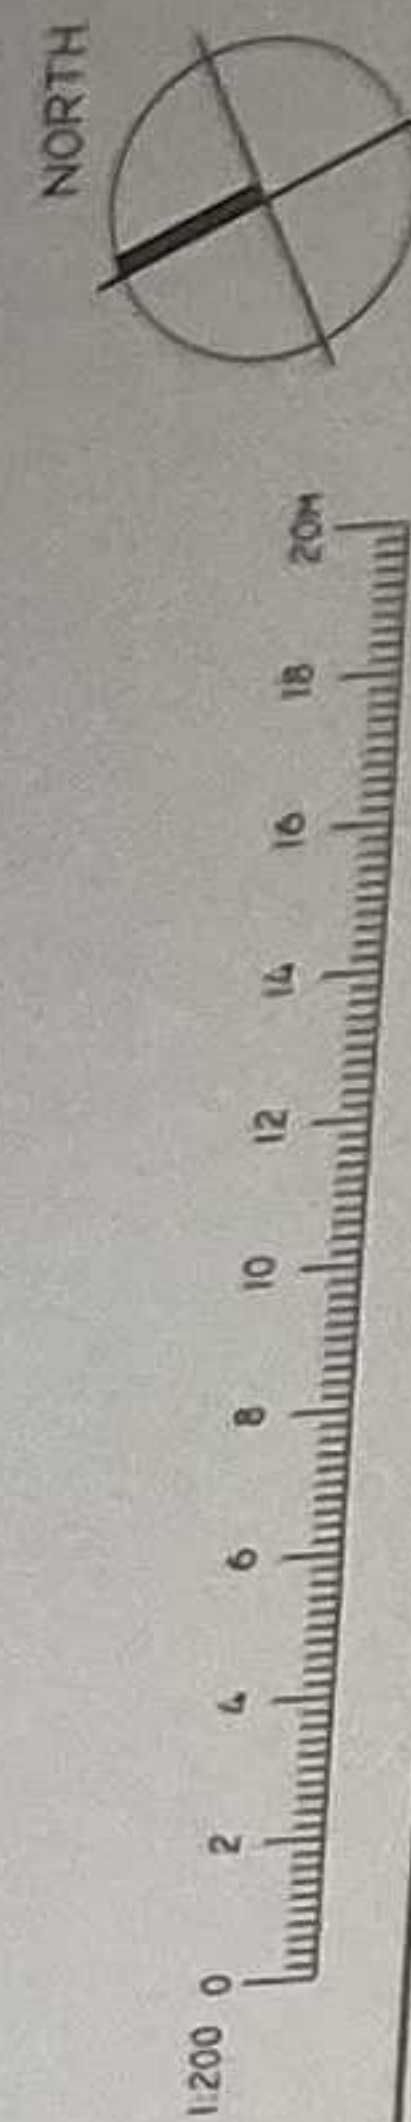

ASPIRE DESIGN STUDIO LTD

2 HERBACEOUS COURT,
CROFTON, WAKEFIELD,
WEST YORKSHIRE. WF4 1FF
07368 544787 phil@aspire-studio.co.uk
www.aspire-studio.co.uk

ESTATE WORKS
HARDWOOD SALES LTD
HUYTON BUSINESS PARK
ELLIS ASHTON STREET
HUYTON, LIVERPOOL
L36 6BN

CLIENT	HARDWOOD SALES LTD
PROJECT	EXISTING SITE PLAN EXTRACT
DRAWING NO	A(00)-42
JOB NO	21-1073
DATE DRAWN	25/04/21
SCALE	1:200 @ A1
DRAWN BY	PJC
AUTHORISED BY	PJC
PURPOSE OF ISSUE	FOR ISSUE
PLANNING	☐
LEGAL	☐
BUILDING REGULATION	☐
CONSTRUCTION	☐