


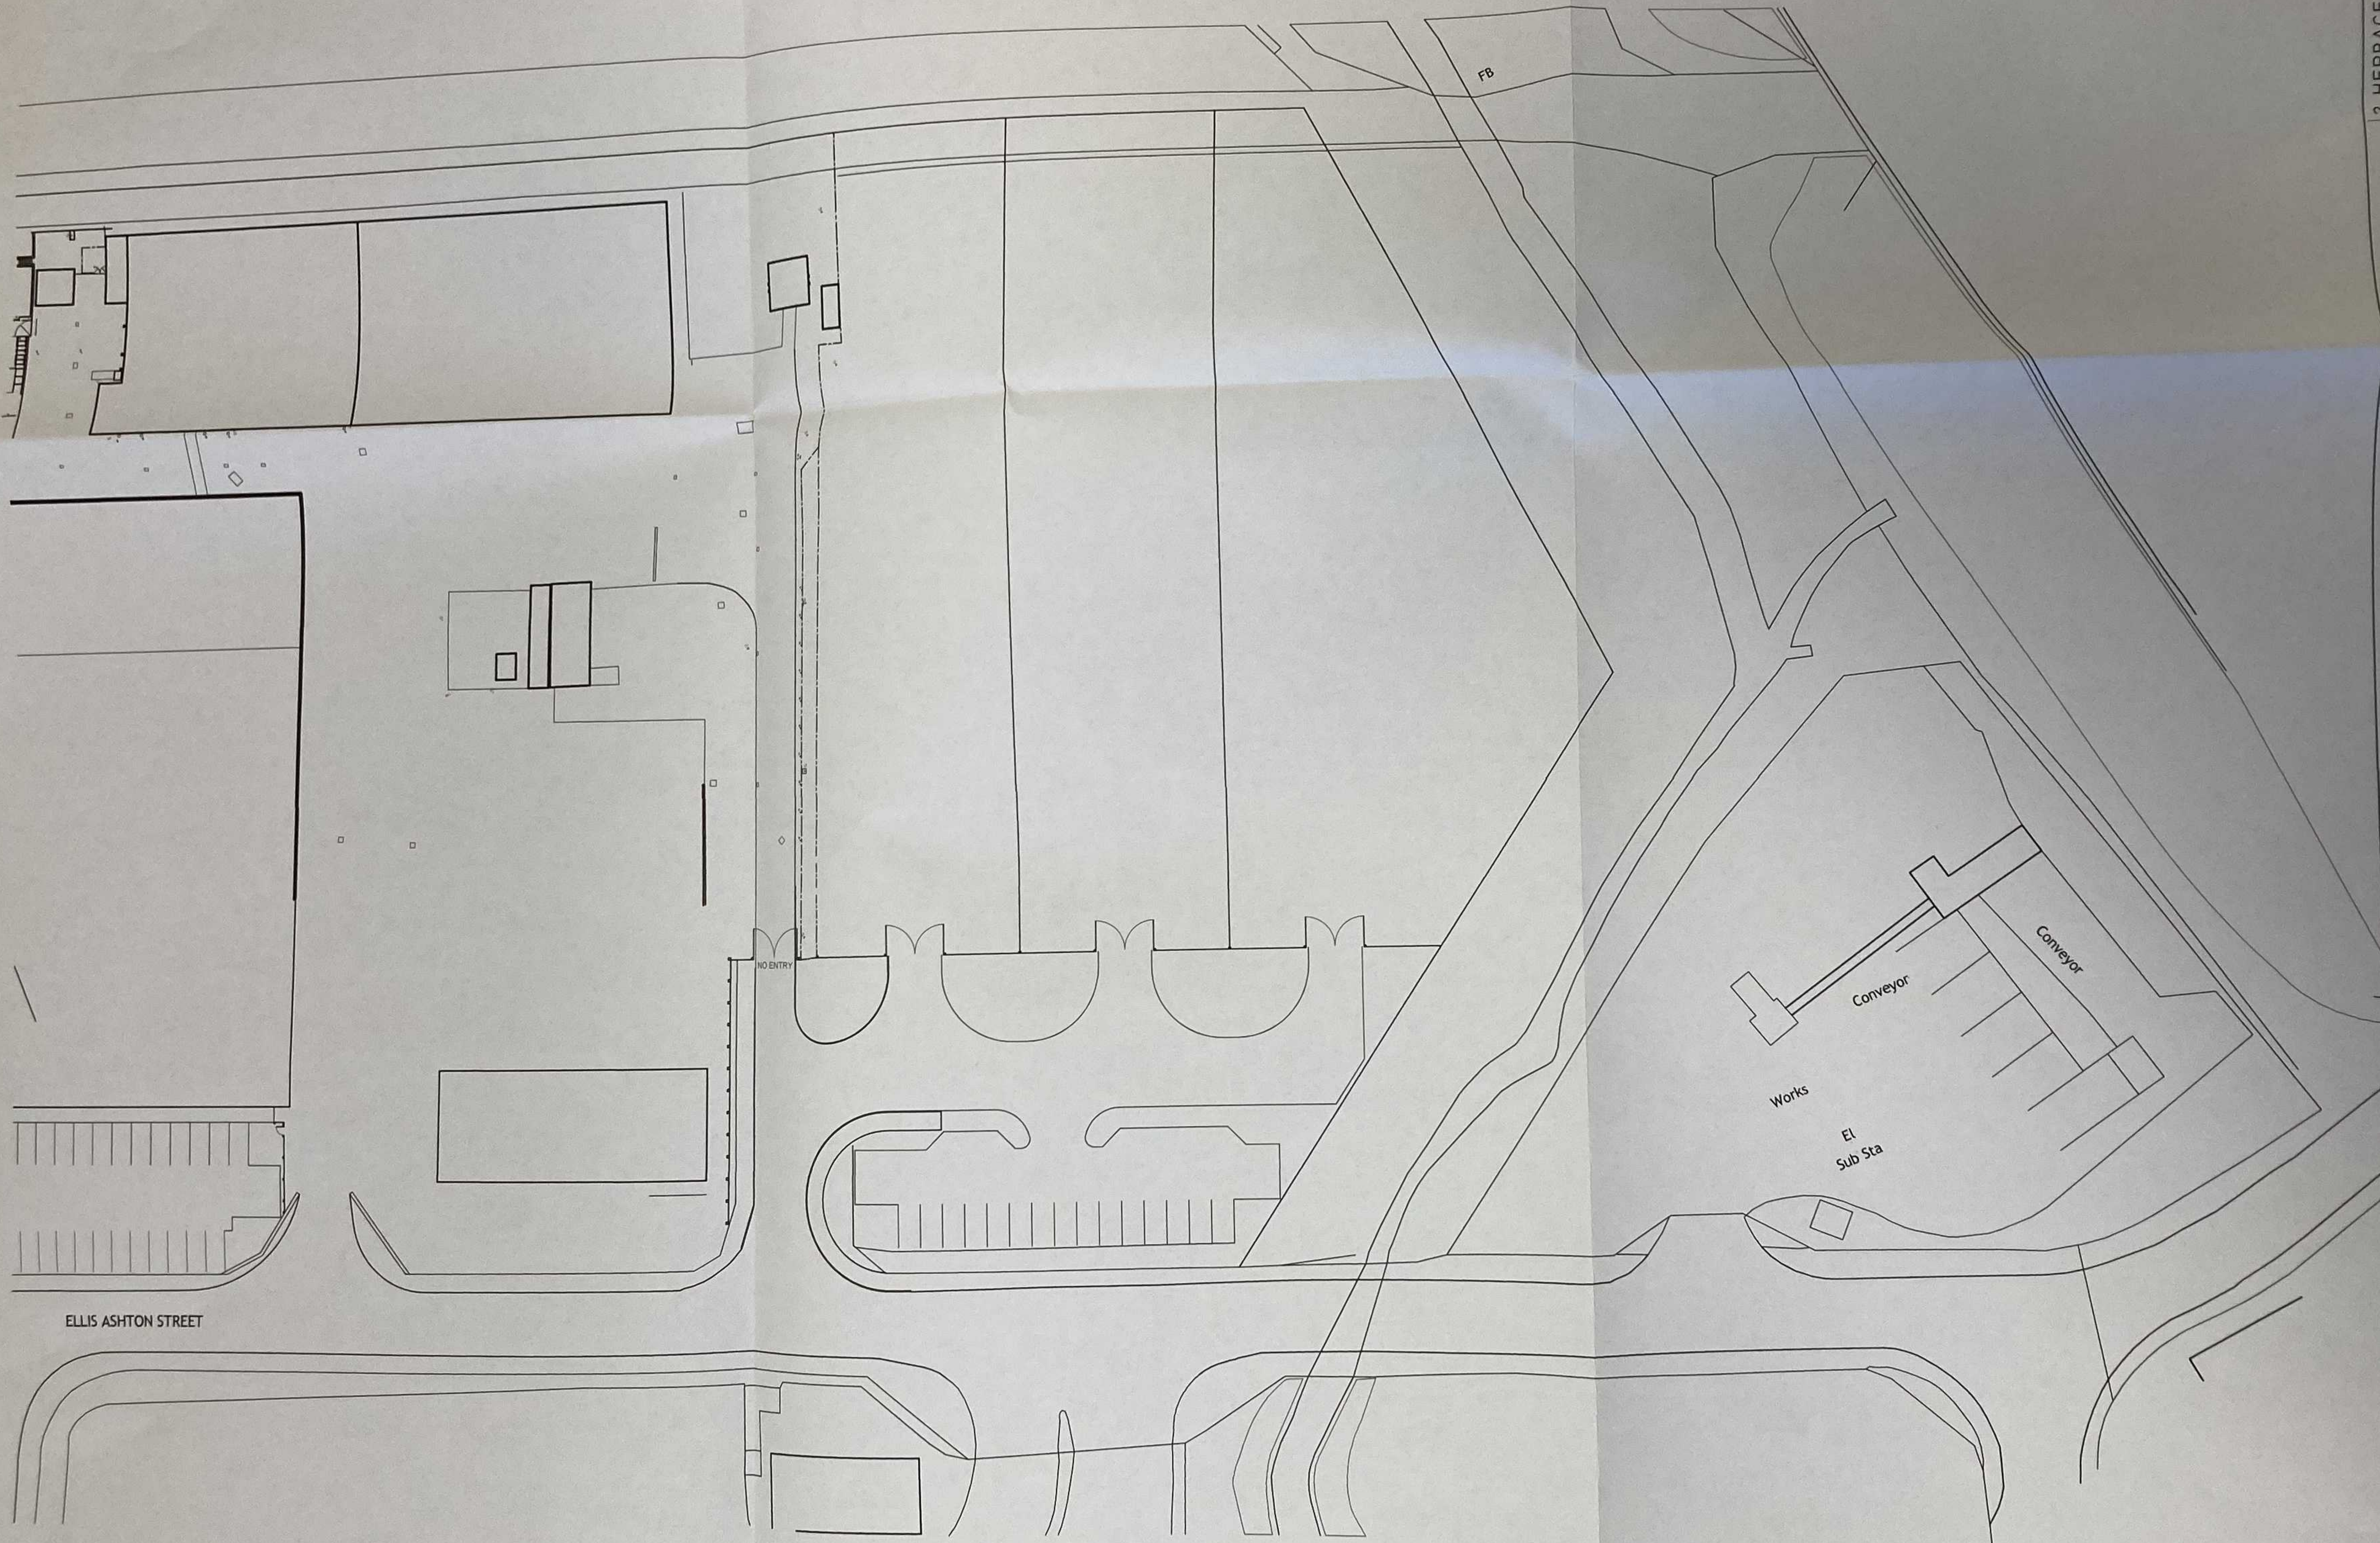

ELLIS ASHTON STREET

NO ENTRY



Works

El
Sub Sta

Conveyor

Conveyor

F8

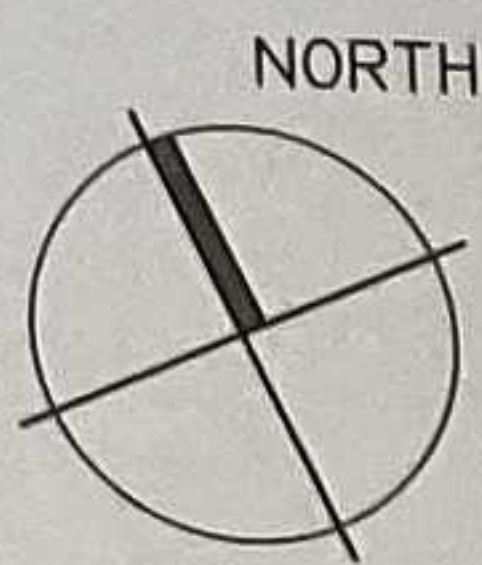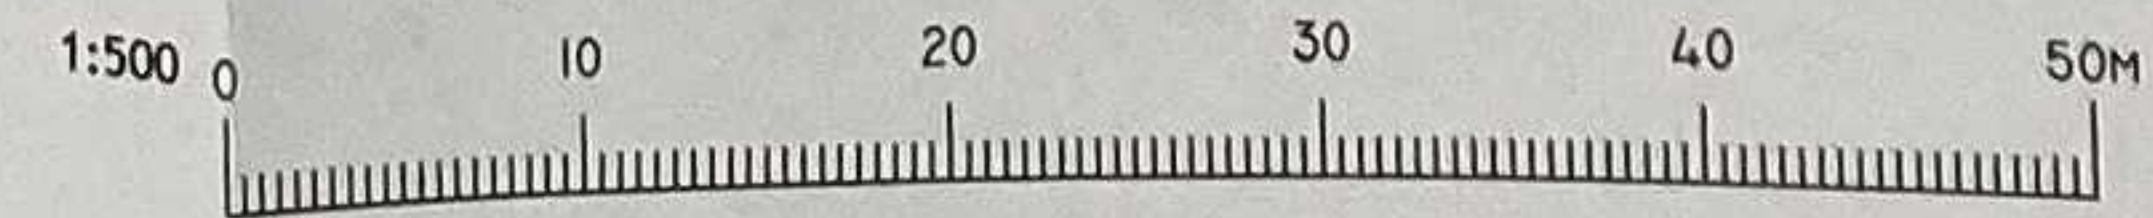

© Aspire Design Studio LTD 2015
DO NOT SCALE OFF THIS DRAWING
2 HERBACEOUS COURT,
CROFTON, WAKEFIELD,
WEST YORKSHIRE, WF4 1FF
07877 78883 phic@aspire-studio.co.uk
www.aspire-studio.co.uk

ASPIRE DESIGN STUDIO LTD

PROJECT
ESTATE WORKS
HARDWOOD SALES LTD
HUYTON BUSINESS PARK
ELLIS ASHTON STREET
HUYTON, LIVERPOOL
L36 6BN

CLIENT
HARDWOOD SALES LTD
DESCRIPTION: C:\ASPIRE\21-1073\HWTS GATE 2
SITE PLAN
AS PROPOSED

DRAWING NO	A(10)-L1
JOB NO	21-1073
REV	A
DATE DRAWN	25/04/21
SCALE	1:500 @ A2
DRAWN BY	PJC
AUTHORISED BY	PJC
PURPOSE OF ISSUE	PERMANENTLY
CONSENT	☐
PLANNING	☒
LEGAL	☐
BUILDING REG	☐
CONSTRUCTION	☐
PLANNING APPROVED	☐
CONTRACT	☐
TENDER	☐
AS BUILT	☐