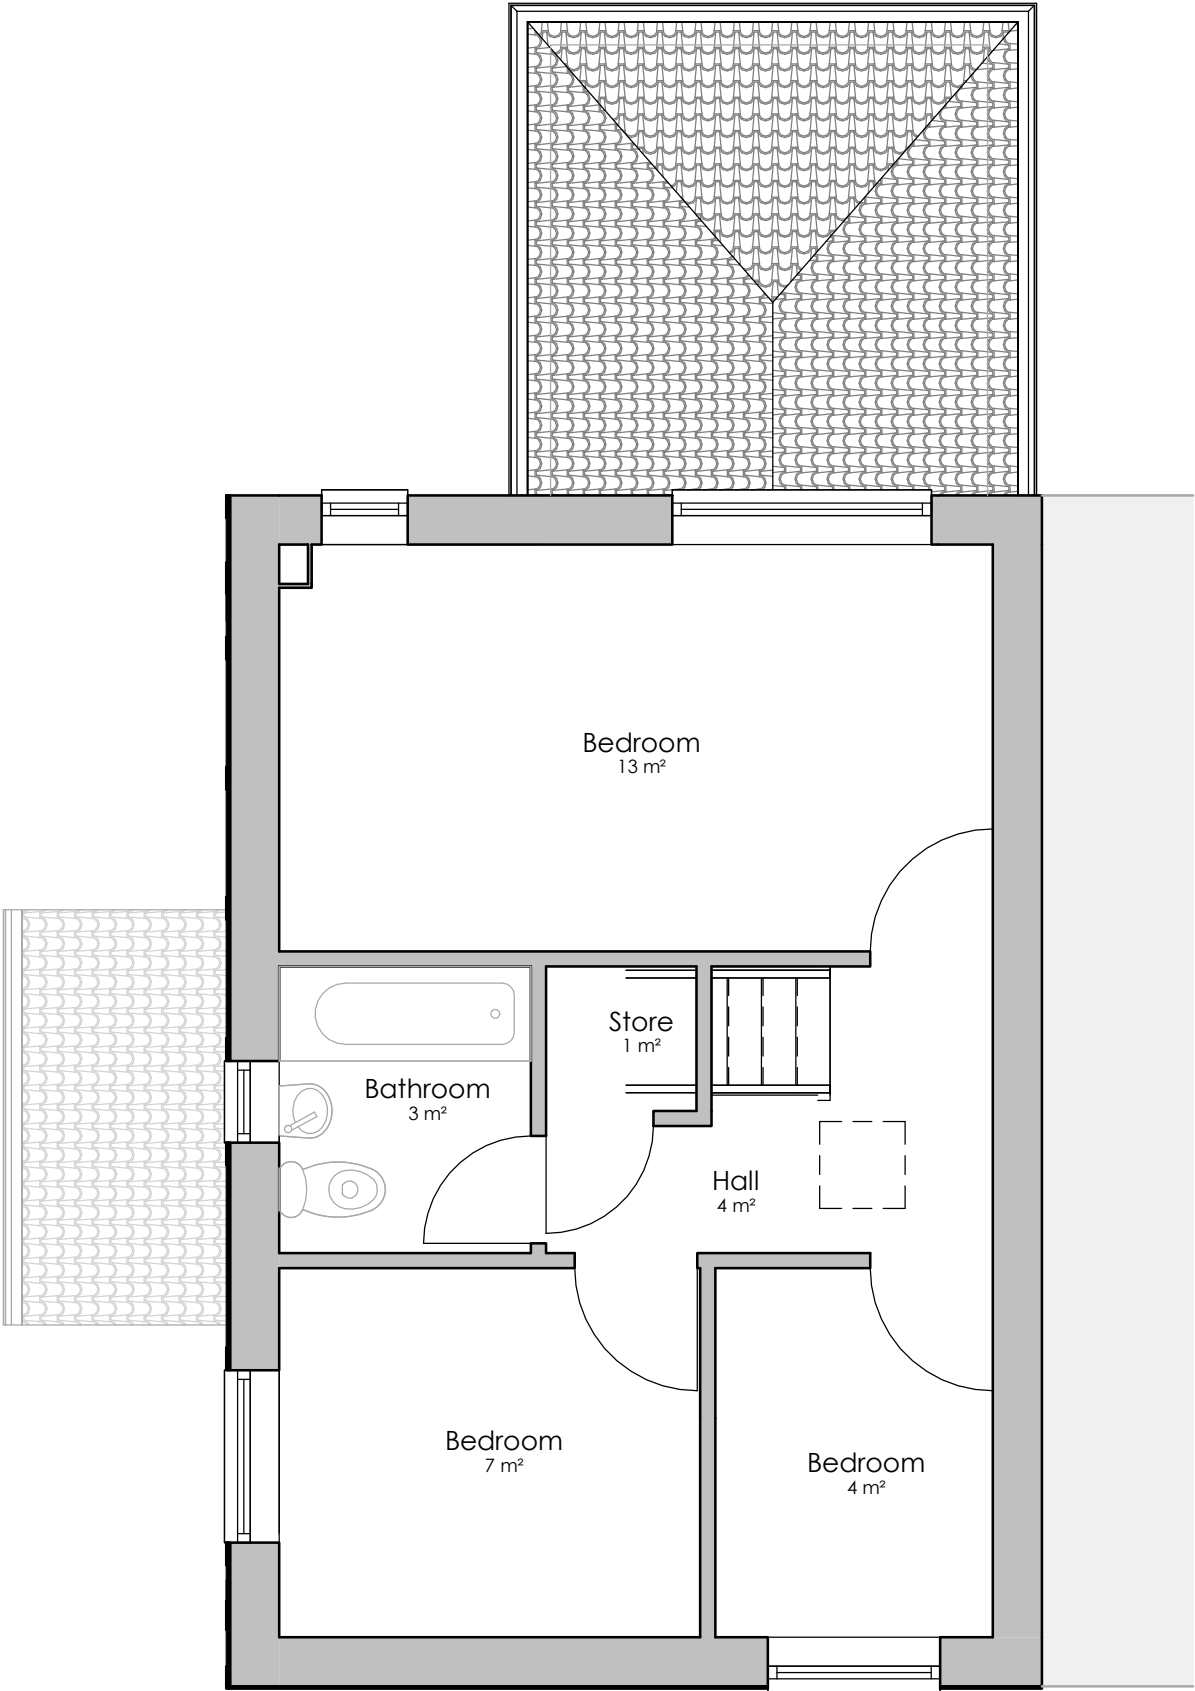


ARCHIPHONIC

Positive Change through Architectural Design

Unit 256, Slater Studios, 9 Slater Street, Liverpool, L1 4BW
info@ArchiPhonic.co.uk / +44 (0)151 345 7600

Project Title

1143 - 37 Roxborough Walk

Client Name

Mr Craig Poonpipat

Project Address

37 Roxborough Walk,
Liverpool,
L25 5HN

Additional Notes

REV	Date	Description	Issued
-	16/11/21	Issued for planning	AY

Title

First Floor Plan - Existing

Drawing No.

1143-02-03-002 Rev -

Scale	Date	Drawn by	Checked by
1 : 50	16/11/21	AY	DRB

© Copyright ArchiPhonic - Do not scale from this drawing. All dimensions to be checked and verified on site. This drawing is to be read in conjunction with all other relevant drawings and specifications. Any discrepancies in the drawings are to be reported immediately to ArchiPhonic. This drawing is not to be used for construction or sales purposes unless marked 'Issued for construction'. Dimensions and area schedules are subject to change.