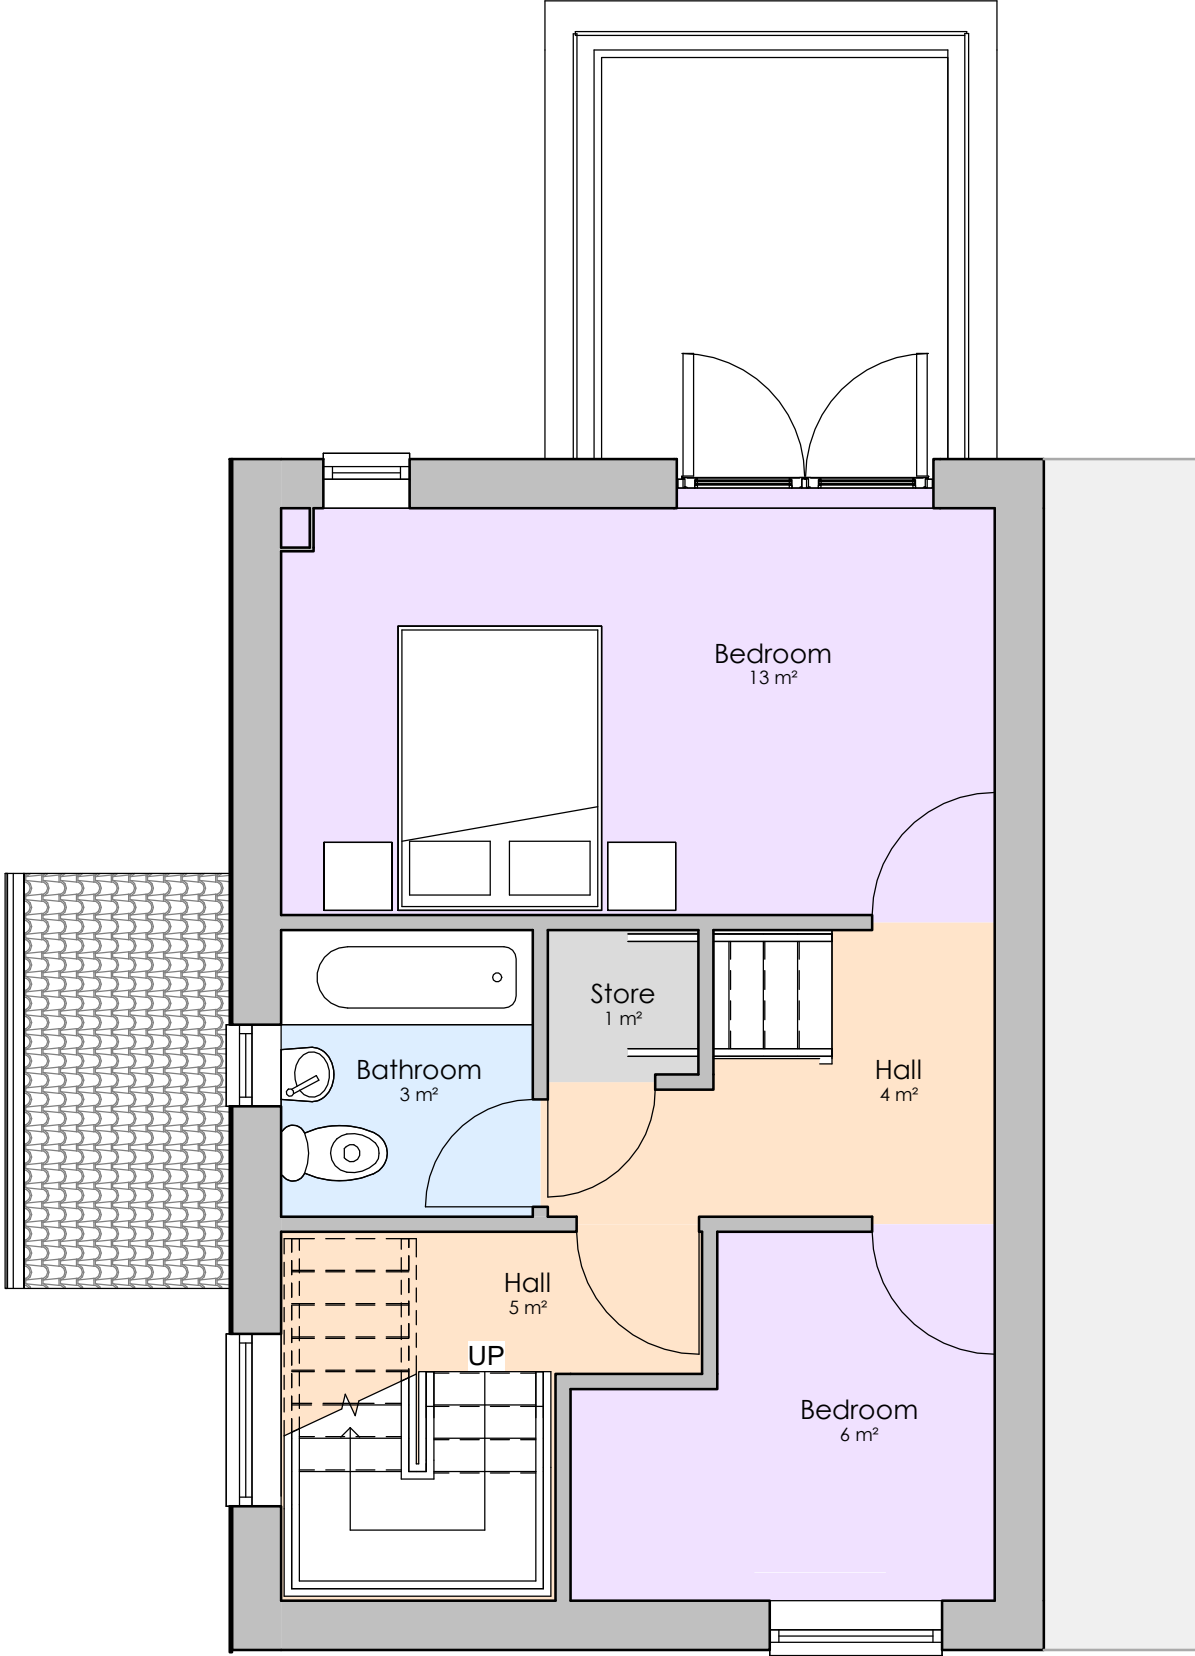


# ARCHIPHONIC

Positive Change through Architectural Design

Unit 256, Slater Studios, 9 Slater Street, Liverpool, L1 4BW  
info@ArchiPhonic.co.uk / +44 (0) 151 345 7600

Project Title

## 1143 - 37 Roxborough Walk

Client Name  
**Mr Craig Poonpipat**

Project Address  
**37 Roxborough Walk,  
Liverpool,  
L25 5HN**

Additional Notes

| REV | Date     | Description         | Issued |
|-----|----------|---------------------|--------|
| -   | 16/11/21 | Issued for planning | AY     |

Title  
**First Floor Plan - Proposed**

Drawing No.  
**1143-02-03-003 Rev -**

| Scale  | Date     | Drawn by | Checked by |
|--------|----------|----------|------------|
| 1 : 50 | 16/11/21 | AY       | DRB        |

© Copyright ArchiPhonic - Do not scale from this drawing. All dimensions to be checked and verified on site. This drawing is to be read in conjunction with all other relevant drawings and specifications. Any discrepancies in the drawings are to be reported immediately to ArchiPhonic. This drawing is not to be used for construction or sales purposes unless marked 'Issued for construction'. Dimensions and area schedules are subject to change.