

Project Title

1143 - 37
Roxborough Walk

Client Name

Mr Craig Poonpipat

Project Address

37 Roxborough Walk,
Liverpool,
L25 5HN

Additional Notes

REV	Date	Description	Issued
-	16/11/21	Issued for planning	AY

Title

South-East Elevation - Existing

Drawing No.

1143-02-04-004 Rev -

Scale

1 : 50

Date

16/11/21


Drawn by

AY

Checked by

DRB

© Copyright ArchiPhonic - Do not scale from this drawing. All dimensions to be checked and verified on site. This drawing is to be read in conjunction with all other relevant drawings and specifications. Any discrepancies in the drawings are to be reported immediately to ArchiPhonic. This drawing is not to be used for construction or sales purposes unless marked 'issued for construction'. Dimensions and area schedules are subject to change.

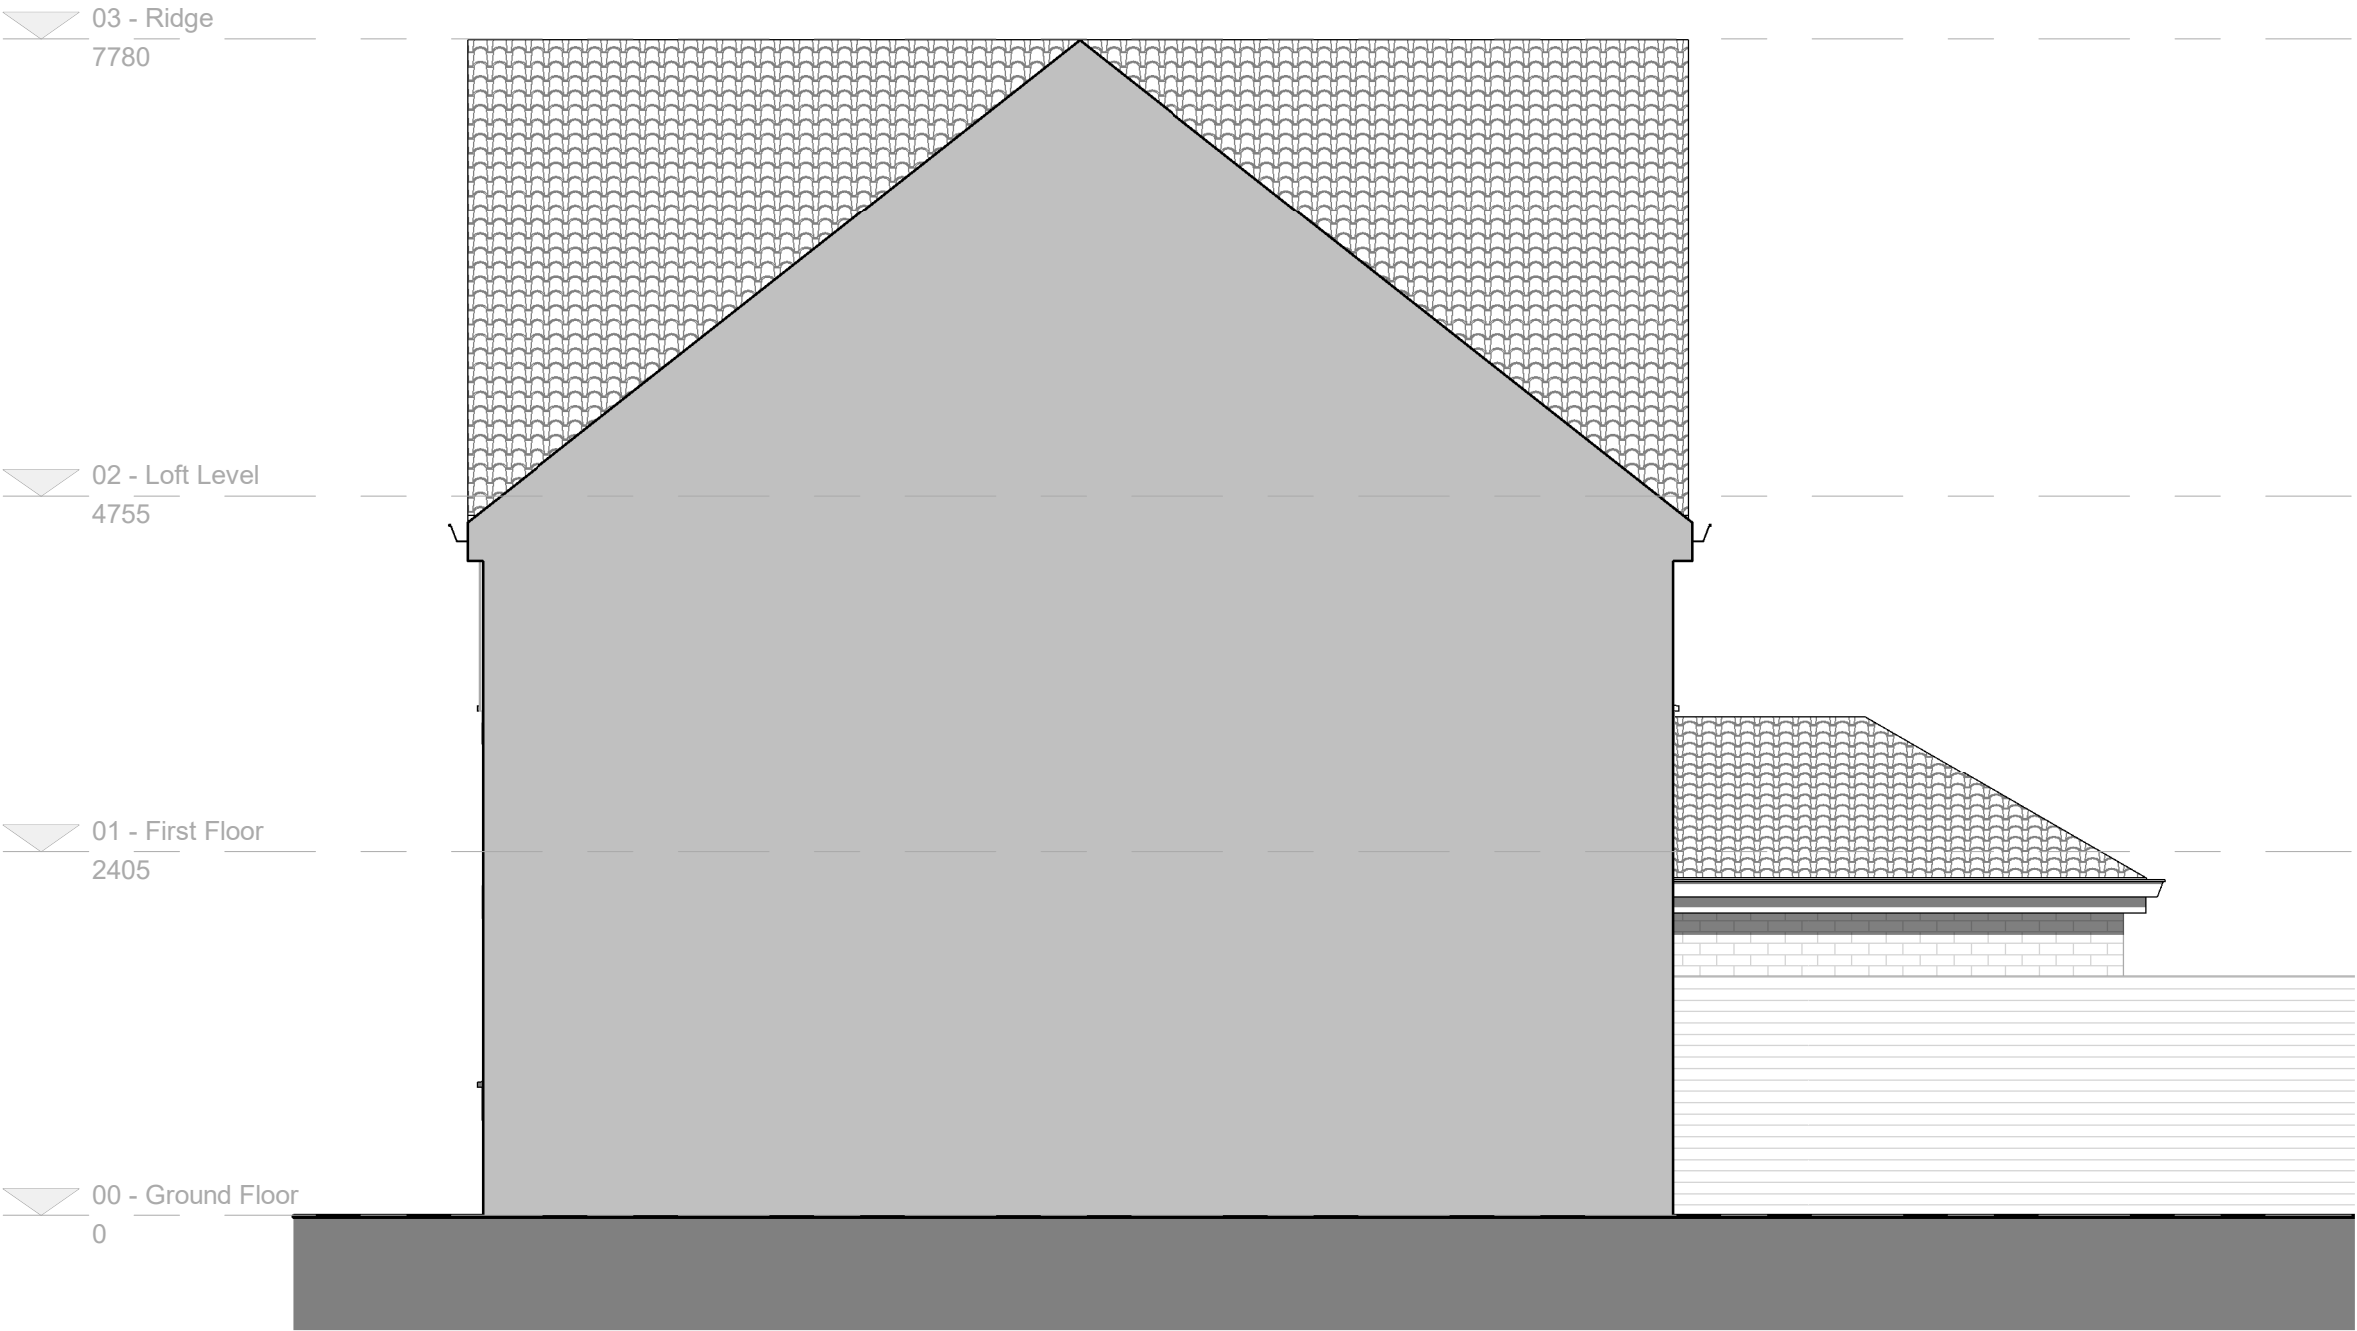

Existing Materials

- Existing Walls
- Existing Roof
- Existing Windows
- Existing Doors
- Existing Rainwater Goods
- Red brick multi
- White render
- Black timber details
- Double interlocking tiles
- White uPVC
- White uPVC
- Black uPVC

