

Project Title

1143 - 37
Roxborough Walk

Client Name

Mr Craig Poonpipat

Project Address

37 Roxborough Walk,
Liverpool,
L25 5HN

Additional Notes

REV	Date	Description	Issued
-	16/11/21	Issued for planning	AY

Title


South-East Elevation - Proposed

Drawing No.

1143-02-04-008 Rev -

Scale	Date	Drawn by	Checked by
1 : 50	16/11/21	AY	DRB

© Copyright ArchiPhonic - Do not scale from this drawing. All dimensions to be checked and verified on site. This drawing is to be read in conjunction with all other relevant drawings and specifications. Any discrepancies in the drawings are to be reported immediately to ArchiPhonic. This drawing is not to be used for construction or sales purposes unless marked 'issued for construction'. Dimensions and area schedules are subject to change.

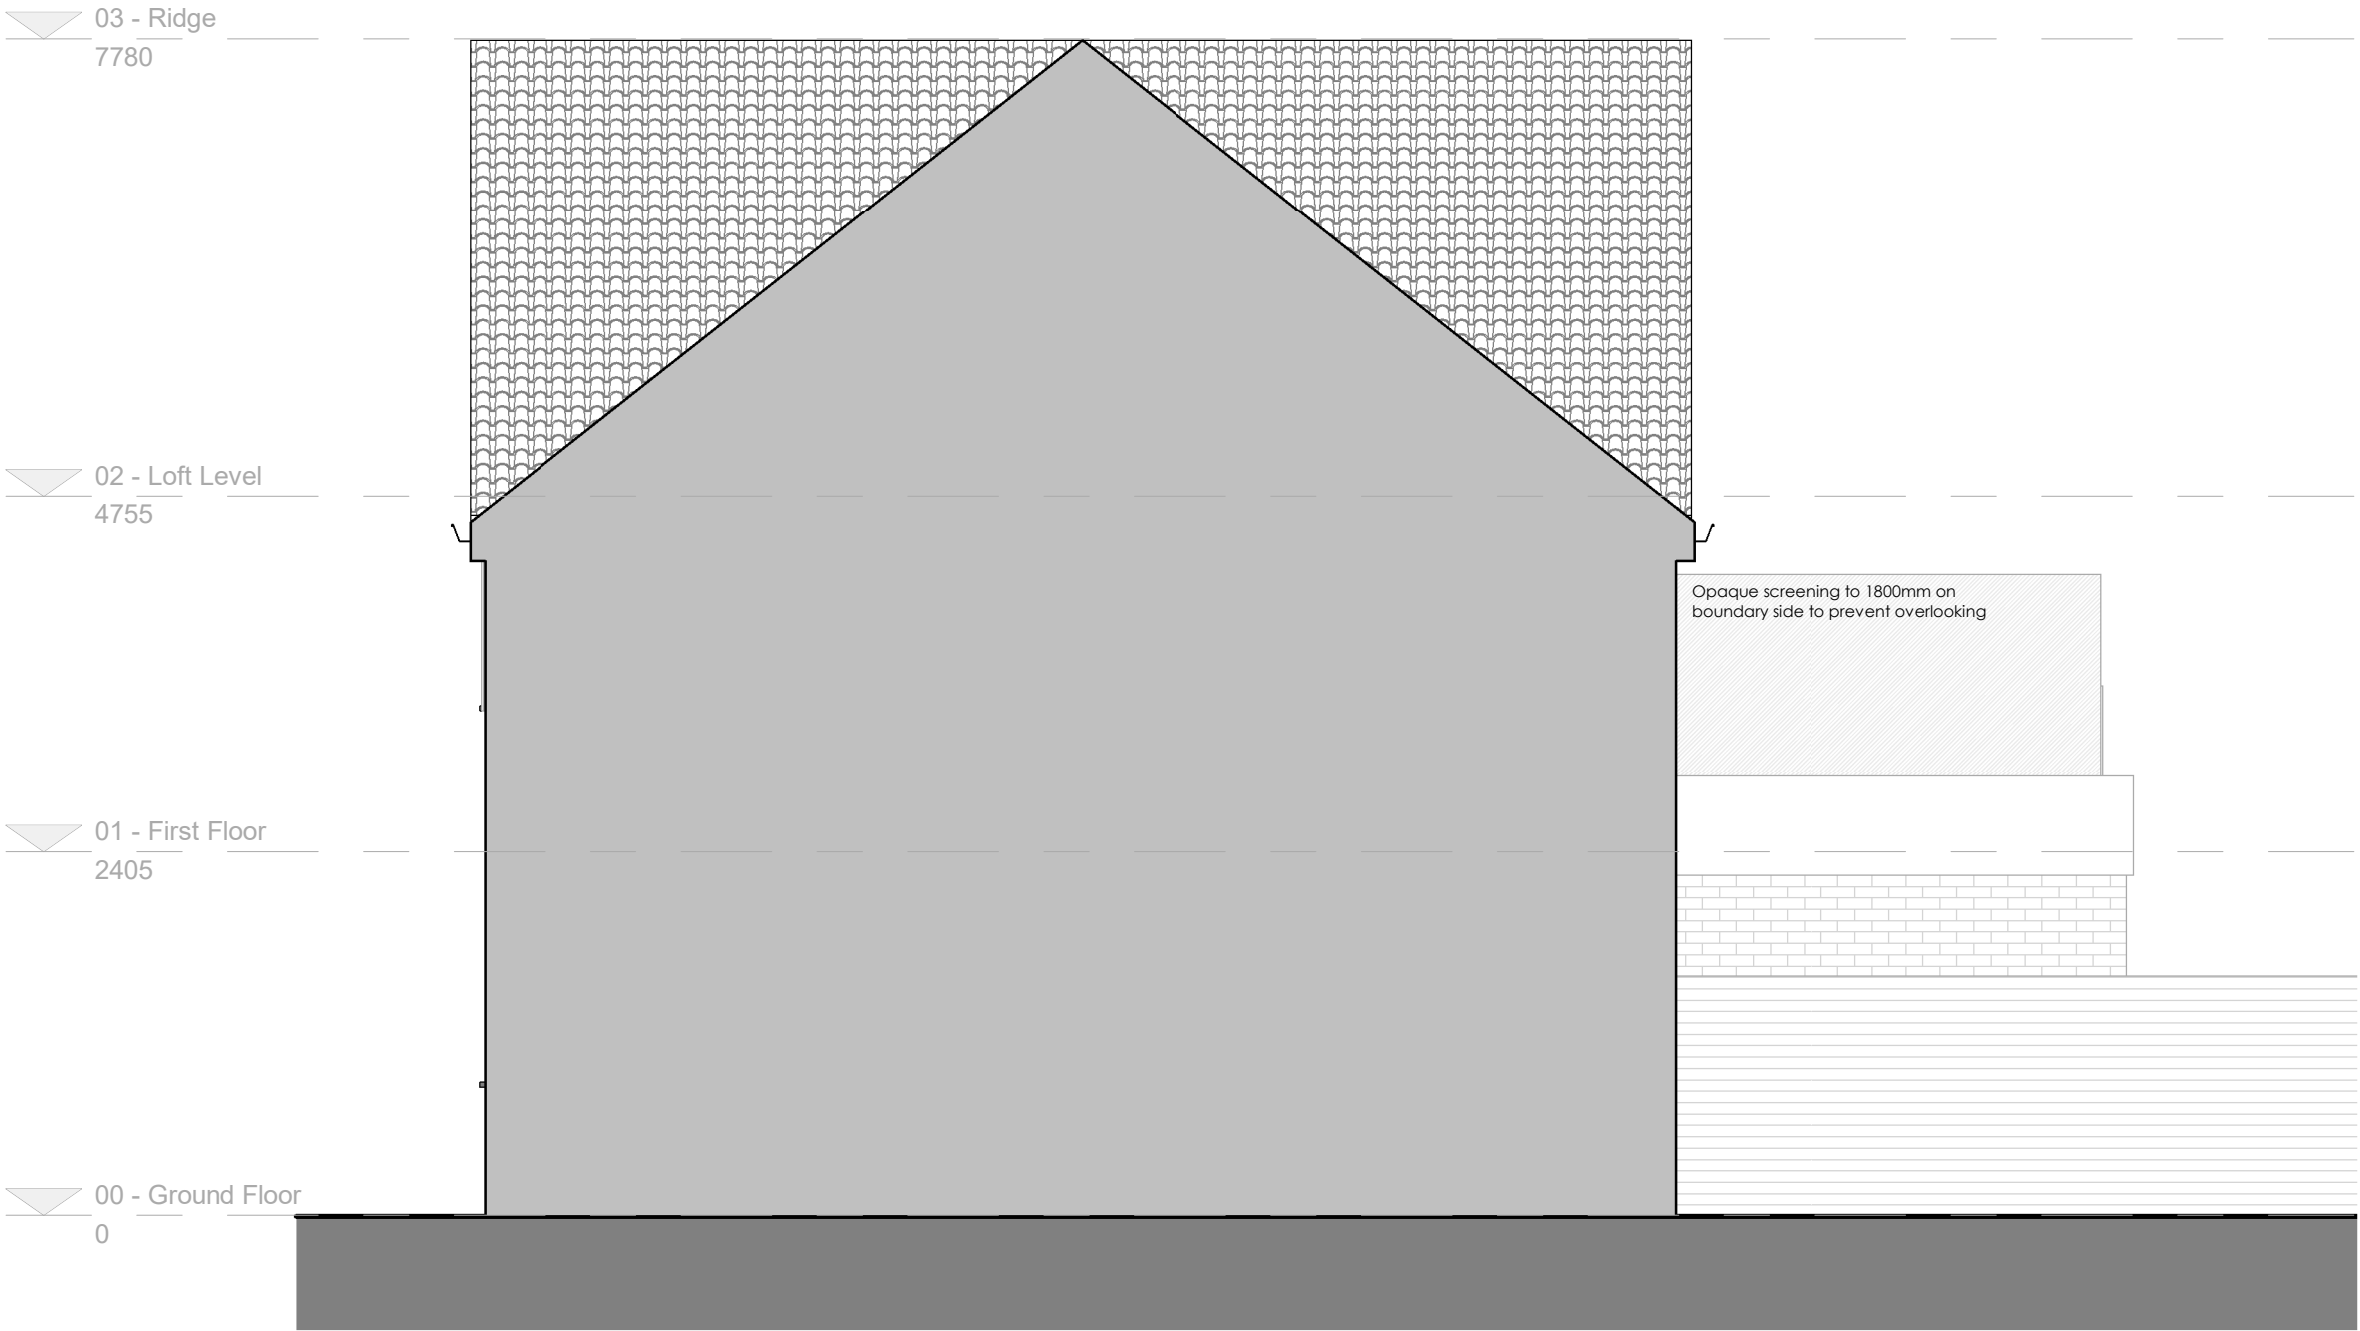

Existing Materials

- Existing Walls
- Existing Roof
- Existing Windows
- Existing Doors
- Existing Rainwater Goods
- Red brick multi
- White render
- Black timber details
- Double interlocking tiles
- White uPVC
- White uPVC
- Black uPVC

Proposed Materials

- New Walls
- Dormer Roof
- Dormer Walls
- New Windows
- New Doors
- Rainwater Goods
- Red brick multi / white render
- Tiles to match existing and suite low pitch
- White render
- White uPVC
- White uPVC
- Black uPVC

