



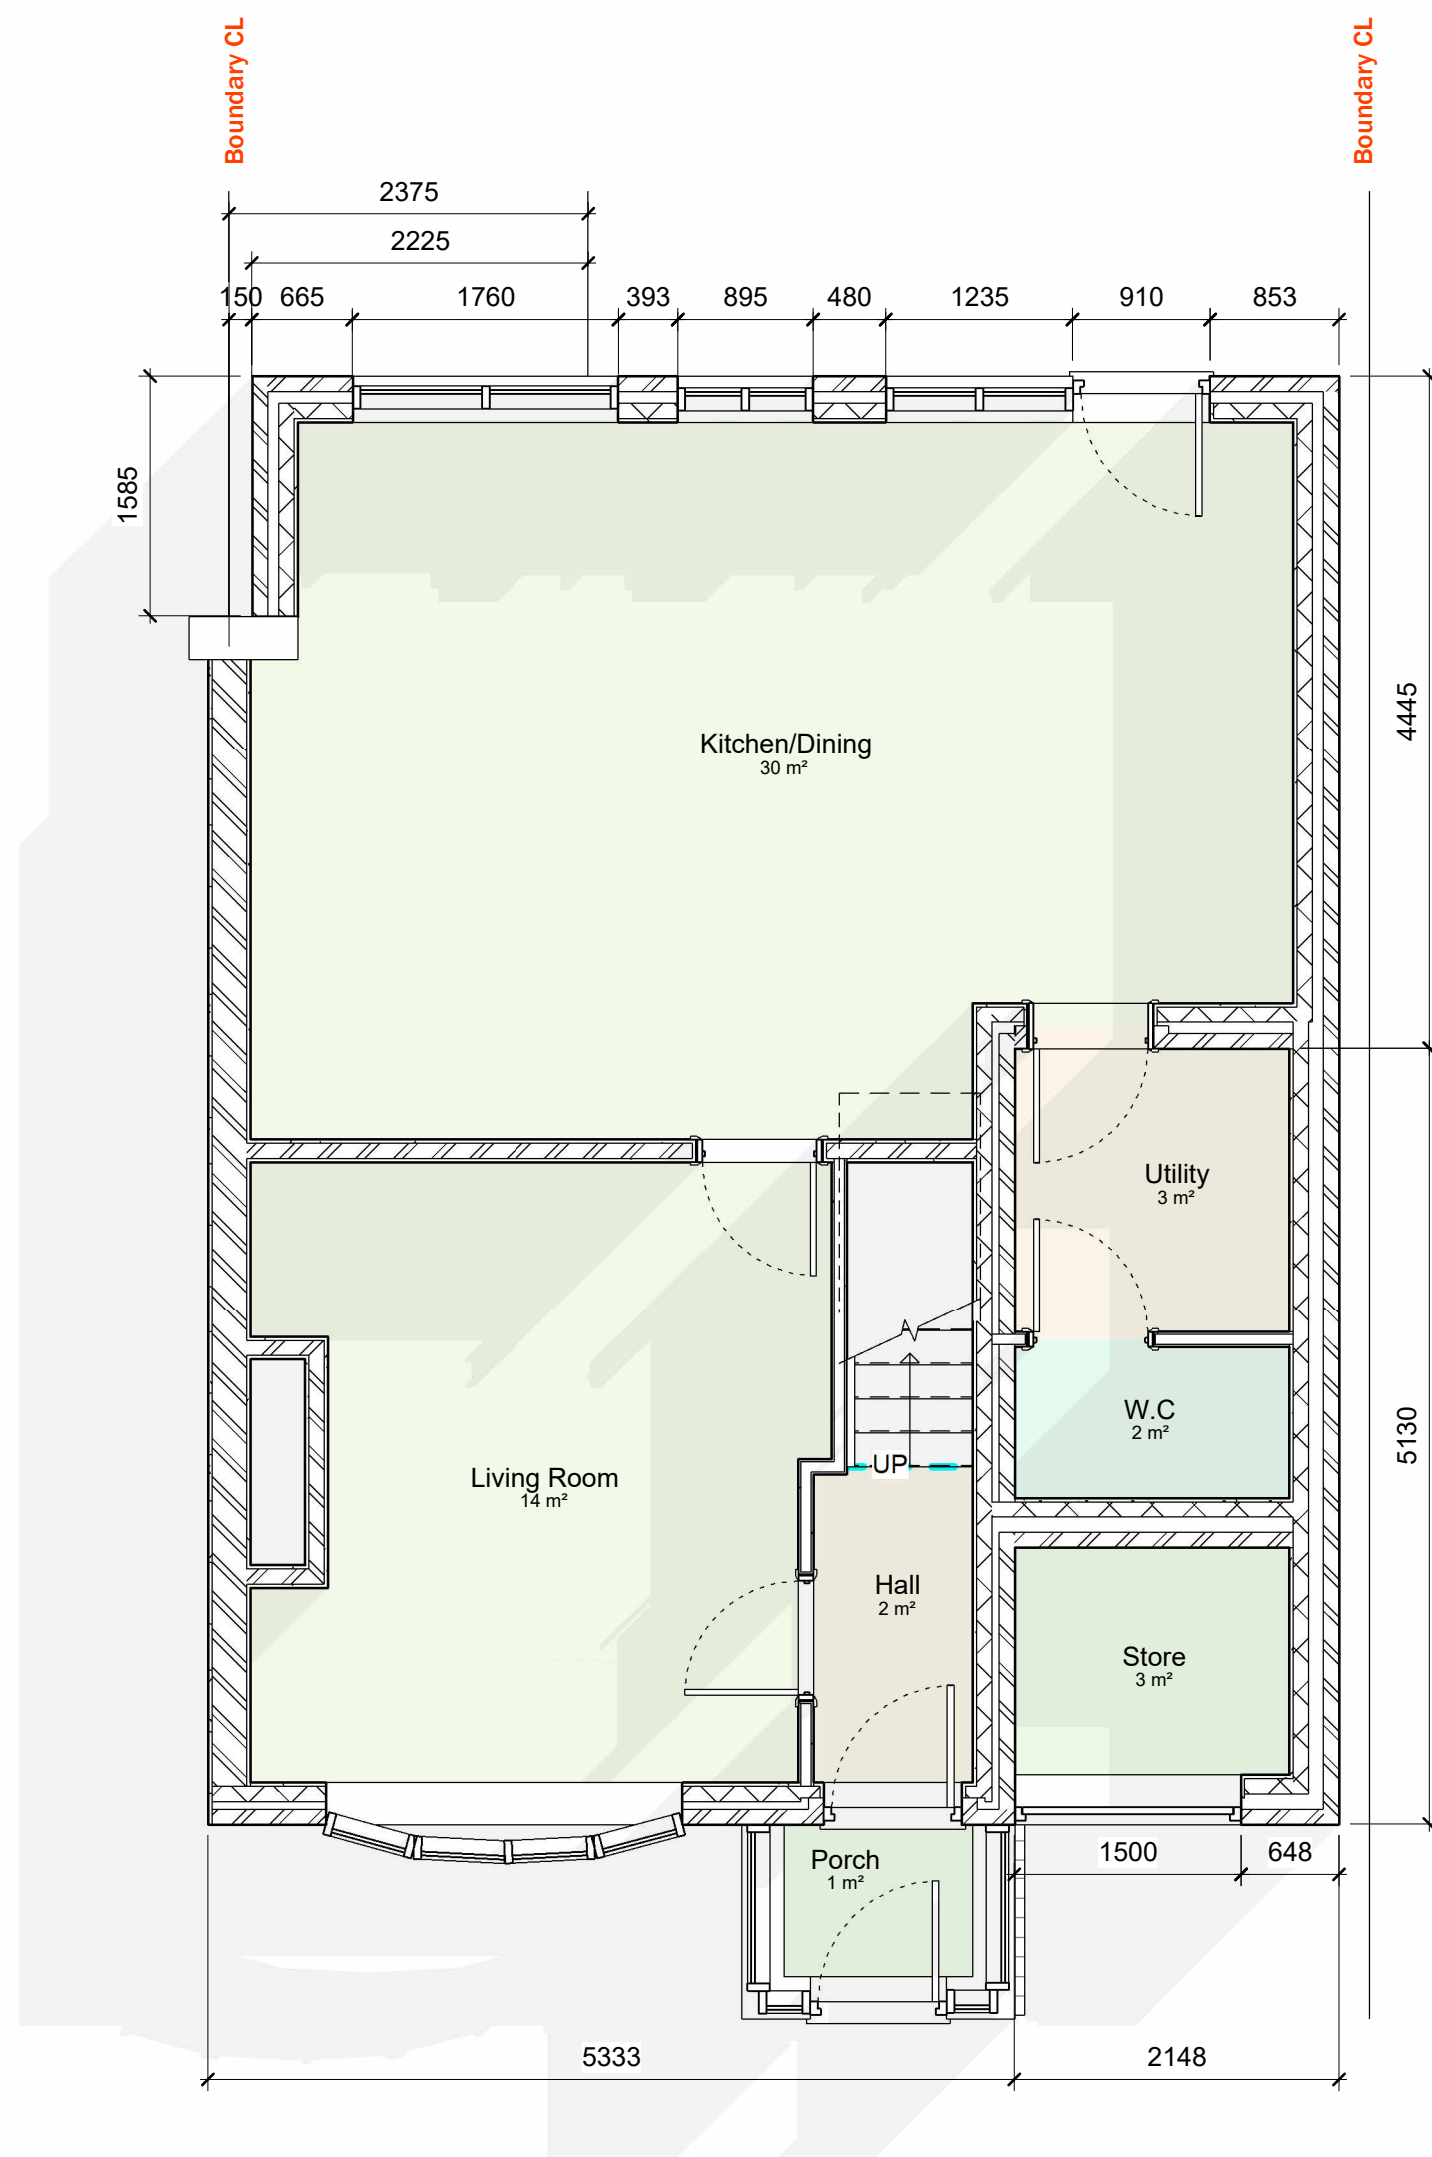

Room Legend


- Hall
- Kitchen/Dining
- Living Room
- Porch
- Store
- Utility
- W.C

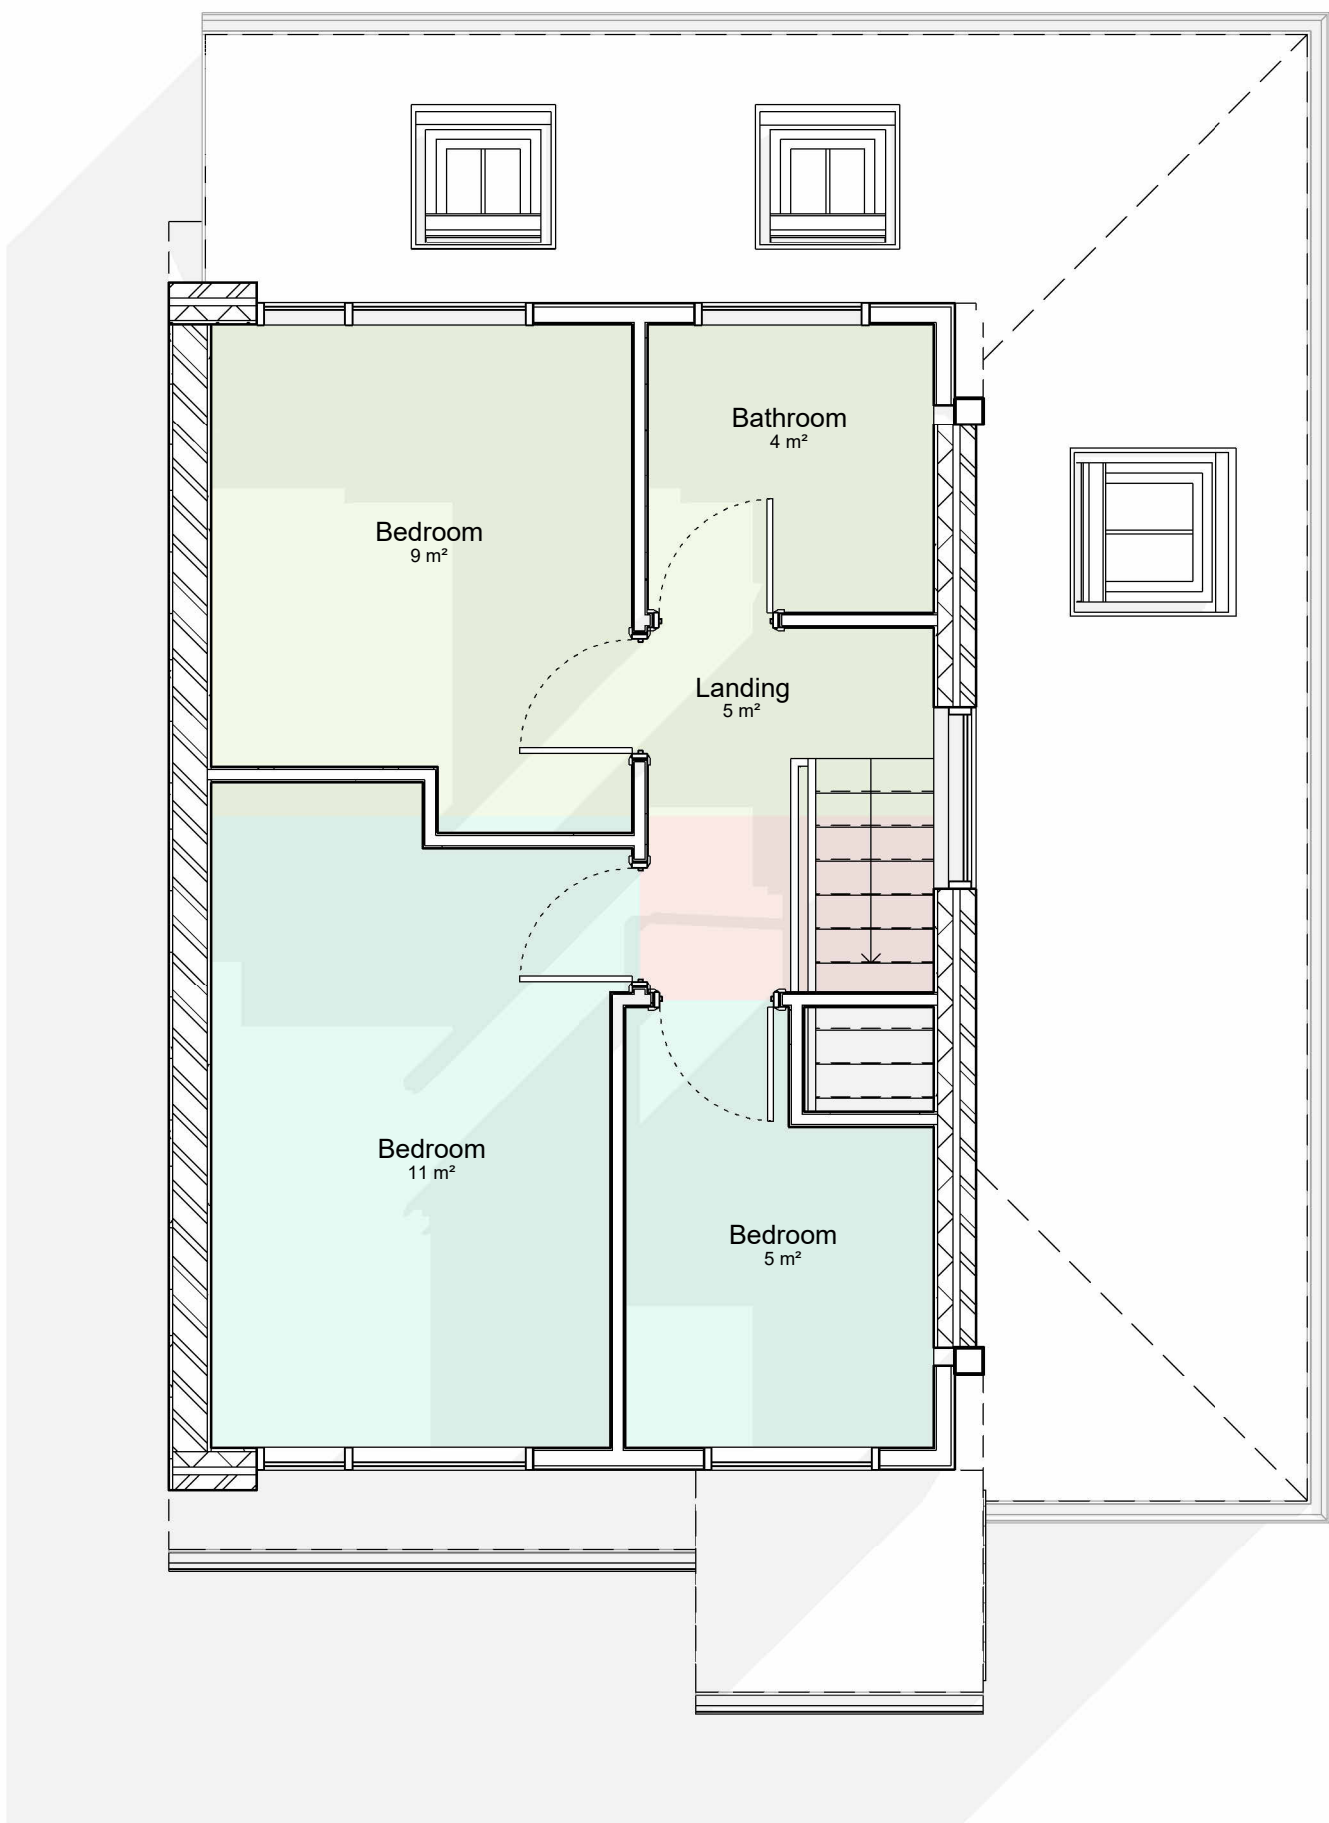

Room Legend

- Bathroom
- Bedroom
- Kitchen/Dining
- Landing
- Porch
- Store
- Utility
- W.C

16

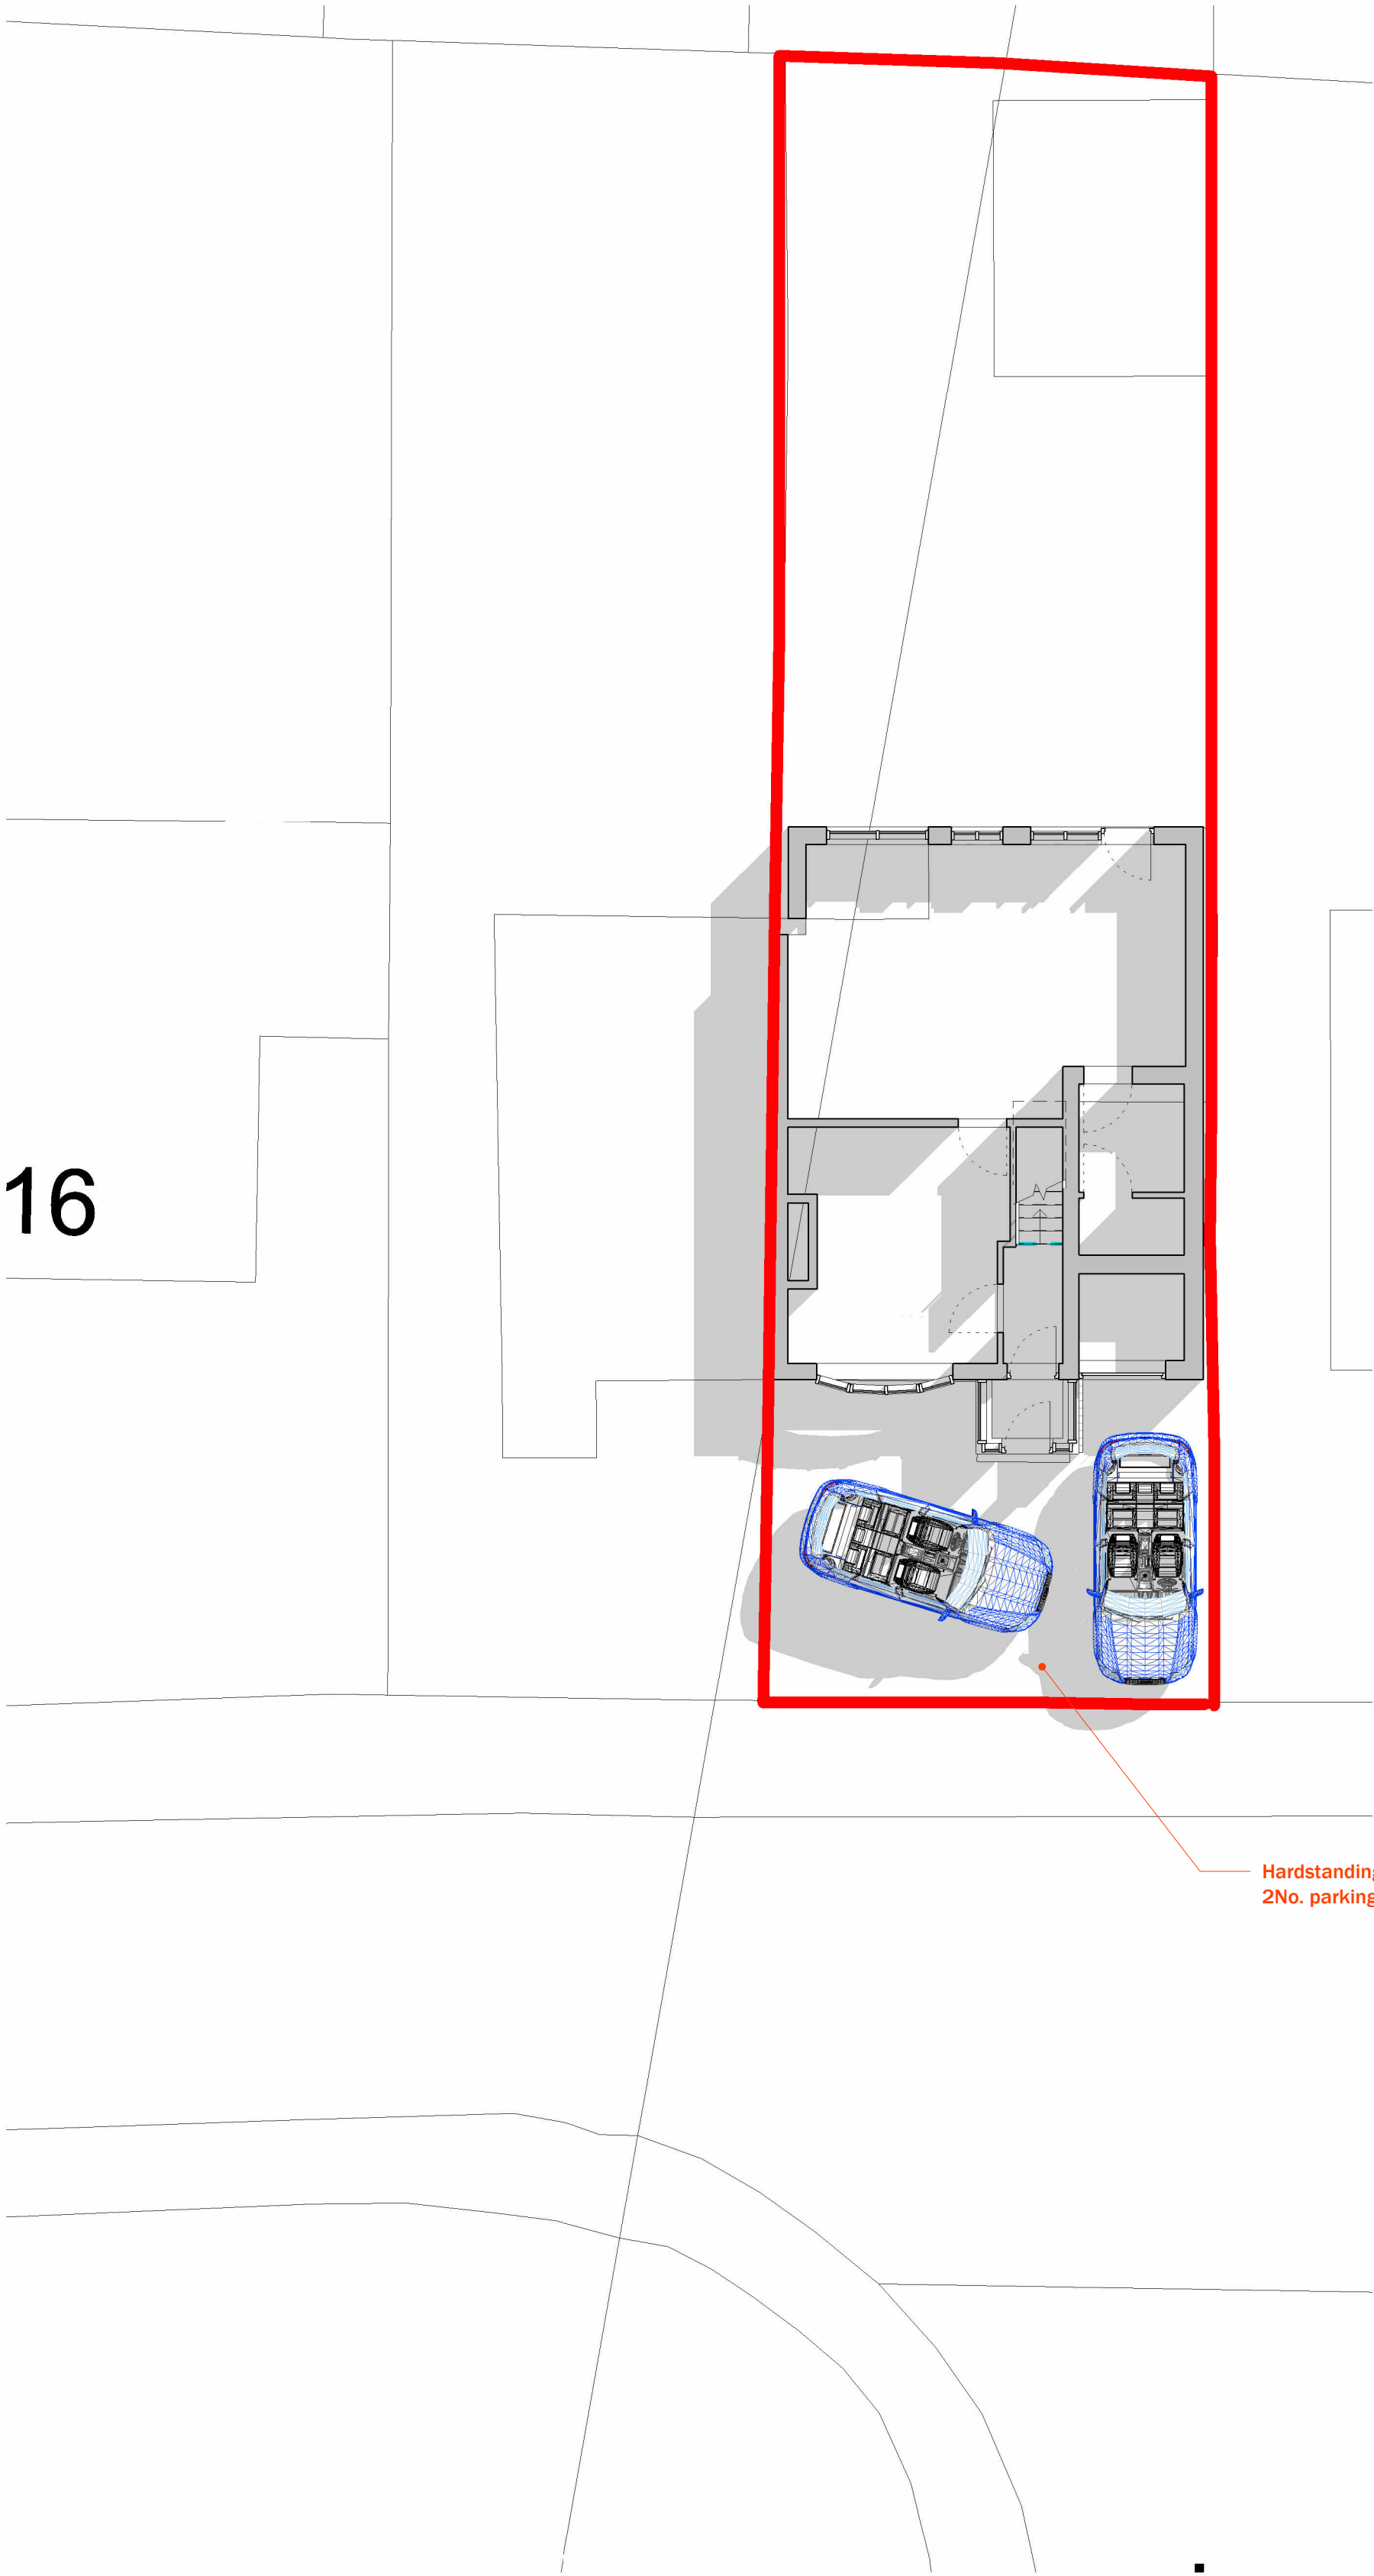

3

Site Plan As Proposed

SCALE: 1 : 100

1


Ground Floor Plan as Proposed

SCALE: 1 : 50


2

First Floor Plan as Proposed

SCALE: 1 : 50

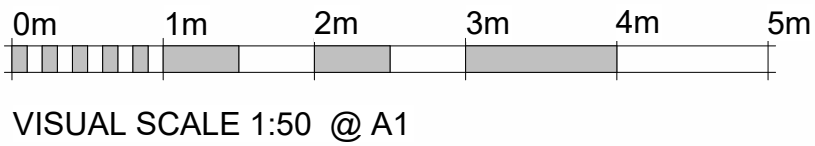

VISUAL SCALE 1:50 @ A1

 

VISUAL SCALE 1:100 @ A1



Chartered Building Consultancy

email: mail@pk.uk.com | website: <http://www.pk.uk.com>

PKL Building Consultancy is a trading name of PKL Partners Limited. This drawing is the copyright of PKL Partners Limited, and shall not be offered, copied or reproduced in any way without written prior consent. © 2020 PKL Partners Limited.

Client:

Mr Martin Tate

Project:

12 Grassington Crescent
Liverpool
L25 9RY

Title:

Plans As Proposed

Project No.: 4480

Drawn By: SC

Scale: As Shown @ A1

Date: 17/04/2023

Revision: A1

Date: 05/06/2023

Description: Parking Added



Chartered Building Consultancy

Drawing No.:

A2.1