
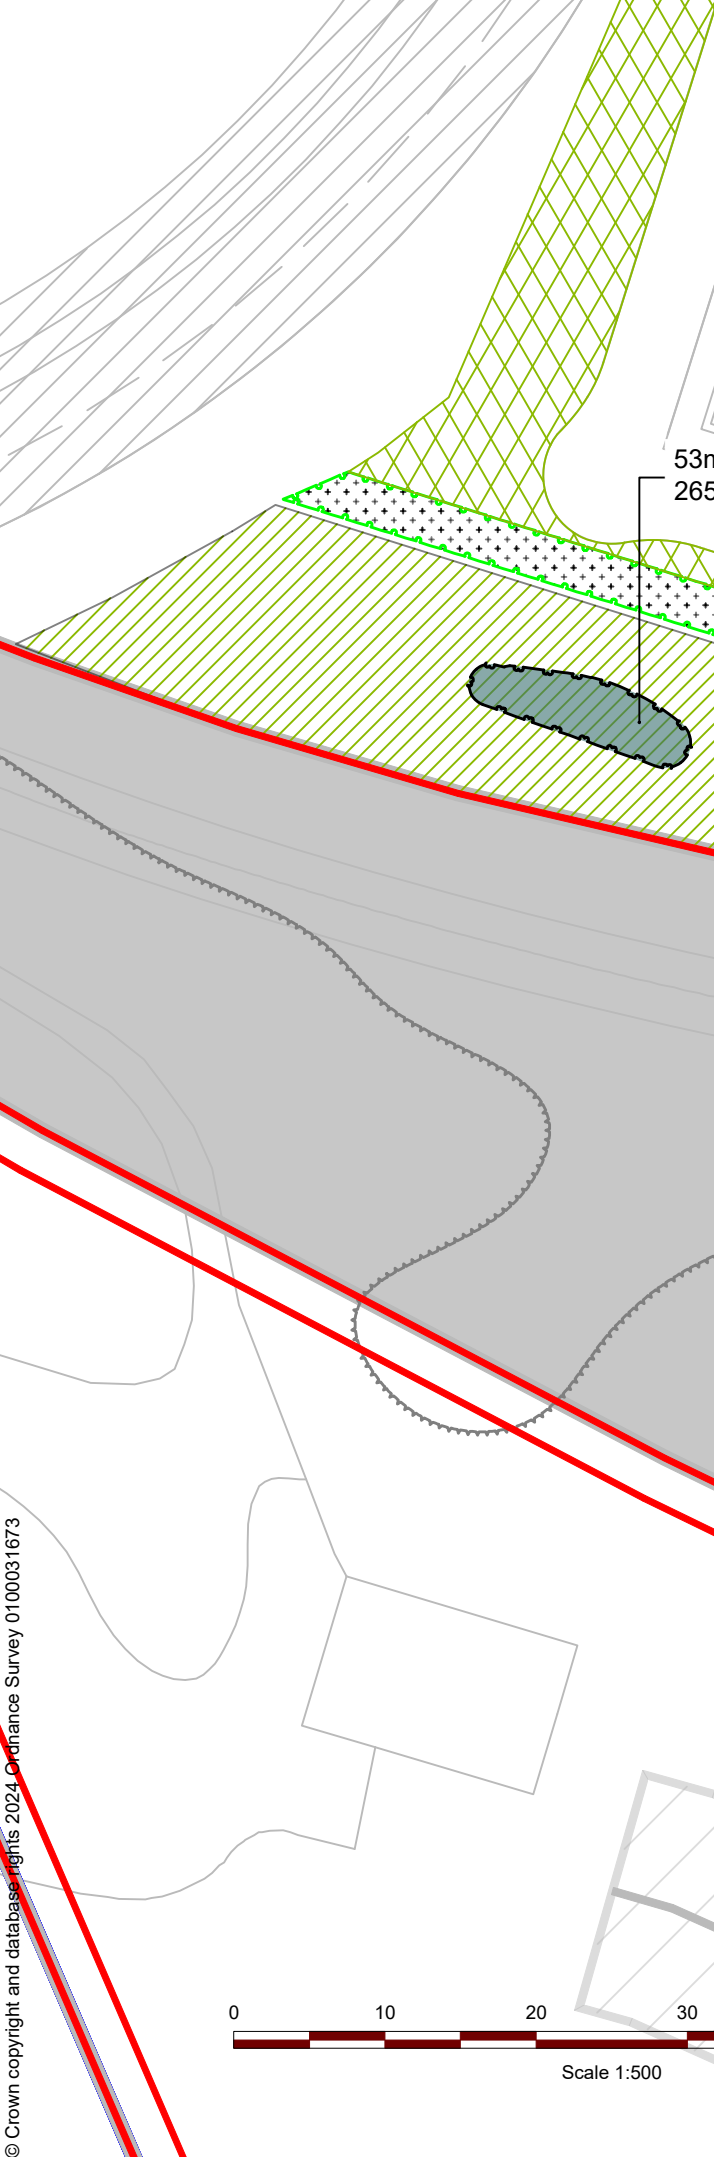
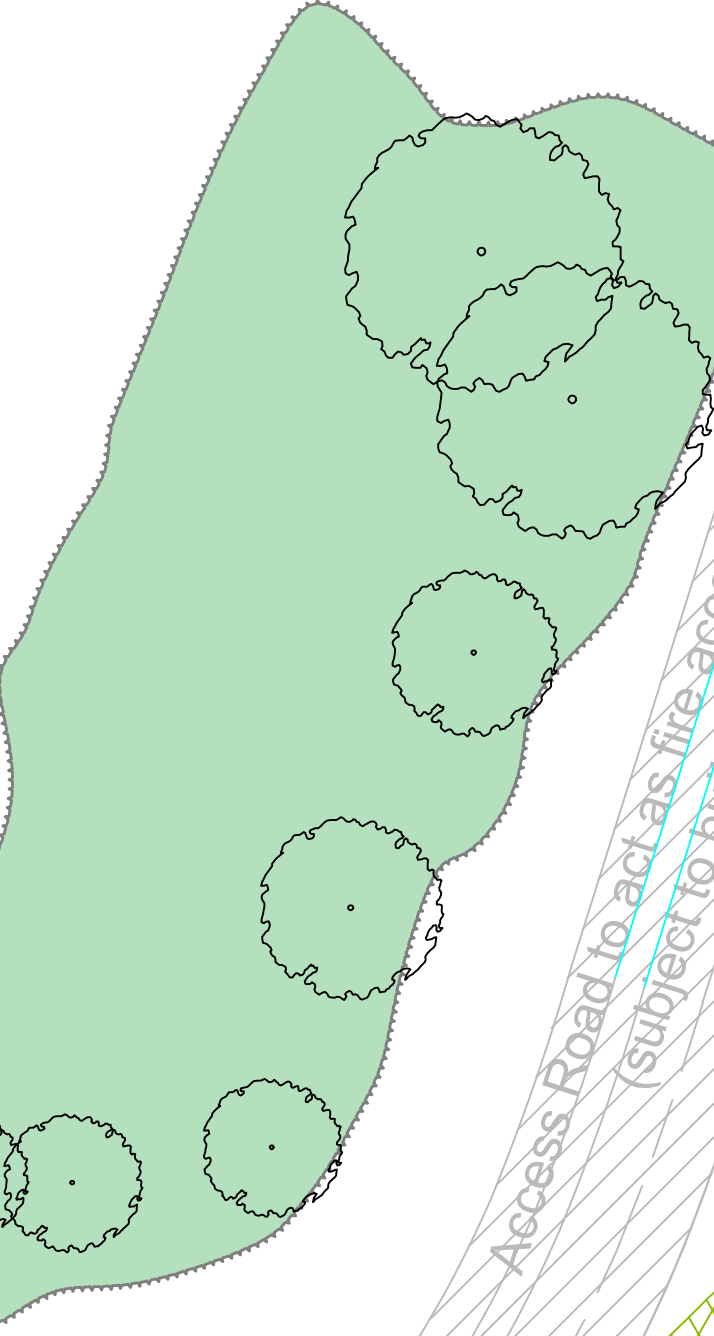


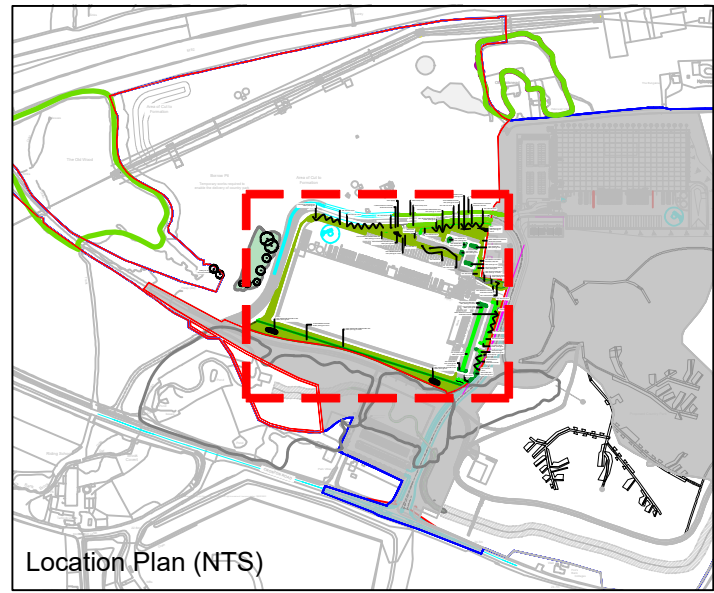

**NOTES**

- Do not scale from this drawing
- All dimensions are in meters unless stated otherwise
- This drawing is to be read in conjunction with all relevant drawings and documents associated with this project.
- All surveyed information including levels and layout is provided by others
- All existing and proposed dimensions, levels and locations to be checked and verified by the main contractor on site prior to the commencement of the works and any anomalies reported to the engineer.
- Site Layout used as xref in this drawing was received from umc architects on 01.08.2024 [22604-UMC-S102-S1-DR-A-0603-Site Plan\_P11 - CURRENT PLANNING.dwg].
- LV and HV layouts used in this drawing as reference were received from Hannan on 02.08.2024 [3995-HAN-02-XX-DR-E-6151 SP LV DistributionRevP5.dwg and 3995-HAN-02-XX-DR-E-6141 SP HV DistributionRevP6.dwg]

**Key:**

- Site Boundary
- Visibility Splay
- Existing Retained Vegetation, refer to arb survey/AIA by Tyler Grange
- Proposed Tree Planting
- Proposed Climbing Plants
- Proposed Native Hedgerow For planting species please refer to planting specification
- Proposed Woodland Ground Flora Mix
- Proposed Amenity Seed Grass Mix
- Proposed Remediation Mix
- Proposed Woodland Understorey Mix
- Proposed Native Shrub Mix
- Proposed Wildflower / Grassland Mix
- Proposed Groundcover Mix Island beds to be filled with imported top soil of min depth of 450mm
- Tree Pit Imported top soil for tree pits, see specification document, Reclamation Grass Seed Mix (non-ryegrass) sown beneath trees

Tree Pit dimensions to be: 1000 x 1000 mm and 750mm deep - Standard trees 450 x 450 mm and 300mm deep - Feathered trees

|      |          |                           |     |     |     |
|------|----------|---------------------------|-----|-----|-----|
| PL09 | 22/10/24 | Addressing LPA's comments | AK  | CG  | CG  |
| PL08 | 30/08/24 | For Planning              | AK  | CG  | CG  |
| PL07 | 08/08/24 | For Planning              | AK  | CG  | CG  |
| PL06 | 15/07/24 | For Planning              | AK  | CG  | CG  |
| PL05 | 03/07/24 | For Planning              | AK  | CG  | CG  |
| PL04 | 29/05/24 | For Planning              | AK  | CG  | CG  |
| PL03 | 11/12/23 | For Planning              | NP  | CG  | CG  |
| PL02 | 13/07/23 | For Planning              | JH  | CG  | CG  |
| PL01 | 03/04/23 | For Planning              | JH  | CG  | CG  |
| Rev  | Date     | Description               | DRA | CHK | APP |

**Project**  
Former Cronton Colliery Unit 02

**Client**  
Tritax Symmetry Merseyside 1 Ltd.

**Drawing Title**  
Planting Plan

|               |             |              |
|---------------|-------------|--------------|
| <b>Status</b> | <b>Date</b> | <b>Scale</b> |
| For Planning  | 03/04/23    | 1:500@A1     |

|              |                 |                |                 |
|--------------|-----------------|----------------|-----------------|
| <b>Drawn</b> | <b>Designed</b> | <b>Checked</b> | <b>Approved</b> |
| JH           | JH              | CG             | CG              |

|                                    |                 |
|------------------------------------|-----------------|
| <b>DWG No.</b>                     | <b>Revision</b> |
| MAN.1453.007.ENZ.XX.00.DR.L.45.002 | PL09            |

BRISTOL 01454 269 237 www.enzygo.com

MANCHESTER 0161 413 6444

SHEFFIELD 0114 321 5151 hello@enzygo.com