


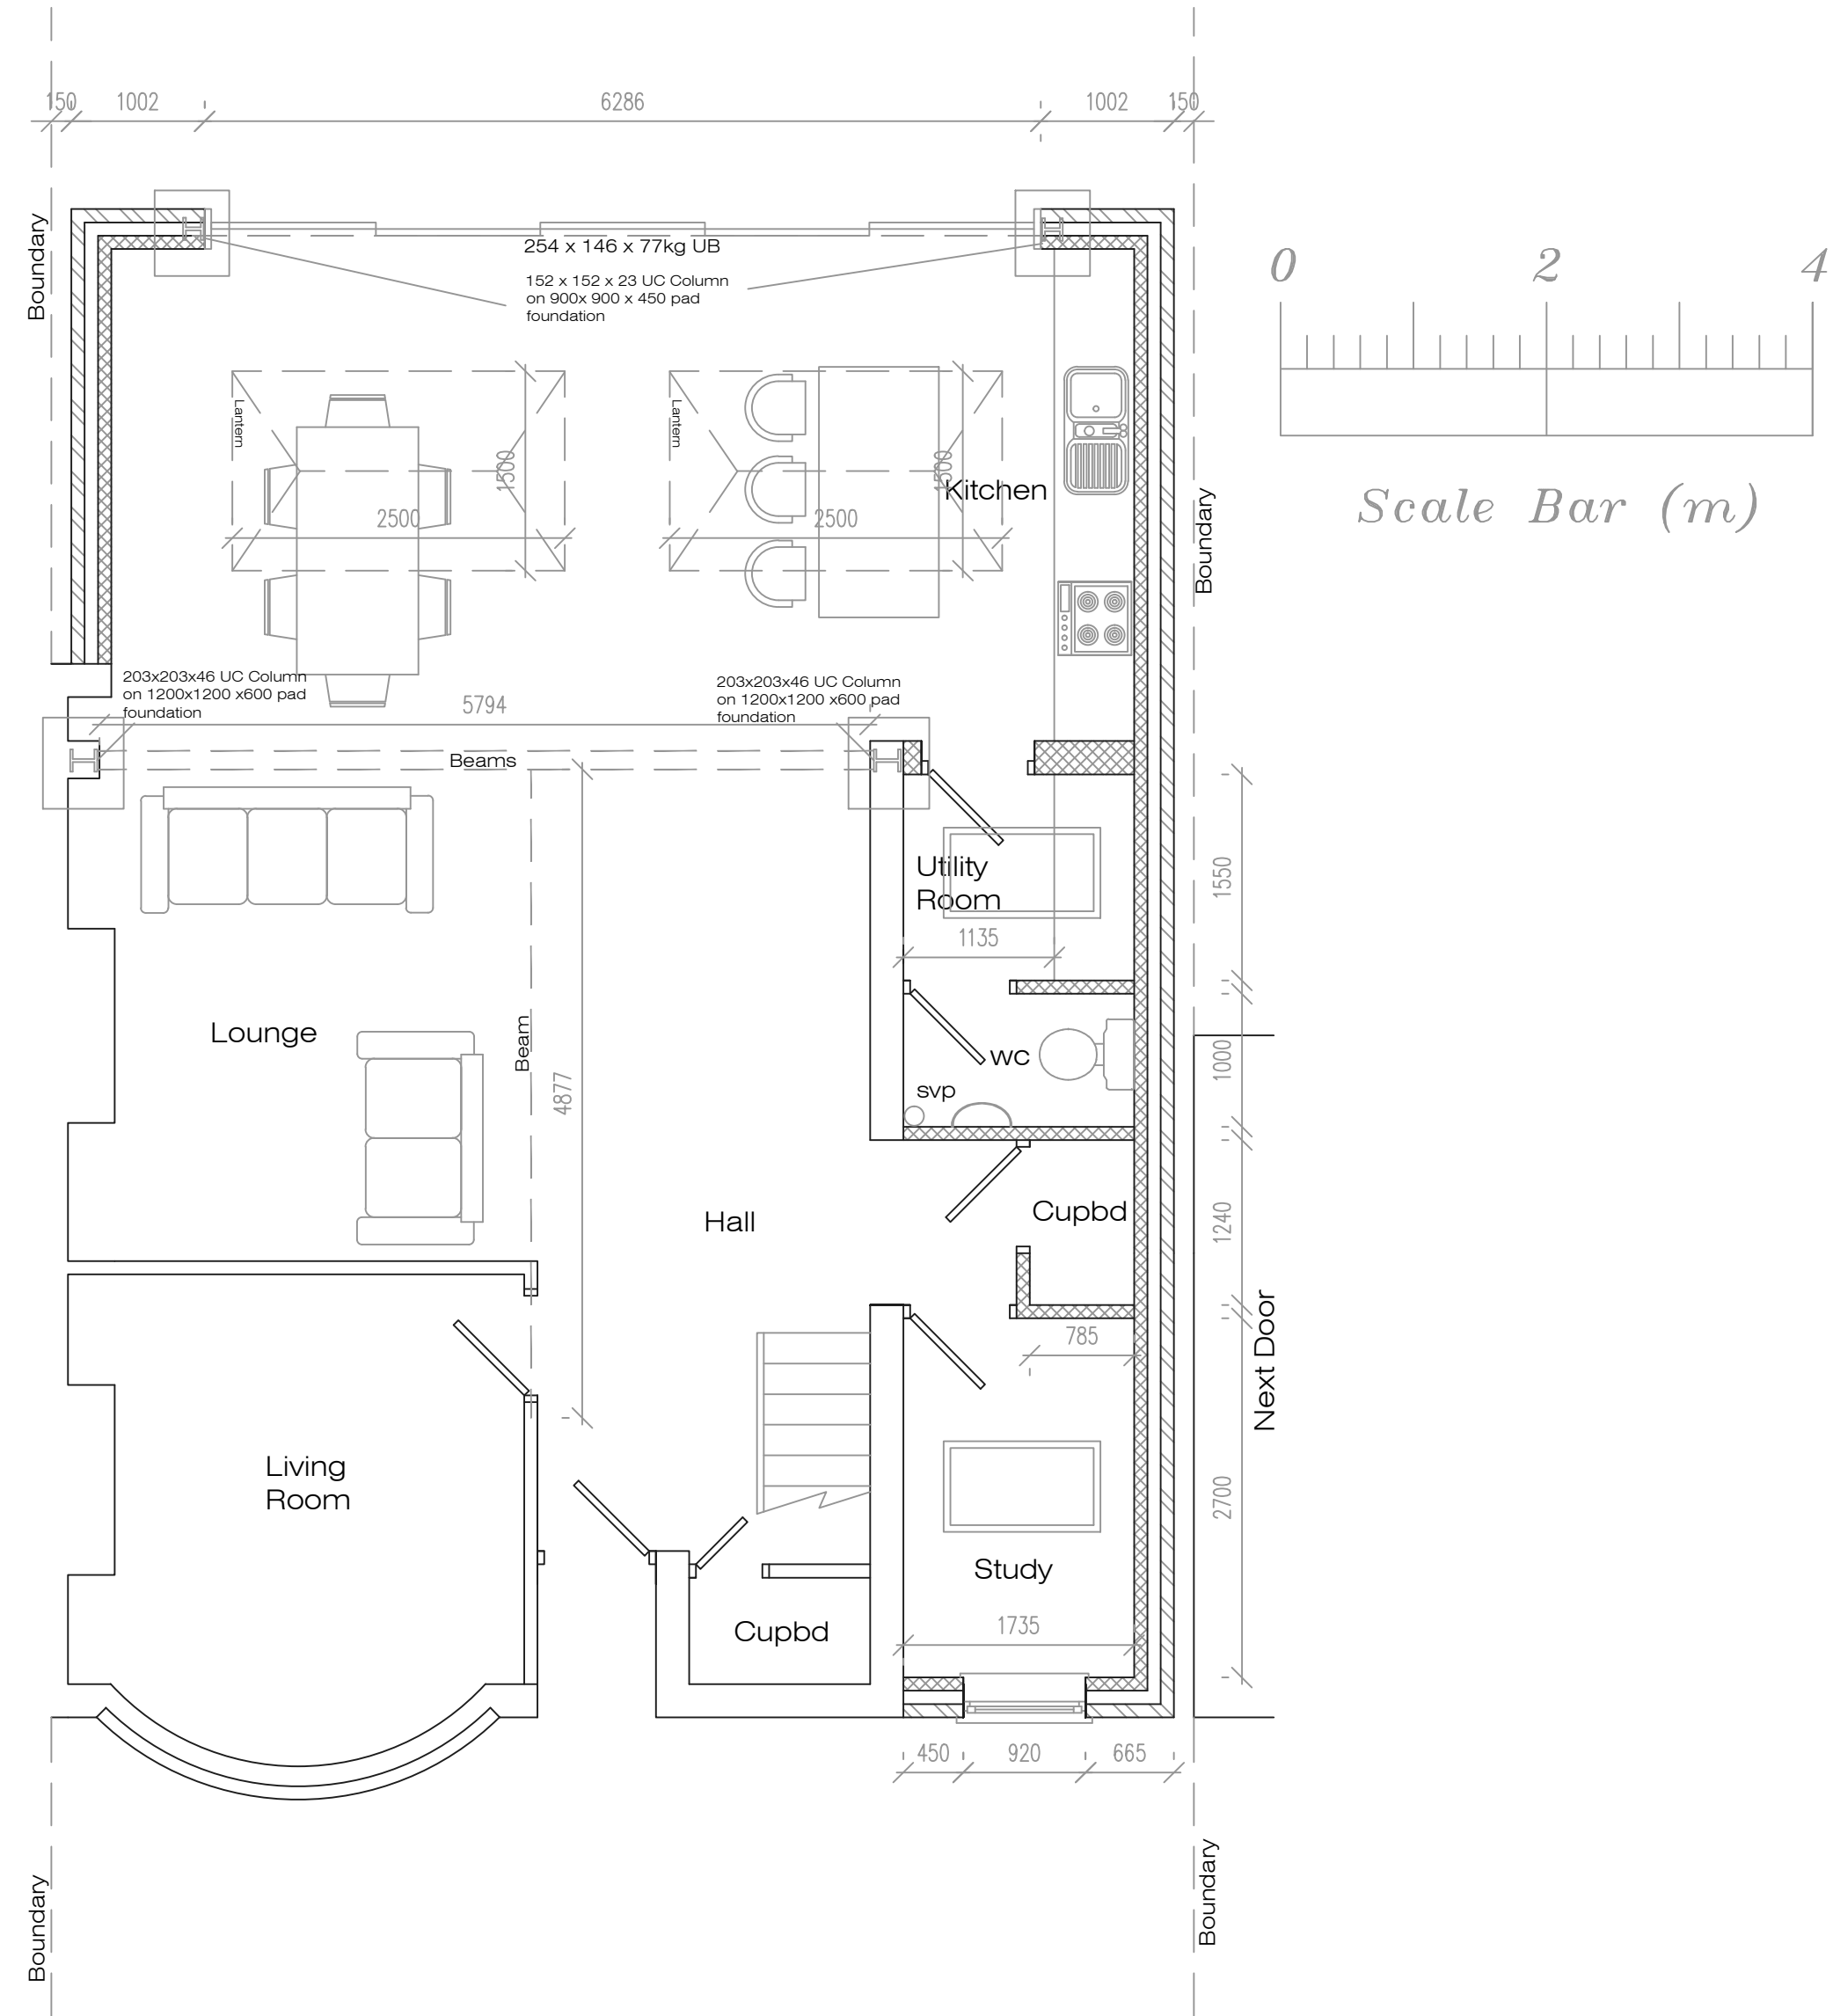

Proposed Ground Floor Plan

Address 31 Yew Tree Road, L25				
Job Title Single storey side and rear extension.				
Drawing title Proposed Floor Plan				
Chkd	Appvd	date May '22	scale 1:50 @ A2	Dwg No. 002