



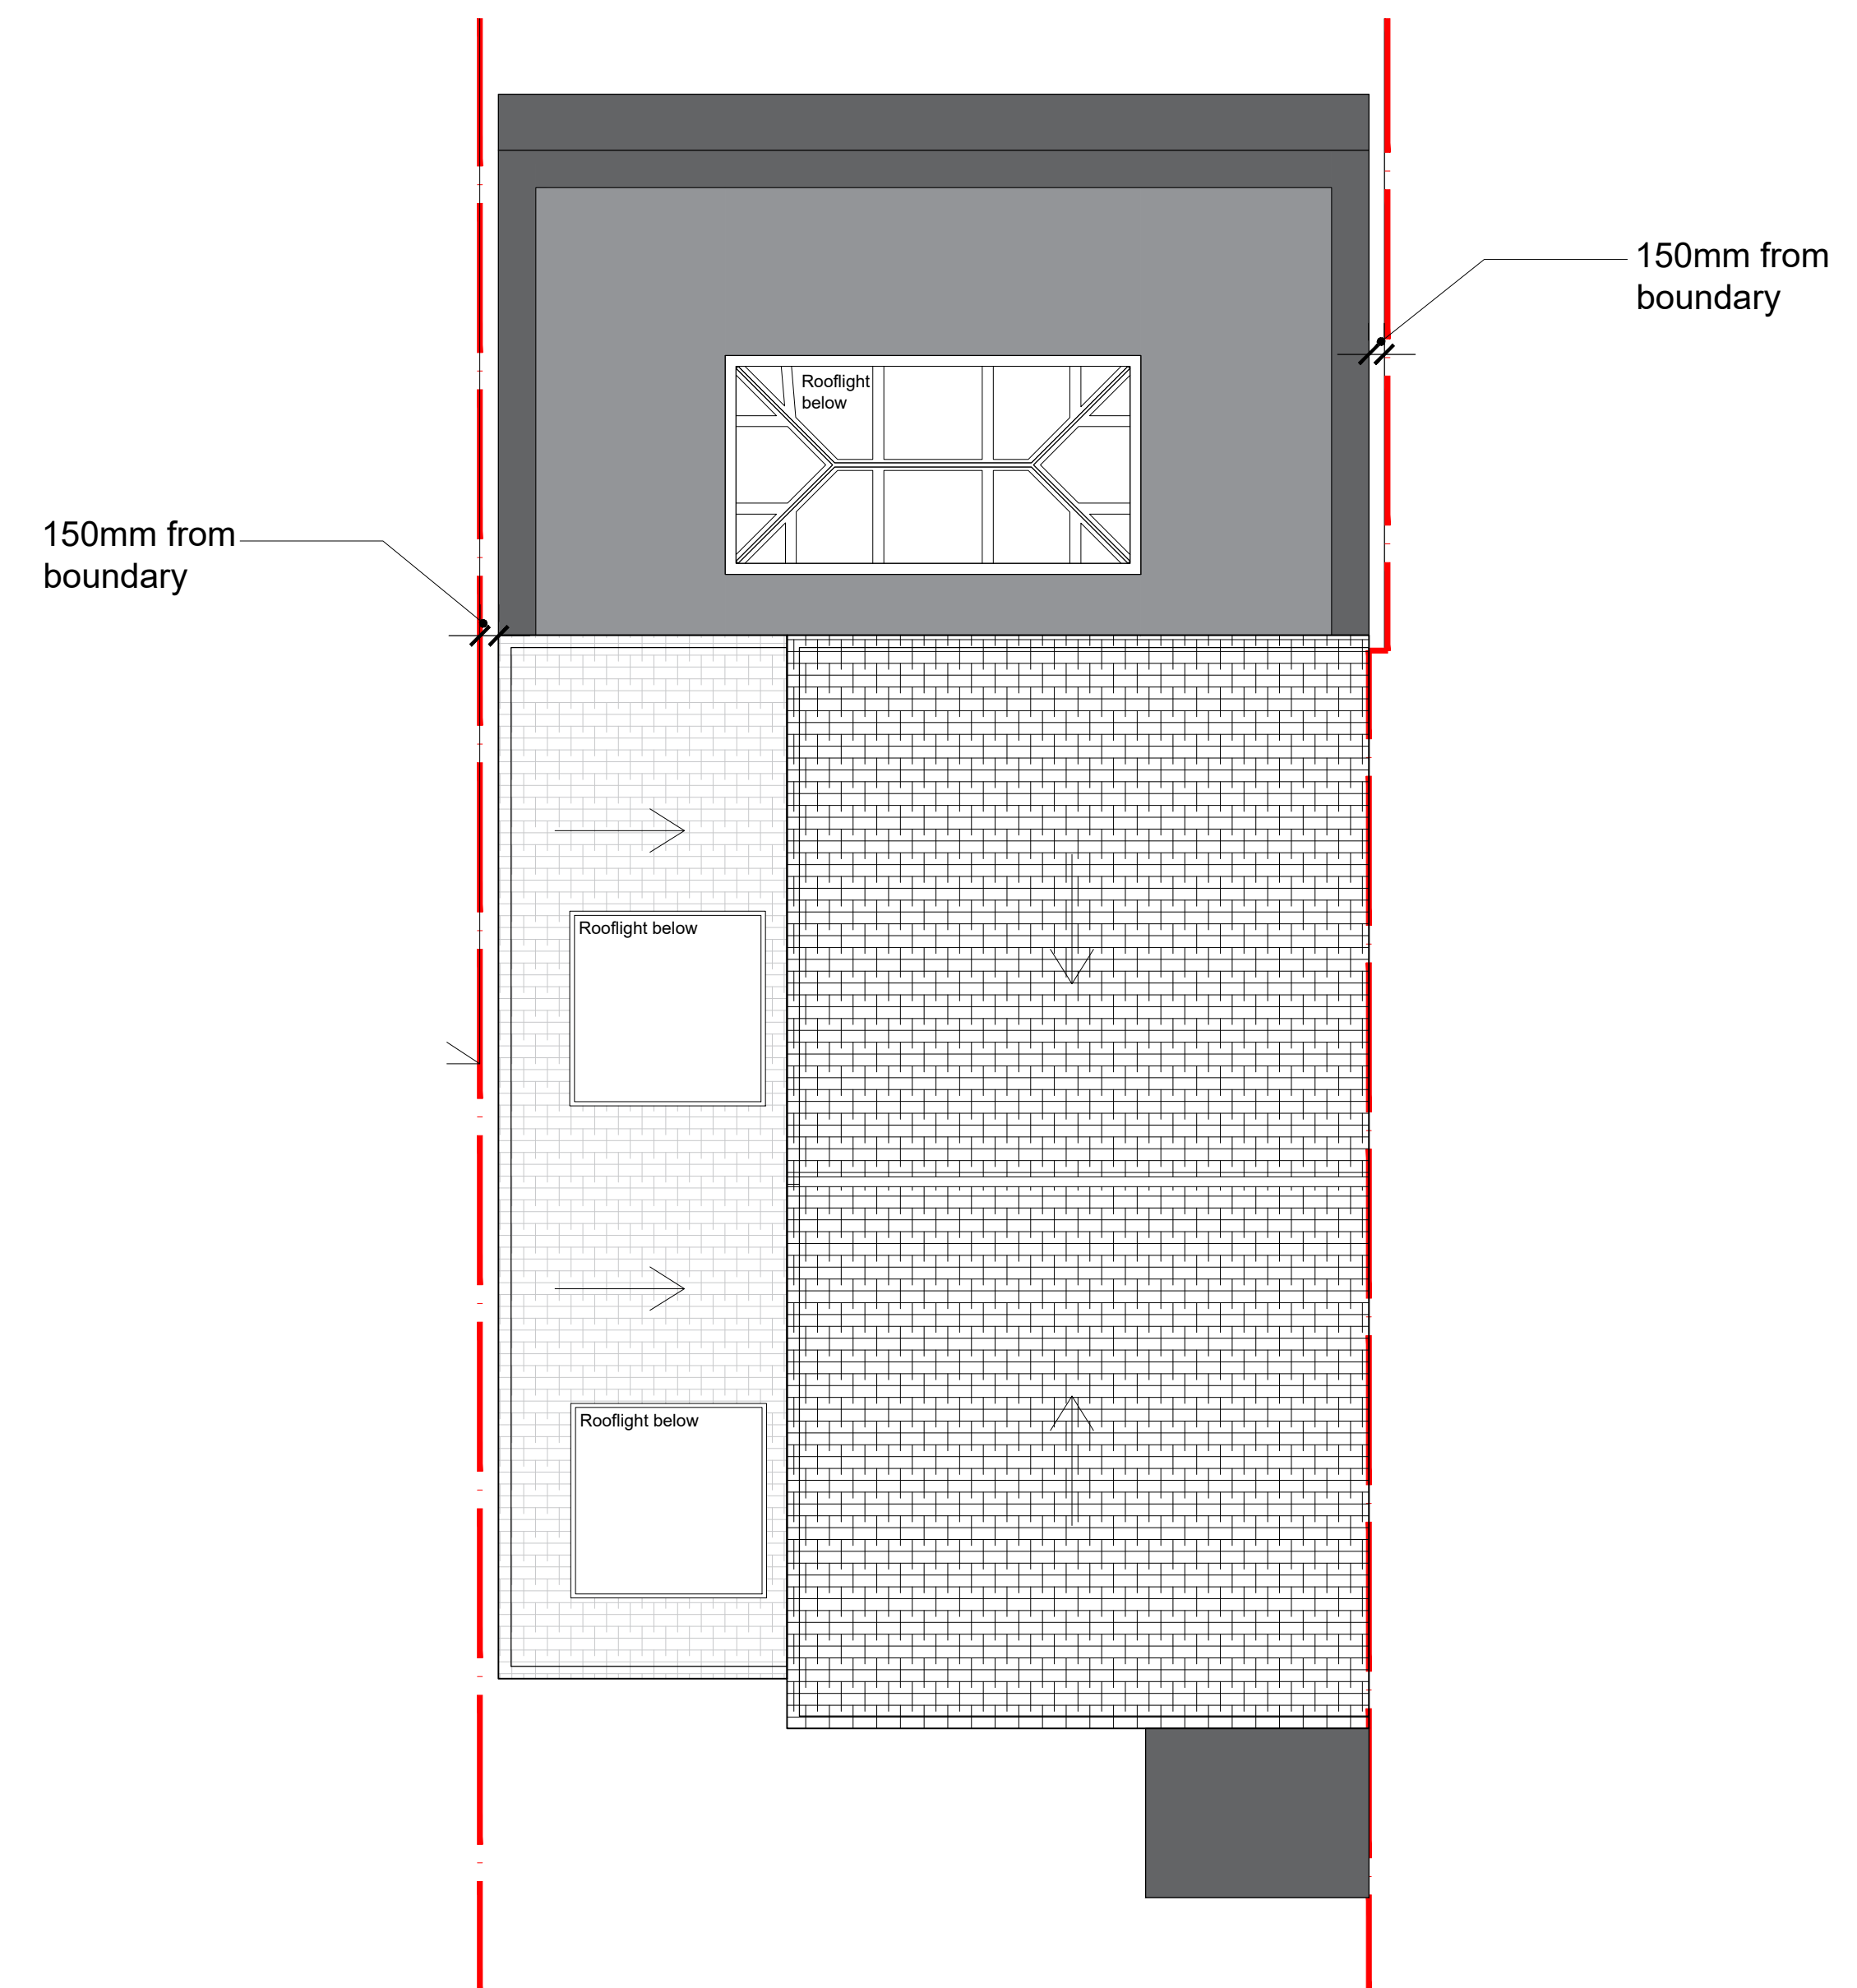

02	Proposed Roof Plan
201	1:50 @ A1

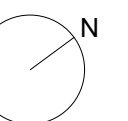

Drawing Number:

20.201