




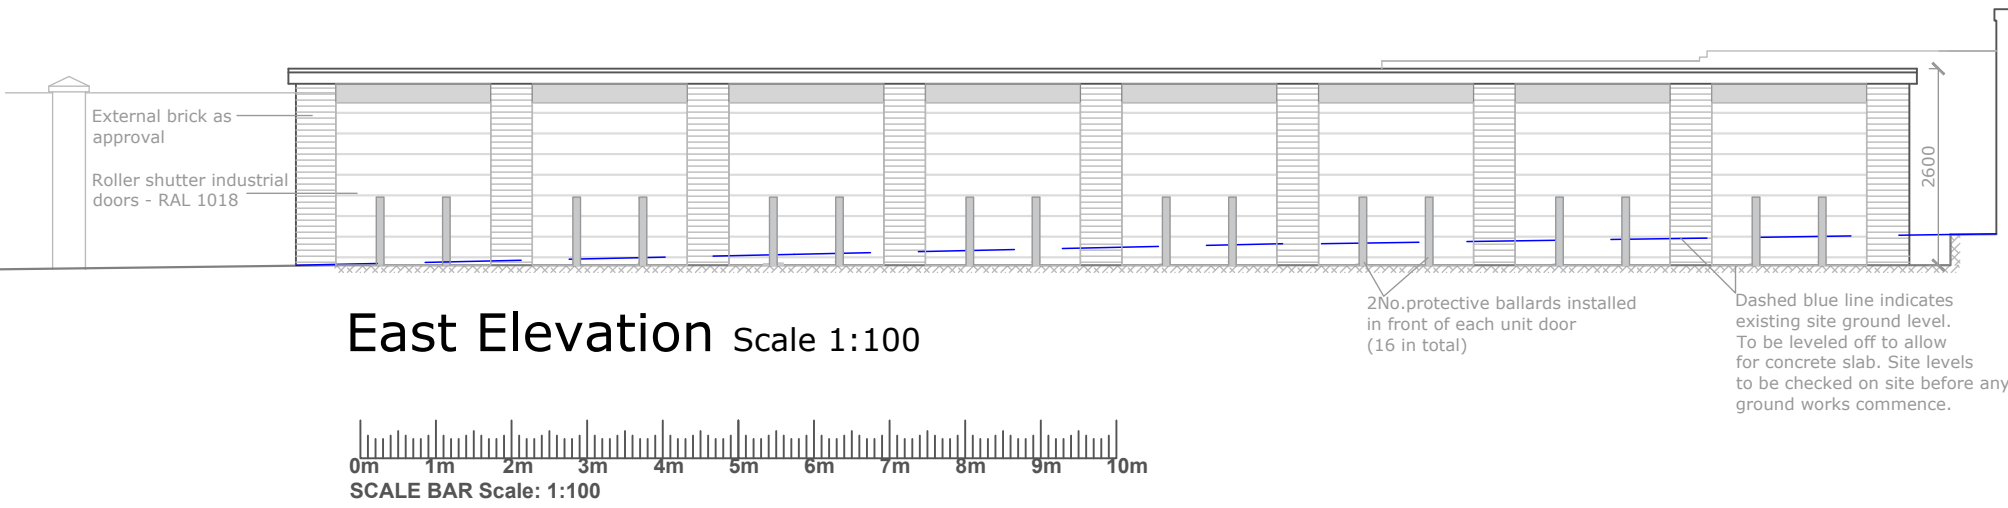


East Elevation scale 1:100

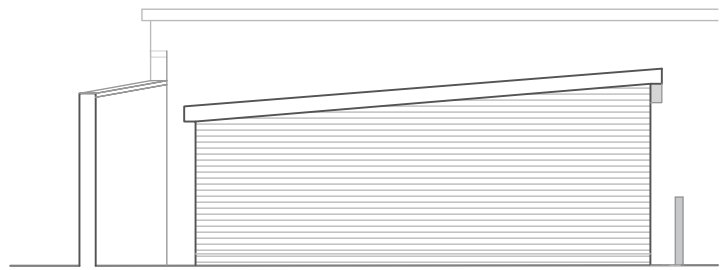


South Elevation

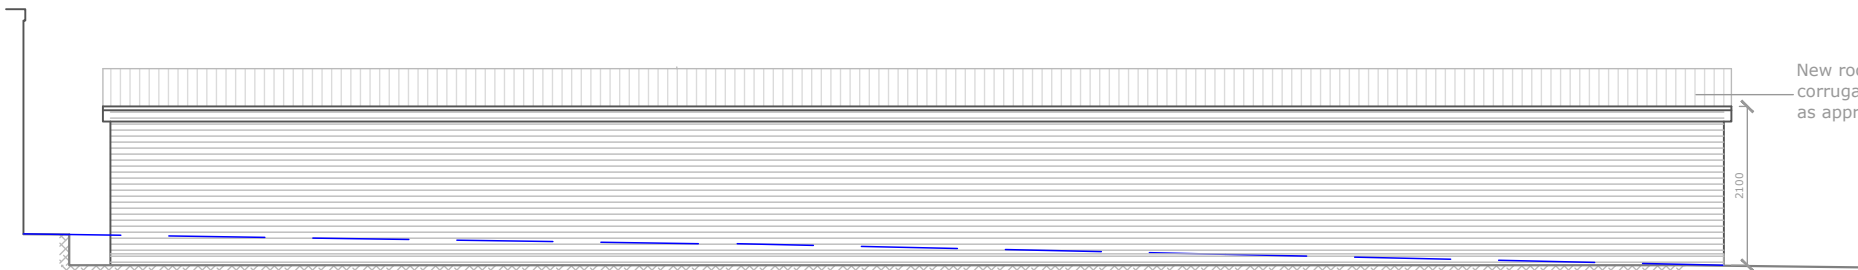


West Elevation

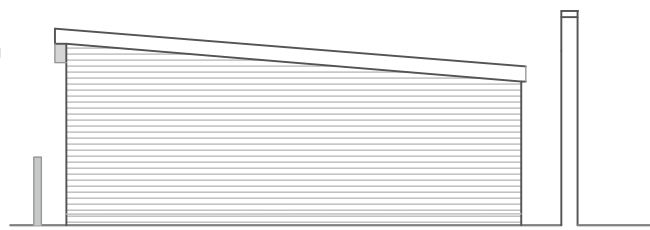


North Elevation

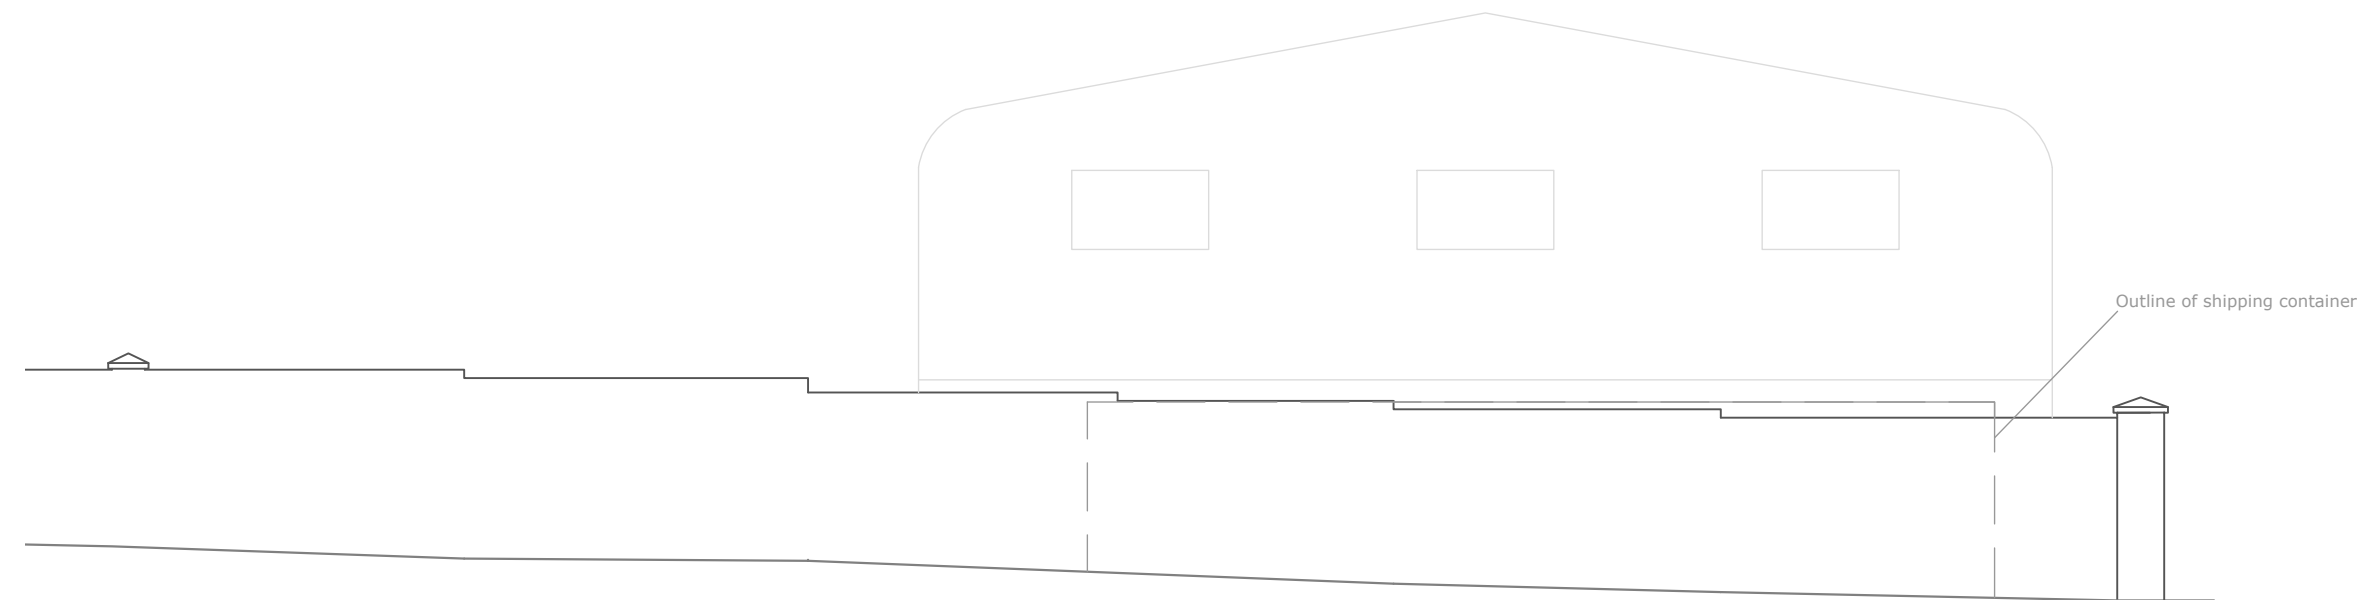



Existing West Boundary Wall scale 1:100

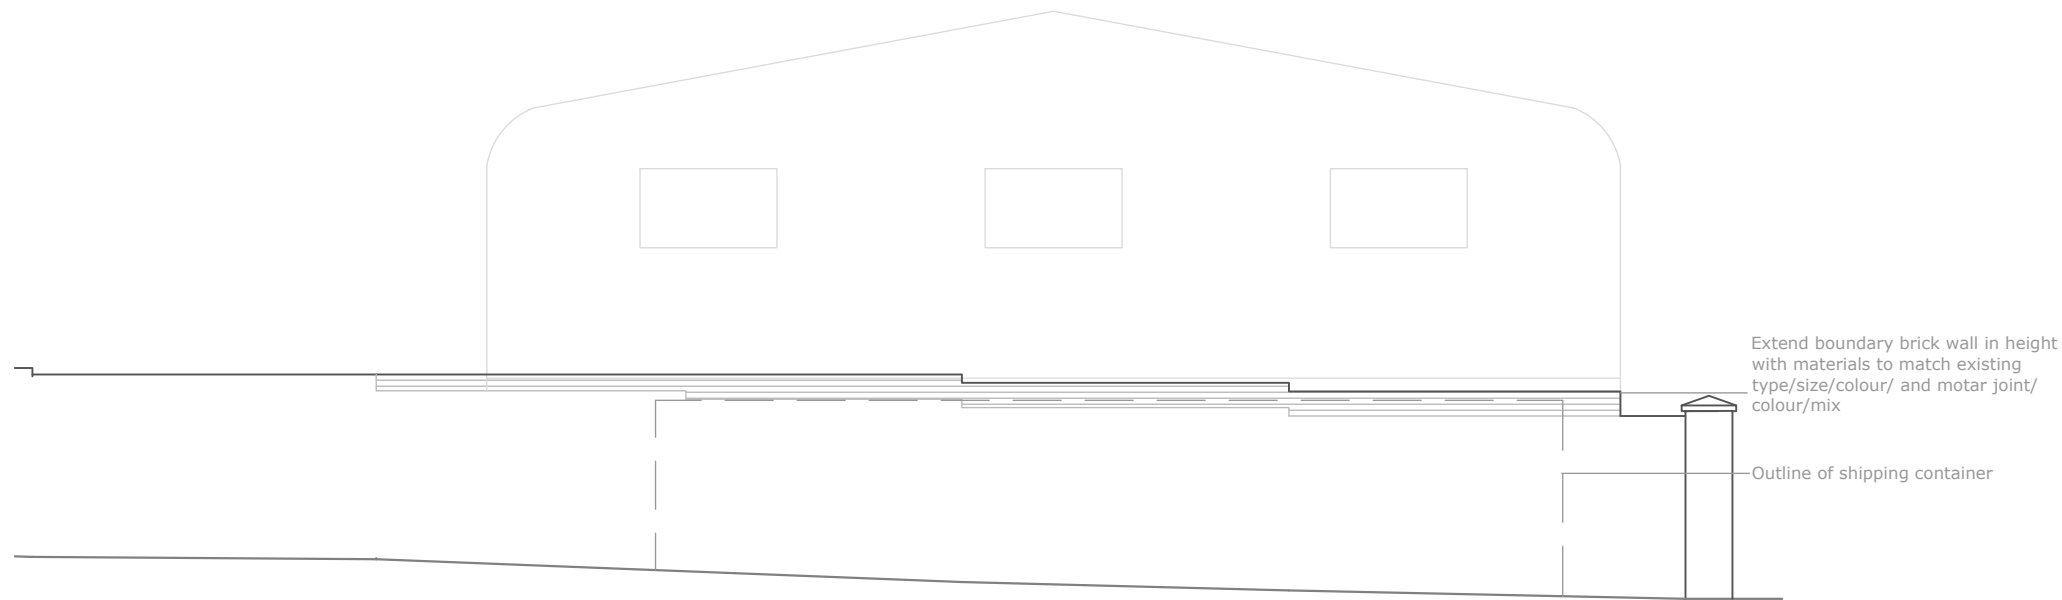


Proposed West Boundary Wall

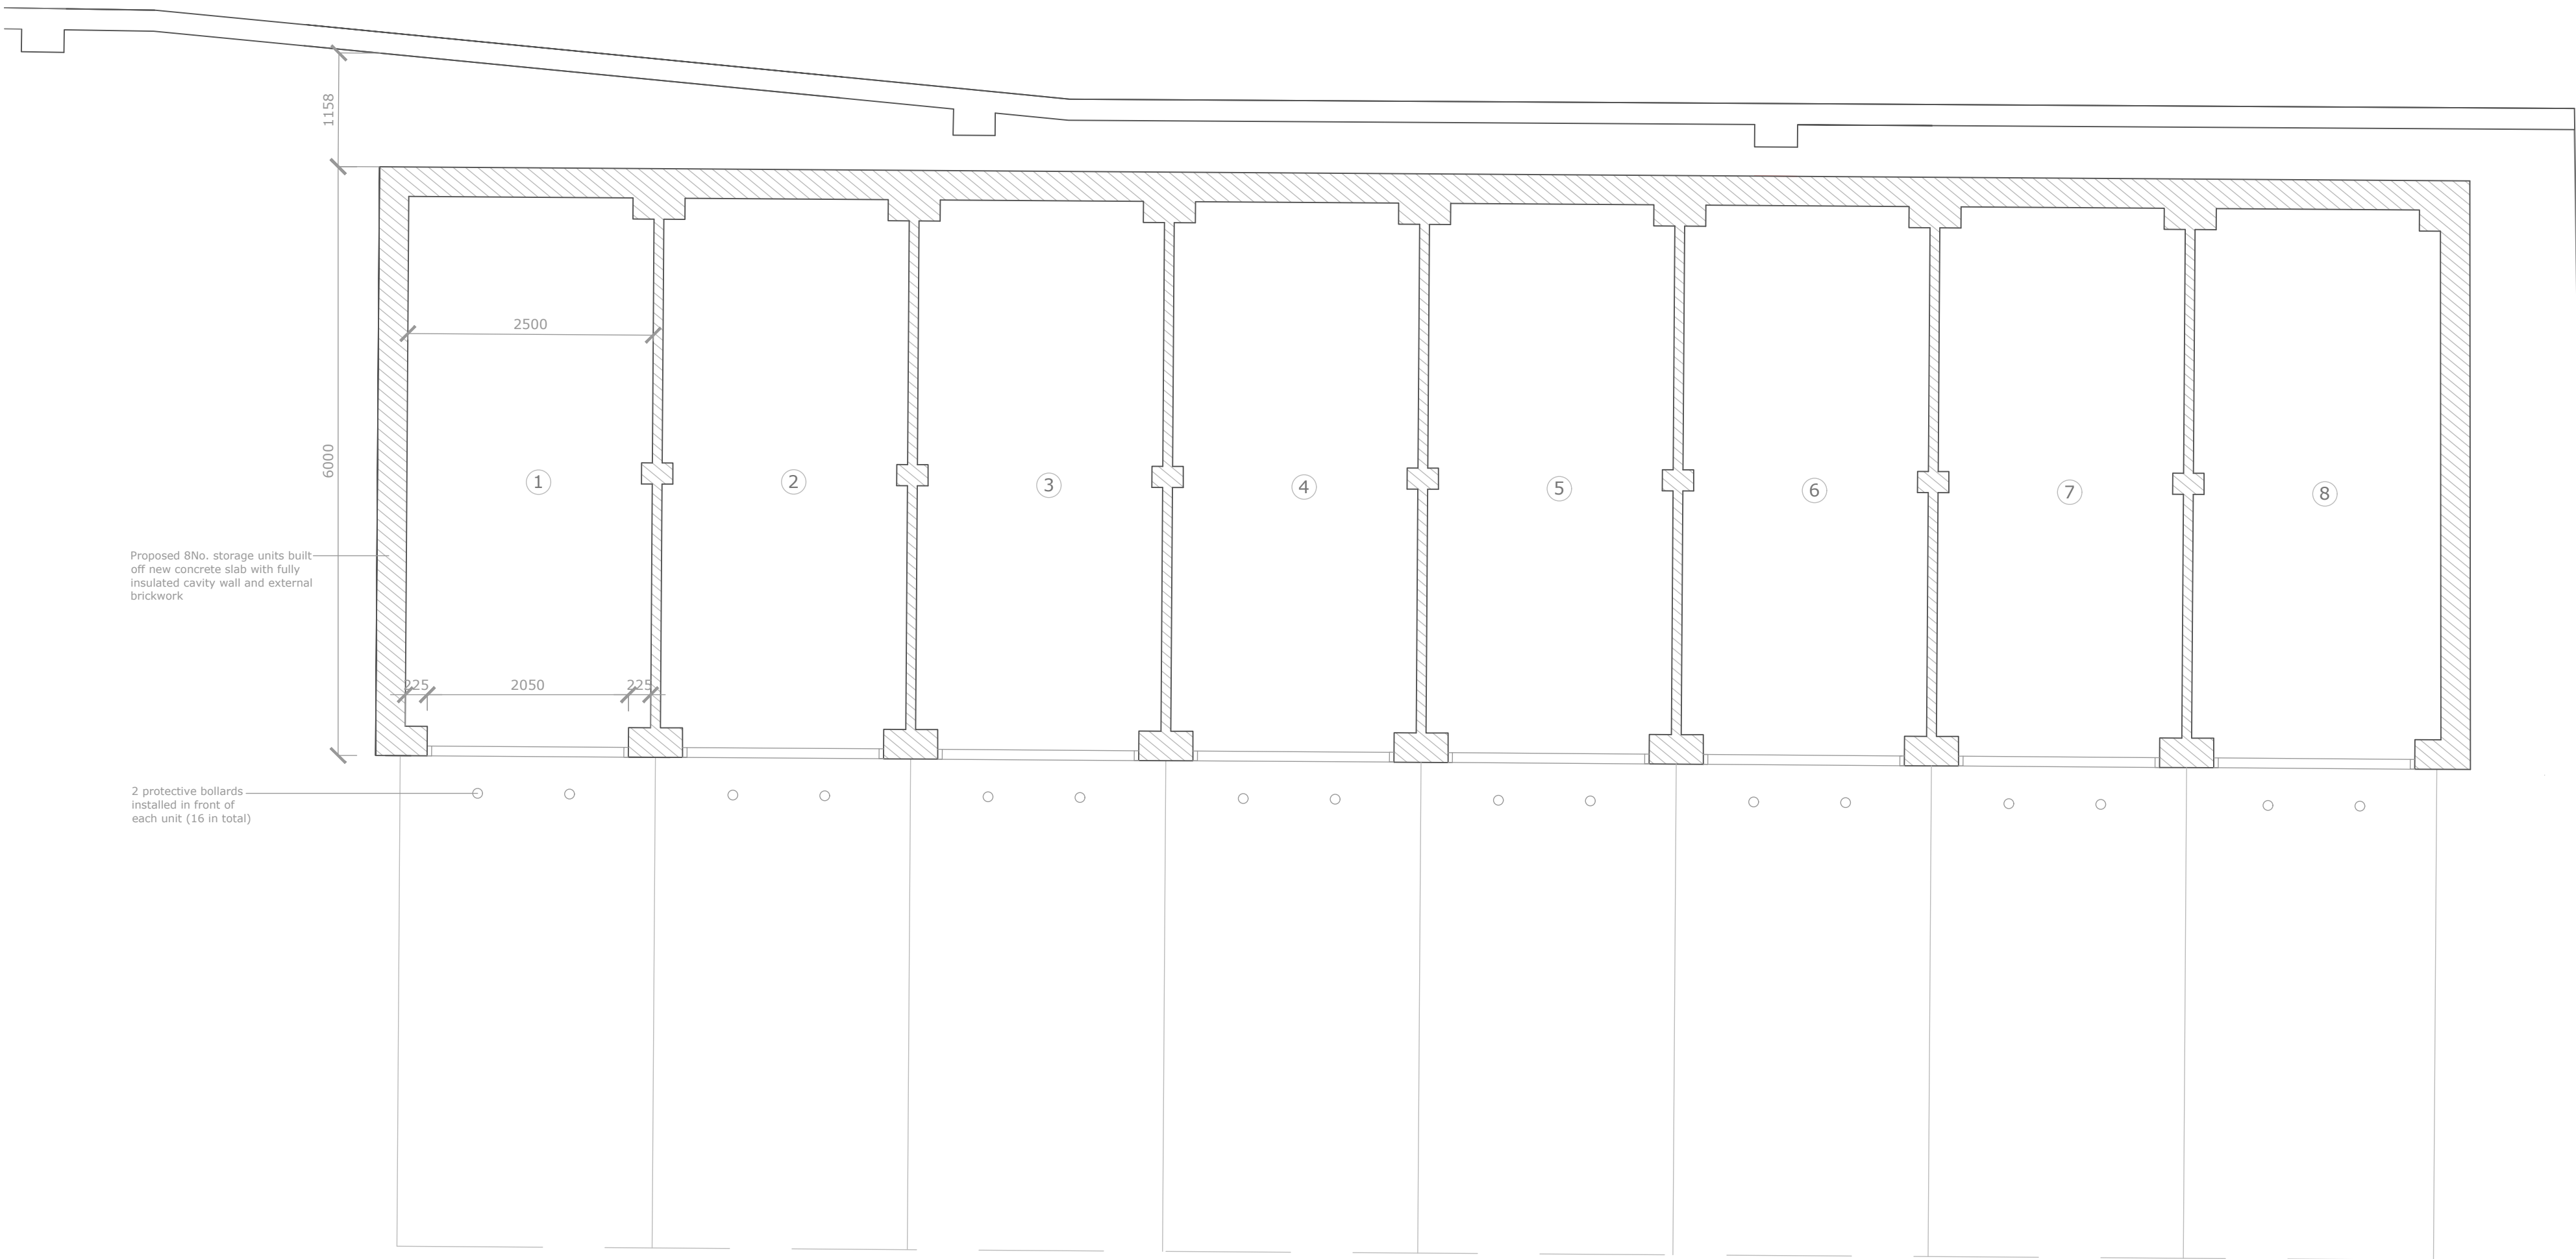

Floor Plan Scale 1:50

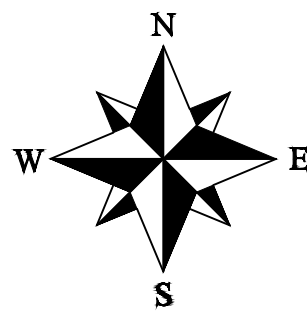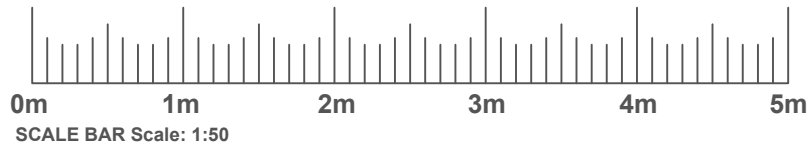

Site Plan Scale 1:500

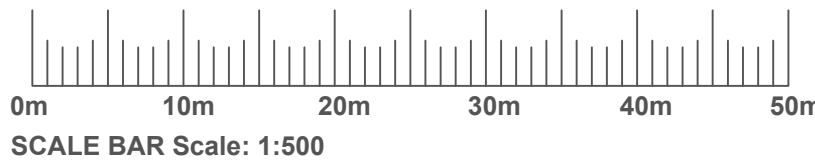

| rev | date | narr |
|-----|------|------|
|     |      |      |

If scaling from this drawing reference should be made to appropriate Scale Bars  
Any discrepancy in figured dimensions to be referred  
immediately to the agent/consultants. Contractors must check all dimensions from site.  
Copyright Philip Seddon Associates. All rights reserved.

project  
**Ashley Business Centre,  
East Street, Prescot, Liverpool,  
L34 5RR**

drawing  
**Floor Plan and Elevations as Proposed  
Boundary Wall Elevation as Existing**

|                        |                     |                  |
|------------------------|---------------------|------------------|
| scale<br>As Shown @ A1 | number<br>1956 / 03 | date<br>24.10.24 |
|------------------------|---------------------|------------------|