




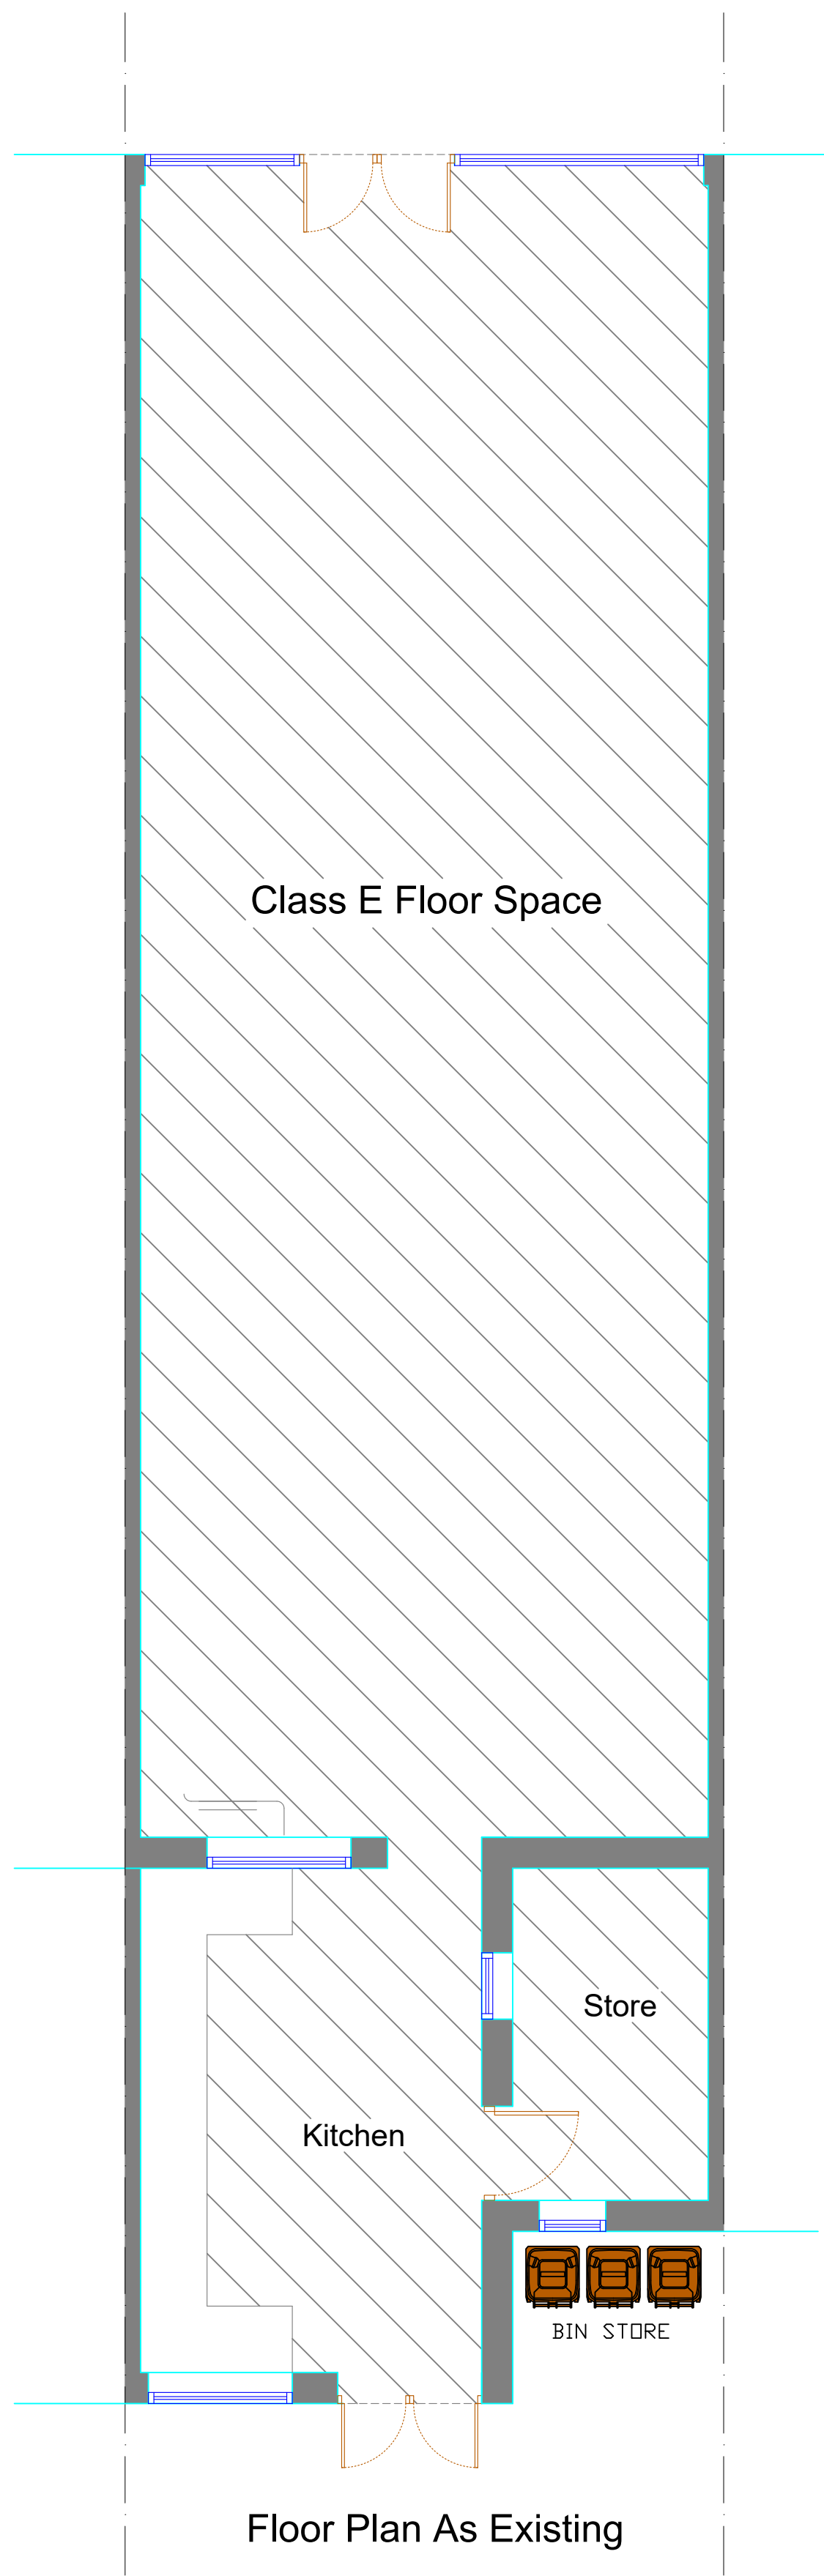


Floor Plan As Existing

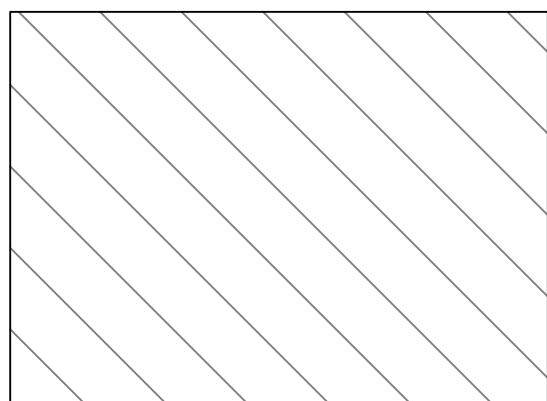


Class E Floor Space

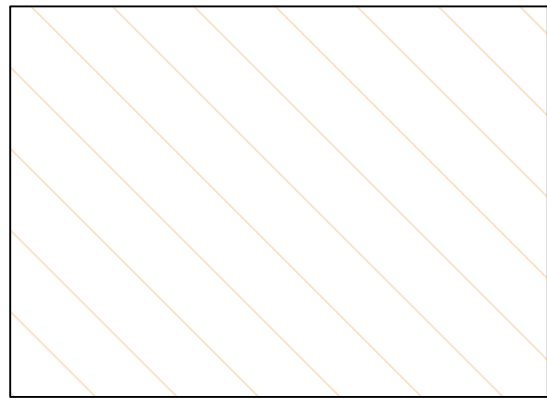

Sui Genris Bar & Cafe Floor Space

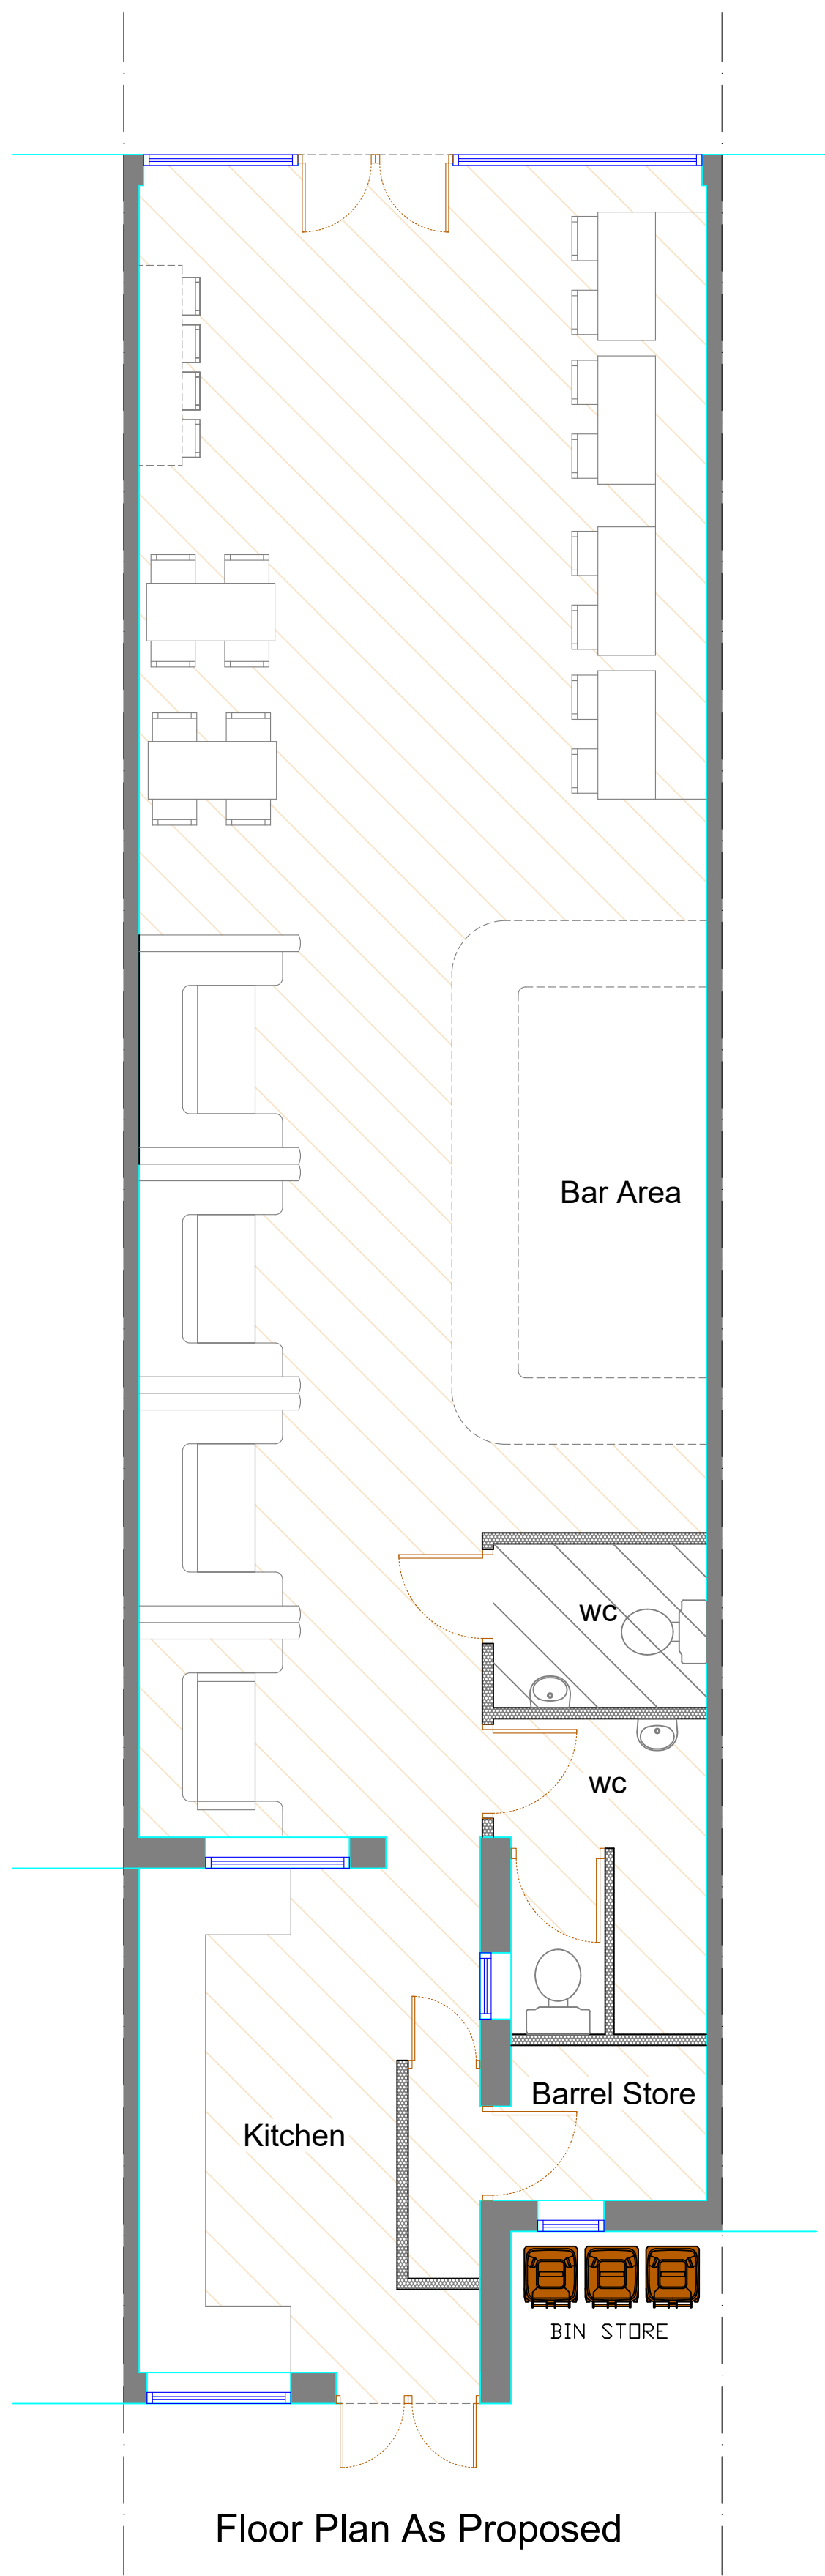

Floor Plan As Proposed

 

Rev	Description	Date
-----	-------------	------

Project
**CHANGE OF USE FROM CLASS E RETAIL
TO A SUI GENRIS BAR AND CAFE AT 16
ECCLESTON STREET, PRESCOT. L34 5QE**

Client
MERCUTIOS BAR & CAFÉ

Contract. No.	Drg. No.	Revision	Scale	1:50	@ A1
	2		By MCC	Date MAY 2023	

Drawing Title
**EXISTING AND PROPOSED FLOOR
PLANS**

MAT DESIGN LIMITED
**Town Planning & Building Control
Consultants**
17 BROOKSIDE AVE
ECCLESTON
ST. HELENS
WA10 4RN
Telephone:07850203448
E-mail:miketa@blueyonder.co.uk