

MapServe®

SJ4585

385348


345100

345125

345150

345175

45201 SJ41
3851

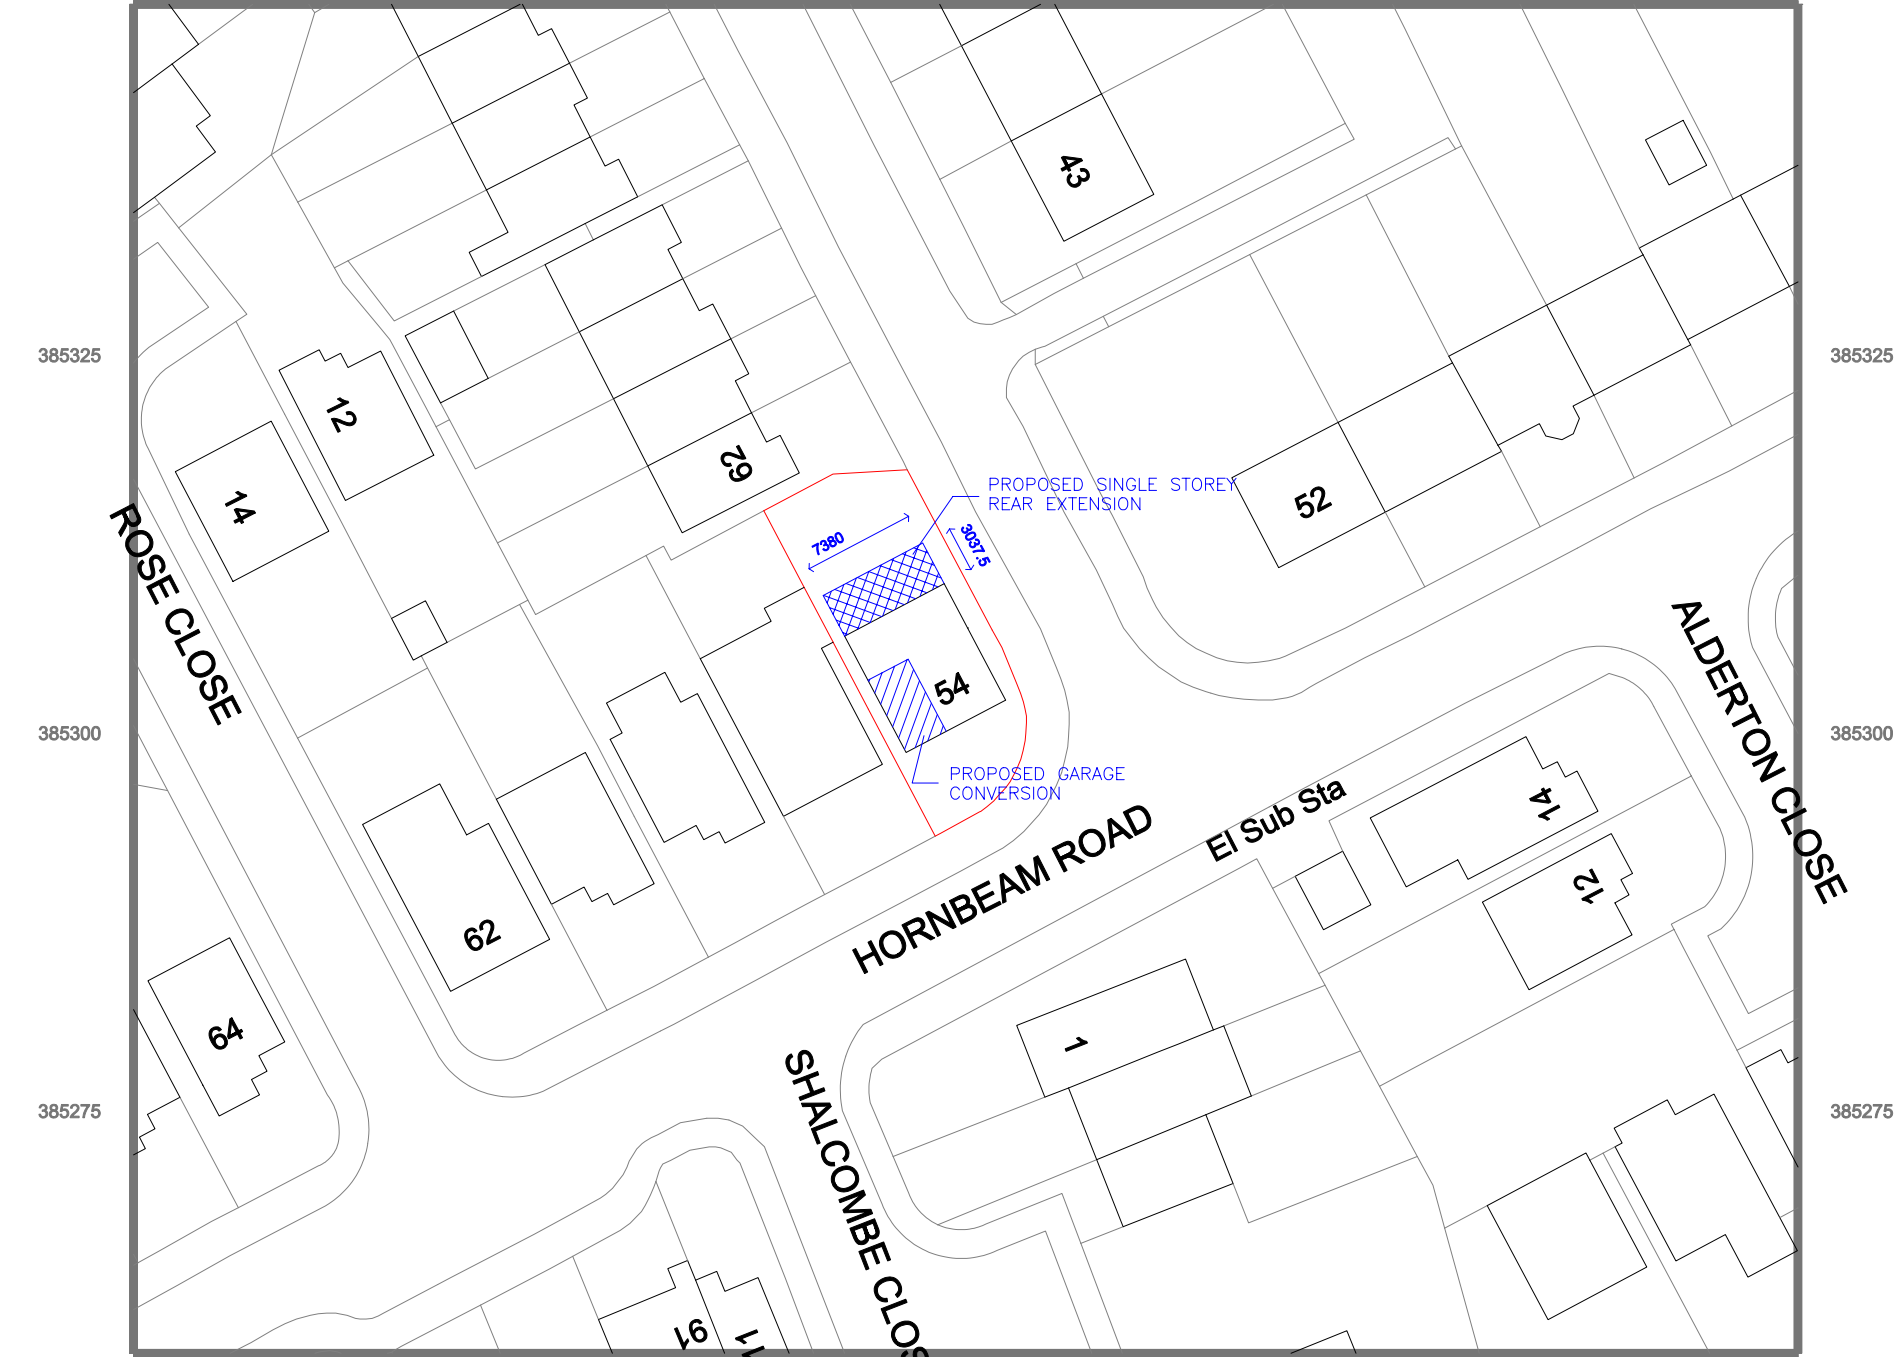

© Crown copyright 2023 Ordnance Survey 100053143

Drawing Title:
SITE PLAN

Site Address:
54 HORNBEAM ROAD HALEWOOD L26 9TB

Scale: 1:500 Drwg No. 54HR/SP02

