






FRONT ELEVATION (EXISTING)

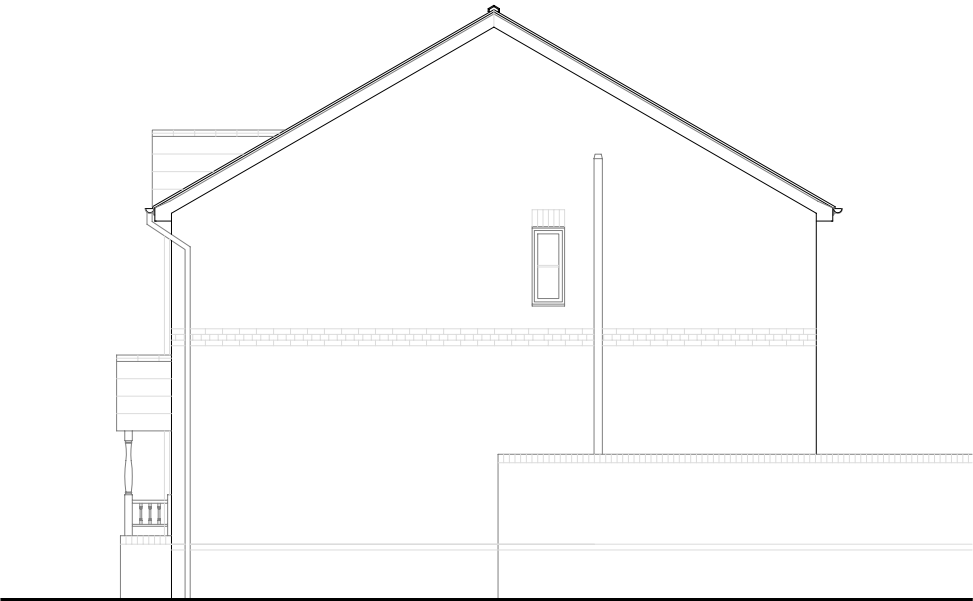

GABLE ELEVATION - BIRCHEN ROAD SIDE (EXISTING)

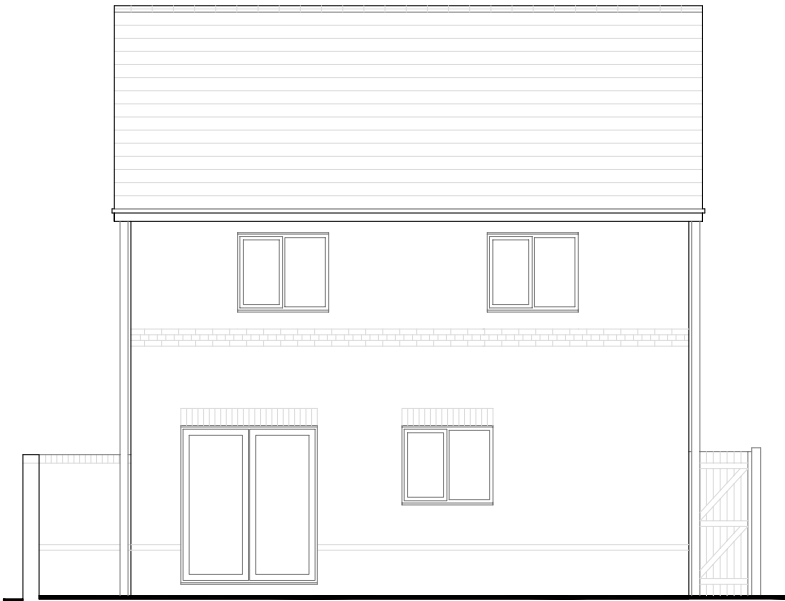

REAR ELEVATION (EXISTING)

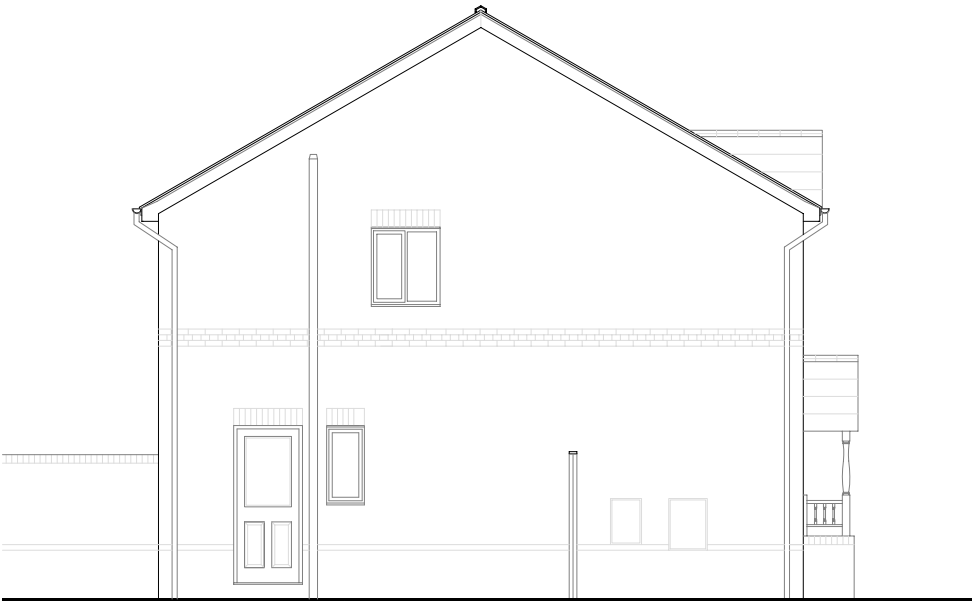

GABLE ELEVATION - 56 HORNBEAM ROAD SIDE (EXISTING)



SECTION A - A (EXISTING)



T2D (Team2Design) Architectural and Structural Design Consultancy email: team2design@btinternet.com tel: 07830 637827 (mobile)		
client: Miss Jennifer RILEY/Mr Paul Nightingale		
project: Proposed single storey rear extension and garage conversion at: 54 HORNBEAM ROAD, HALEWOOD MERSEYSIDE L26 9TB		
drawing title: ELEVATIONS AND SECTION AS EXISTING		
scale: 1:100 @ A3	date: Dec 2022	drawing number: 54HR/02