


BLOCK/SITE PLAN
 AREA 90m x 90m
 SCALE 1:500 on A4
 CENTRE COORDINATES: 340330, 399251

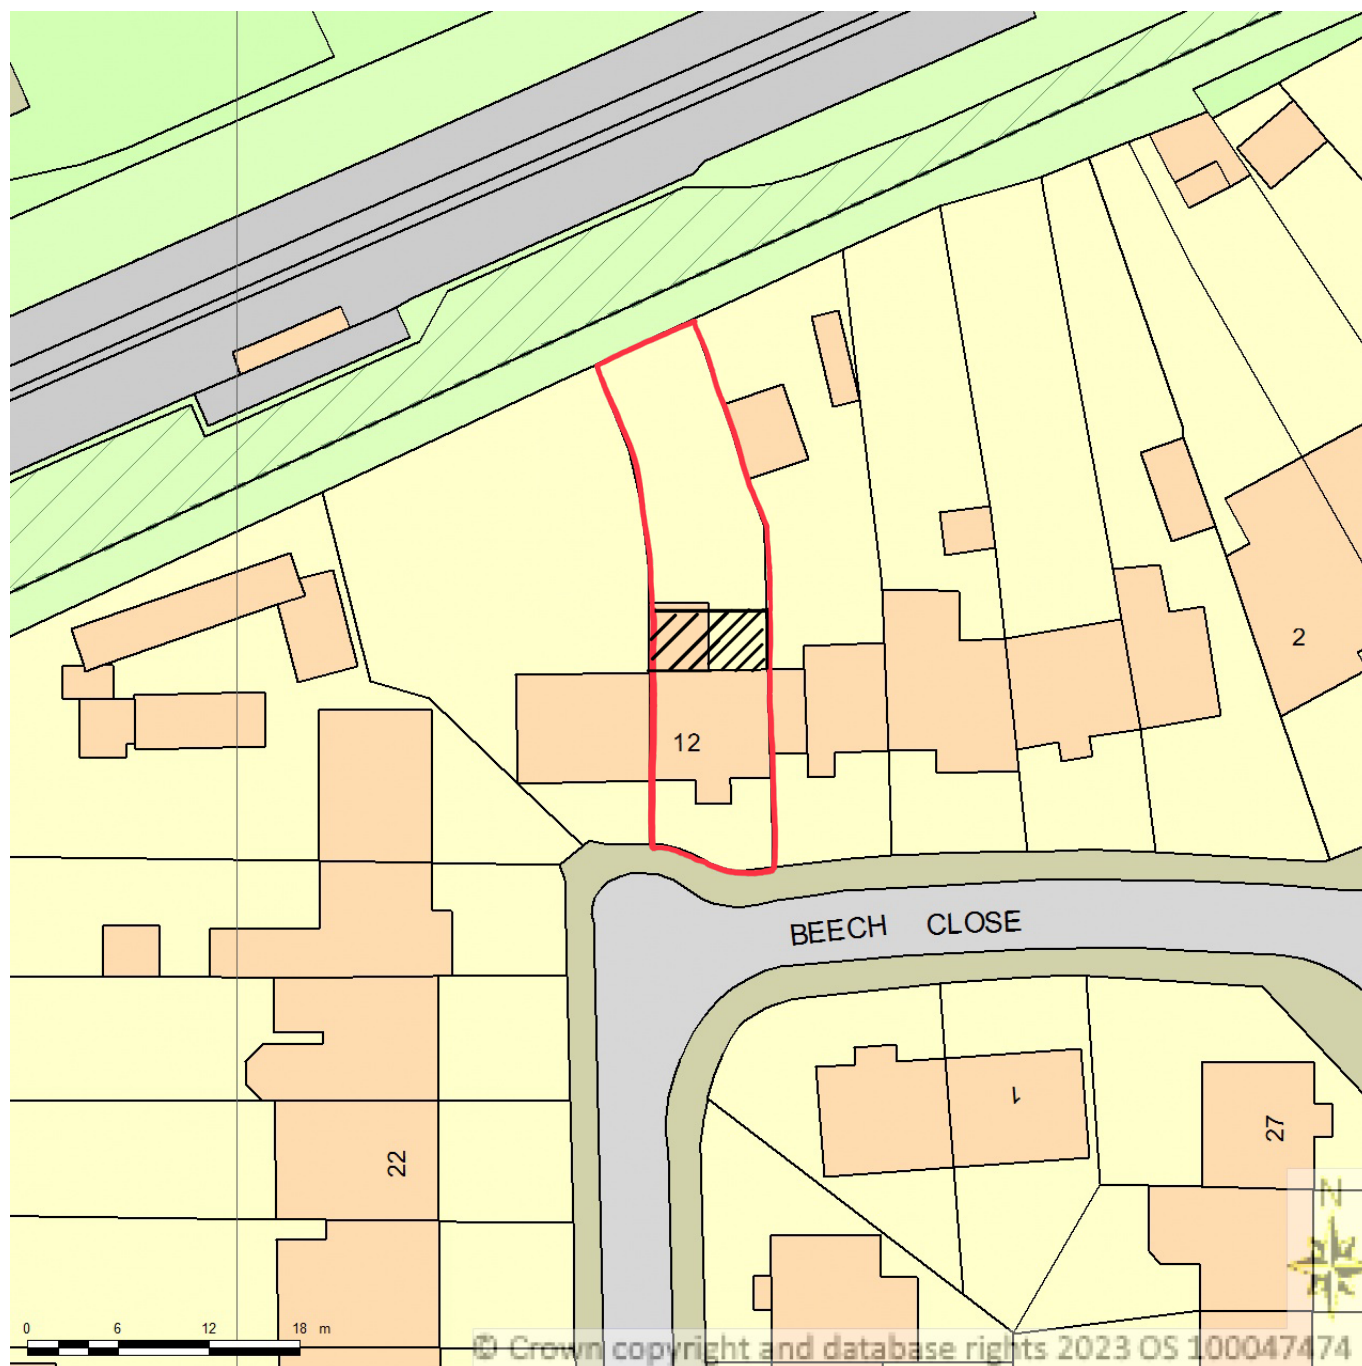

Supplied by Streetwise Maps Ltd
www.streetwise.net
 Licence No: 100047474
 25/09/2023 11:55:48

Drawing Number - 05