




VISUAL SCALE 1:100 @ A3

ALL MEASUREMENTS TO BE CHECKED ON SITE. CONTRACTOR WILL BE HELD RESPONSIBLE FOR THE ACCURACY OF WORKS INVOLVING THE SETTING OUR AND CHECKING OF ALL DIMENSIONS ON THE DRAWING AND ON SITE. COPRIGHT OF THIS DRAWING REMAINS WITH THE CLIENT.

PLANNING




EXISTING FRONT ELEVATION
(SOUTH)

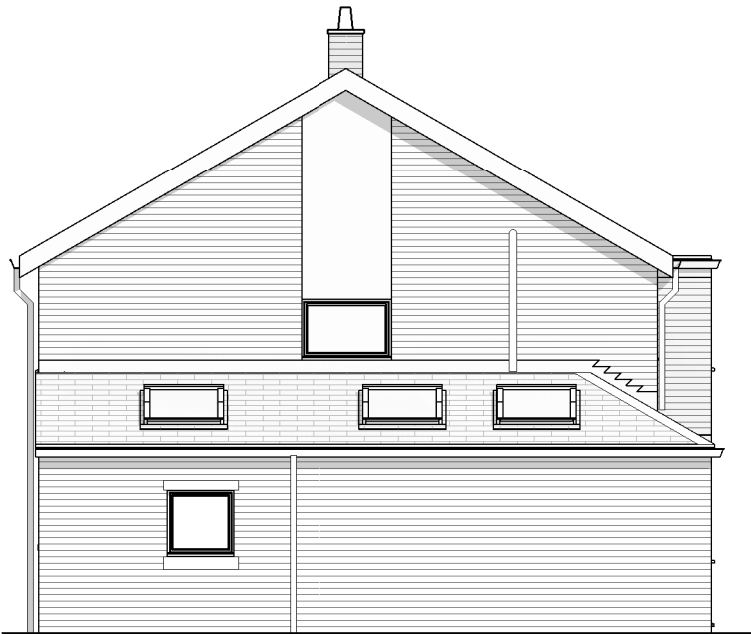

EXISTING GABLE ELEVATION
(EAST)



EXISTING REAR ELEVATION
(NORTH)

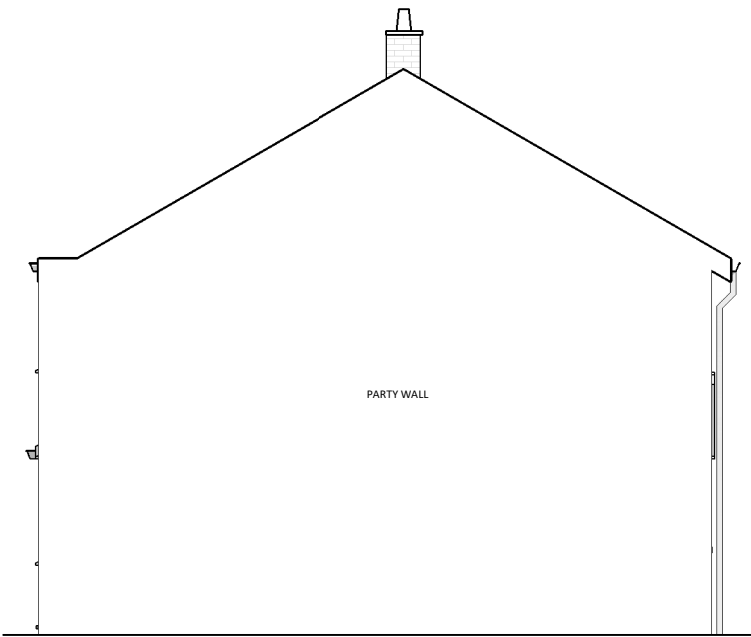

EXISTING PARTY WALL ELEVATION
(WEST)

B	Scale bar added	04.08.2025	NM
A	Dimension added	24.07.2025	NM
REV	DESCRIPTION	DATE	BY

CLIENT
MR & MRS WOODER

PROJECT	SCALE	DATE
10 HALL DRIVE, KIRKBY	1 : 100 @A3	04/22/25
	DRAWN	CHECKED
	Author	Checker

DRAWING TITLE	DRAWING No	REVISION
EXISTING ELEVATIONS	P25-002	B

003