



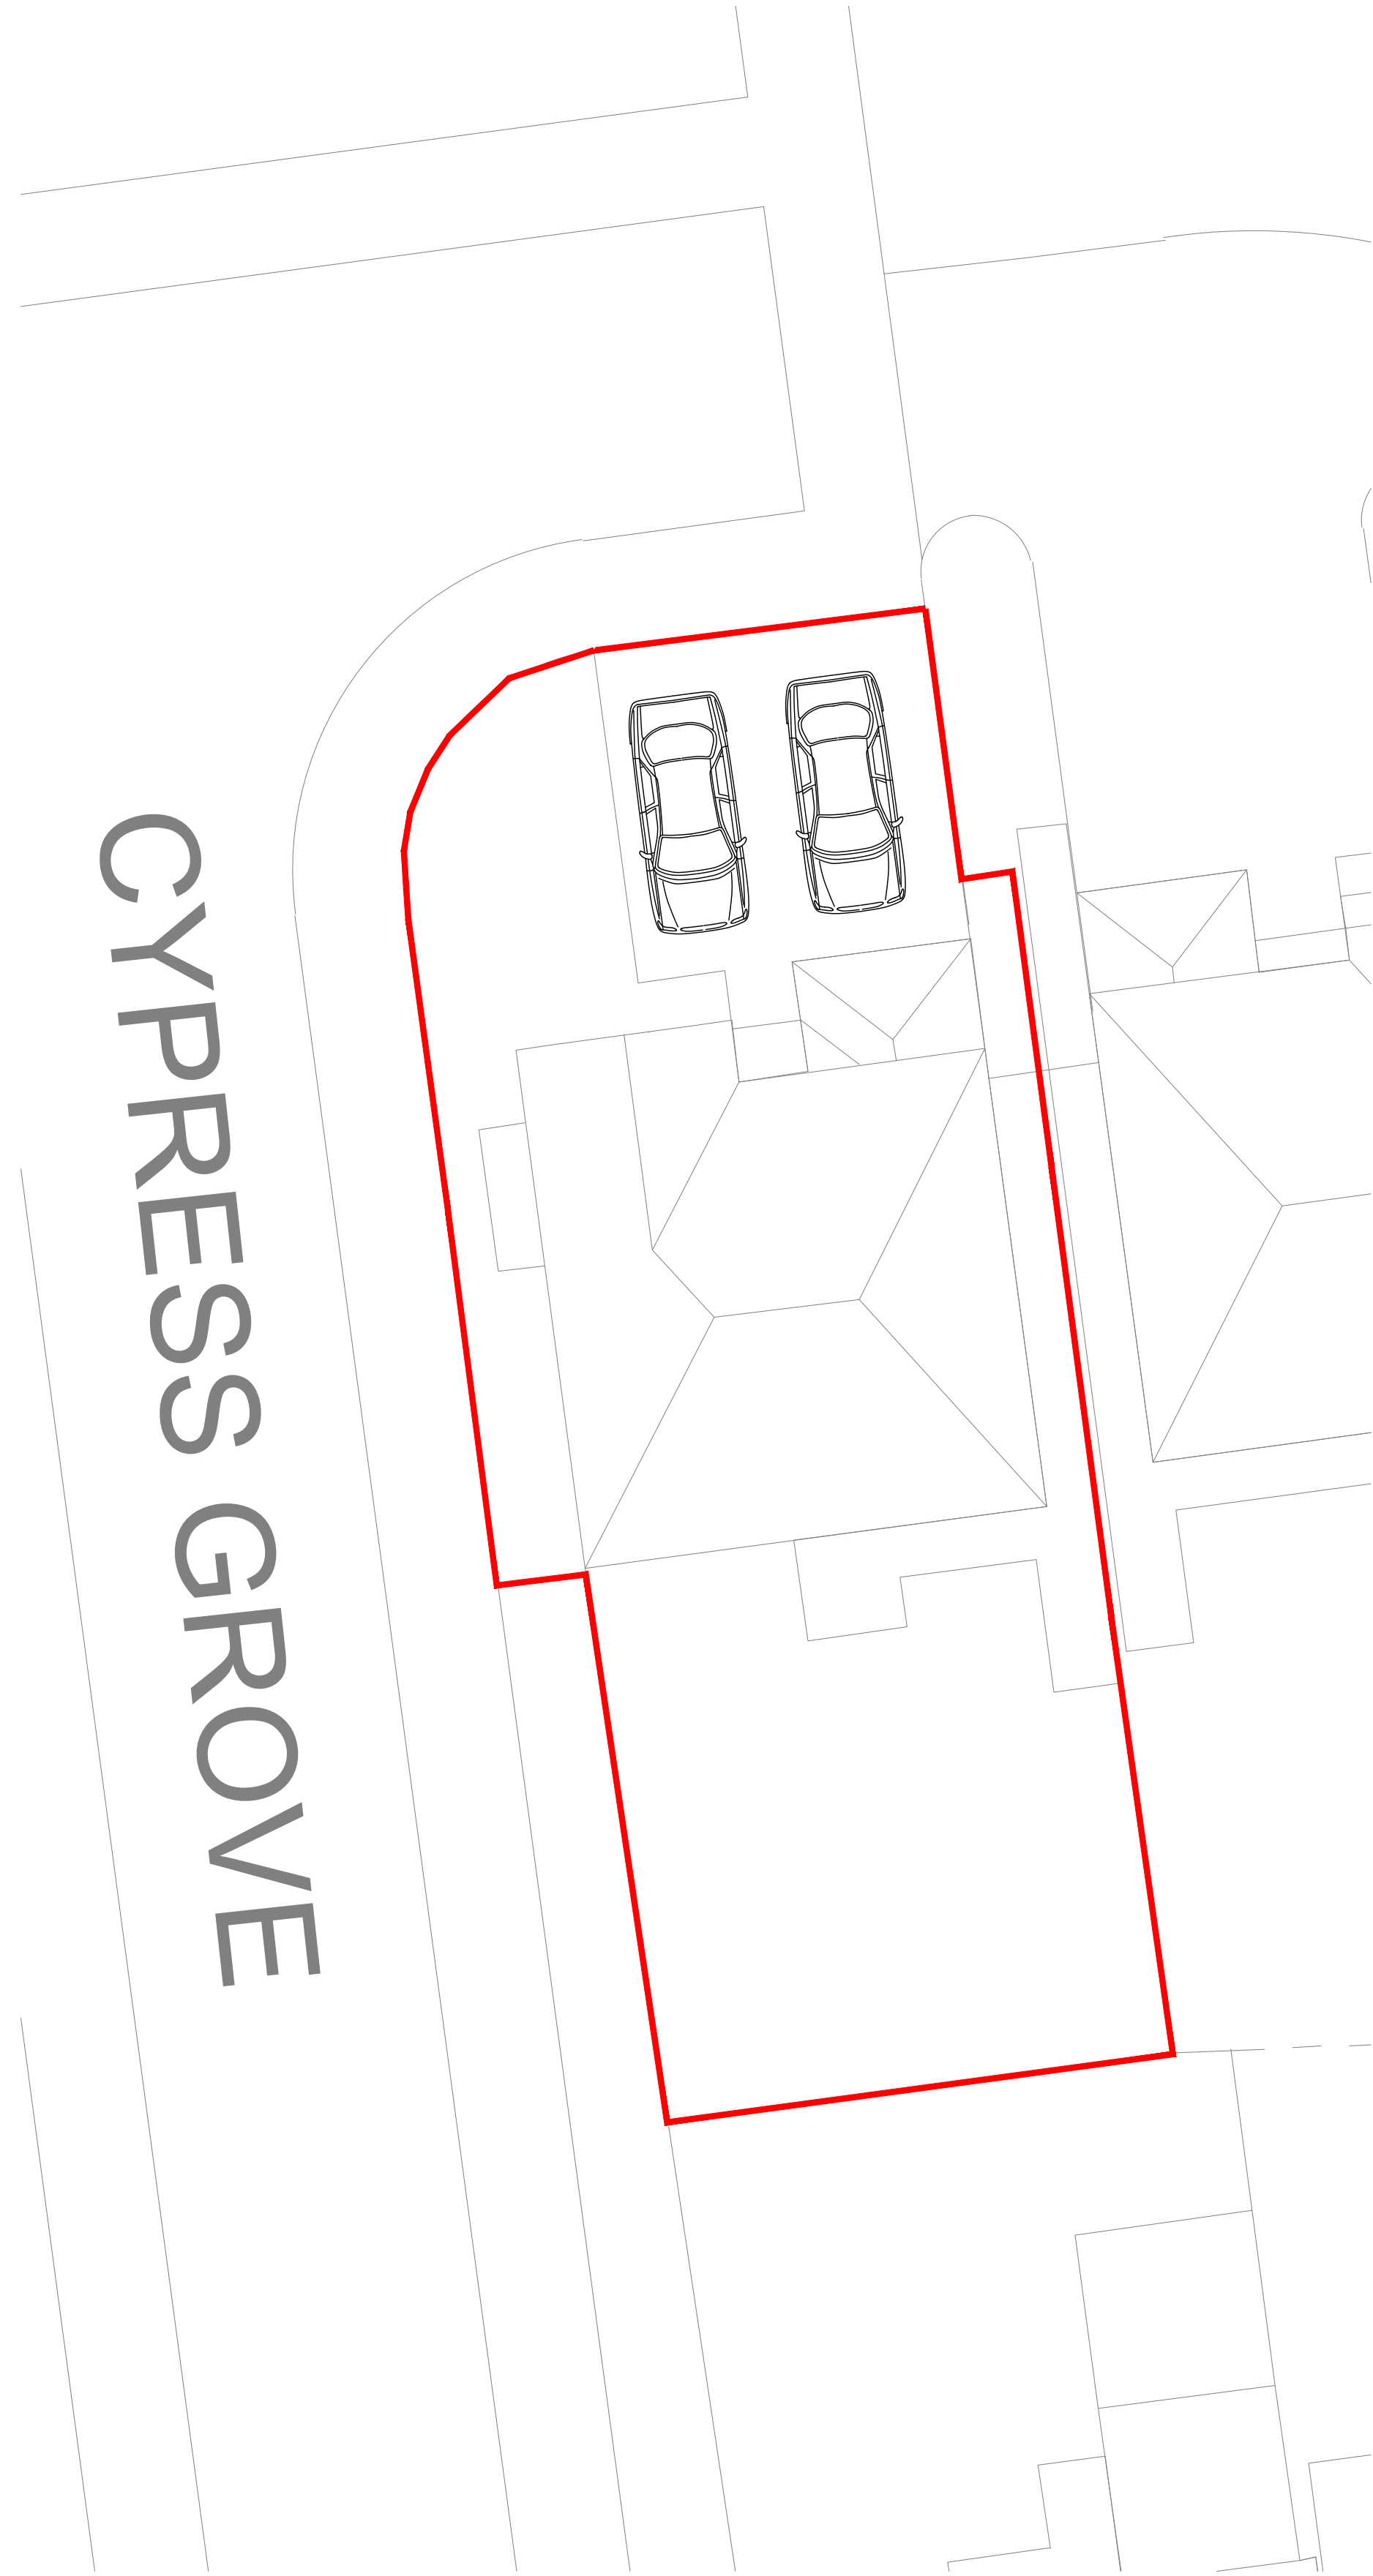


EXISTING SITE PLAN | SCALE 1:100


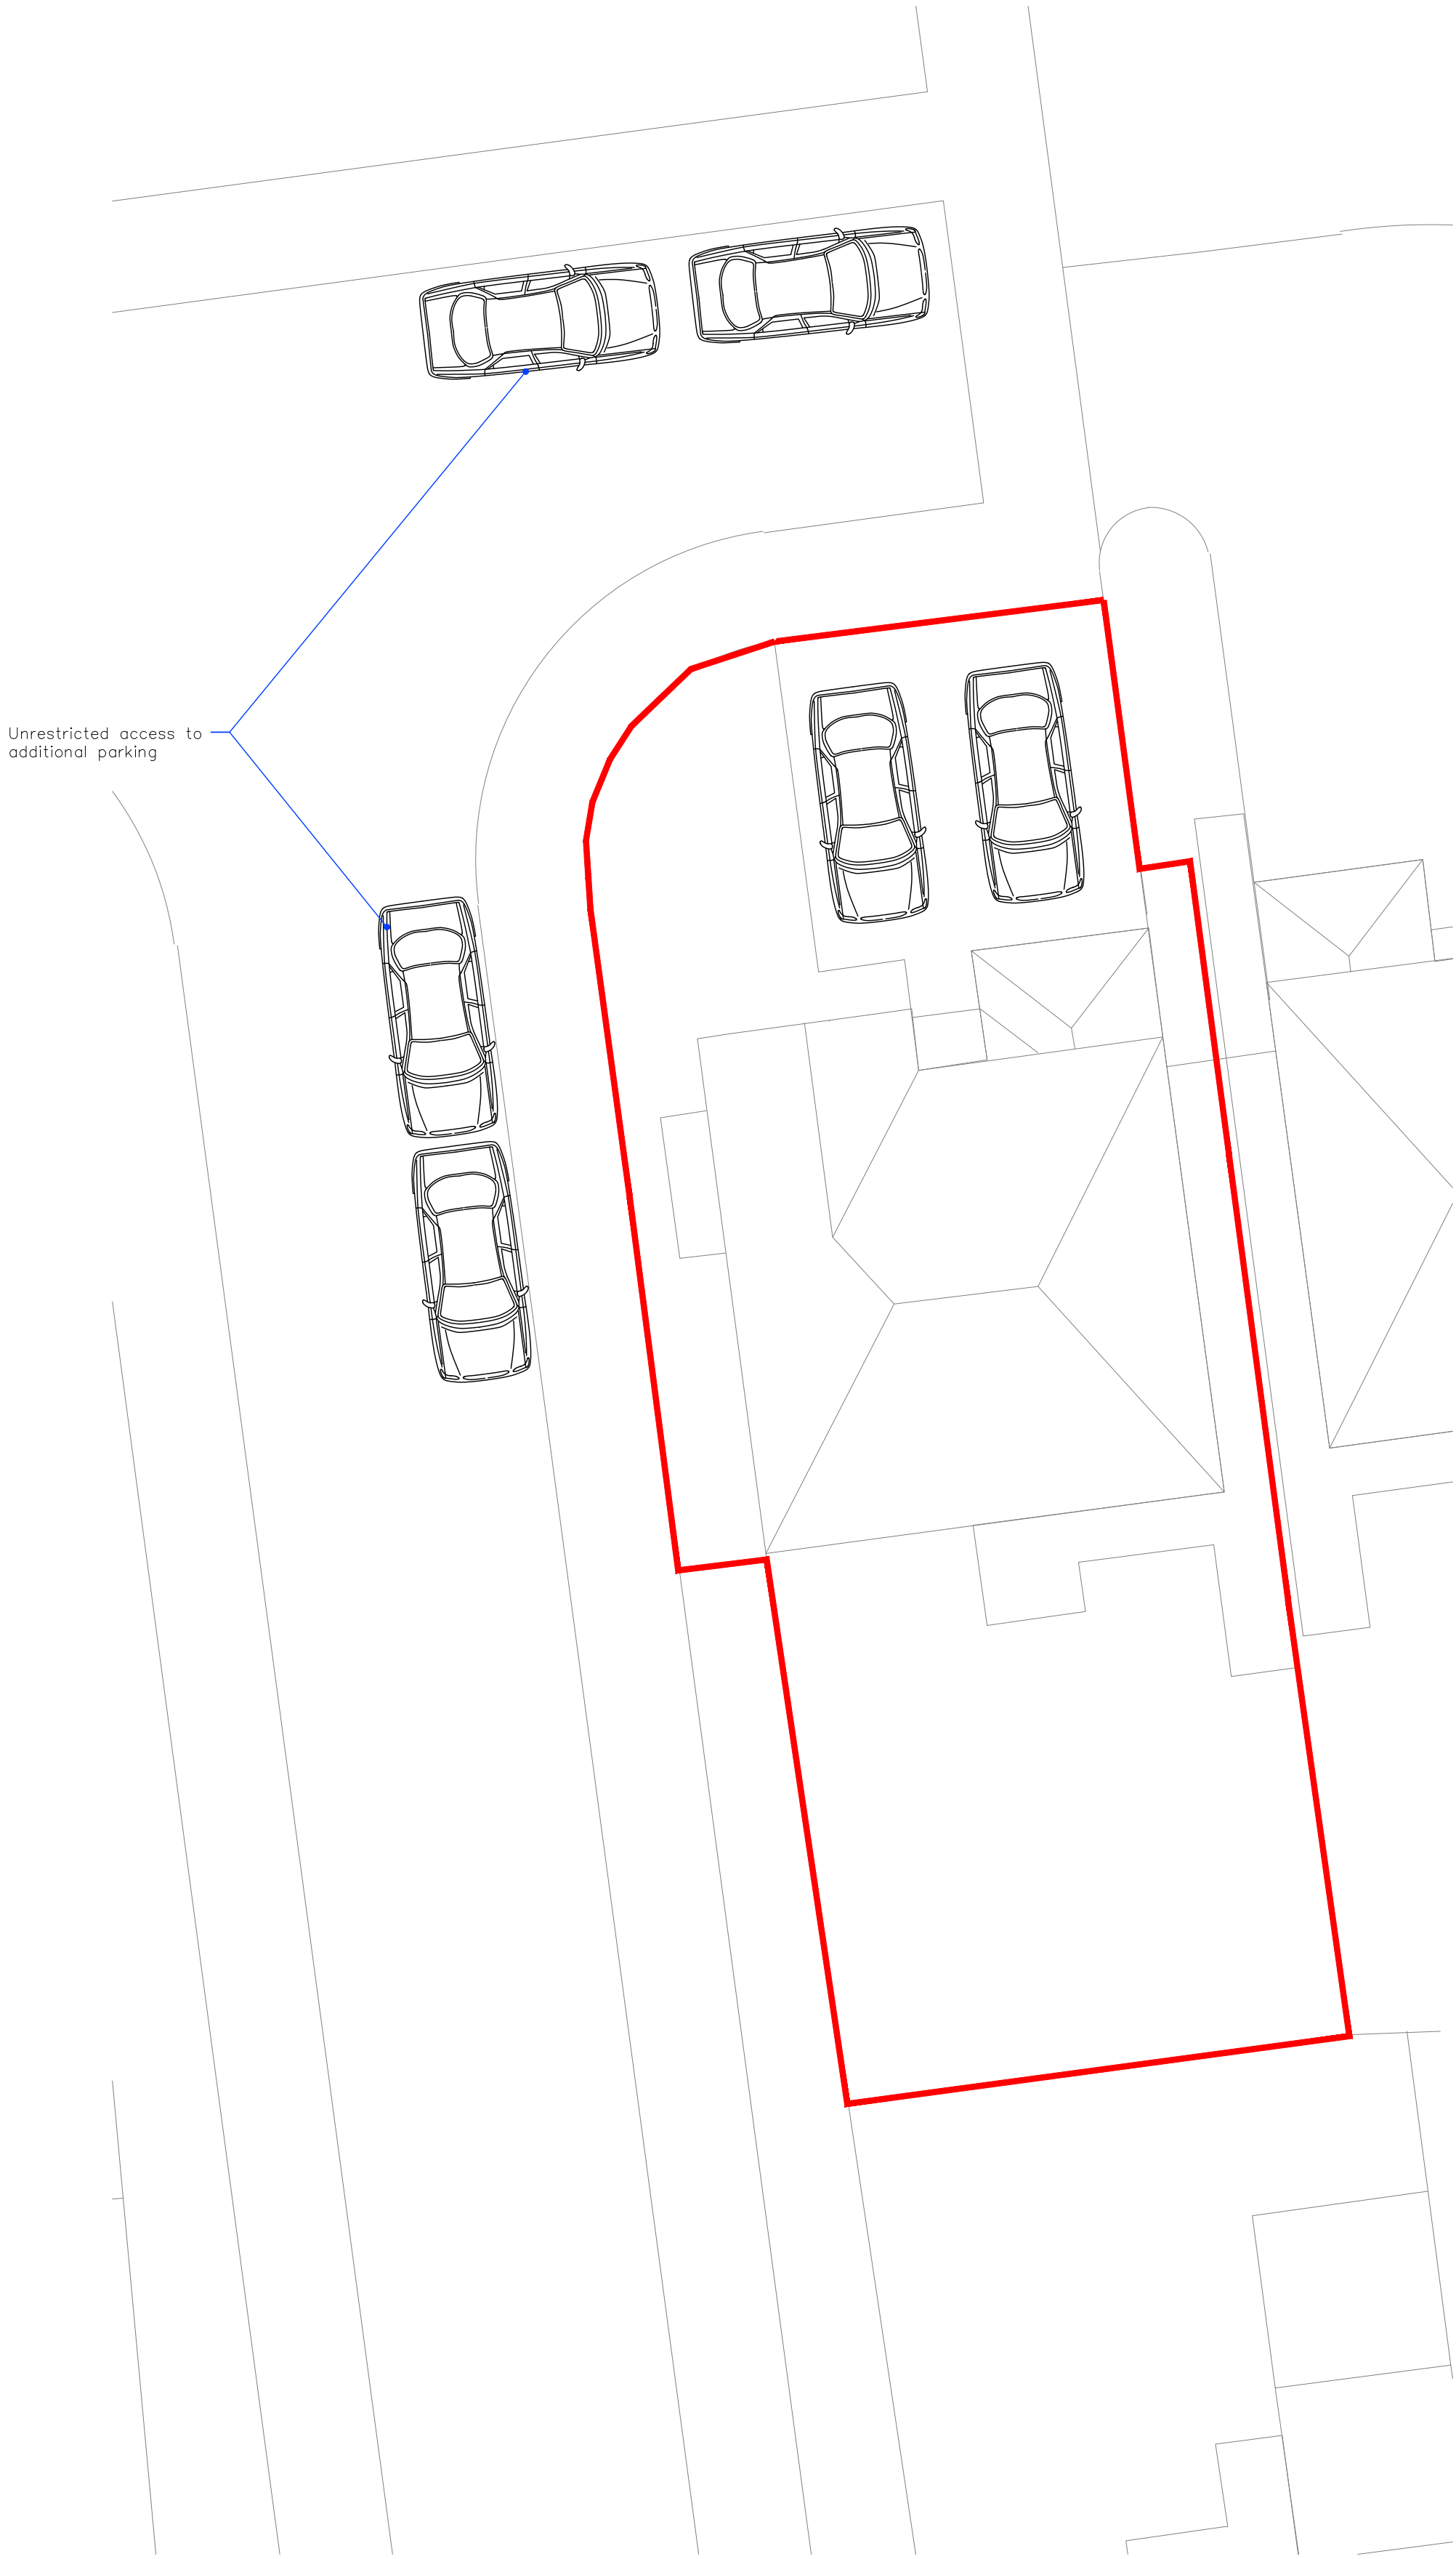


PROPOSED SITE PLAN | SCALE 1:100

STATUS PLANNING	© Copyright of PM DESIGNS®. All rights reserved. ALL dimensions are in millimetres unless stated otherwise. ALL dimensions must be checked on site prior to construction and any discrepancies reported to the architect. Work is subject to change following detailed design.				
	RevNo	Revision note	Date	Signature	Checked

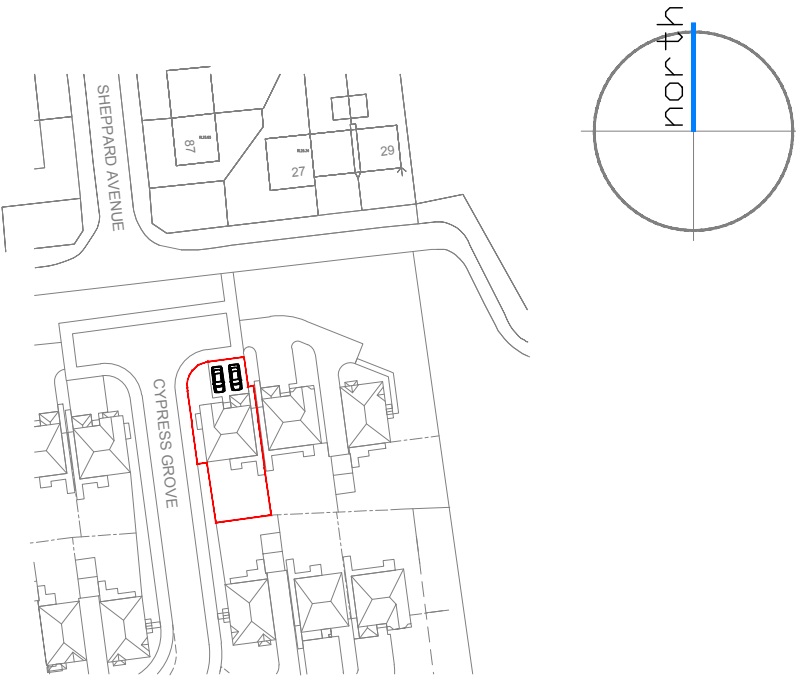

SITE LOCATION PLAN | SCALE 1:1250

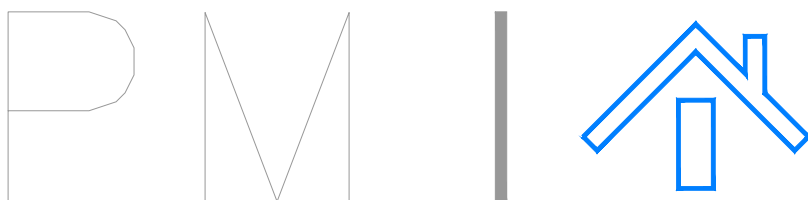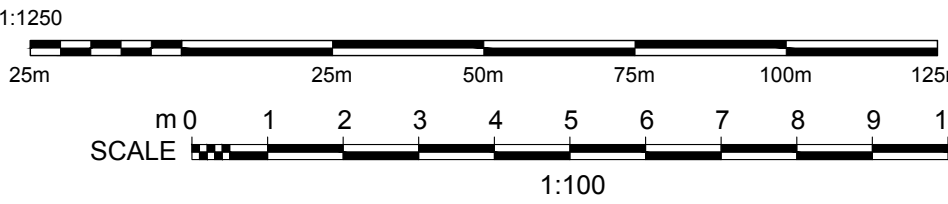

PROJECT: 20 CYPRESS GROVE LIVERPOOL L16 2AB		Drawing No. A100
CLIENT: MR WORRALL		Date: JUNE 2024
Drawing Title SITE AND LOCATION PLANS		Scale: VARIES @ A1
		Revision: -
		Issue: PLANNING STATUS