


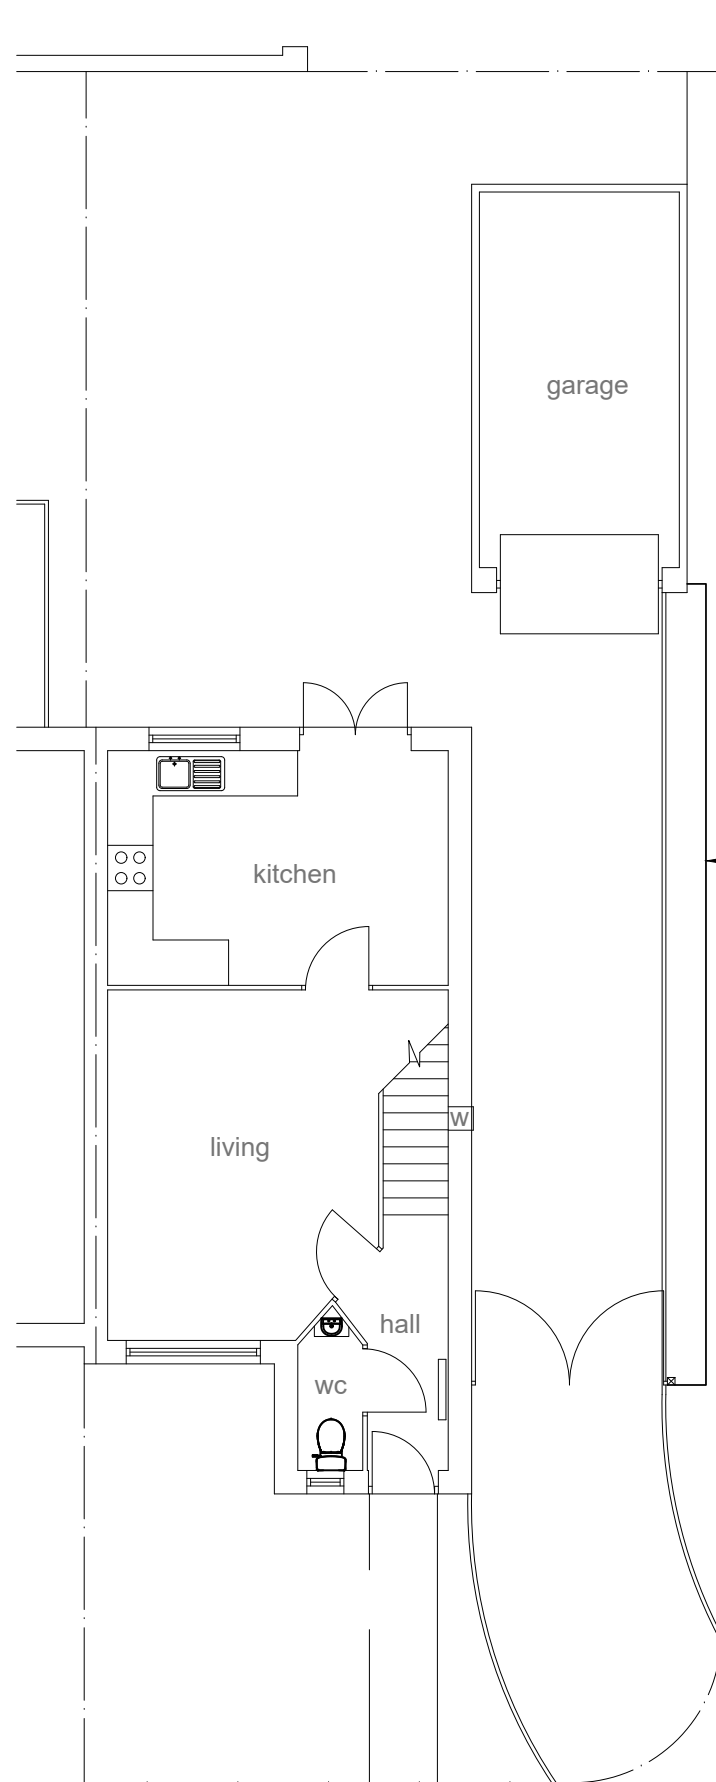

Existing ground floor and site plan @ 1:100 scale




Existing front elevation @ 1:100 scale





Existing rear elevation @ 1:100 scale

Existing 1800mm
high timber fence

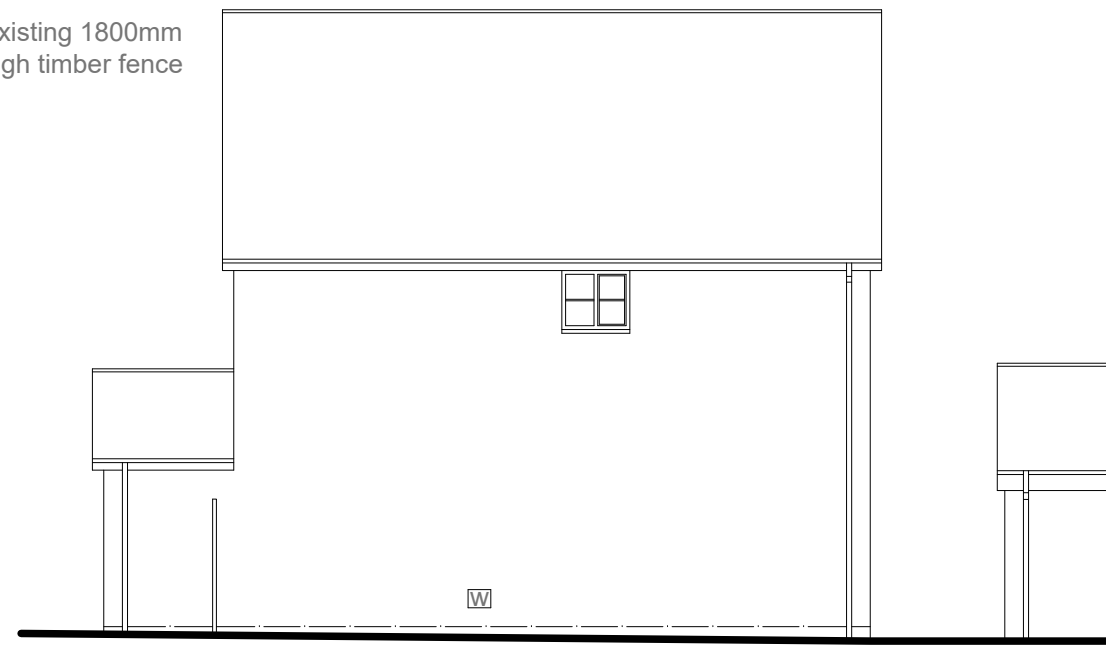

Existing side (east) elevation @ 1:100 scale

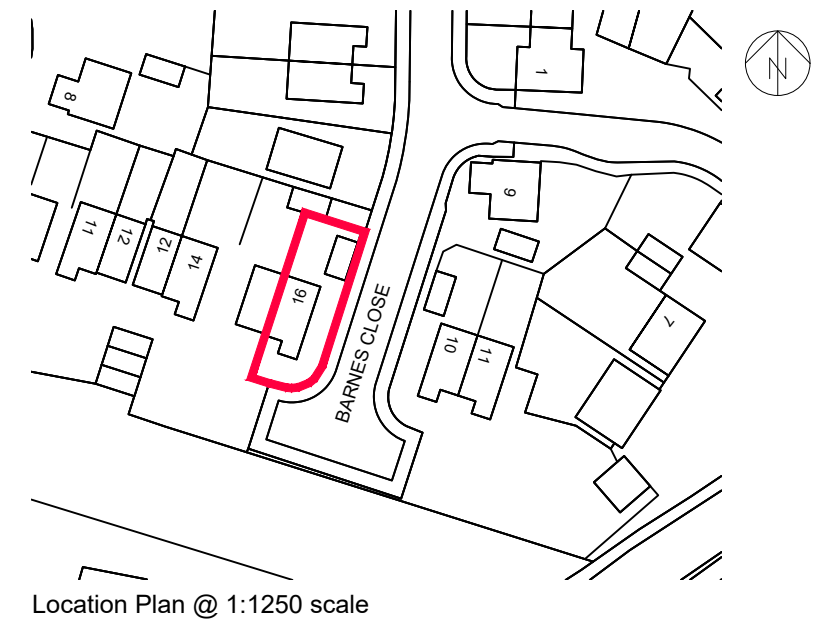 

Project:

PROPOSED SINGLE STOREY SIDE
BEDROOM AND SHOWER ROOM
EXTENSION

at:

16 BARNES CLOSE
KIRKBY, L33 4HP

for:

MR DAVID DUNN

EXISTING LAYOUT & LOCATION PLAN

Scale: 1:100 & 1:1250

Date: June 2024

Drawing Number:

2025479-01

Revision: