


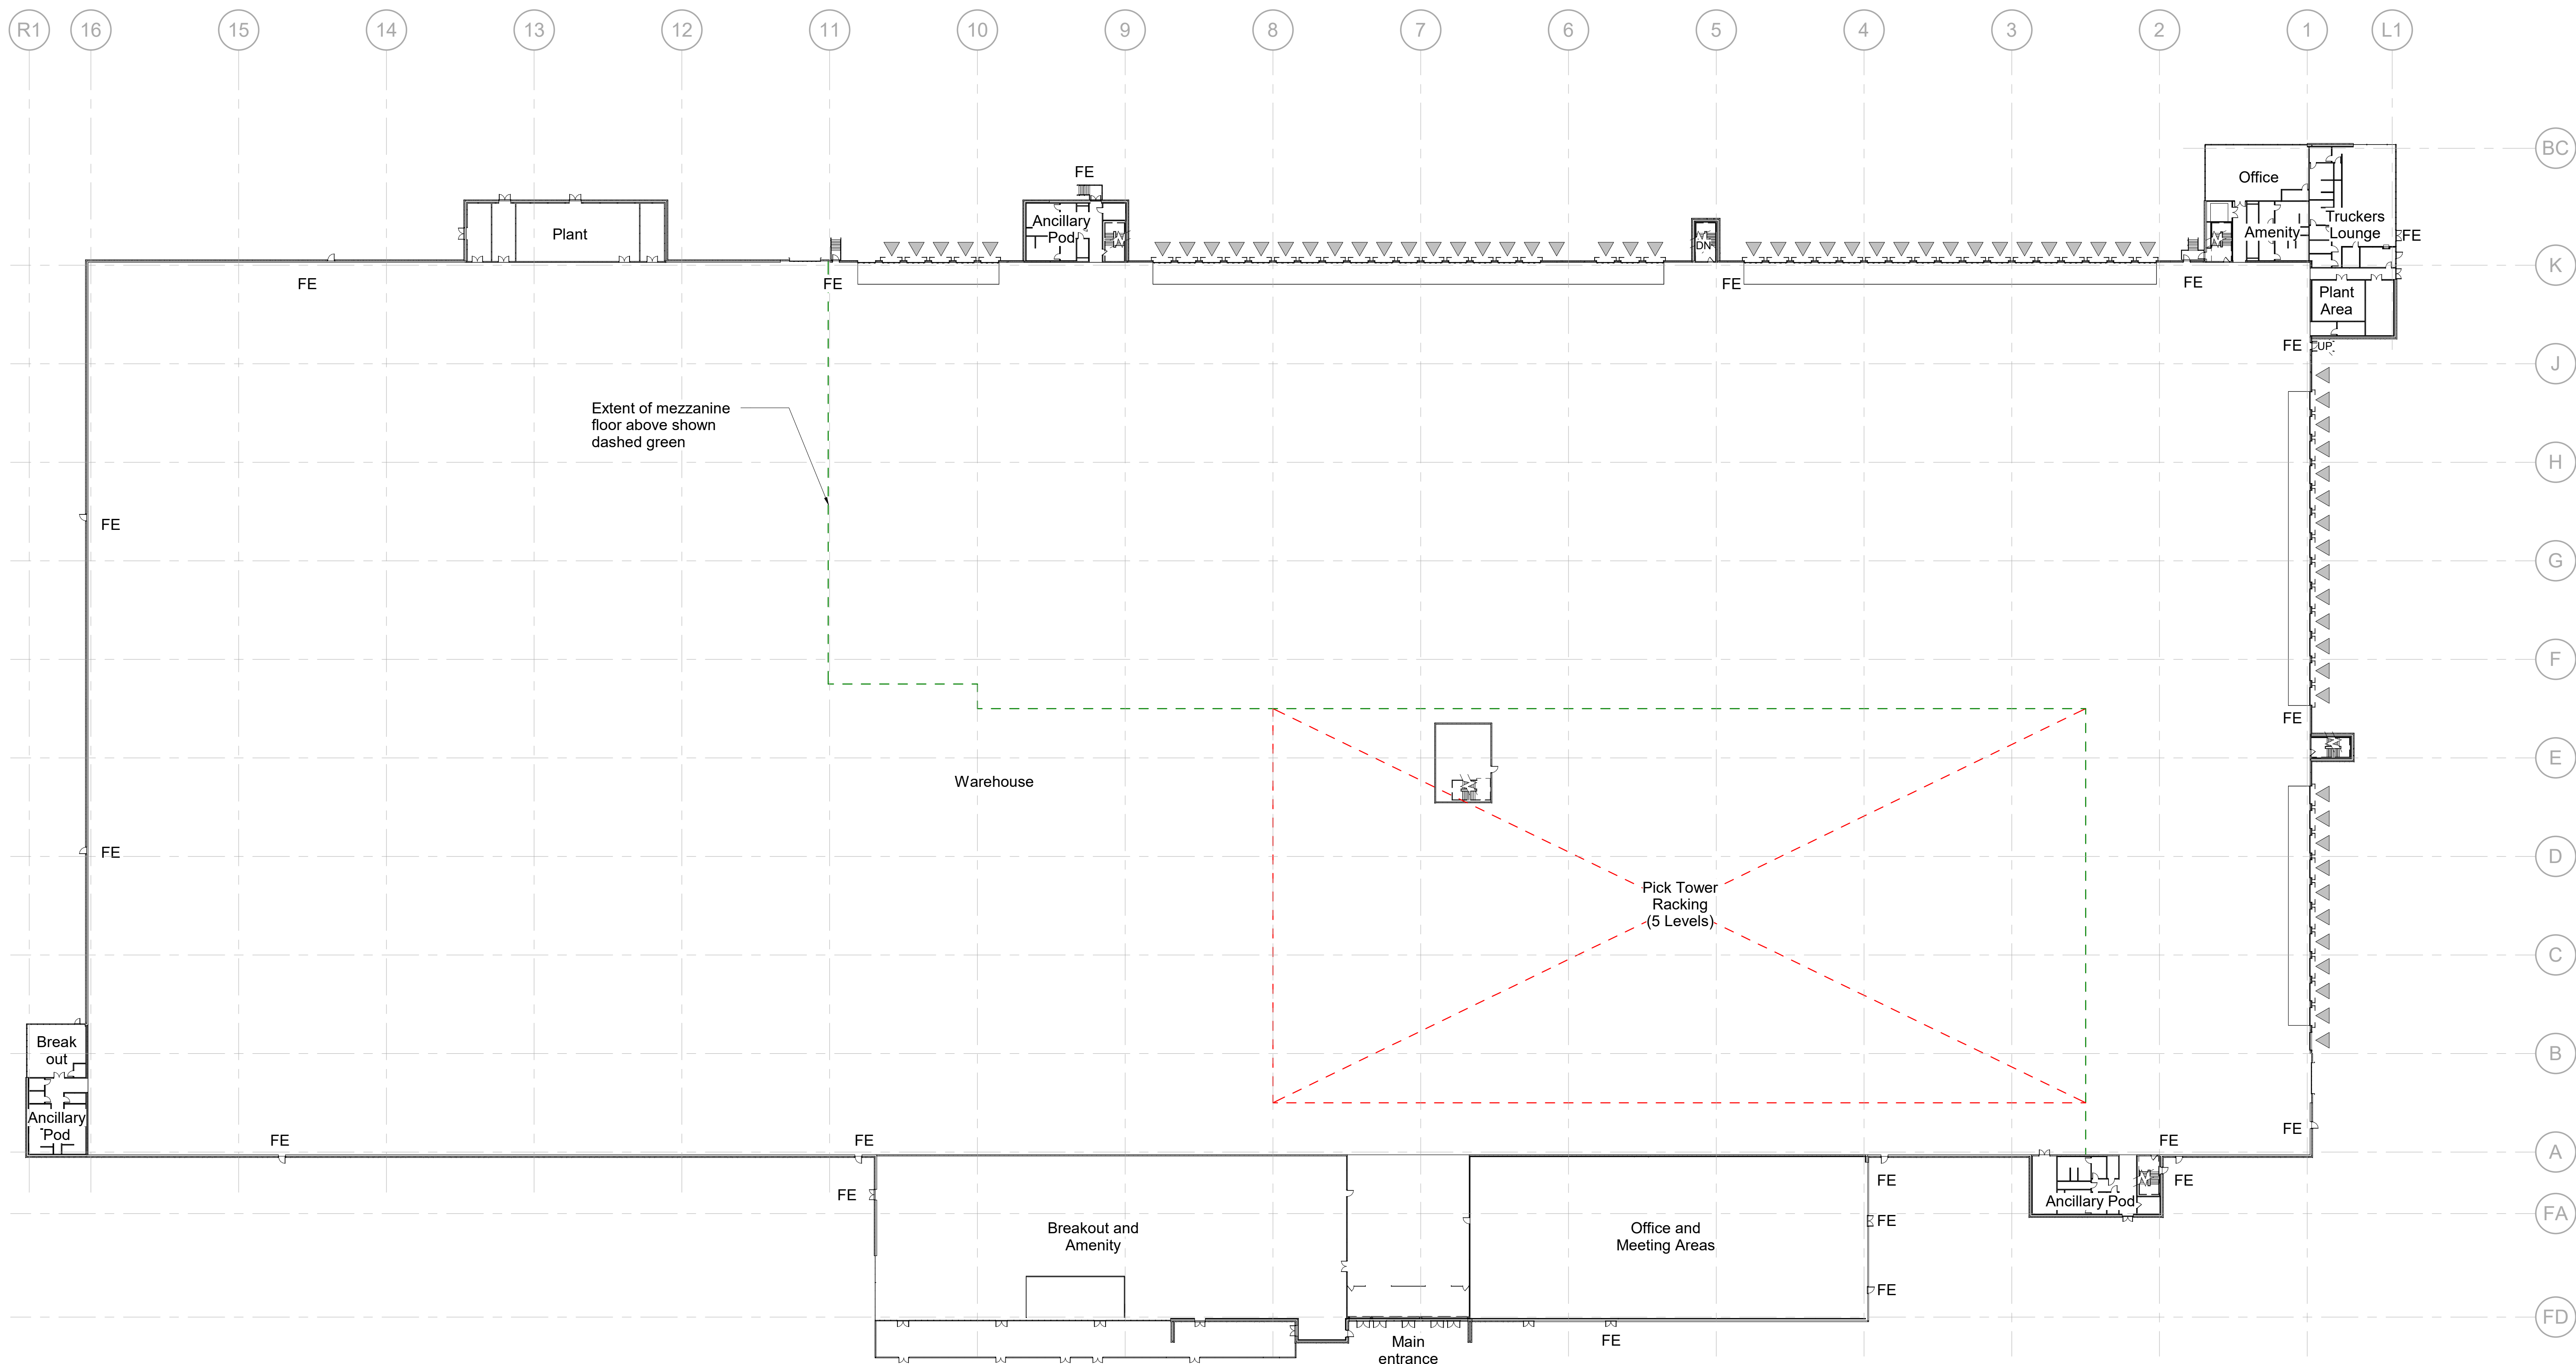

Ground Floor Plan
Scale @ 1 : 500

NOTES



- All dimensions and levels are to be checked on site.
- Any discrepancies are to be reported to the architect before any work commences.
- This drawing shall not be scaled to ascertain any dimensions. Work to figured dimensions only.
- This drawing shall not be reproduced without express written permission from AEW.
- Title overlay drawings and ownership boundaries are produced using all reasonable endeavors. AEW cannot be responsible for the accuracy or scale discrepancy of base plans supplied to them.
- All works are to be undertaken in accordance with Building Regulations and the latest British Standards.
- All proprietary materials and products are to be used in accordance with the manufacturer's recommendations.

This drawing contains the following model files: -

RNWD01-AEW-B1-XX-M3-A-0001_Distribution Unit (P25.1)
[B1]
RNWD01-SGUB-1-XX-A3-S-0001_P06
RNWD01-MBA-S1-XX-M3-MEP_P01

CDM 2015

Client notified of duties: June 2019
Principal Designer: CDM Contract Services
Unless noted below, all known hazards have been highlighted on the drawing:

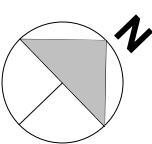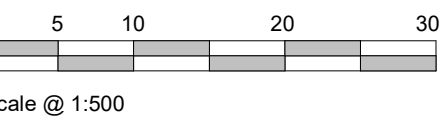

PS	130521	KS	AS
Mezzanine footprint amended			
PS	205421	KS	AS
Mezzanine and Pick tower amended. WC and stair outlet relocated and office welfare area mirrored			
P3	130220	TF	DRS
Grids amended. Internal layout adjusted to comments			
P2	100220	TF	DRS
Notation amended. Ground floor glazing shown to reflect latest operator requirements			
P1	290103	TF	DRS
Initial issue			
REV	Date	Drawn by: -	Checked by: -
Status	Purpose of issue		
S2	For Approval		
drawing stage: Technical Design			

PLP

project
PLP Knowsley

drawing title
Proposed Ground Floor Plan

date	29/01/20	drawn	TF
scale @ A0	1 : 500	checked	DRS

Rev

P5

Rev

P5

Rev

P5

Rev

P5

Rev

P5

Rev

P5

Rev

P5