


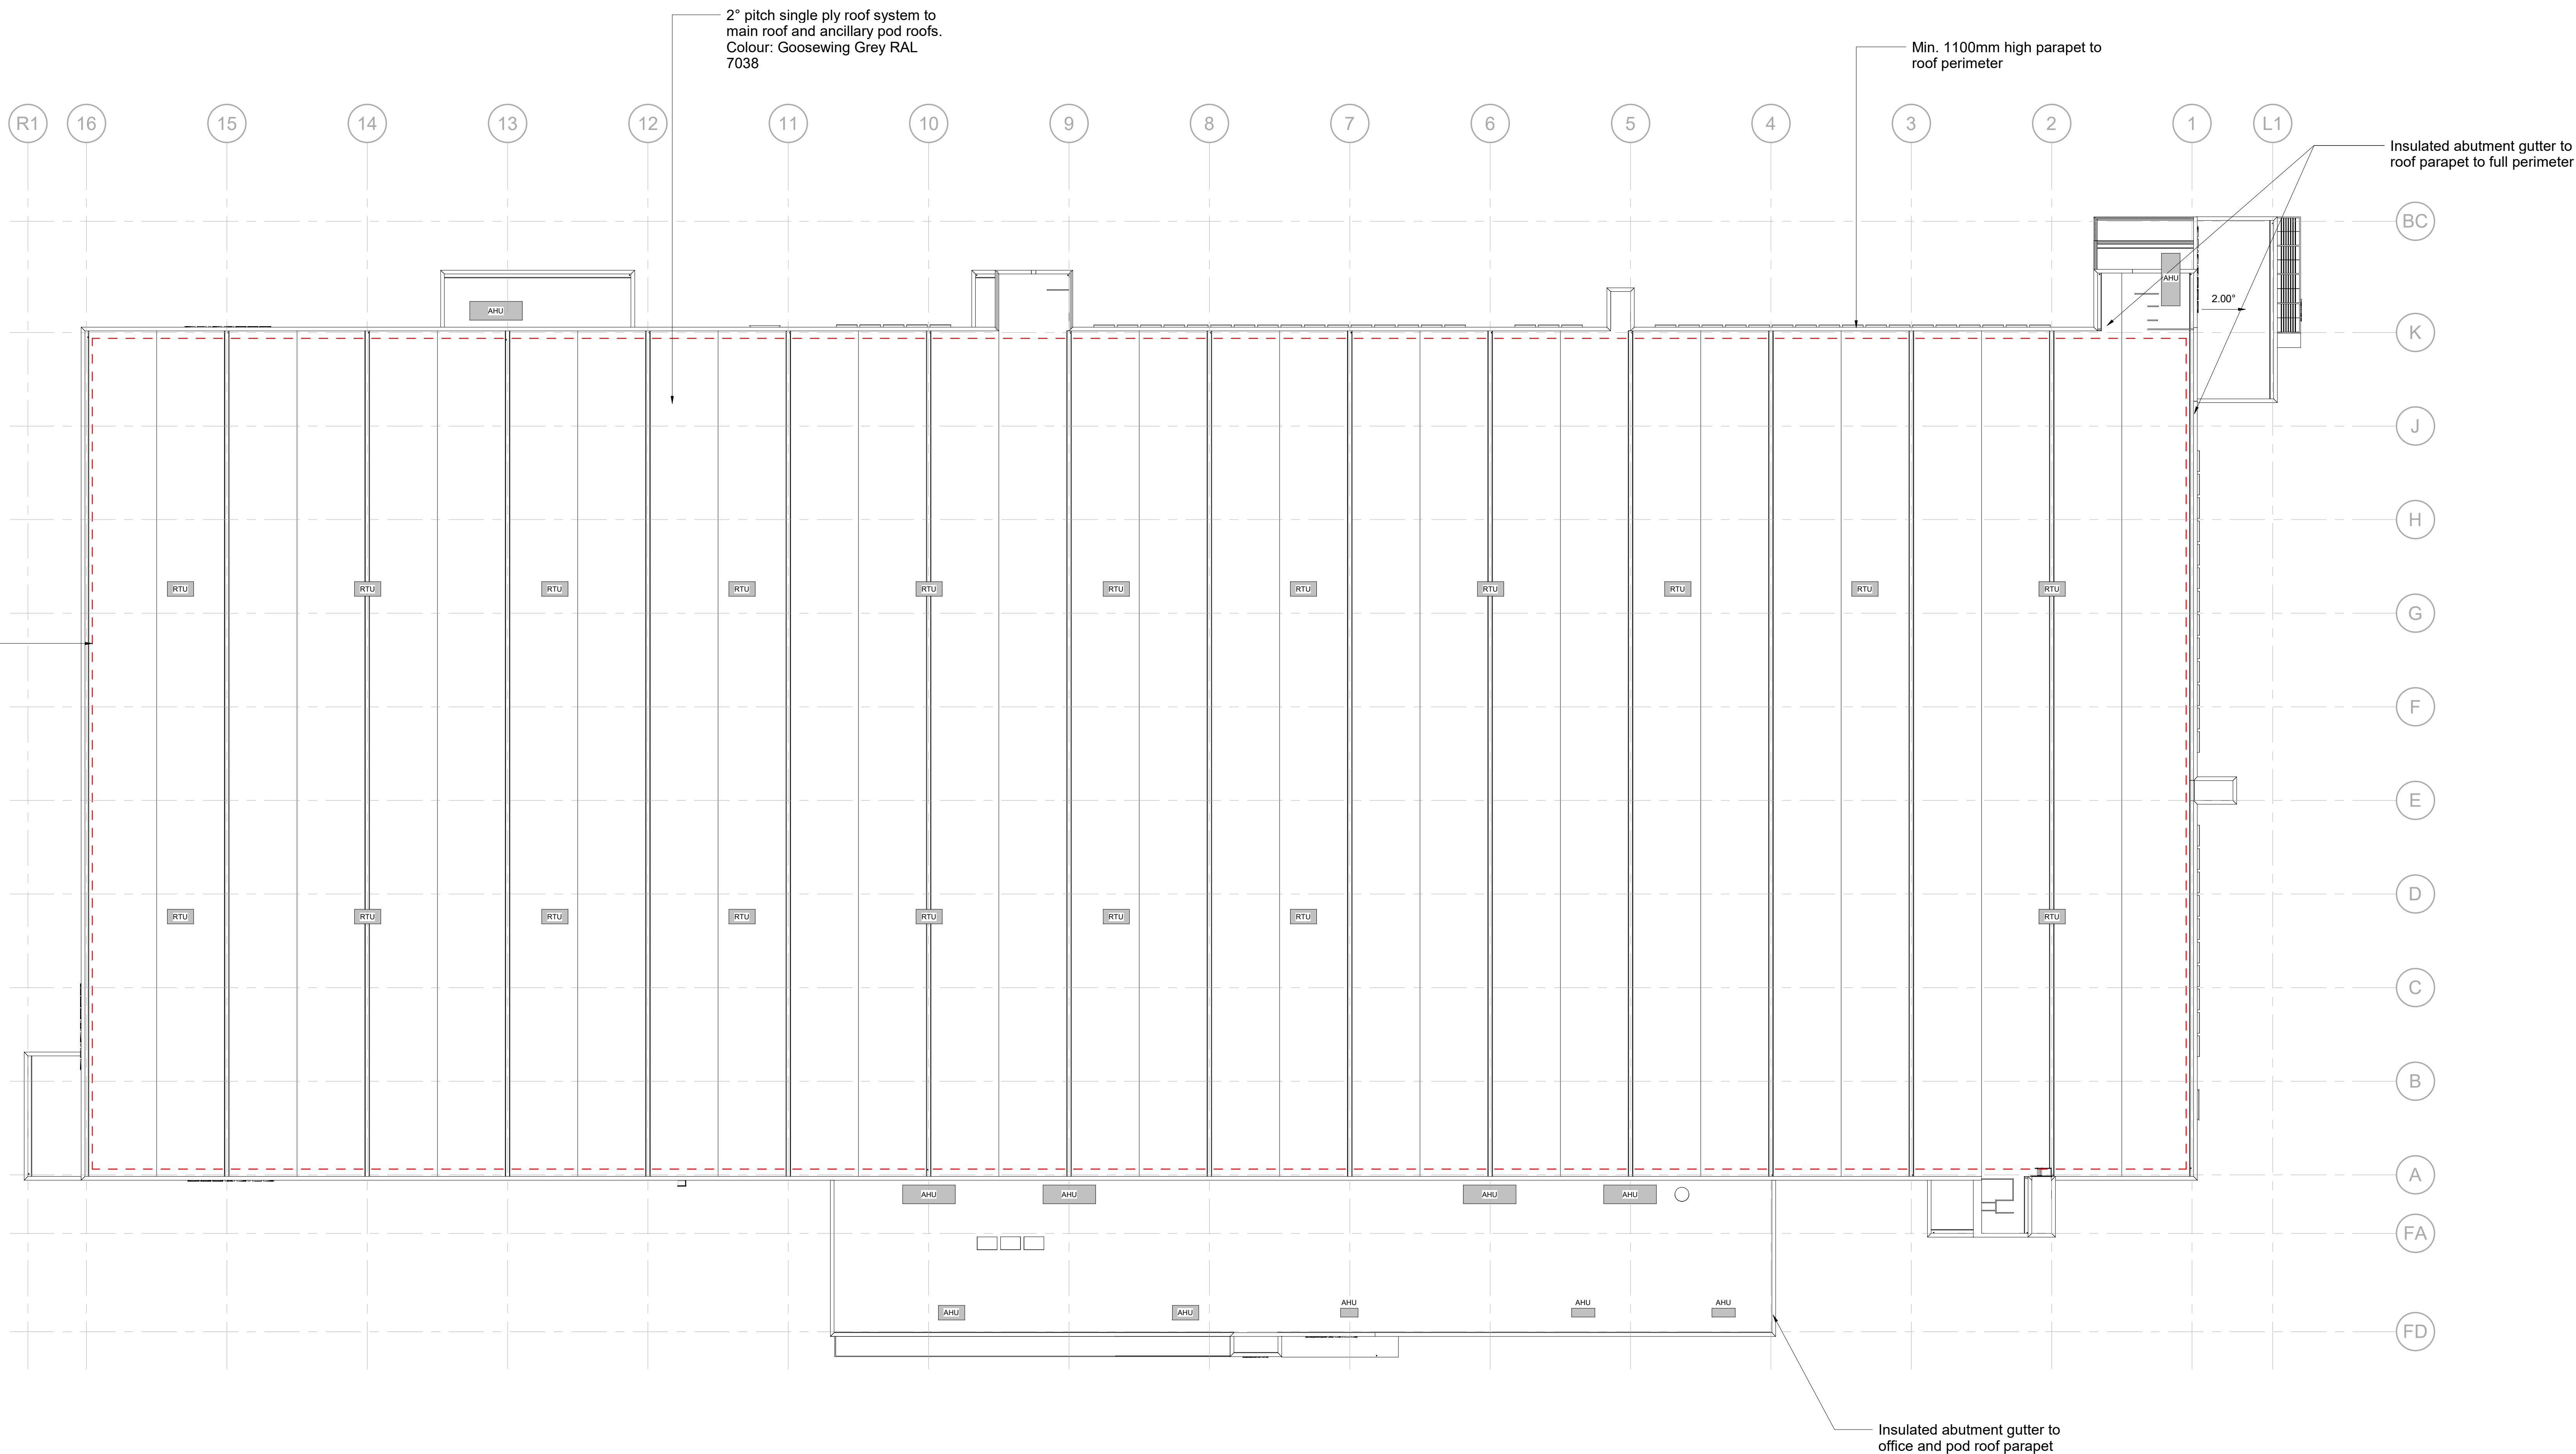


NOTES

- All dimensions and levels are to be checked on site.
- Any discrepancies are to be reported to the architect before any work commences.
- This drawing shall not be scaled to ascertain any dimensions. Work to figured dimensions only.
- This drawing shall not be reproduced without express written permission from AEW.
- Title overlay drawings and ownership boundaries are produced using all reasonable endeavours. AEW cannot be responsible for the accuracy or scale discrepancy of base plans supplied to them.
- All works are to be undertaken in accordance with Building Regulations and the latest British Standards.
- All proprietary materials and products are to be used strictly in accordance with the manufacturers recommendations.

This drawing contains the following model files: -
KNW001-AEW-B1-XX-M3-A-0001_Distribution Unit (P25.1)
[B1]
KNW001-SG-B1-XX-M3-S-0001_P06
KNW001-MBA-S1-XX-M3-MEP_P01

CDM 2015

Client notified of duties: June 2019
Principal Designer: CDM Contract Services
Unless noted below, all known hazards have been highlighted on the drawing:

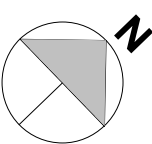

PS	2004/21	KS	AS
Other authors area reserved			
PL	30/03/20	NC	ER
Minor updates - refer to NMA mark-ups for details			
PS	17/03/20	TF	DRS
Extent of P1's amended			
P2	05/02/20	TF	DRS
Roof mounted MEE units shown.			
P1	29/01/20	TF	DRS
Initial issue			
REV	Date	Drawn by: -	Checked by: -
Status		Purpose of issue	
S2		For Approval	
drawing stage	Technical Design		

Client

PLP

project

PLP Knowsley

drawing title

Proposed Roof Plan

date 29/01/20 drawn TF
scale @ A0 1 : 500 checked DRS

Roof Plan
Scale @ 1 : 500

Rev

P5

B8391-AEW-XX-DR-A-0509

Drawn by

project

drawing title

Proposed Roof Plan

date 29/01/20 drawn TF
scale @ A0 1 : 500 checked DRS

aeu architects
0161 214 4370
www.aeuarchitects.com

aeu