


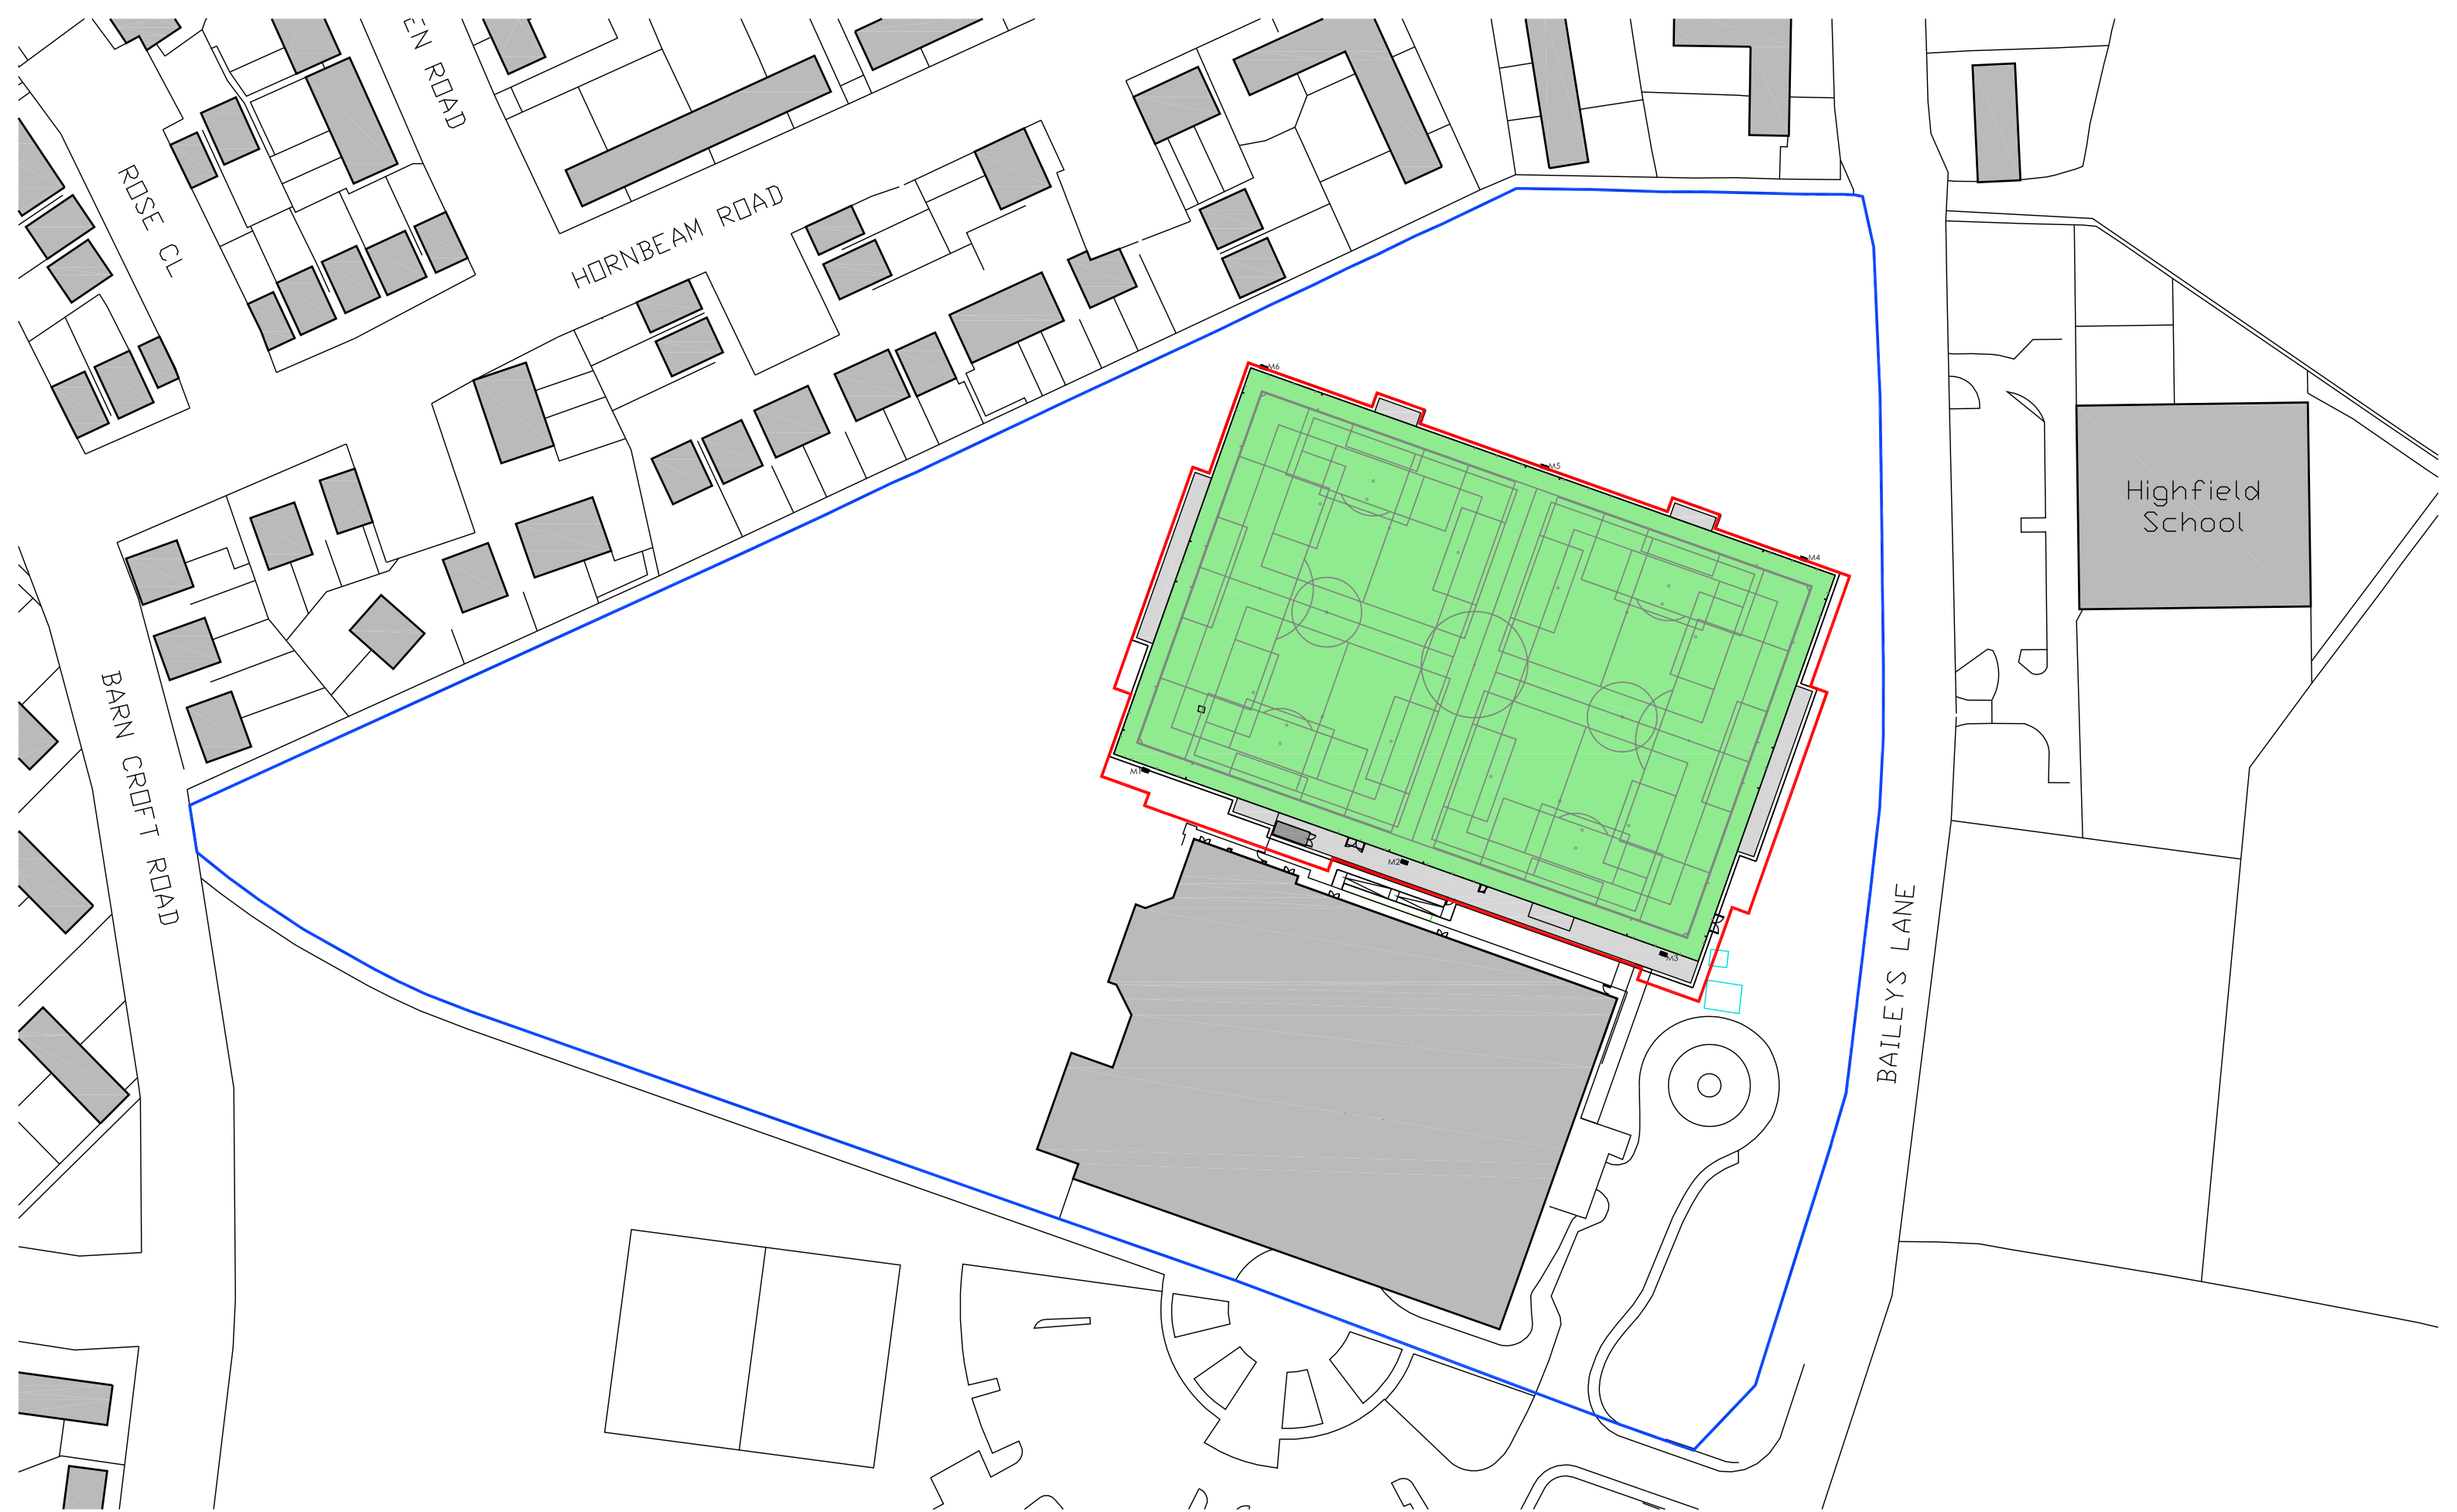

Copyright Notice: This drawing is the copyright of Steve Wells Associates and shall not be reproduced without permission. © 2024 Dwg, PurposePlanning			AGP Infrastructure Improvements Halewood Apollo FC Baileys Lane, Halewood Liverpool, L26 0TY	Knowsley Council		STEVE WELLS ASSOCIATES <i>making sport happen</i> Churchill House, Mill Hill, Pontefract, West Yorkshire, WF8 4HY t: 01977 797258 e: mail@stevewells-associates.com	Dwg. No. 205-104-1001		Rev.	
				Dwg. Title	Scale 1:1000 @ A3		Date October 2024			
	No. Revision / Issue			Date	Existing Site Plan		Drawn by GSB		Checked DKW	