


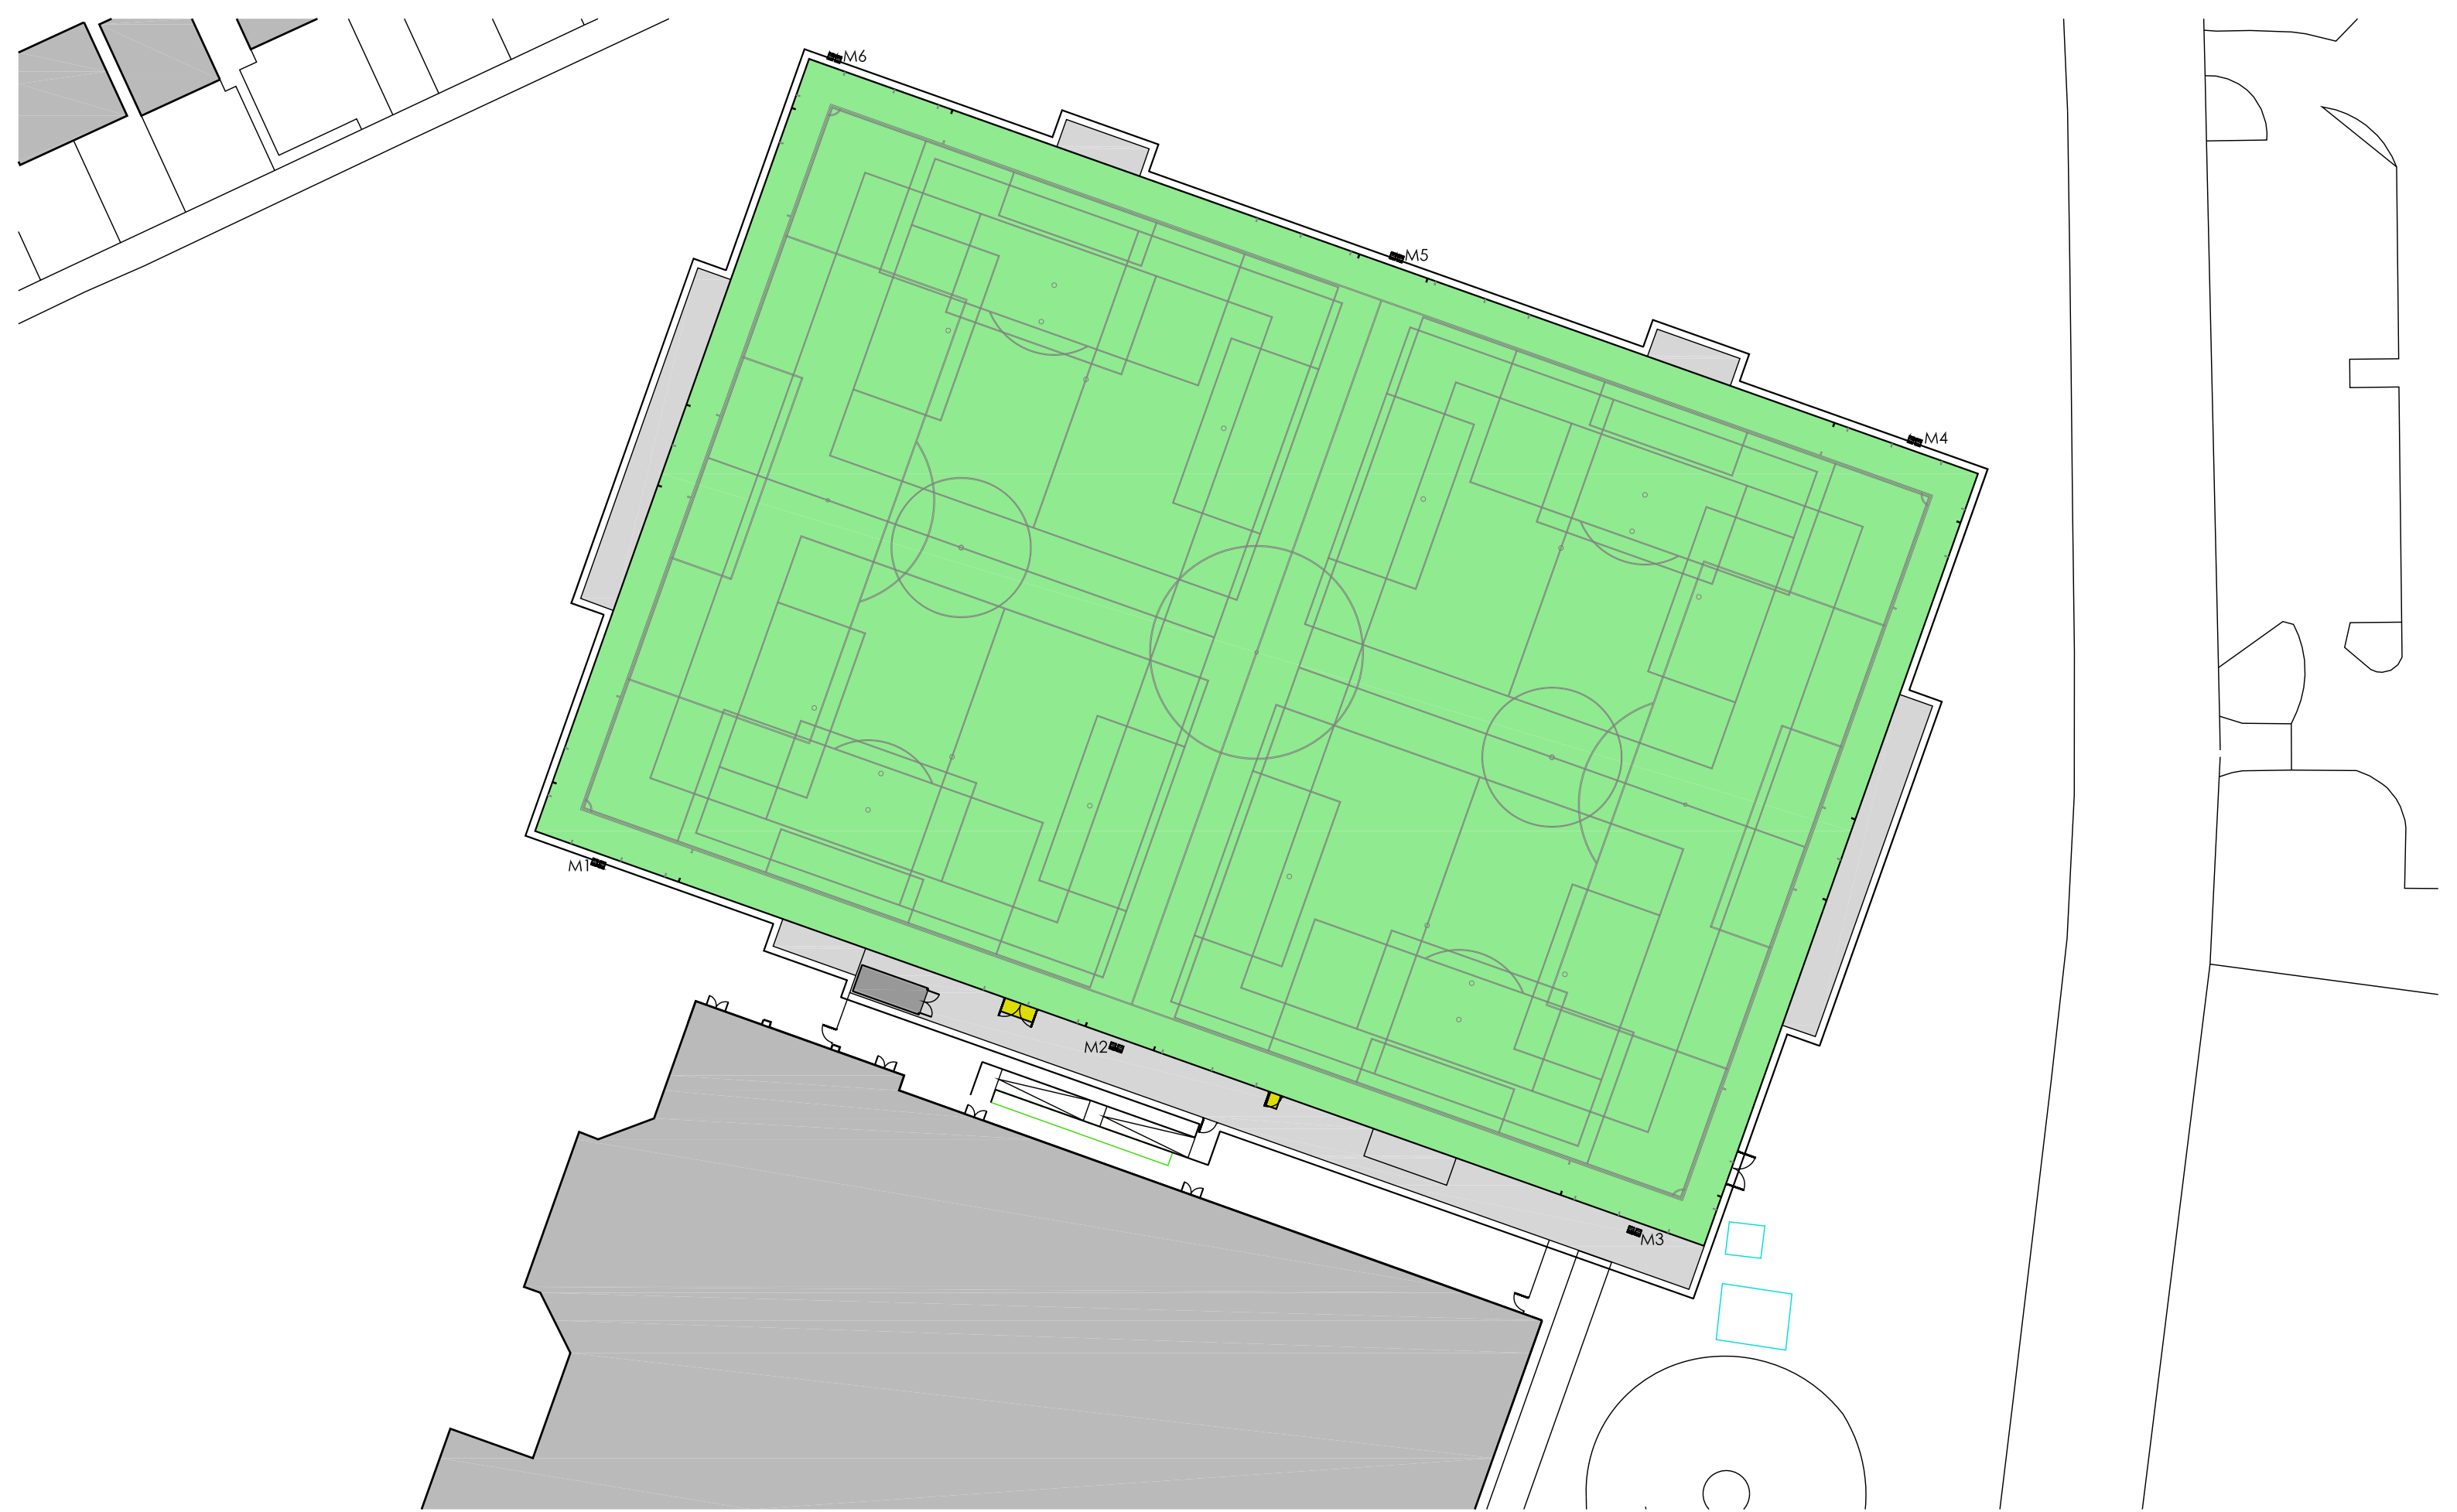

Copyright Notice:
This drawing is the copyright of Steve Wells Associates
and shall not be reproduced without permission. © 2024

Dwg. Purpose **Planning**

No.	Revision / Issue	Date

Project
Proposed AGP Alterations at
Halewood Apollo FC
Baileys Lane, Halewood
Liverpool, L26 0TY

Client
Knowsley Council

Dwg. Title
Existing Site Plan
with Topographic Survey



STEVE WELLS
ASSOCIATES
making sport happen

Churchill House, Mill Hill, Pontefract, West Yorkshire,
WF8 4HY t : 01977 797258 e: mail@steviewells-associates.com

Dwg. No. 205-104-1002		Rev.
Scale 1:500 @ A3	Date October 2024	
Drawn by GSB	Checked DKW	