


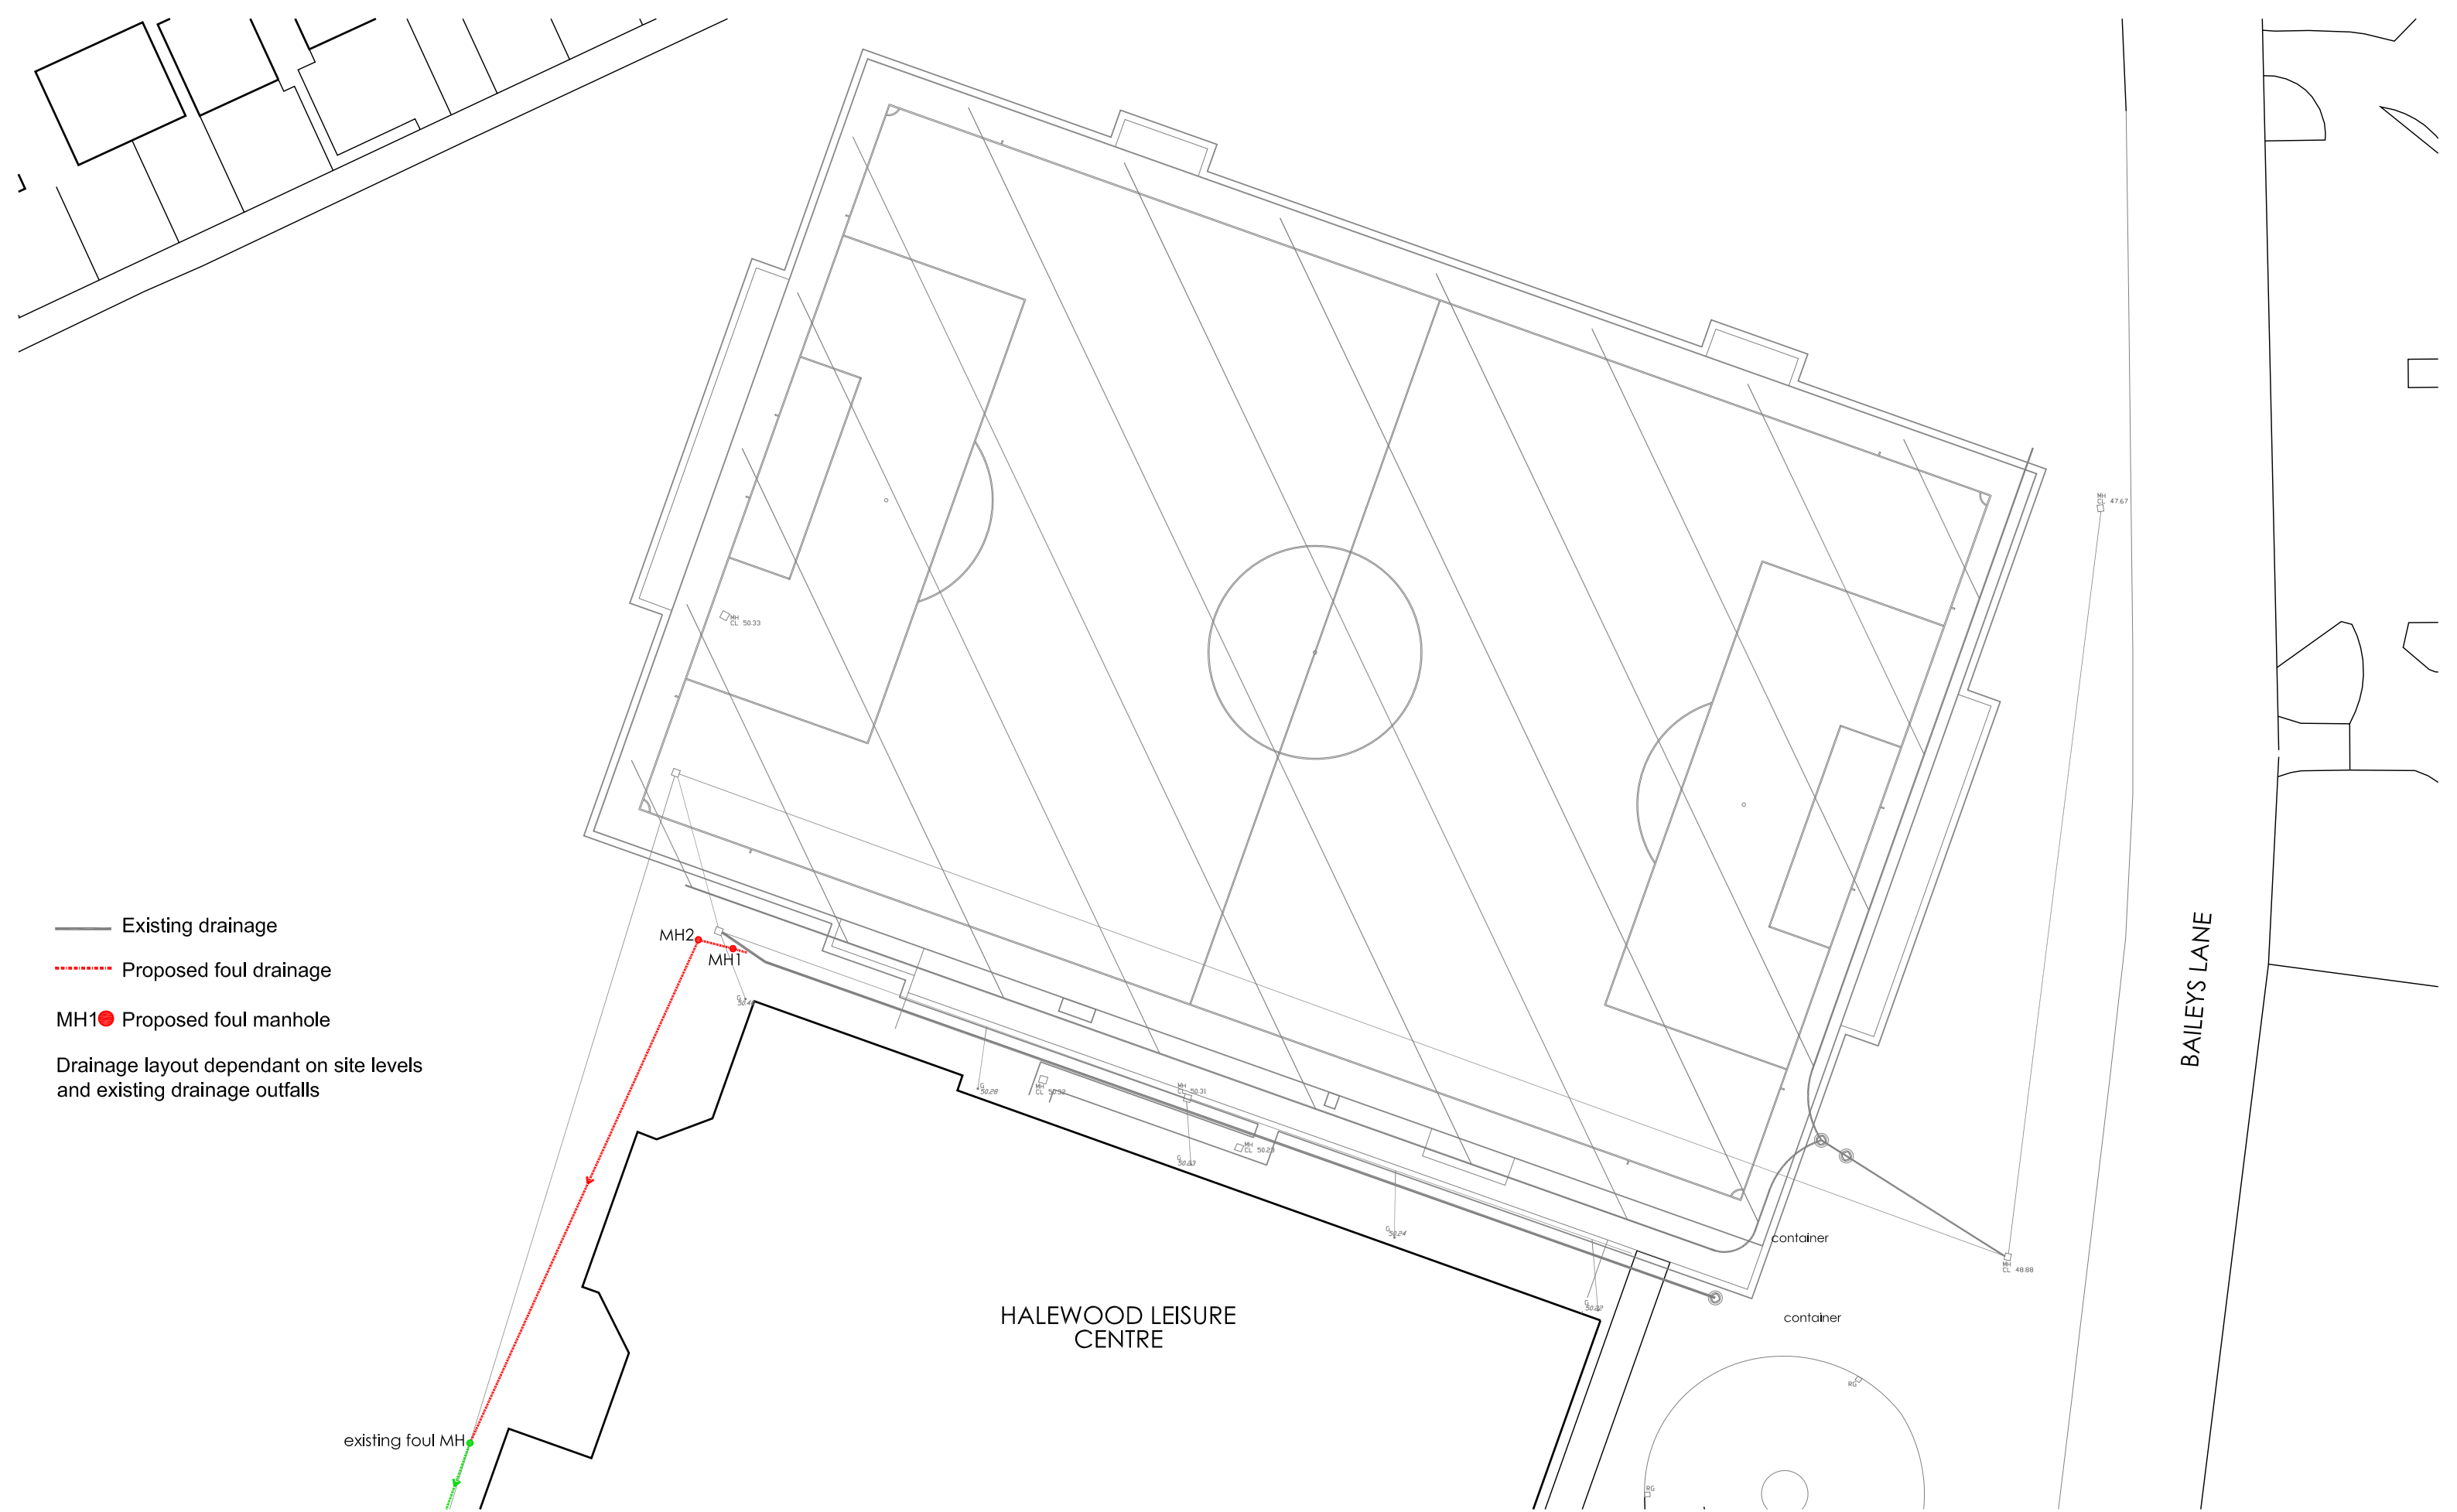

Existing drainage

Proposed foul drainage

MH1● Proposed foul manhole

Drainage layout dependant on site levels
and existing drainage outfalls

existing foul MH●

HALEWOOD LEISURE
CENTRE

BAILEYS LANE

Copyright Notice: This drawing is the copyright of Steve Wells Associates and shall not be reproduced without permission. © 2024				Proposed AGP Alterations at Halewood Apollo FC Baileys Lane, Halewood Liverpool, L26 0TY	Knowsley Council
Dwg. Purpose Planning		No.	Revision / Issue		Date

STEVE WELLS
ASSOCIATES
making sport happen

Churchill House, Mill Hill, Pontefract, West Yorkshire,
WF8 4HY t : 01977 797258 e: mail@stevewells-associates.com

Dwg. No. 205-104-1009		Rev.	
Scale 1:500 @ A3		Date October 2024	
Drawn by GSB		Checked DKW	