

1

Existing Site Plan

SCALE: 1 : 200

2



Proposed Site Plan

SCALE: 1 : 200

3

Proposed Site Plan

SCALE: 1 : 200

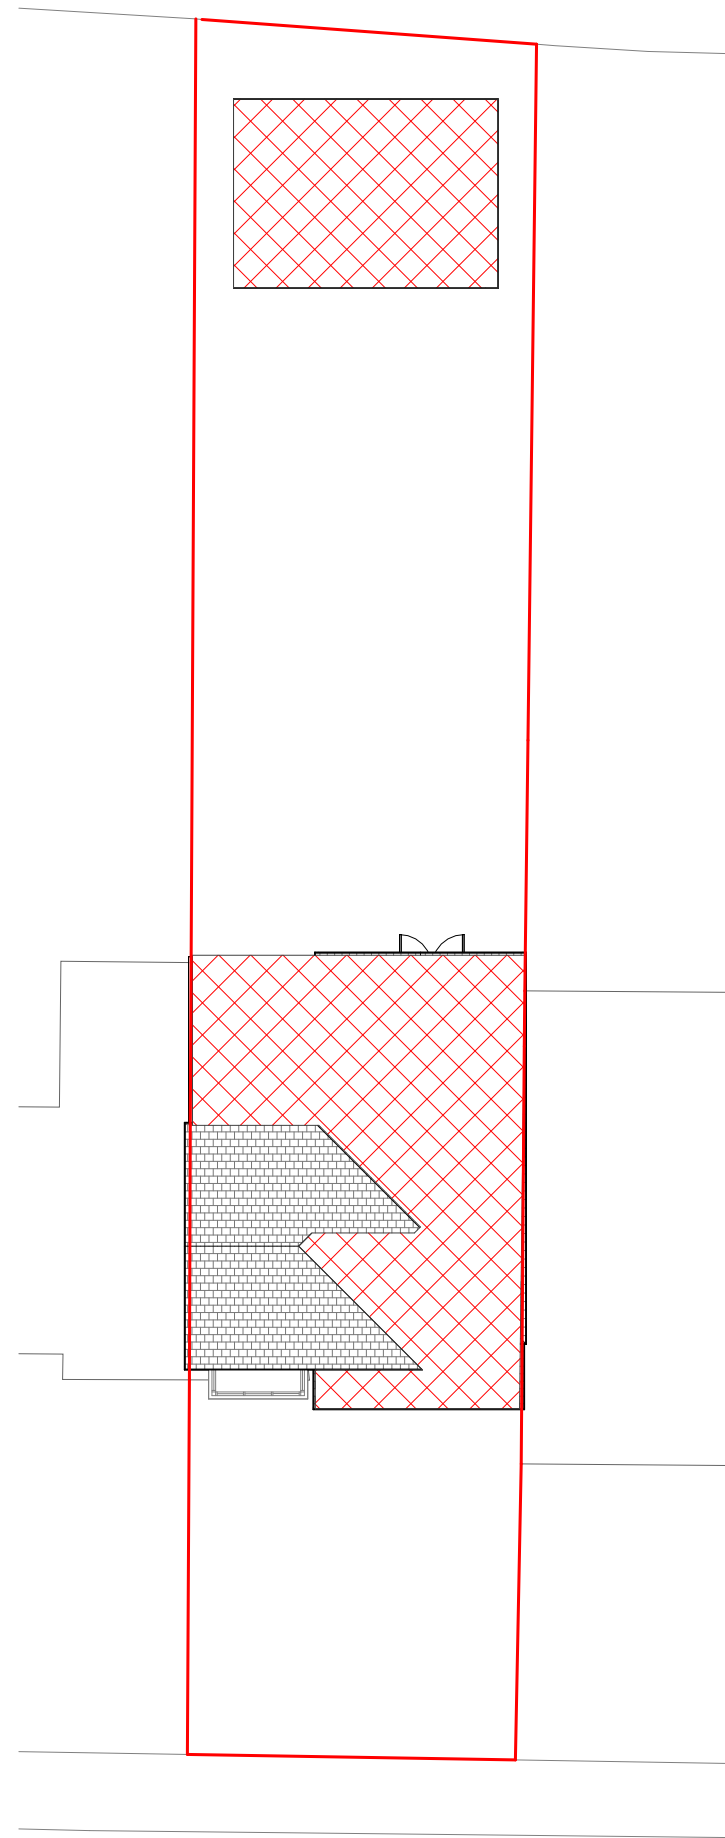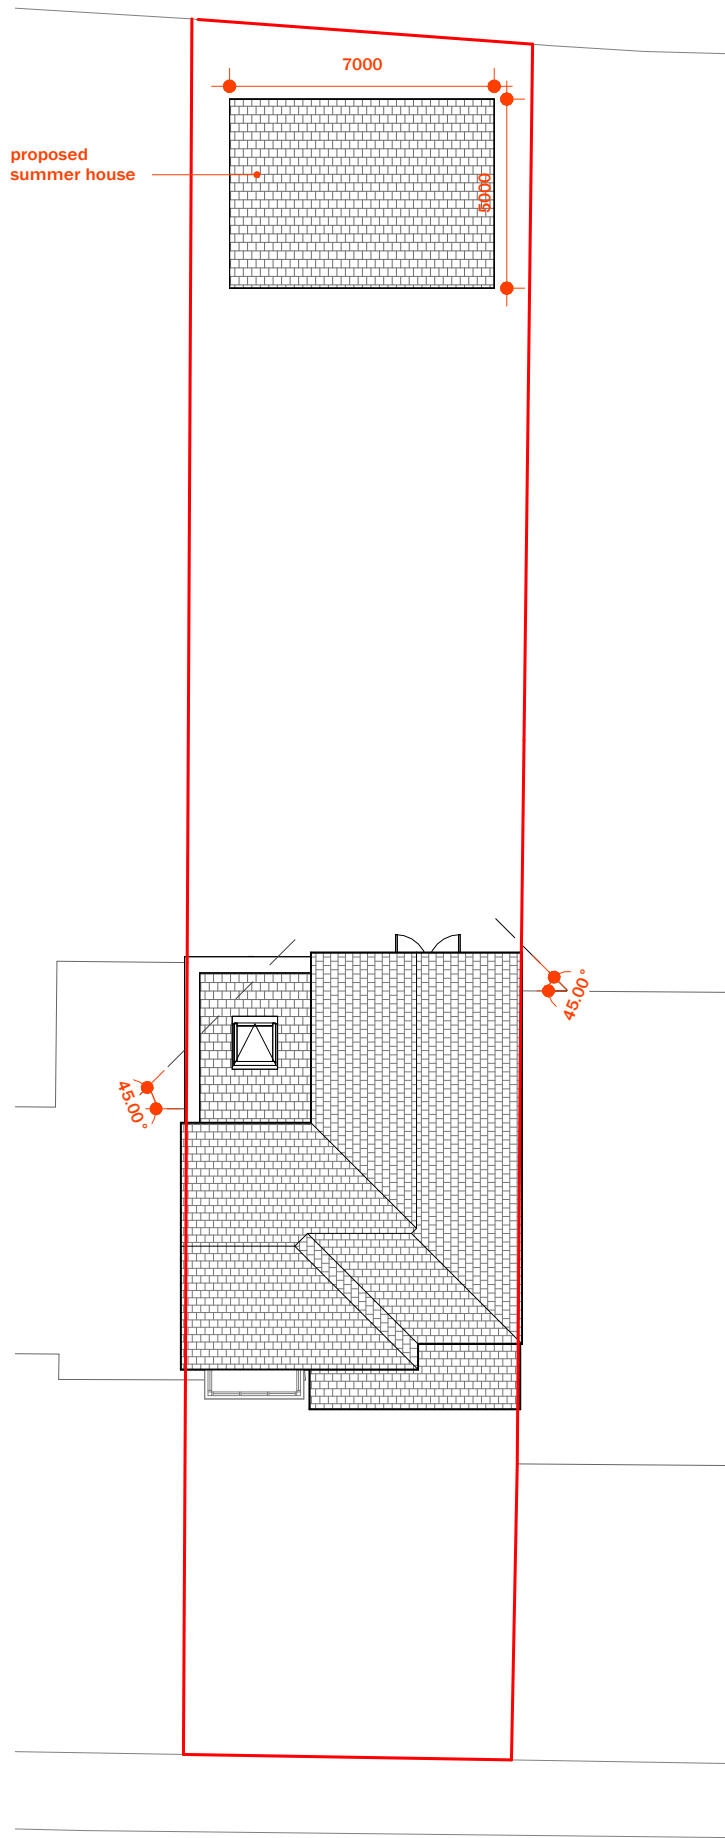

1. This document and drawings are copyright of GB Architecture LTD and may not be reproduced without their specific permission.
2. All dimensions are in millimeters unless otherwise stated.
3. Contractors must check all dimensions on site prior to materials order.

