


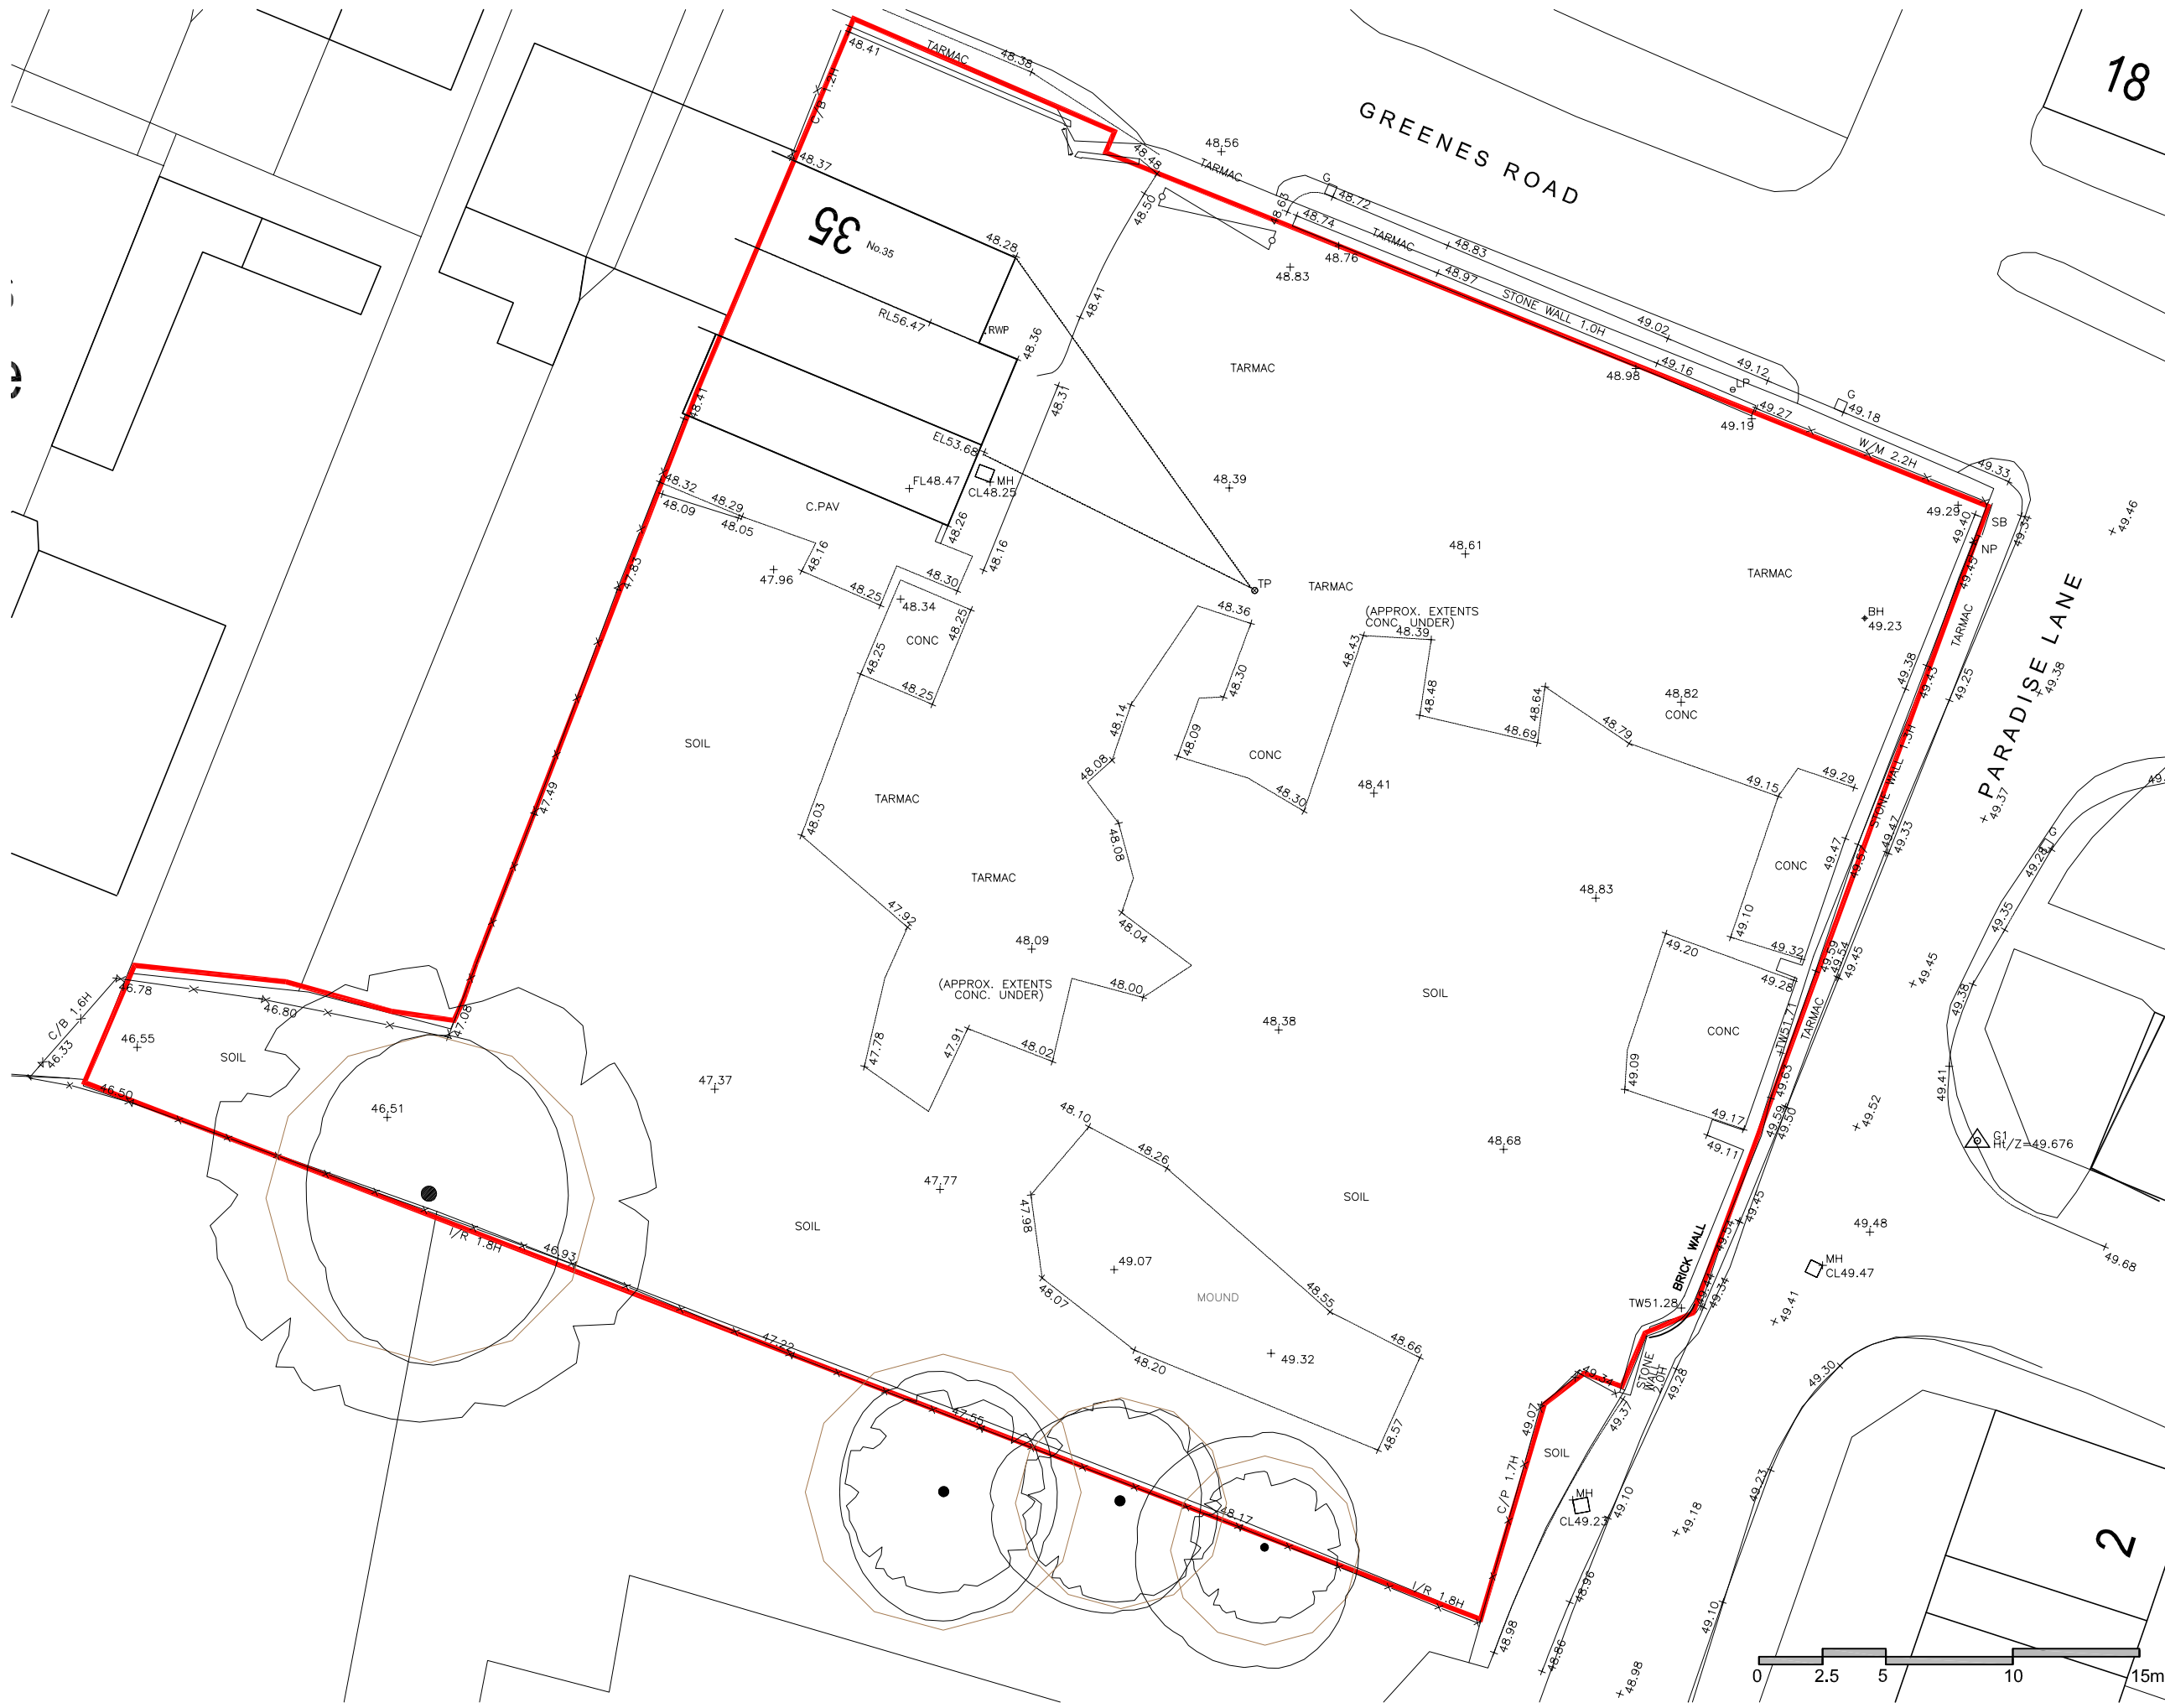

18

North

KEY

Application Site

Sewer Easement

+48.50 Existing Levels

AL A Section Planes
(see PLN18 and PLN19)

A3

Level 2
architects

Project Greene's Road, Whiston

Title Existing Site Plan

Scale 1:250

Drawing 417-1-PLN-002

Rev #

PLANNING

©Level 2 Architects. This design and drawing is the copyright of Level 2 Architects and may not be reproduced in any form whatsoever without prior written consent. Issue of the drawing does not impart any real or implied copyright licence. This drawing must be read in conjunction with all consultants, subcontractors and specialists drawings. All dimensions must be checked on site.