



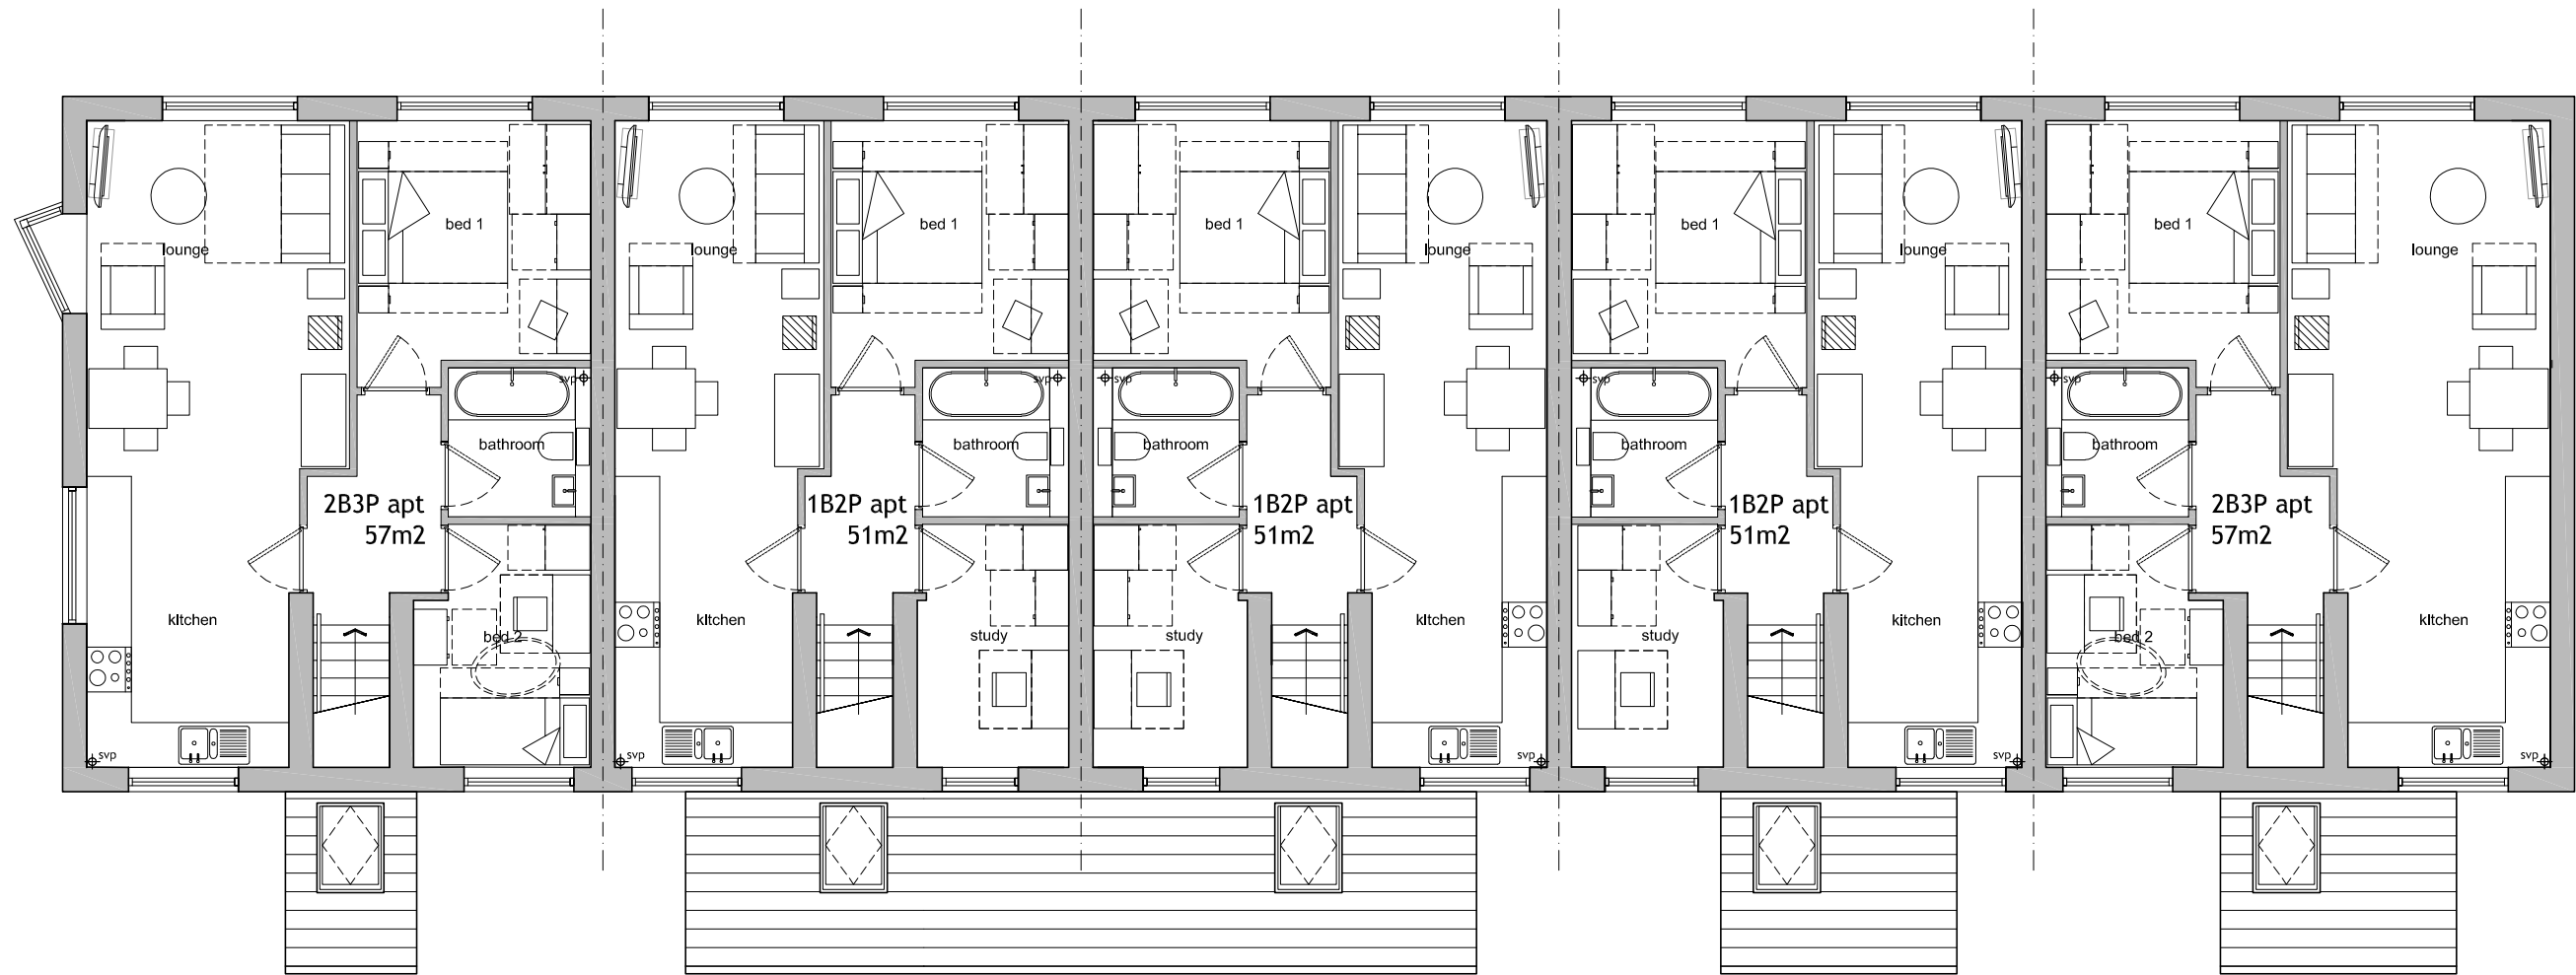

first floor plan

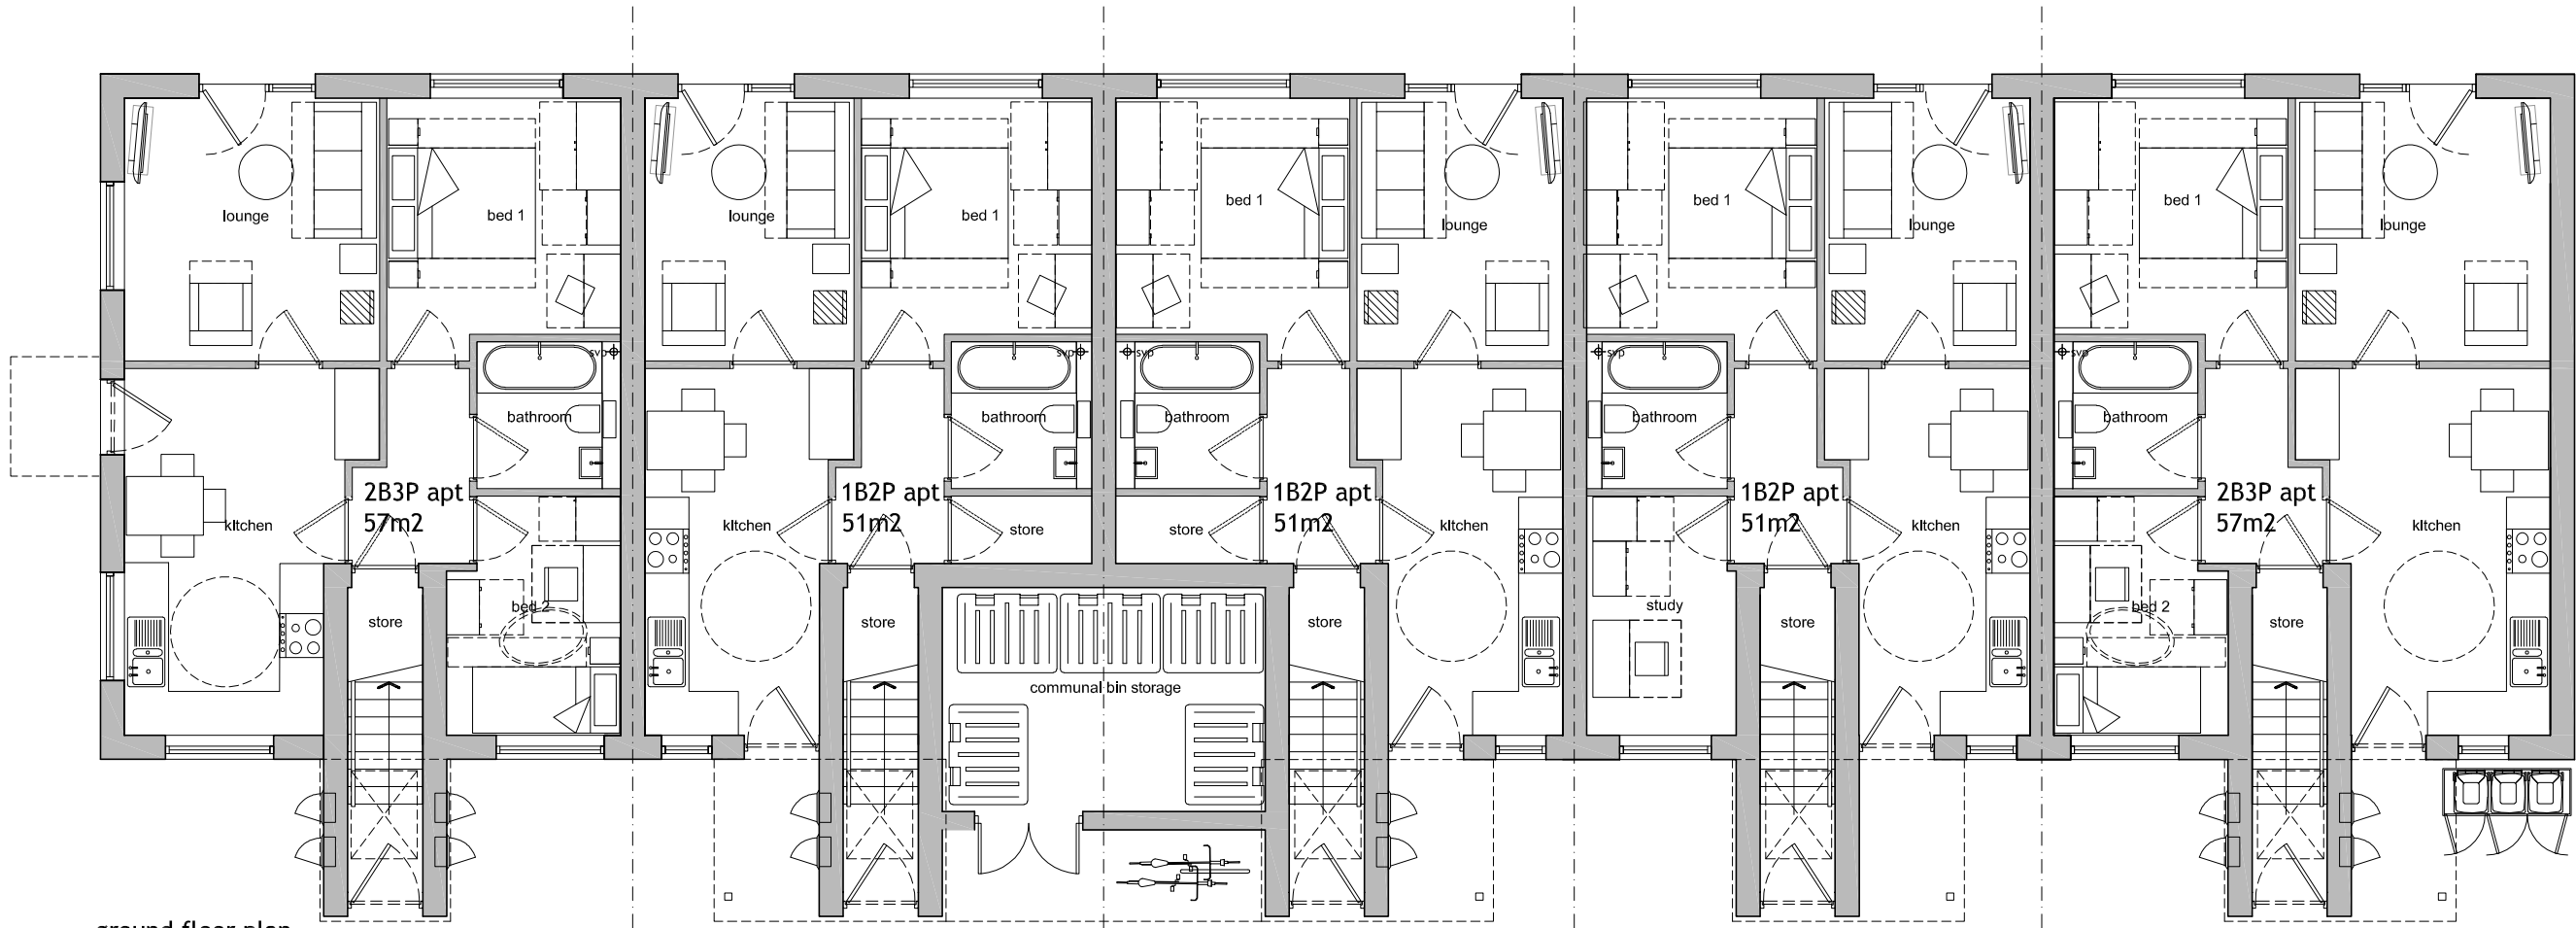

ground floor plan



A3

Level 2

architects

Project Greene's Road, Whiston		
Title Block A Proposed Floor Plans		
Scale 1:100	Drawing 417-1-PLN-004	Rev #
PLANNING		