


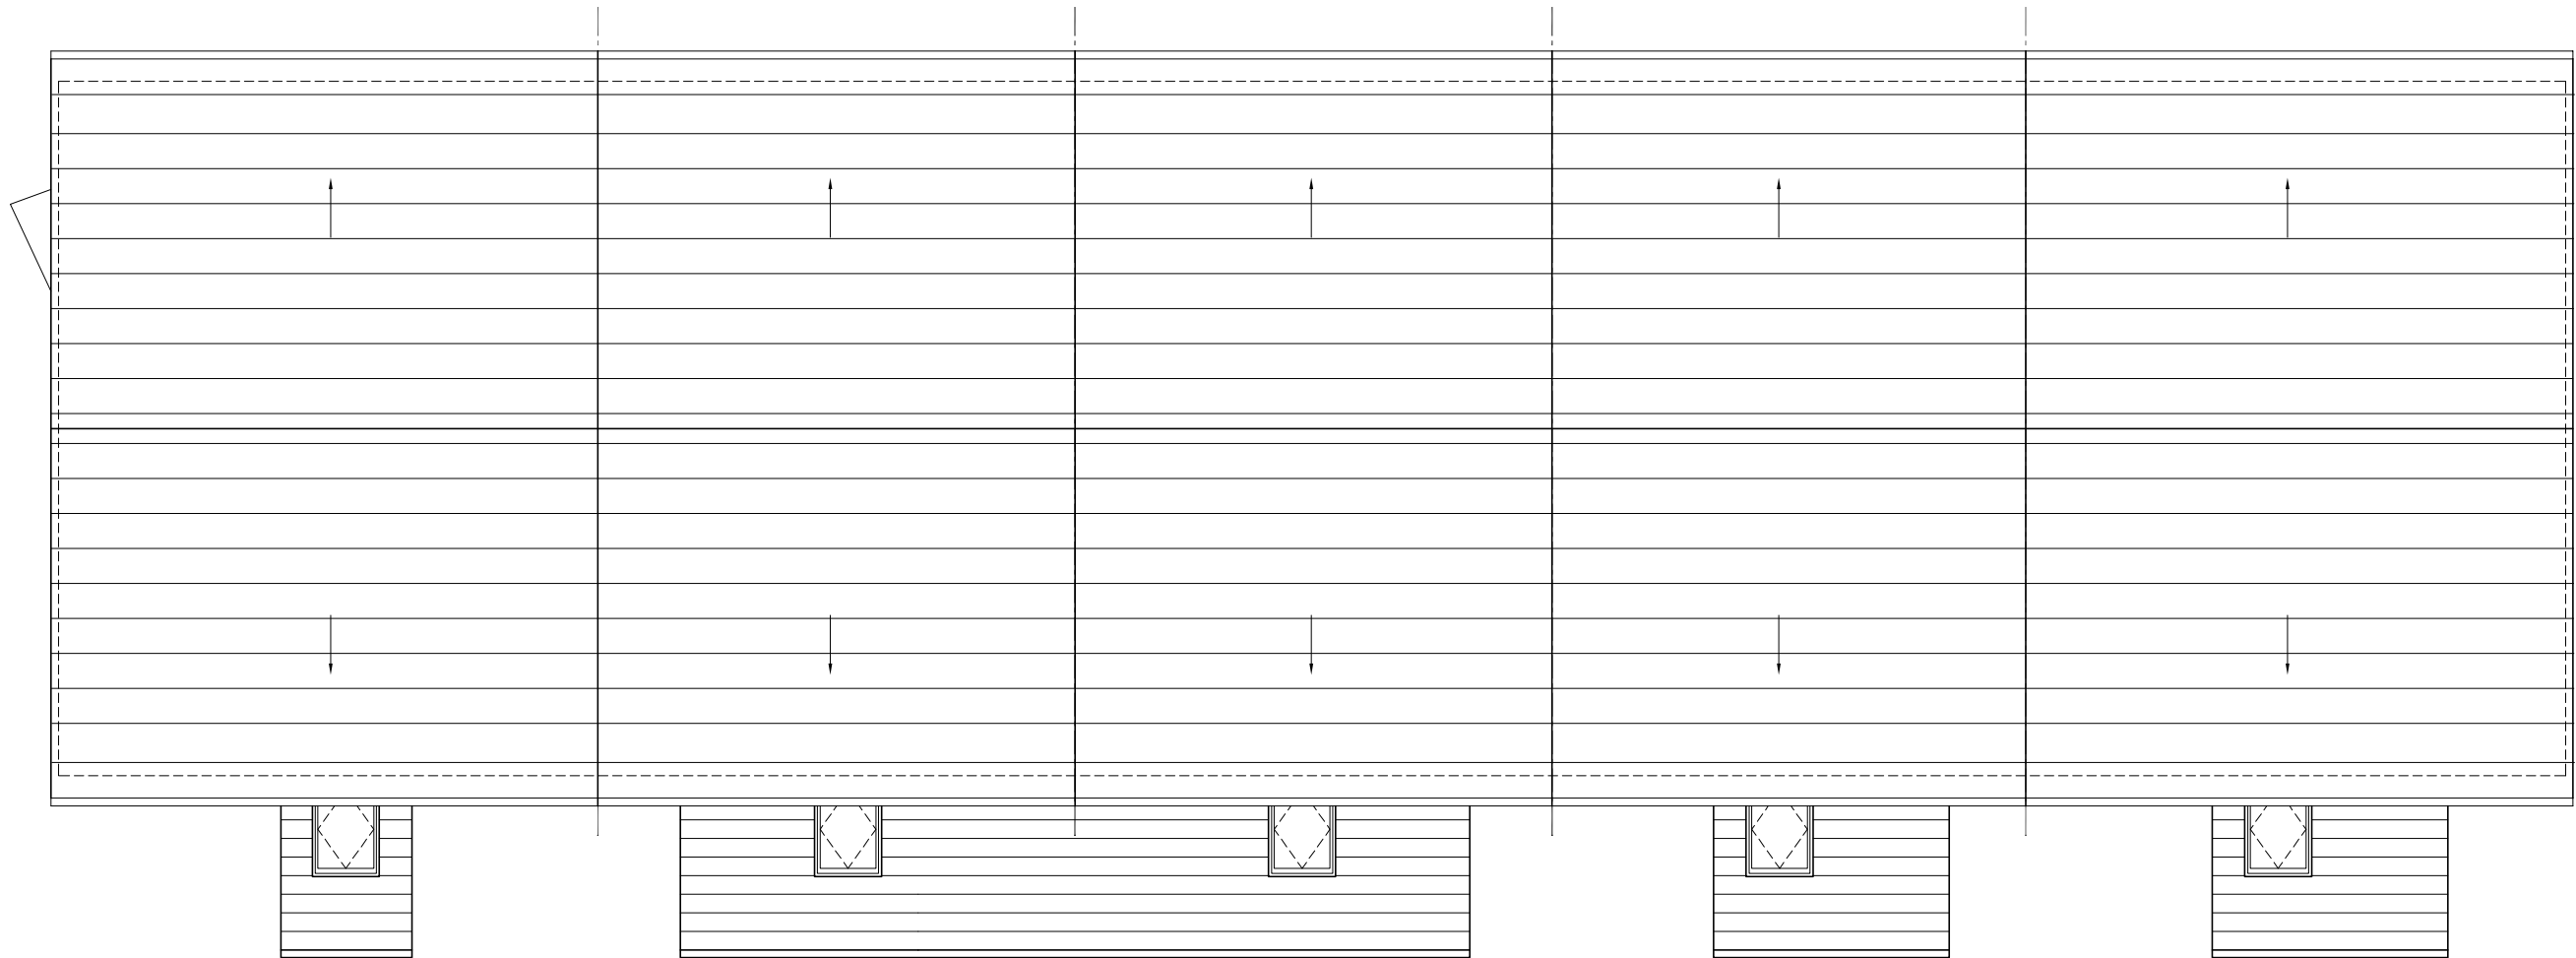

roof plan



A3

Level 2
architects

Project Greene's Road, Whiston			
Title Block A Proposed Roof Plan			
Scale 1:100	Drawing 417-1-PLN-005	Rev	#
PLANNING			