





side elevation

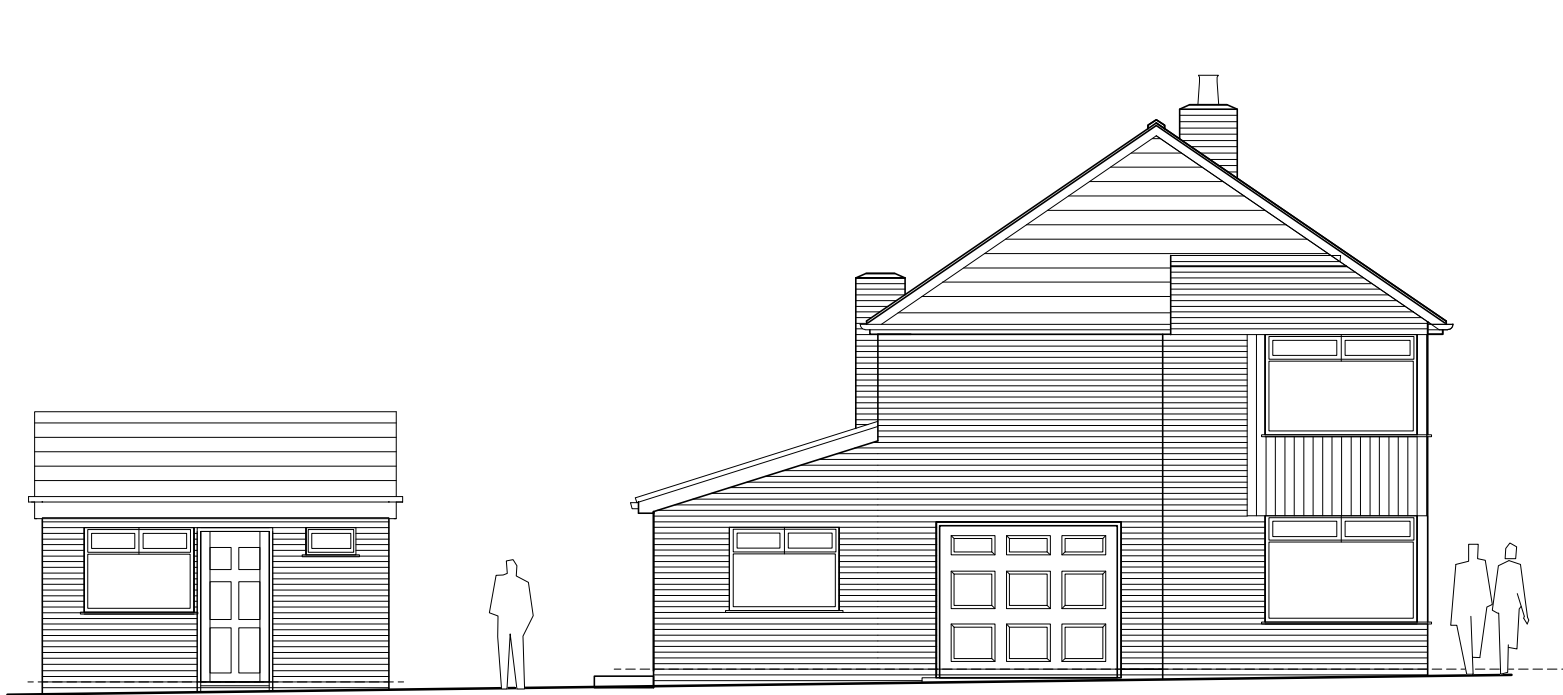

front elevation

 

rear elevation

A3

Level 2
architects

Project Greene's Road, Whiston		
Title 35 Greene's Road Existing Elevations		
Scale 1:100	Drawing 417-1-PLN-016	Rev #
PLANNING		