


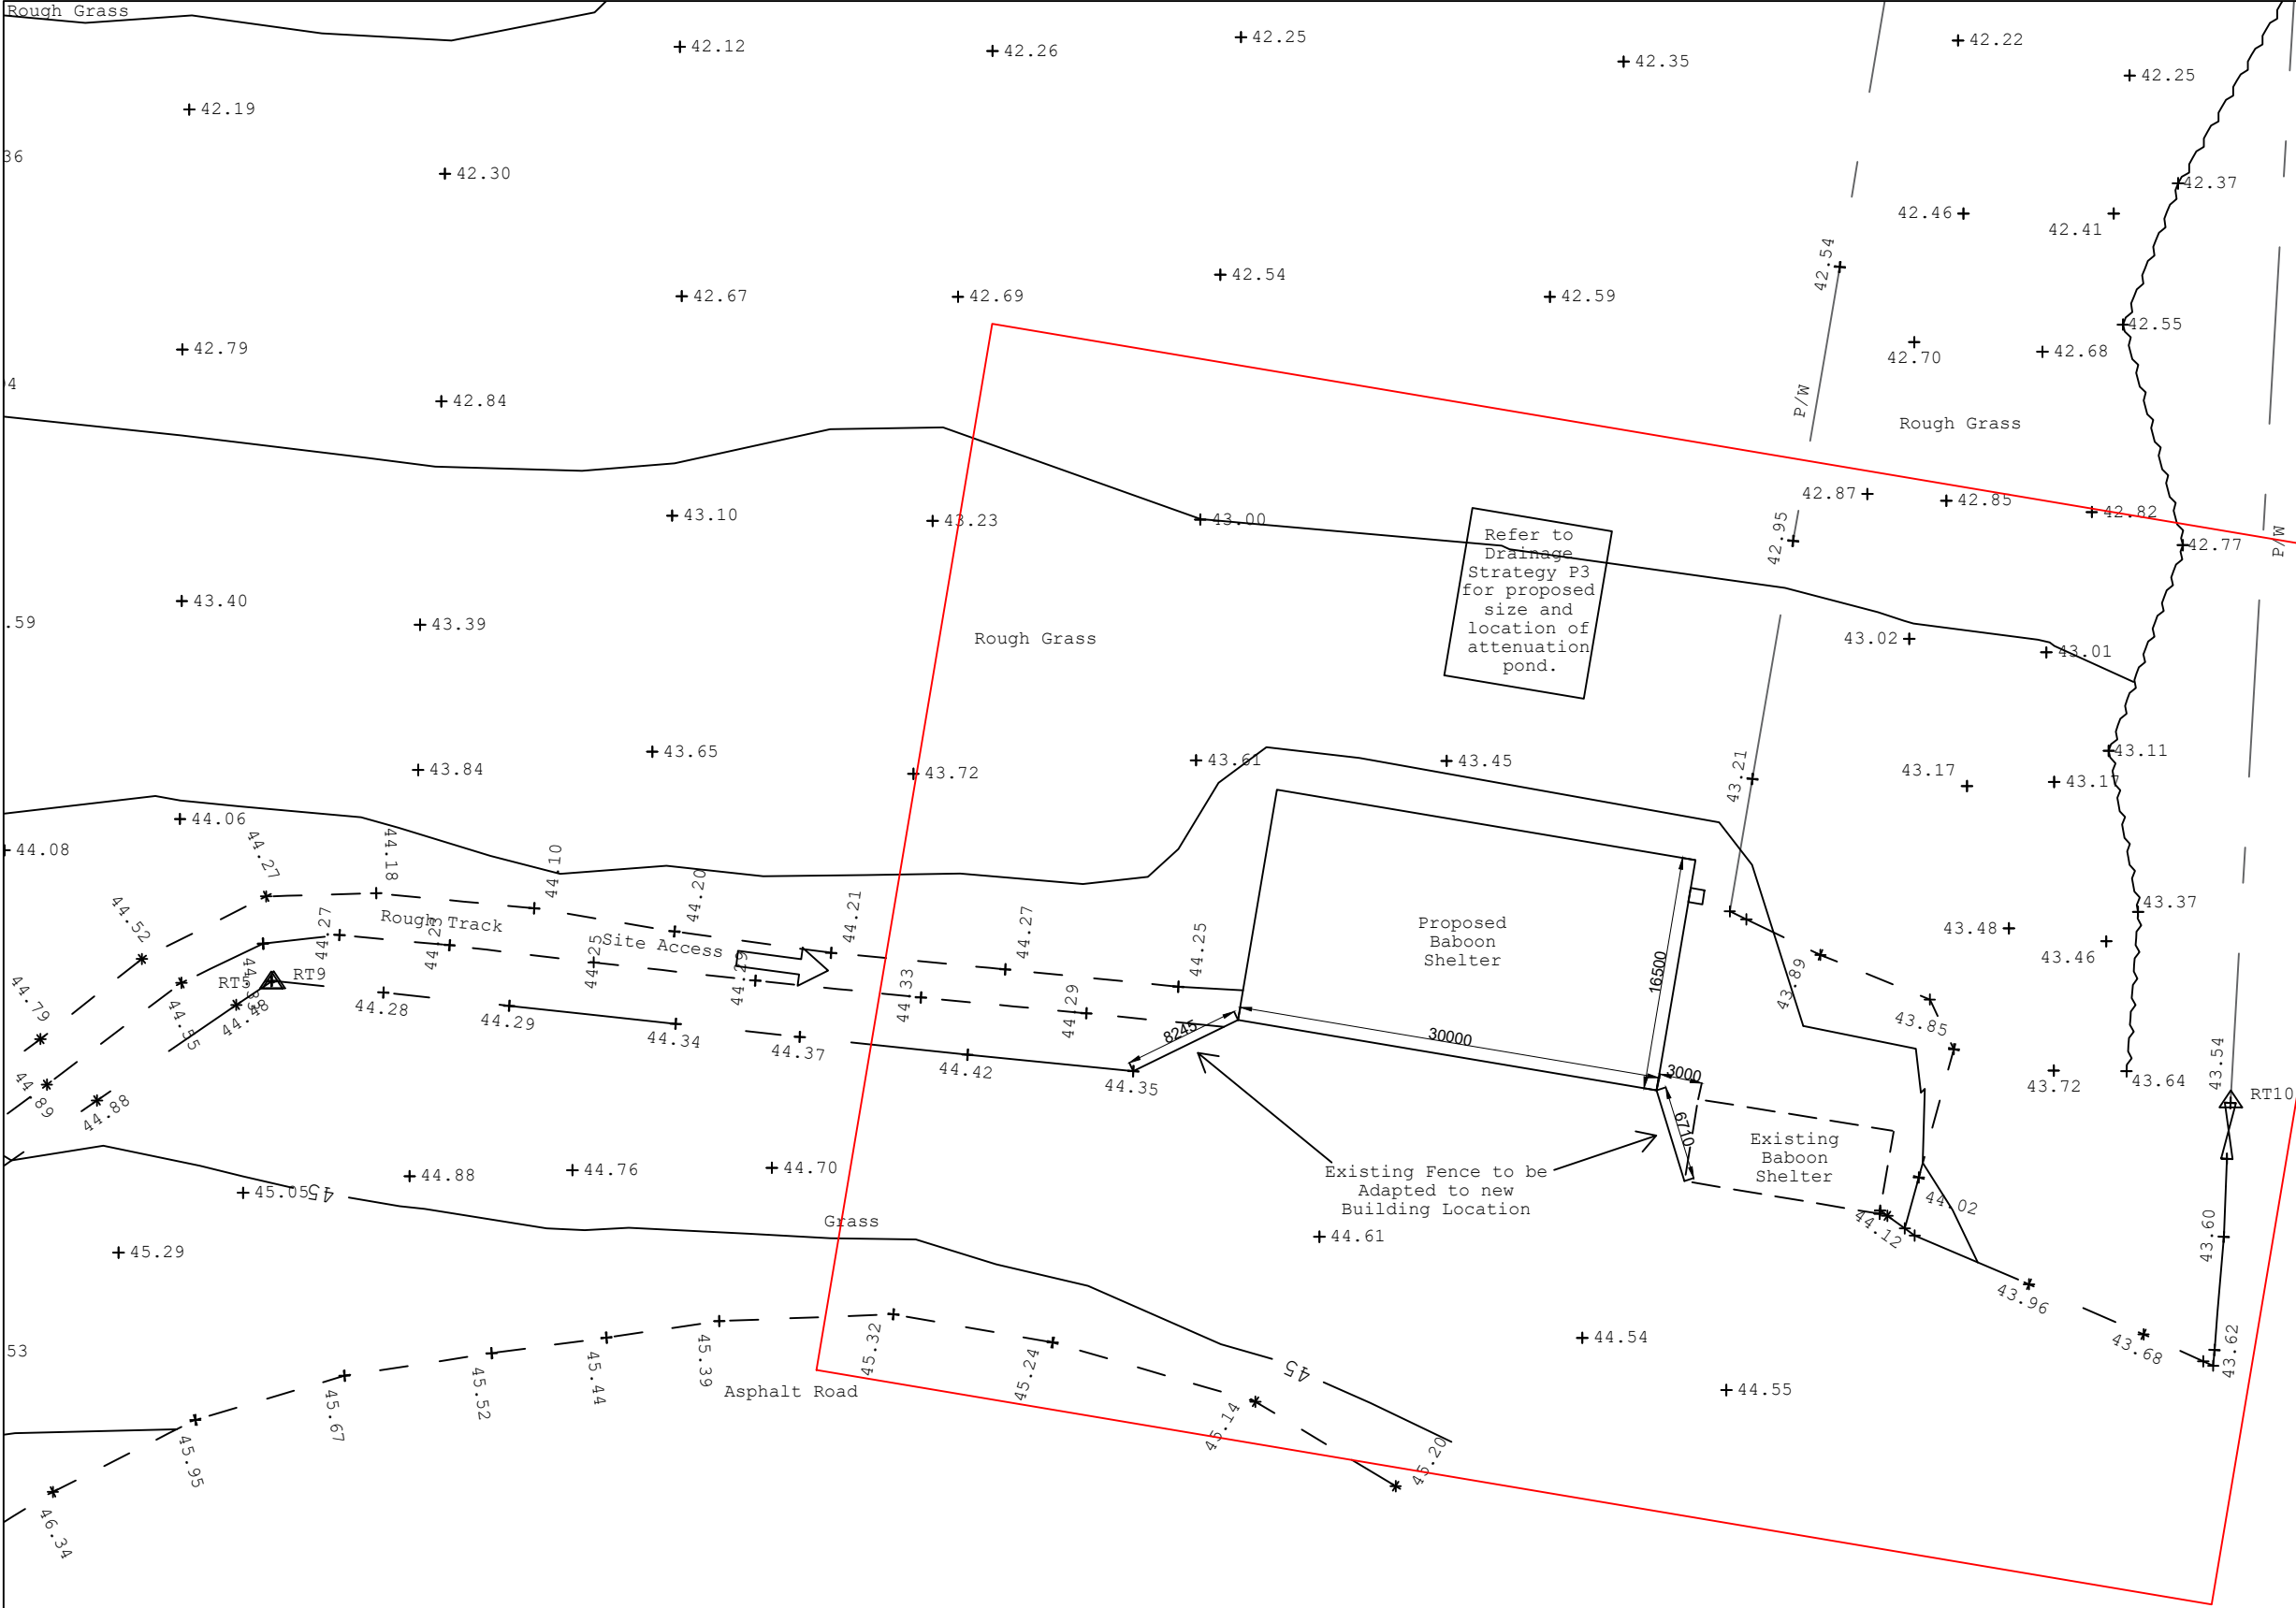

Note to Builder / Contractor: Do not scale to ascertain dimensions.
(This is not applicable to Planners).

PLANNING ISSUE

Revision	Date	Description	By	Check
A	06.07.23	Amended location of building and adjacent fencing.	EC	MH
B	14.08.23	Updated size of building as per amended design.	EC	MH
C	23.09.23	Updated floor plan.	EC	MH
D	22.11.23	Updated size and location of proposed building, fencing and attenuation.	EC	MH

Client	Drawing Title
The Knowsley Estate	Proposed Baboon House Site Plan

Project Title	Scale	1:500 @ A3	Drawn by	EC
Knowsley Safari Park - Baboon House	Date	20.06.2023	Checked by	MH
Prescot	Job No.	J0072775	Drg. No.	02
L34 4AN			Rev.	D

Architecture & Building Consultancy	Carter Jonas
Mayfield House, 256 Banbury Road, Oxford OX2 7DE	
T: 01865 255155	
F: 01865 310653	
E: architecture@carterjonas.co.uk	
www.carterjonas.co.uk	