


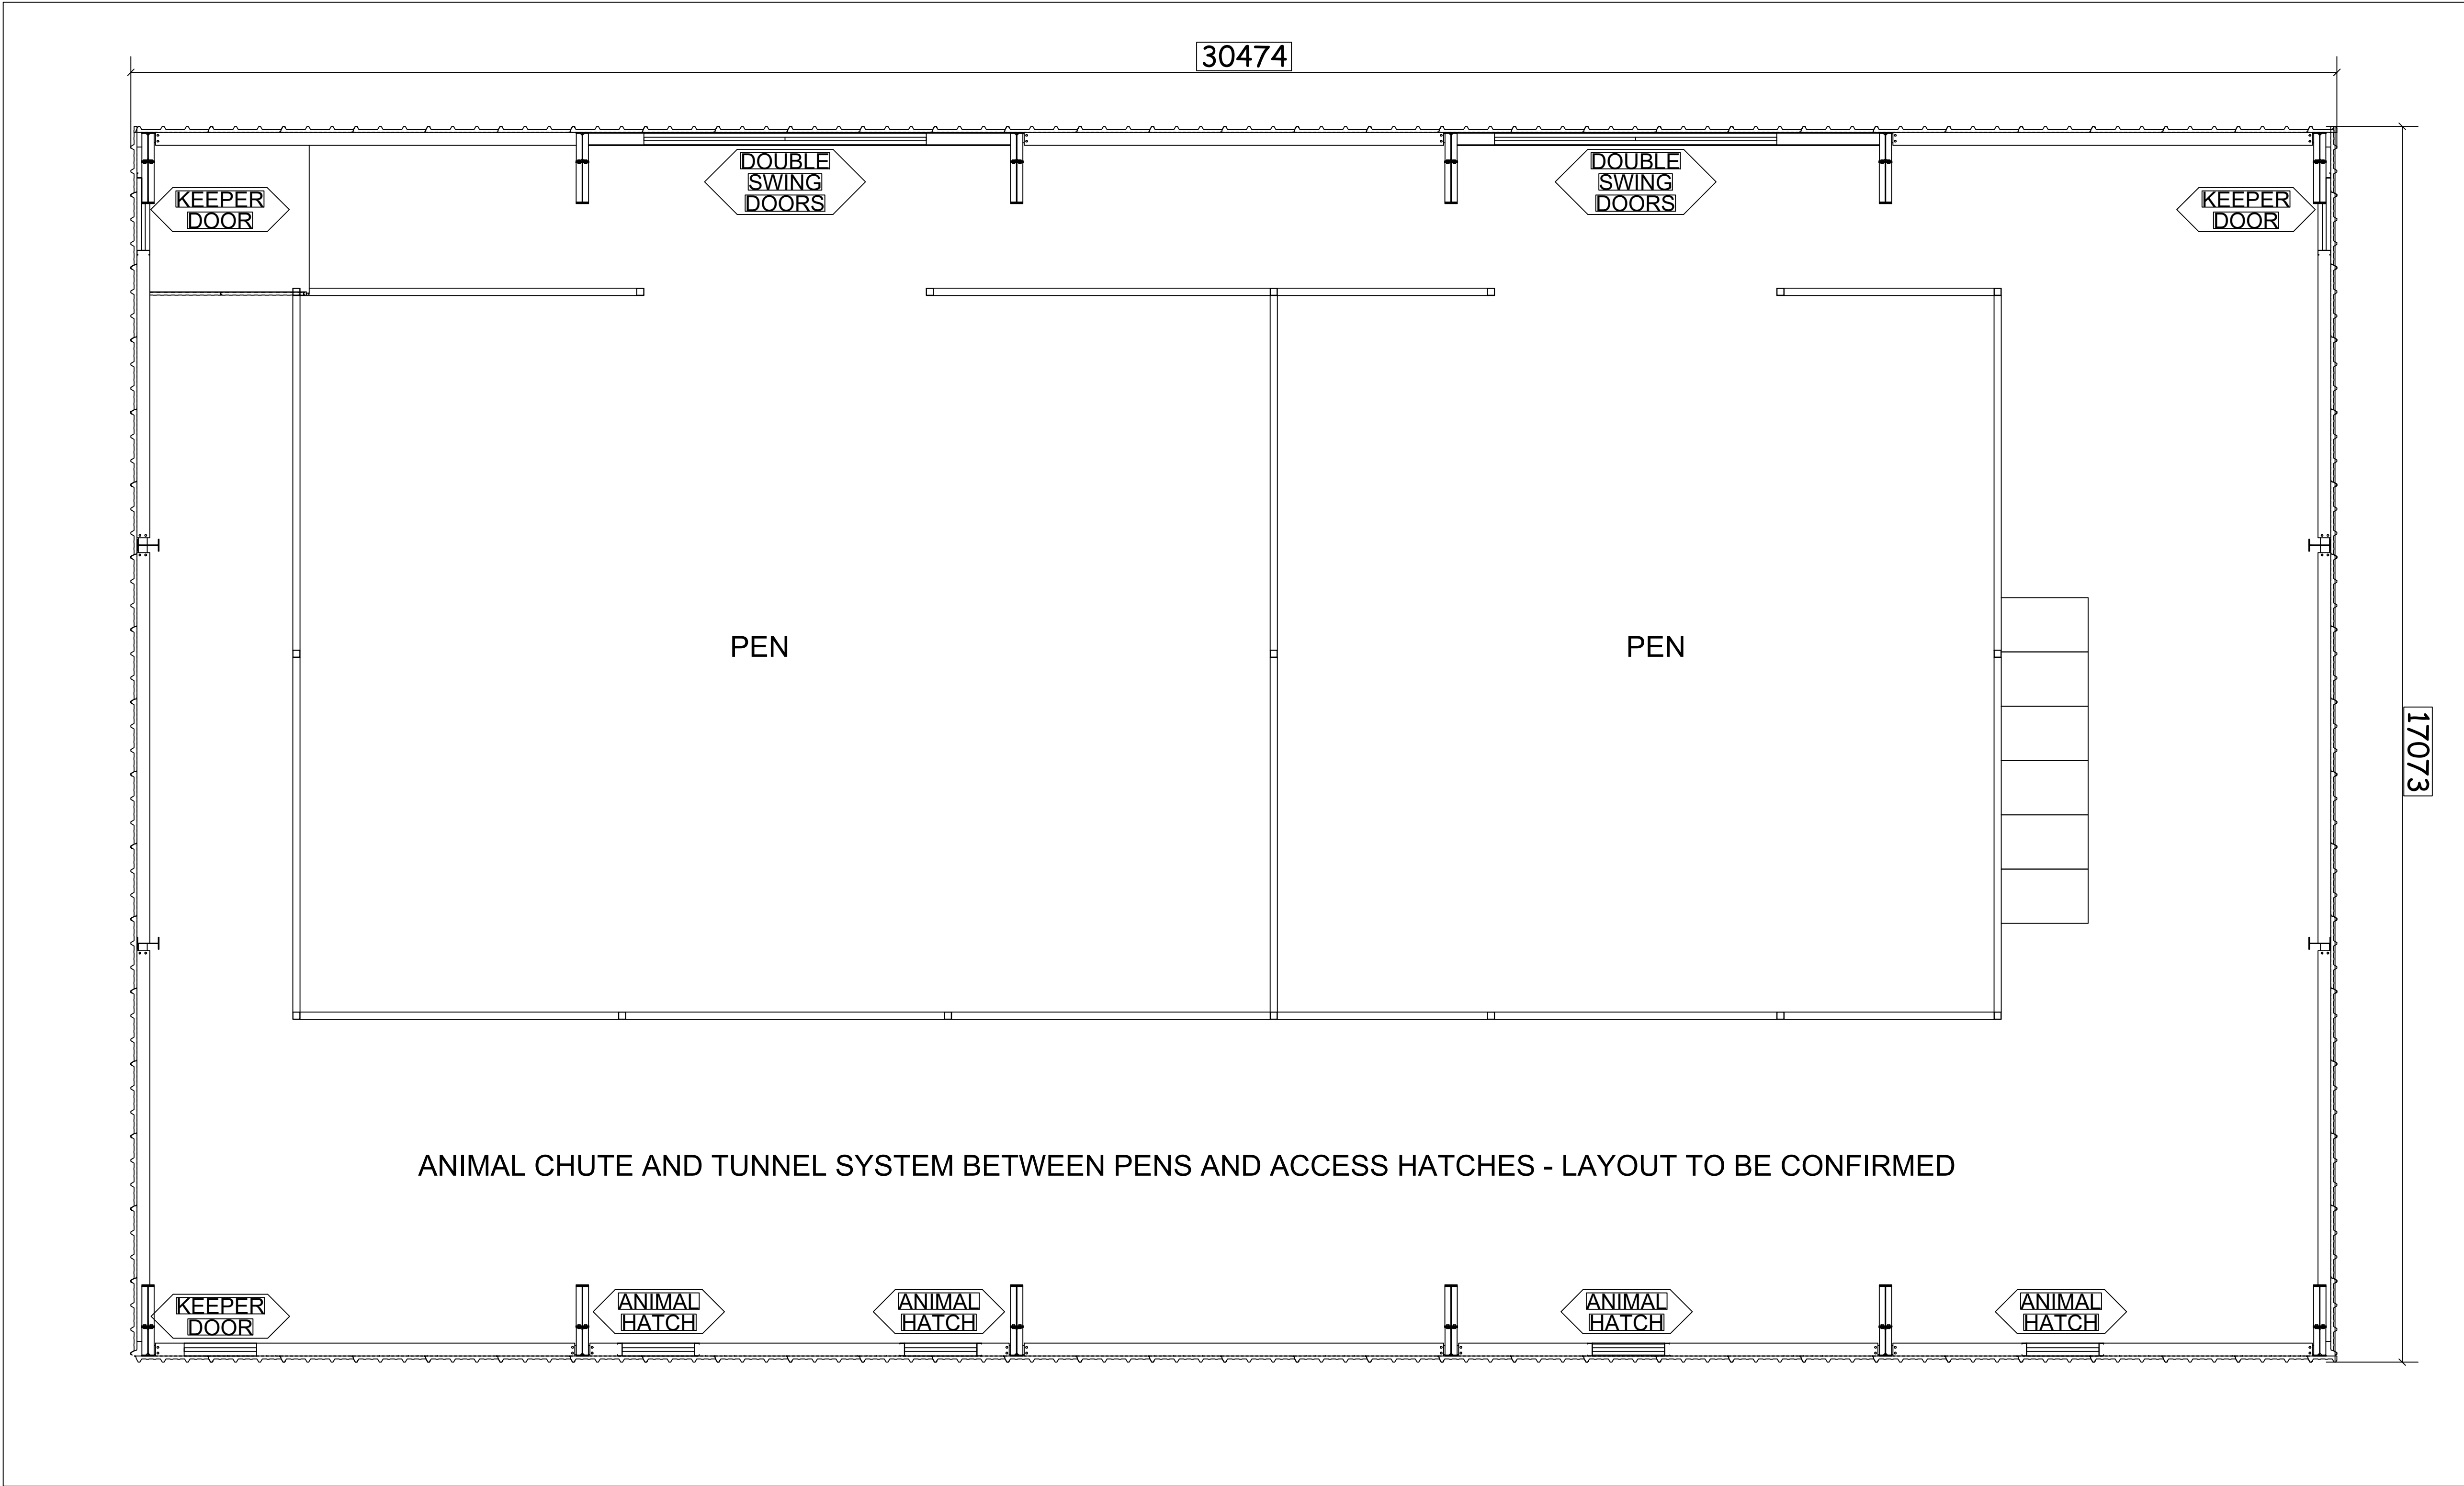

PLANNING ISSUE



Revision A	Date 20.12.2023	Description Updated size of building.	By EC	Check MH
Client The Knowsley Estate		Drawing Title Proposed Baboon House Floor Plan		
Project Title Knowsley Safari Park - Baboon House		Scale 1:50 @ A1	Drawn by EC	
Prescot L34 4AN		Date 23.09.2023	Checked by MH	
		Job No. J0072775	Drg. No. 04	Rev. A
Architecture & Building Consultancy Mayfield House, 256 Banbury Road, Oxford OX2 7DE T: 01865 255155 F: 01865 310653 E: architecture@carterjonas.co.uk www.carterjonas.co.uk		Carter Jonas		