



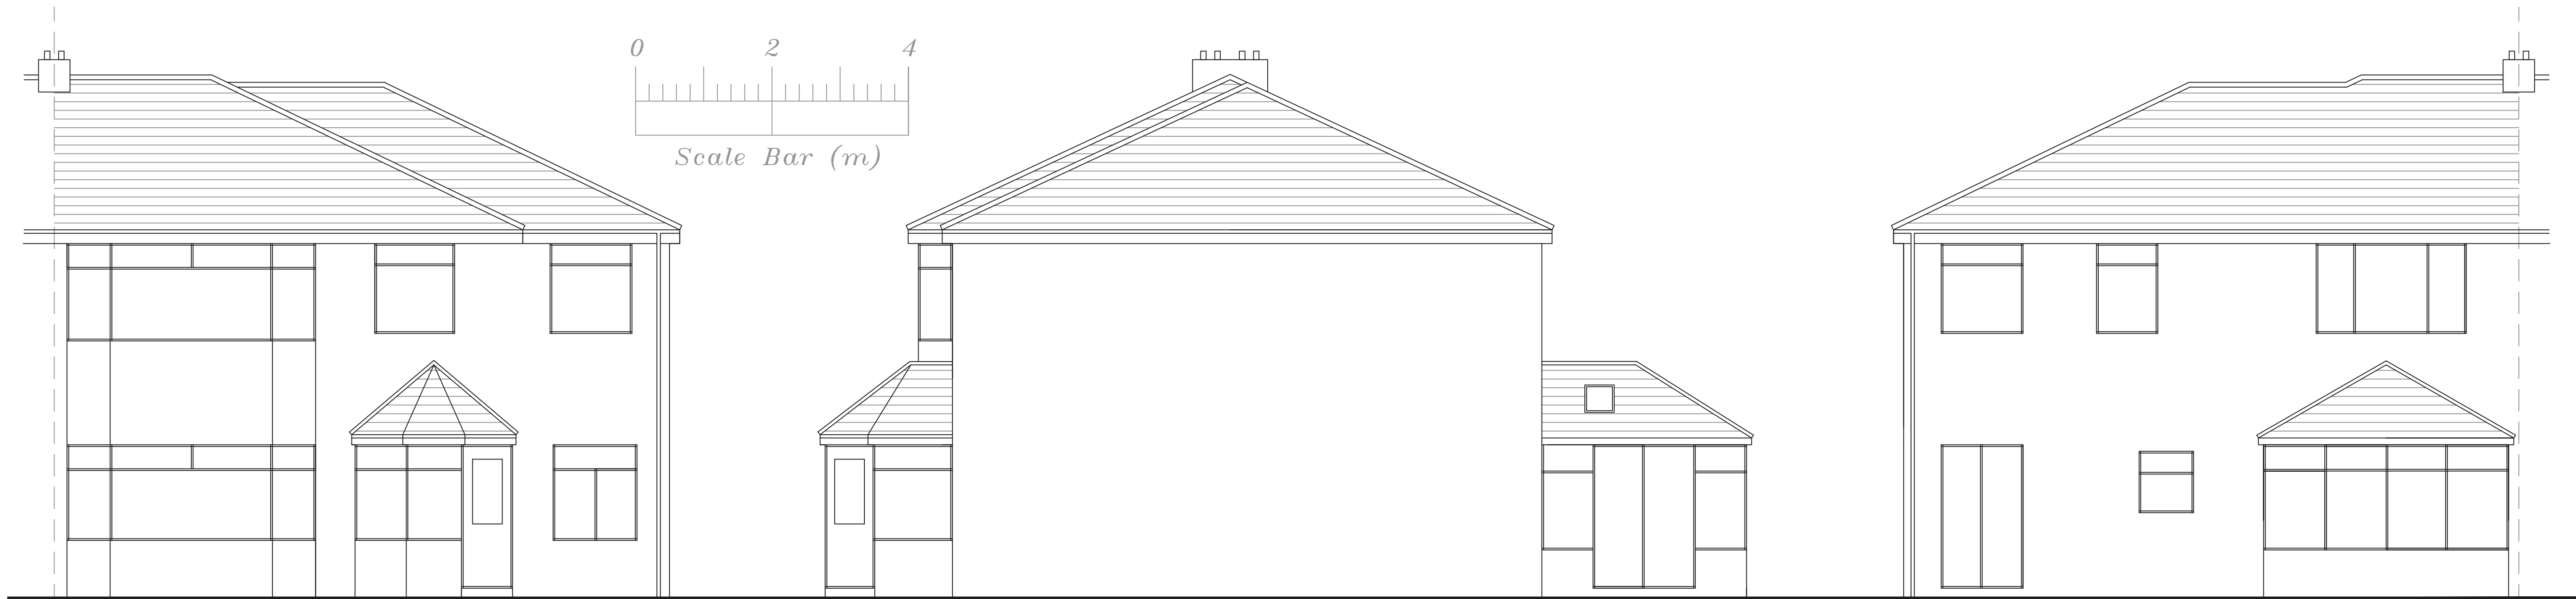


Proposed Front Elevation

Proposed Side Elevation

Proposed Rear Elevation

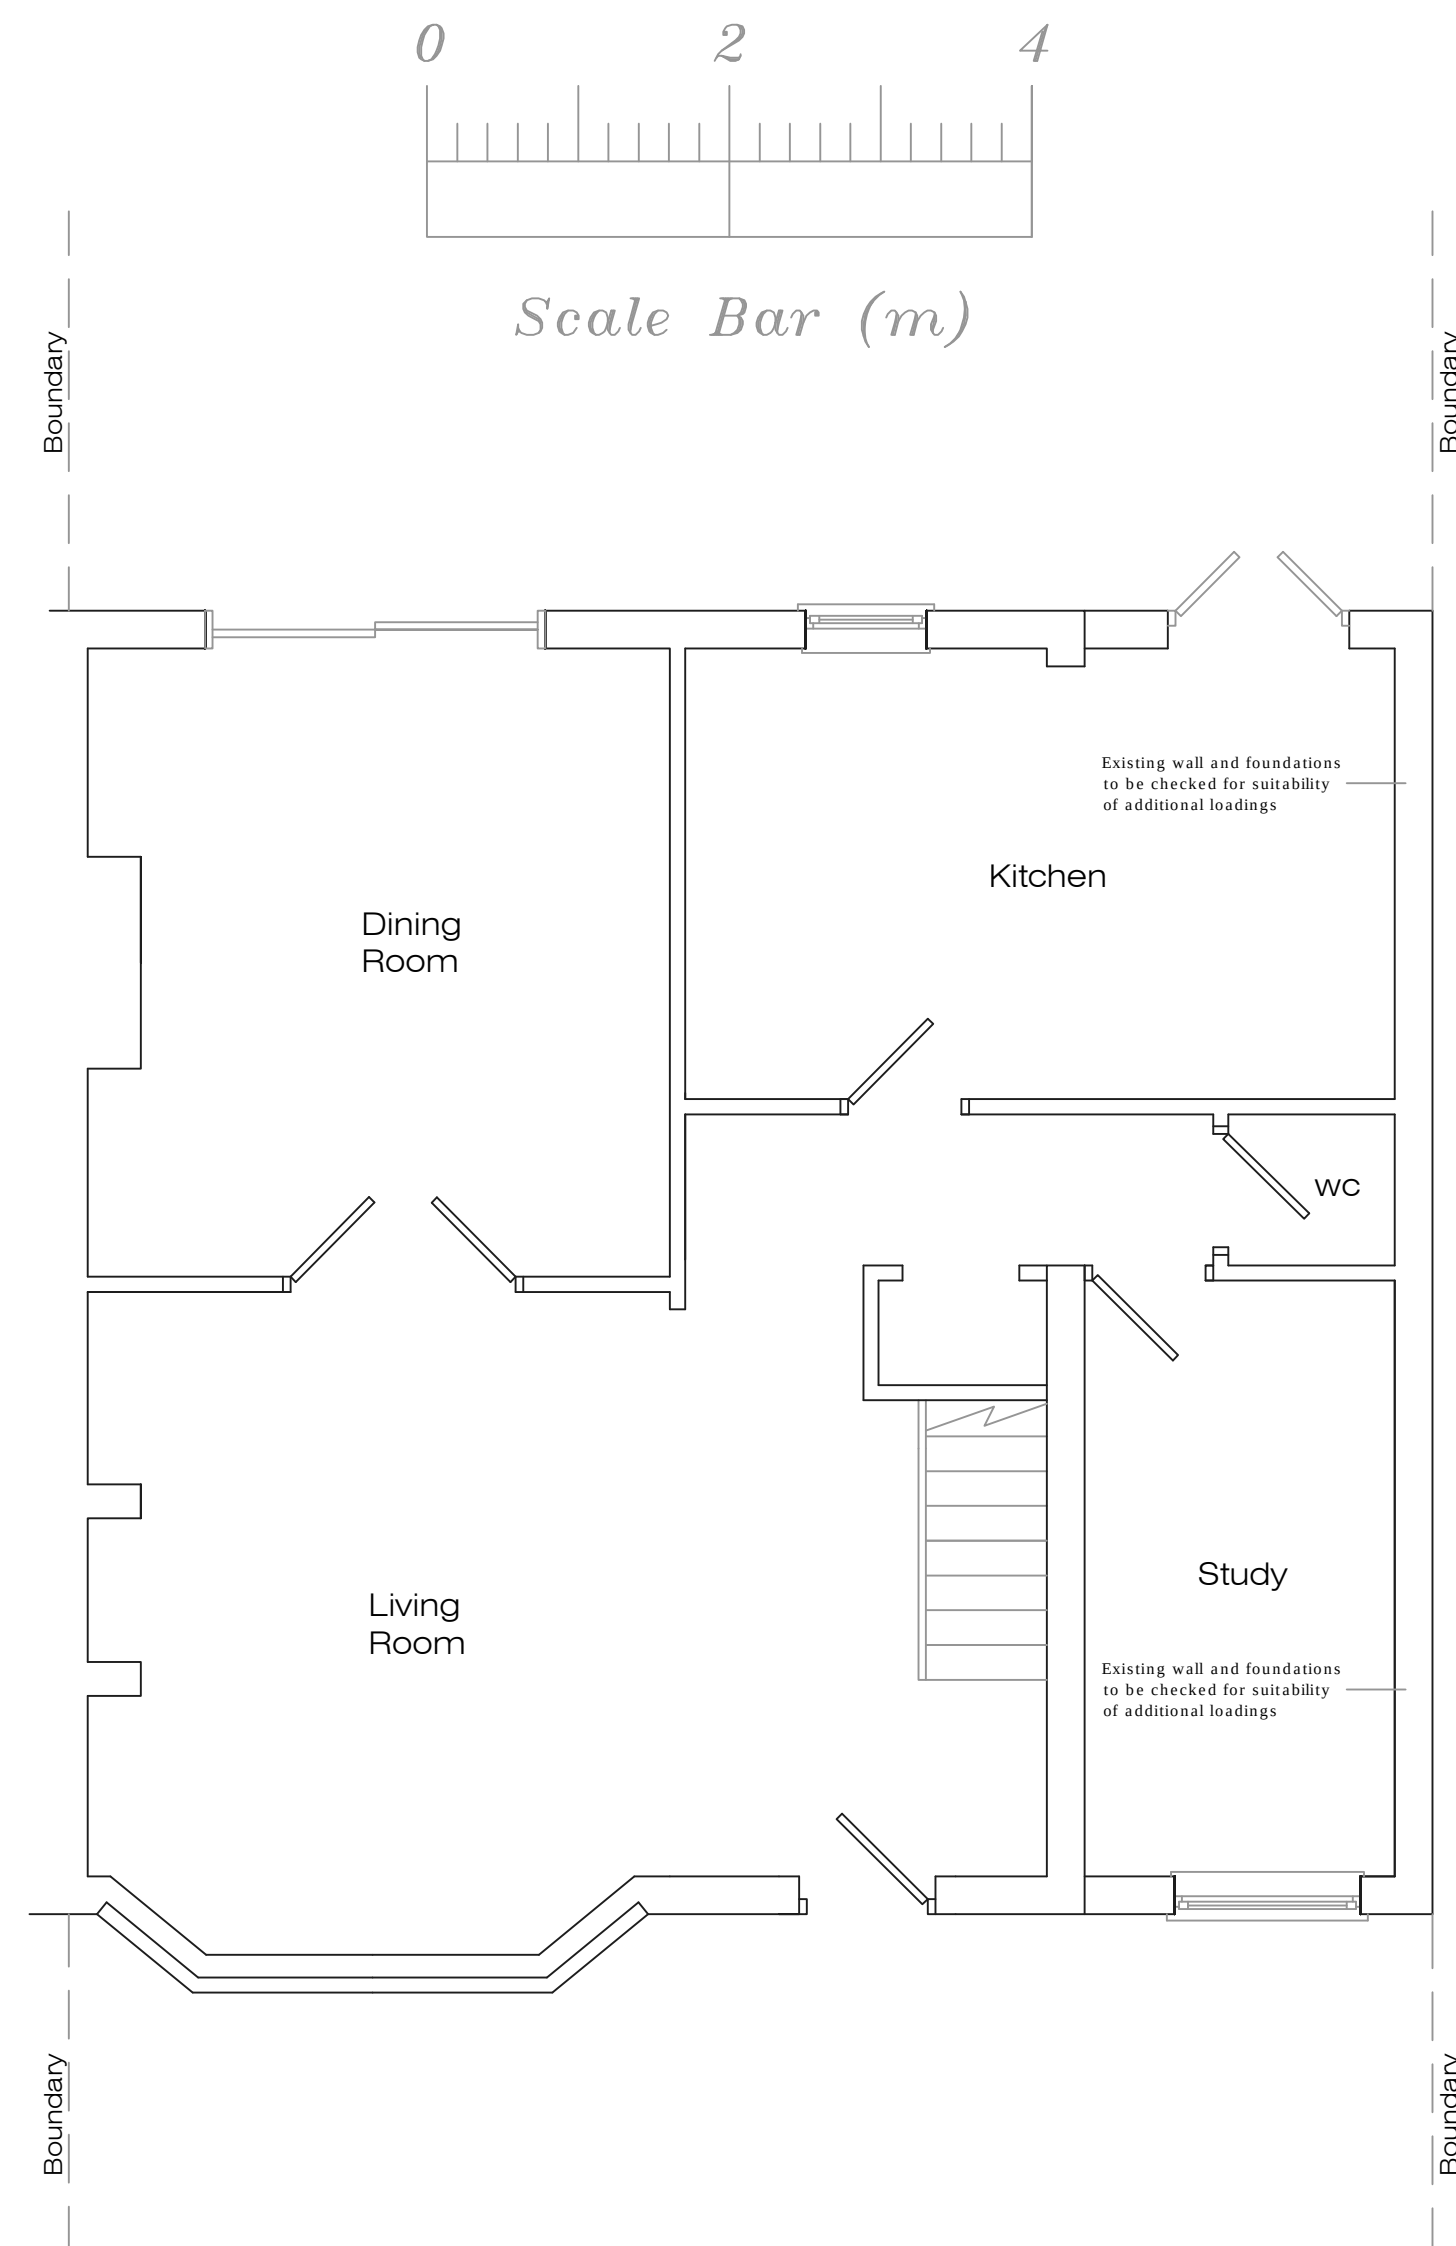

Proposed Ground Floor Plan

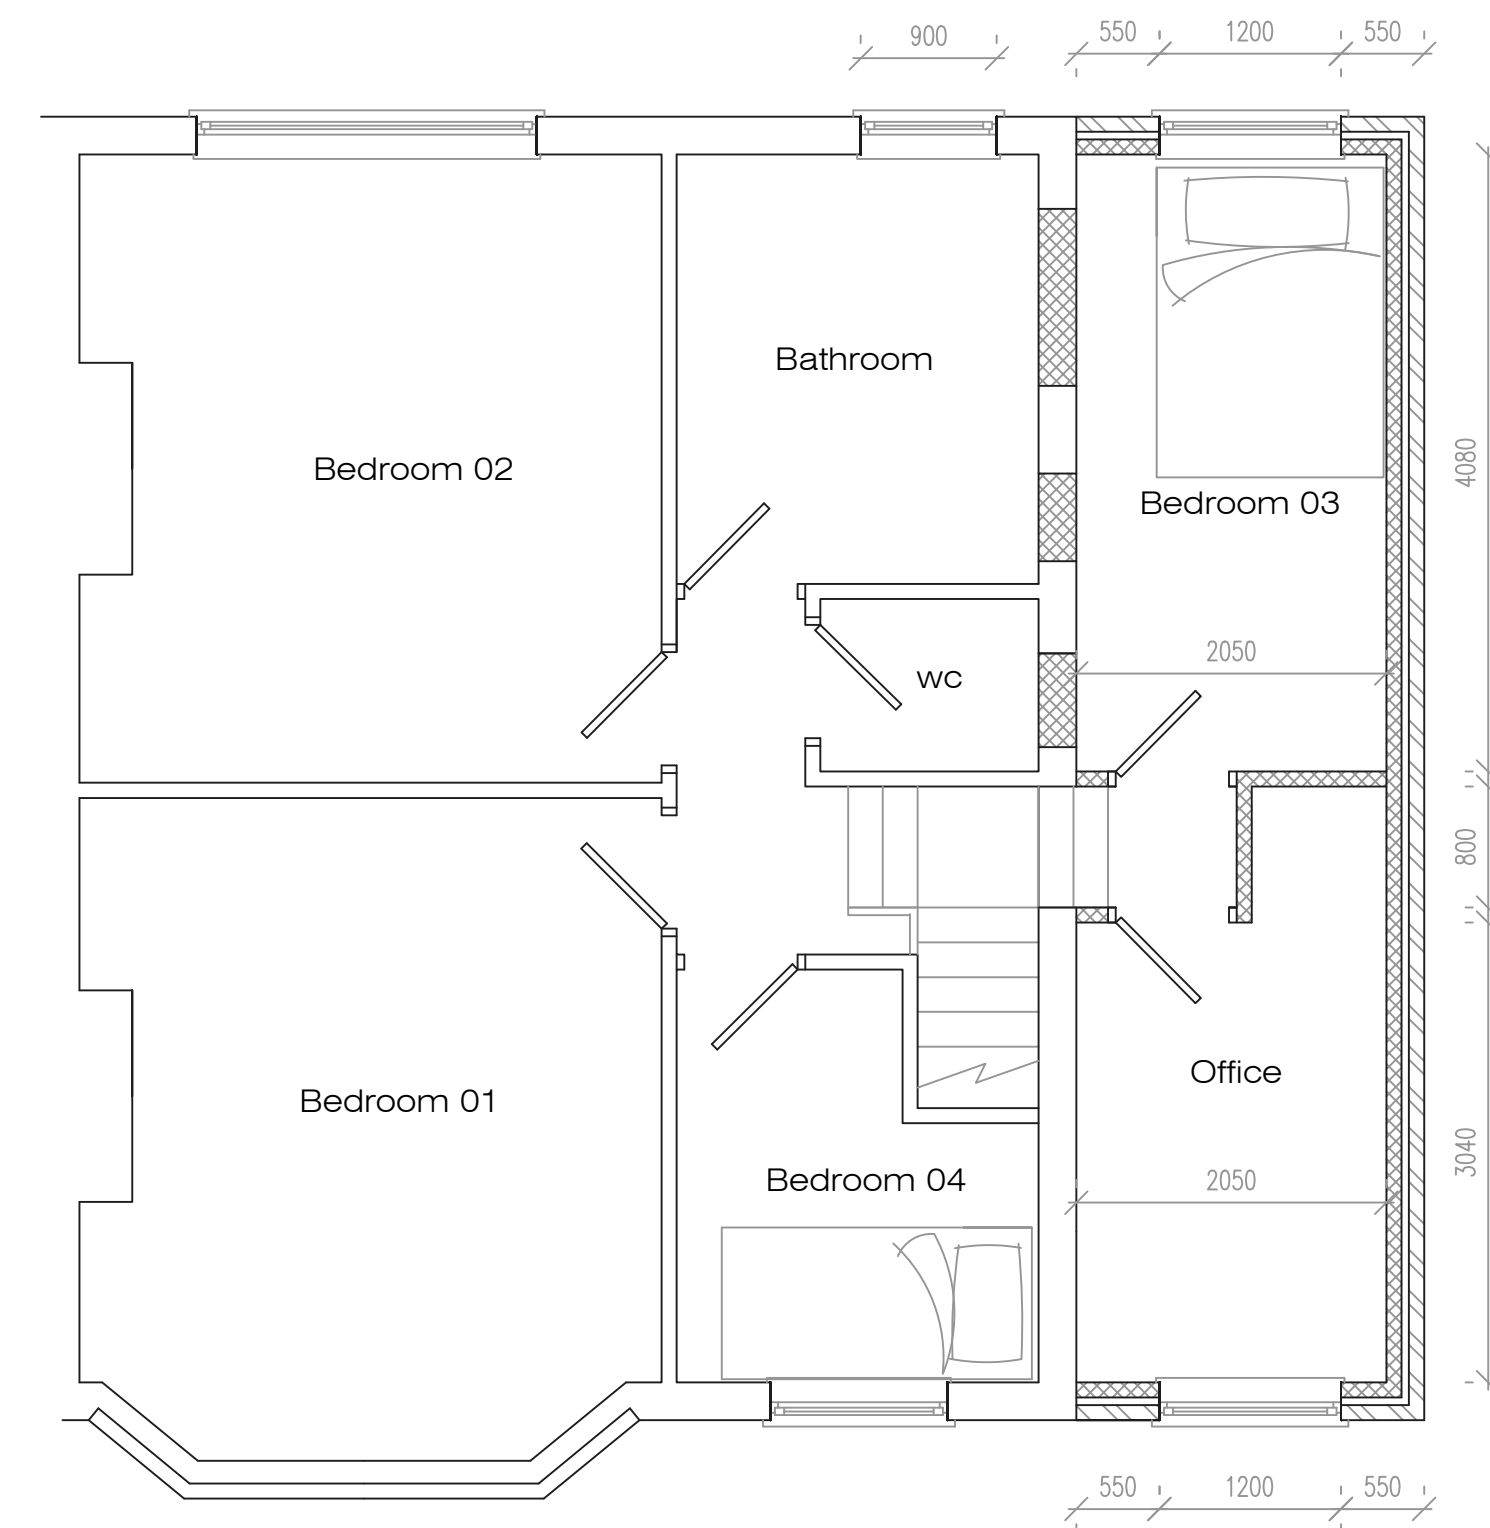

Proposed First Floor Plan

Address 4 Yew Tree Road, L36				
Job Title Proposed first floor side extension				
Drawing title Proposed Plans				
Chkd	Appvd	date	scale	Dwg No.
		July '23	1:50 ● A1	002