



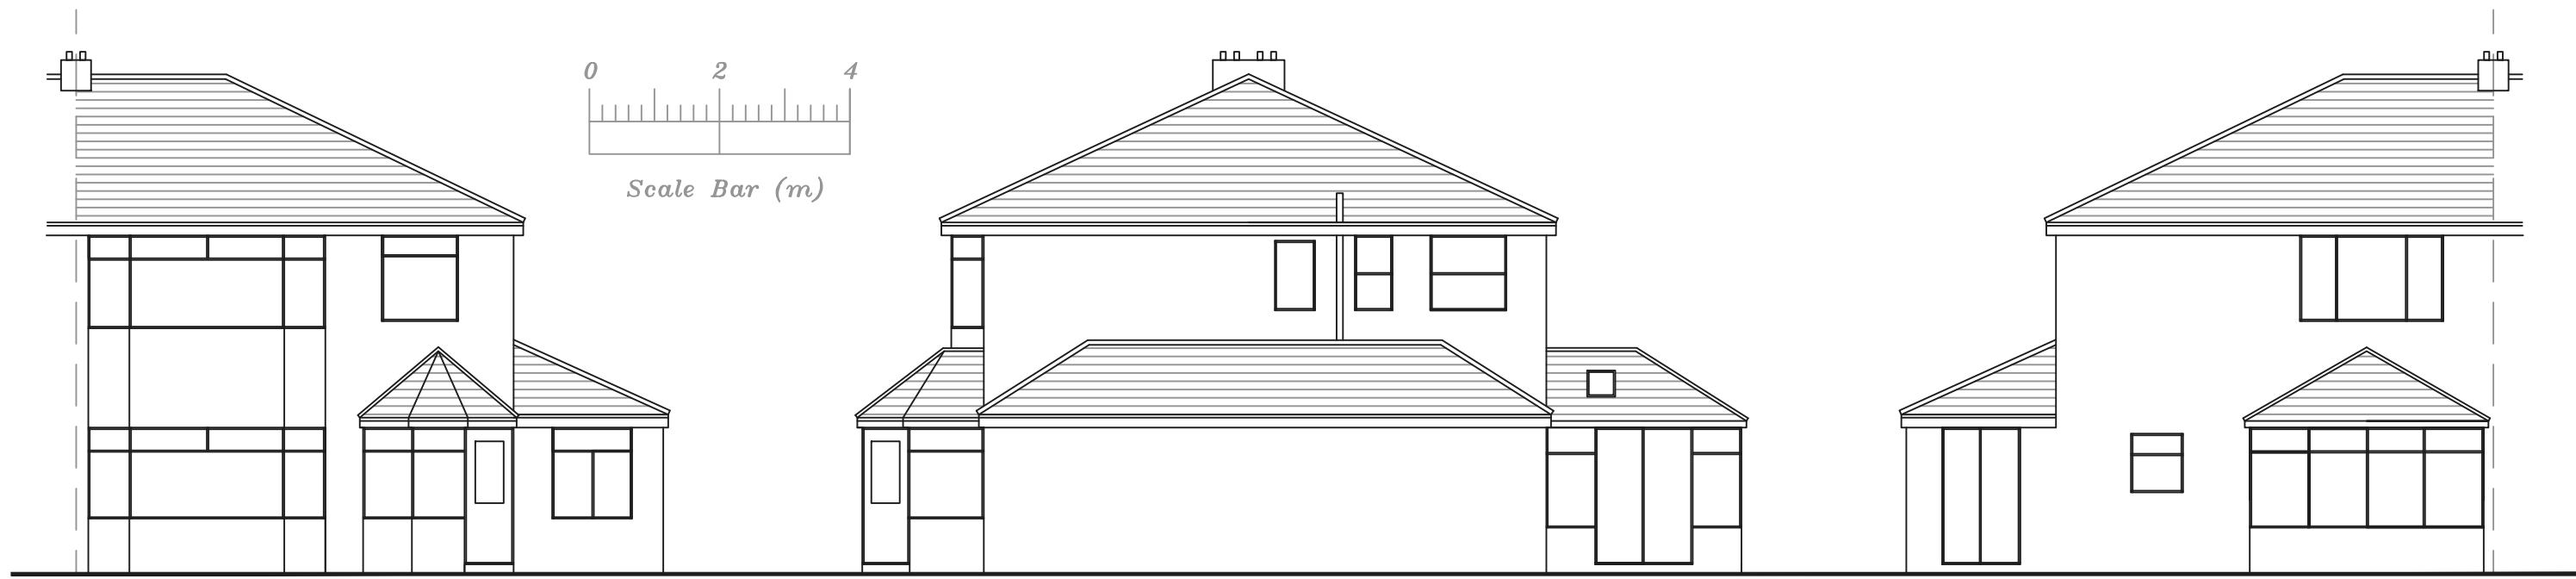


Existing Front Elevation

Existing Side Elevation

Existing Rear Elevation

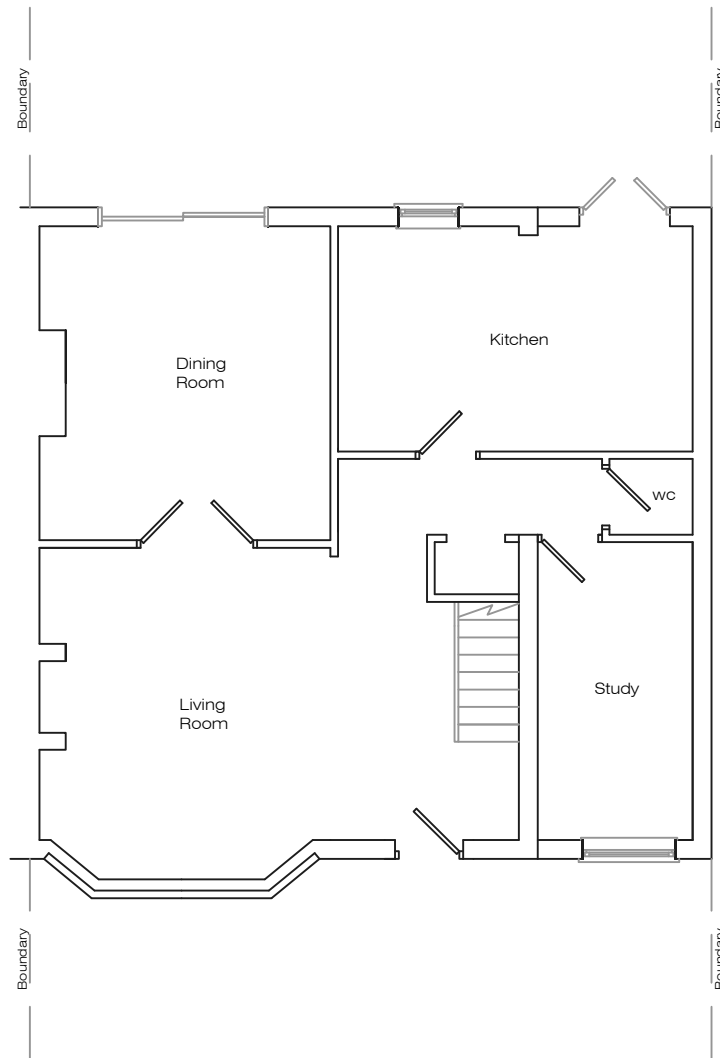

Existing Ground Floor Plan

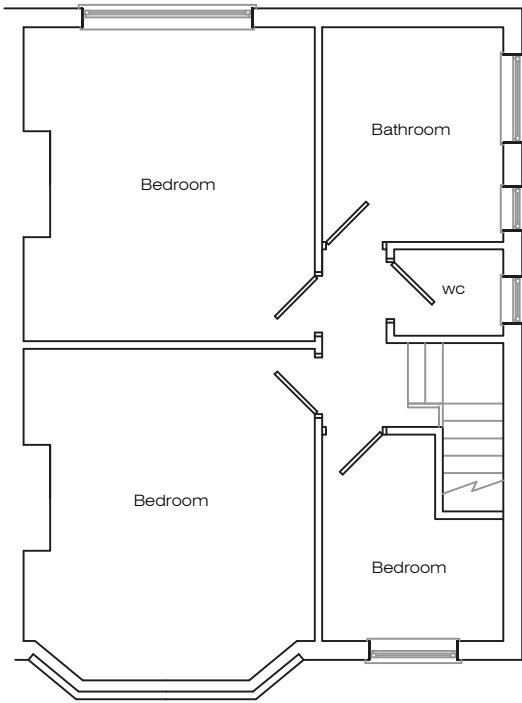

Existing First Floor Plan

Address			
4 Yew Tree Road, L36			
Job Title			
Proposed first floor side extension			
Drawing title			
Existing Plans			
Chkd	Appvd	date	scale
		July '23	1:100 @ A2
Dwg No.			001