


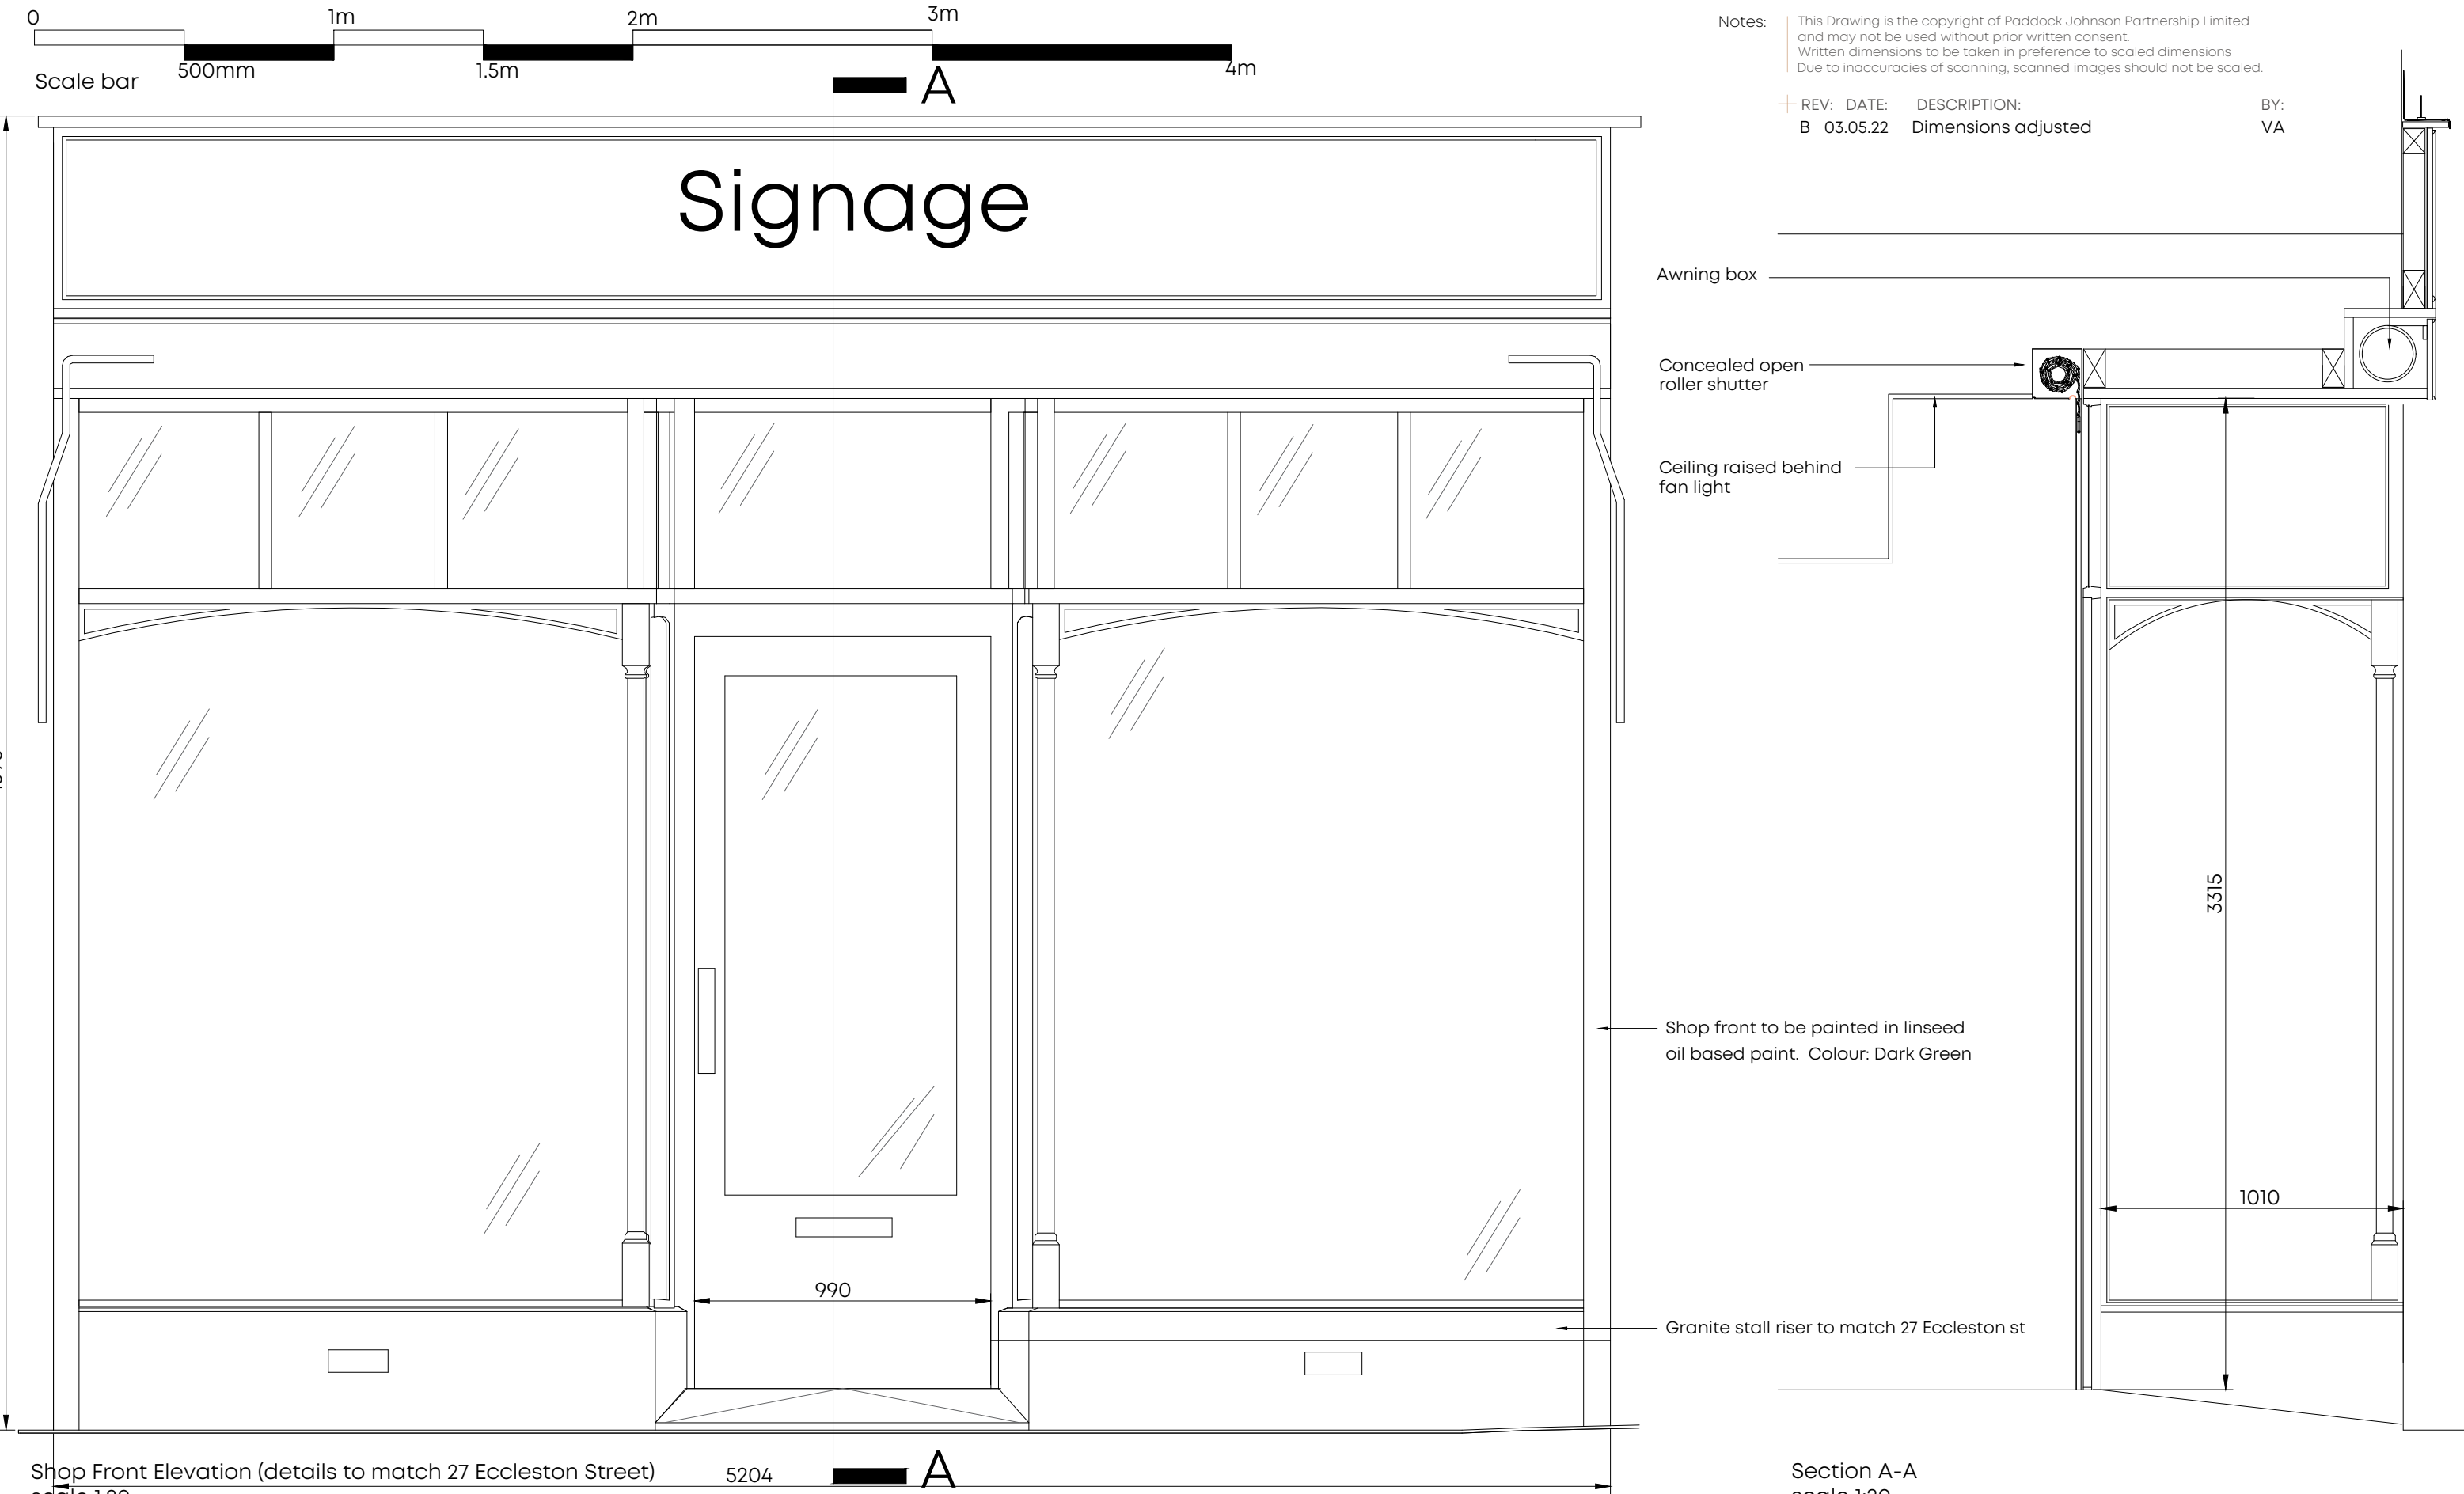

Shop Front Elevation (details to match 27 Eccleston Street)
scale 1:20

CLIENT:
JRD Property Developments Ltd

PROJECT:
HSHAZ External Repairs 25
Eccleston Street, Prescot
CH34 5QA

DRAWING TITLE:
Replacement Shop Front Details

DRAWING NUMBER:
21118-PJA-XX-ZZ-DR-A-1102-B

STATUS:
PLANNING

SCALE: DATE:
as shown 12.04.22

BY: CHECKED:
GLLR VA



Studio 2, The Lyceum,
Bath Street, Port Sunlight,
Merseyside, CH62 4UJ
0151 643 1234
Info@paddockjohnson.com
www.paddockjohnson.com
Paddock Johnson Partnership
Limited. Registered in England
and Wales. No. 06684275