



Scale bar

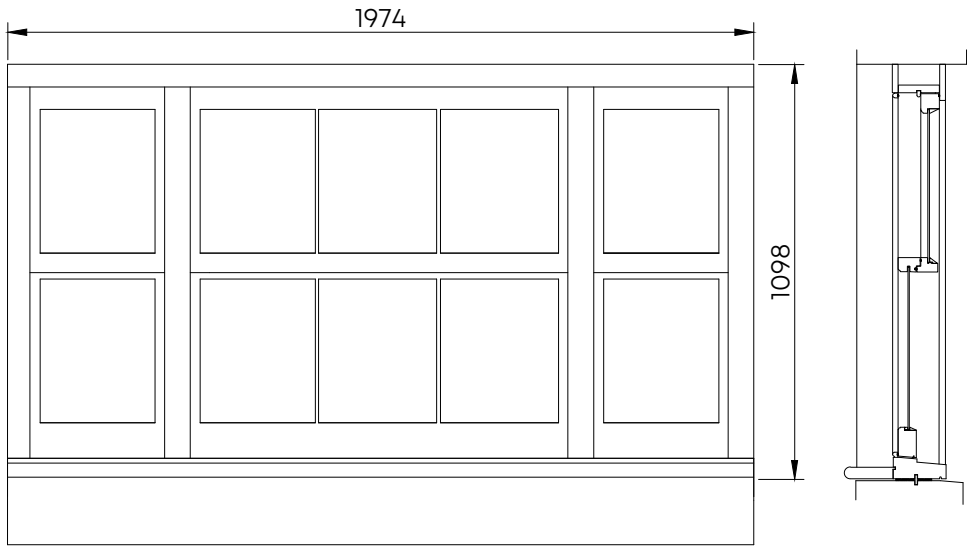


Front Elevation Second Floor Window
elevation scale 1:20

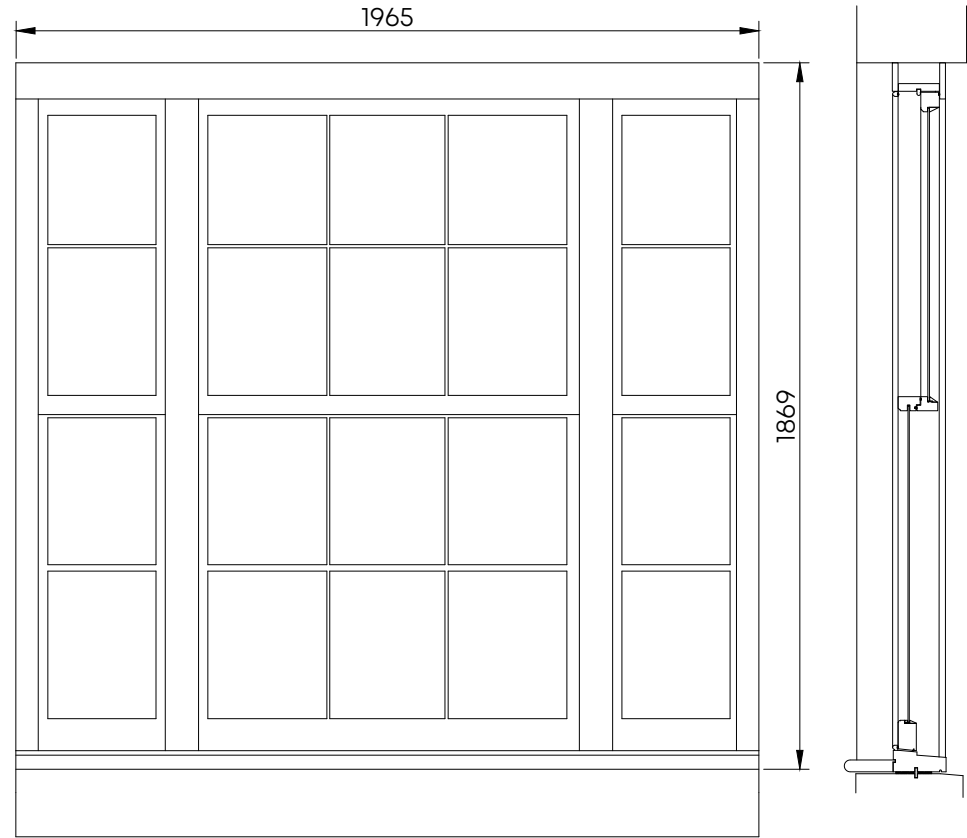

Front Elevation First Floor Window
elevation scale 1:20


Section through window
1:20

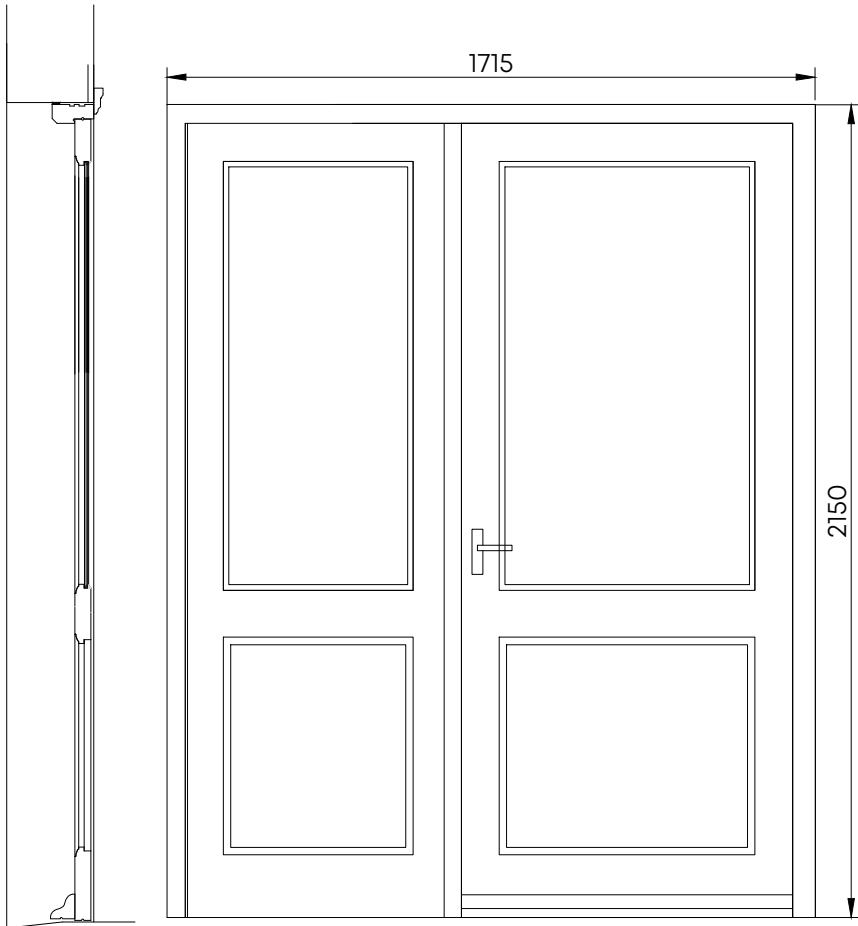

Rear Elevation Flat Entrance Door Screen
elevation scale 1:20

Notes: This Drawing is the copyright of Paddock Johnson Partnership Limited and may not be used without prior written consent.
Written dimensions to be taken in preference to scaled dimensions
Due to inaccuracies of scanning, scanned images should not be scaled.

+	REV:	DATE:	DESCRIPTION:	BY:
	C	03.05.22	Entrance screen and gate amended	VA

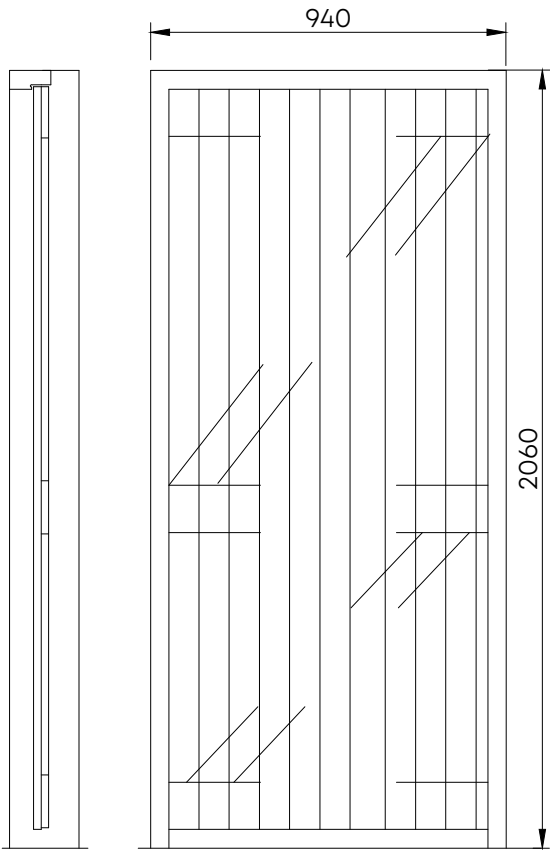

Side Elevation Gate
elevation scale 1:20

CLIENT:	PROJECT:	DRAWING TITLE:
JRD Property Developments Ltd	HSHAZ External Repairs 25 Eccleston Street, Prescot CH34 5QA	Window & Door Schedule

DRAWING NUMBER:	SCALE:	DATE:
21118-PJA-XX-ZZ-DR-A-1101-C	as shown	Feb 22

STATUS:	BY:	CHECKED:
PLANNING	GLLR	VA

PADDOCK
JOHNSON

Studio 2, The Lyceum,
Bath Street, Port Sunlight,
Merseyside, CH62 4UJ
0151 643 1234
Info@paddockjohnson.com
www.paddockjohnson.com
Paddock Johnson Partnership
Limited. Registered in England
and Wales. No. 06684275