



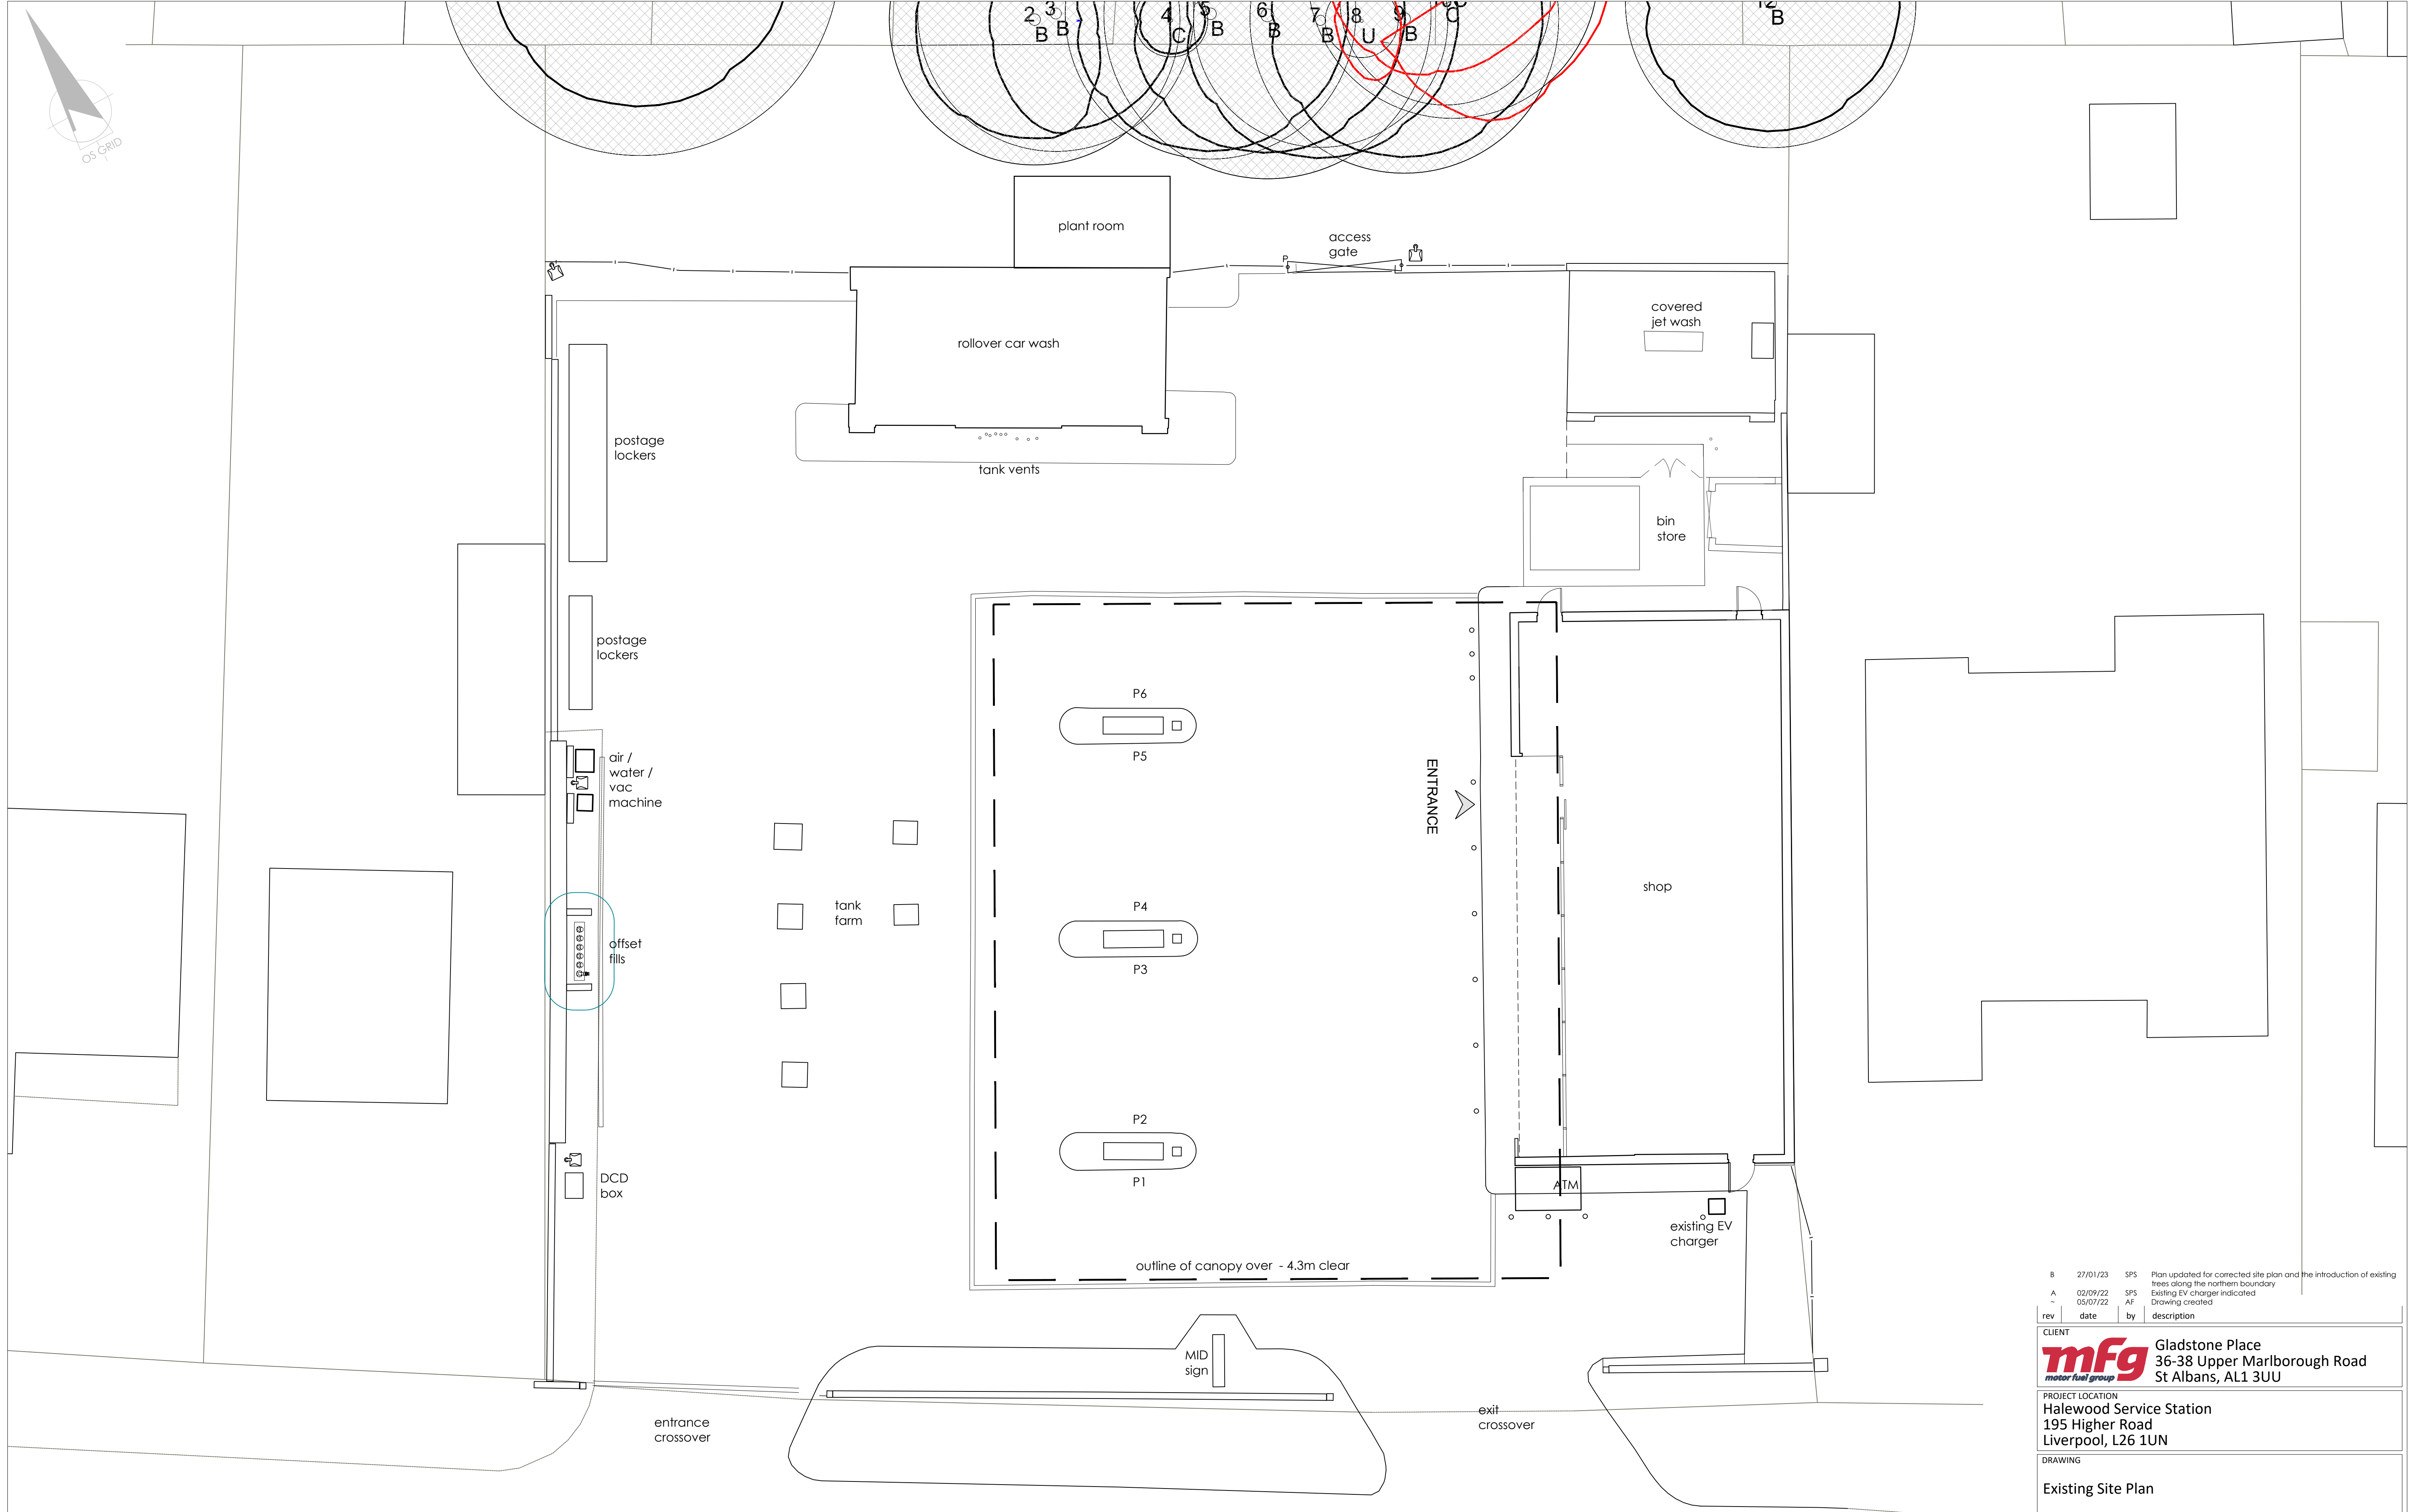

Existing Site Plan
Scale 1:100

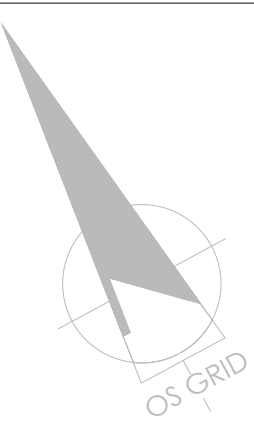

CAD file ref: HALEW-WPS-MFG-538-Planning Rev04.dwg

HIGHER ROAD

B	27/01/23	SPS	Plan updated for corrected site plan and the introduction of existing trees along the northern boundary
A	02/09/22	SPS	Existing EV charger indicated
-	05/07/22	AF	Drawing created
rev	date	by	description

CLIENT
mfg Gladstone Place
36-38 Upper Marlborough Road
St Albans, AL1 3UU

PROJECT LOCATION
Halewood Service Station
195 Higher Road
Liverpool, L26 1UN

DRAWING
Existing Site Plan

Wyeth Projects Services
The Cart Shed, Amberley Court,
Amberley Lane, Millford, Surrey,
GU8 5EB, United Kingdom
Tel: +44 (0)1483 424704
Email: enquires@wyethprojects.com
© This drawing is the copyright of WYETH PROJECTS SERVICES Ltd.

Date: July 2022	Draw By: AF	A1 original plot size
Scale: 1:100	Dwg No: WPS-MFG-538-P-02	Rev: B

PLANNING