
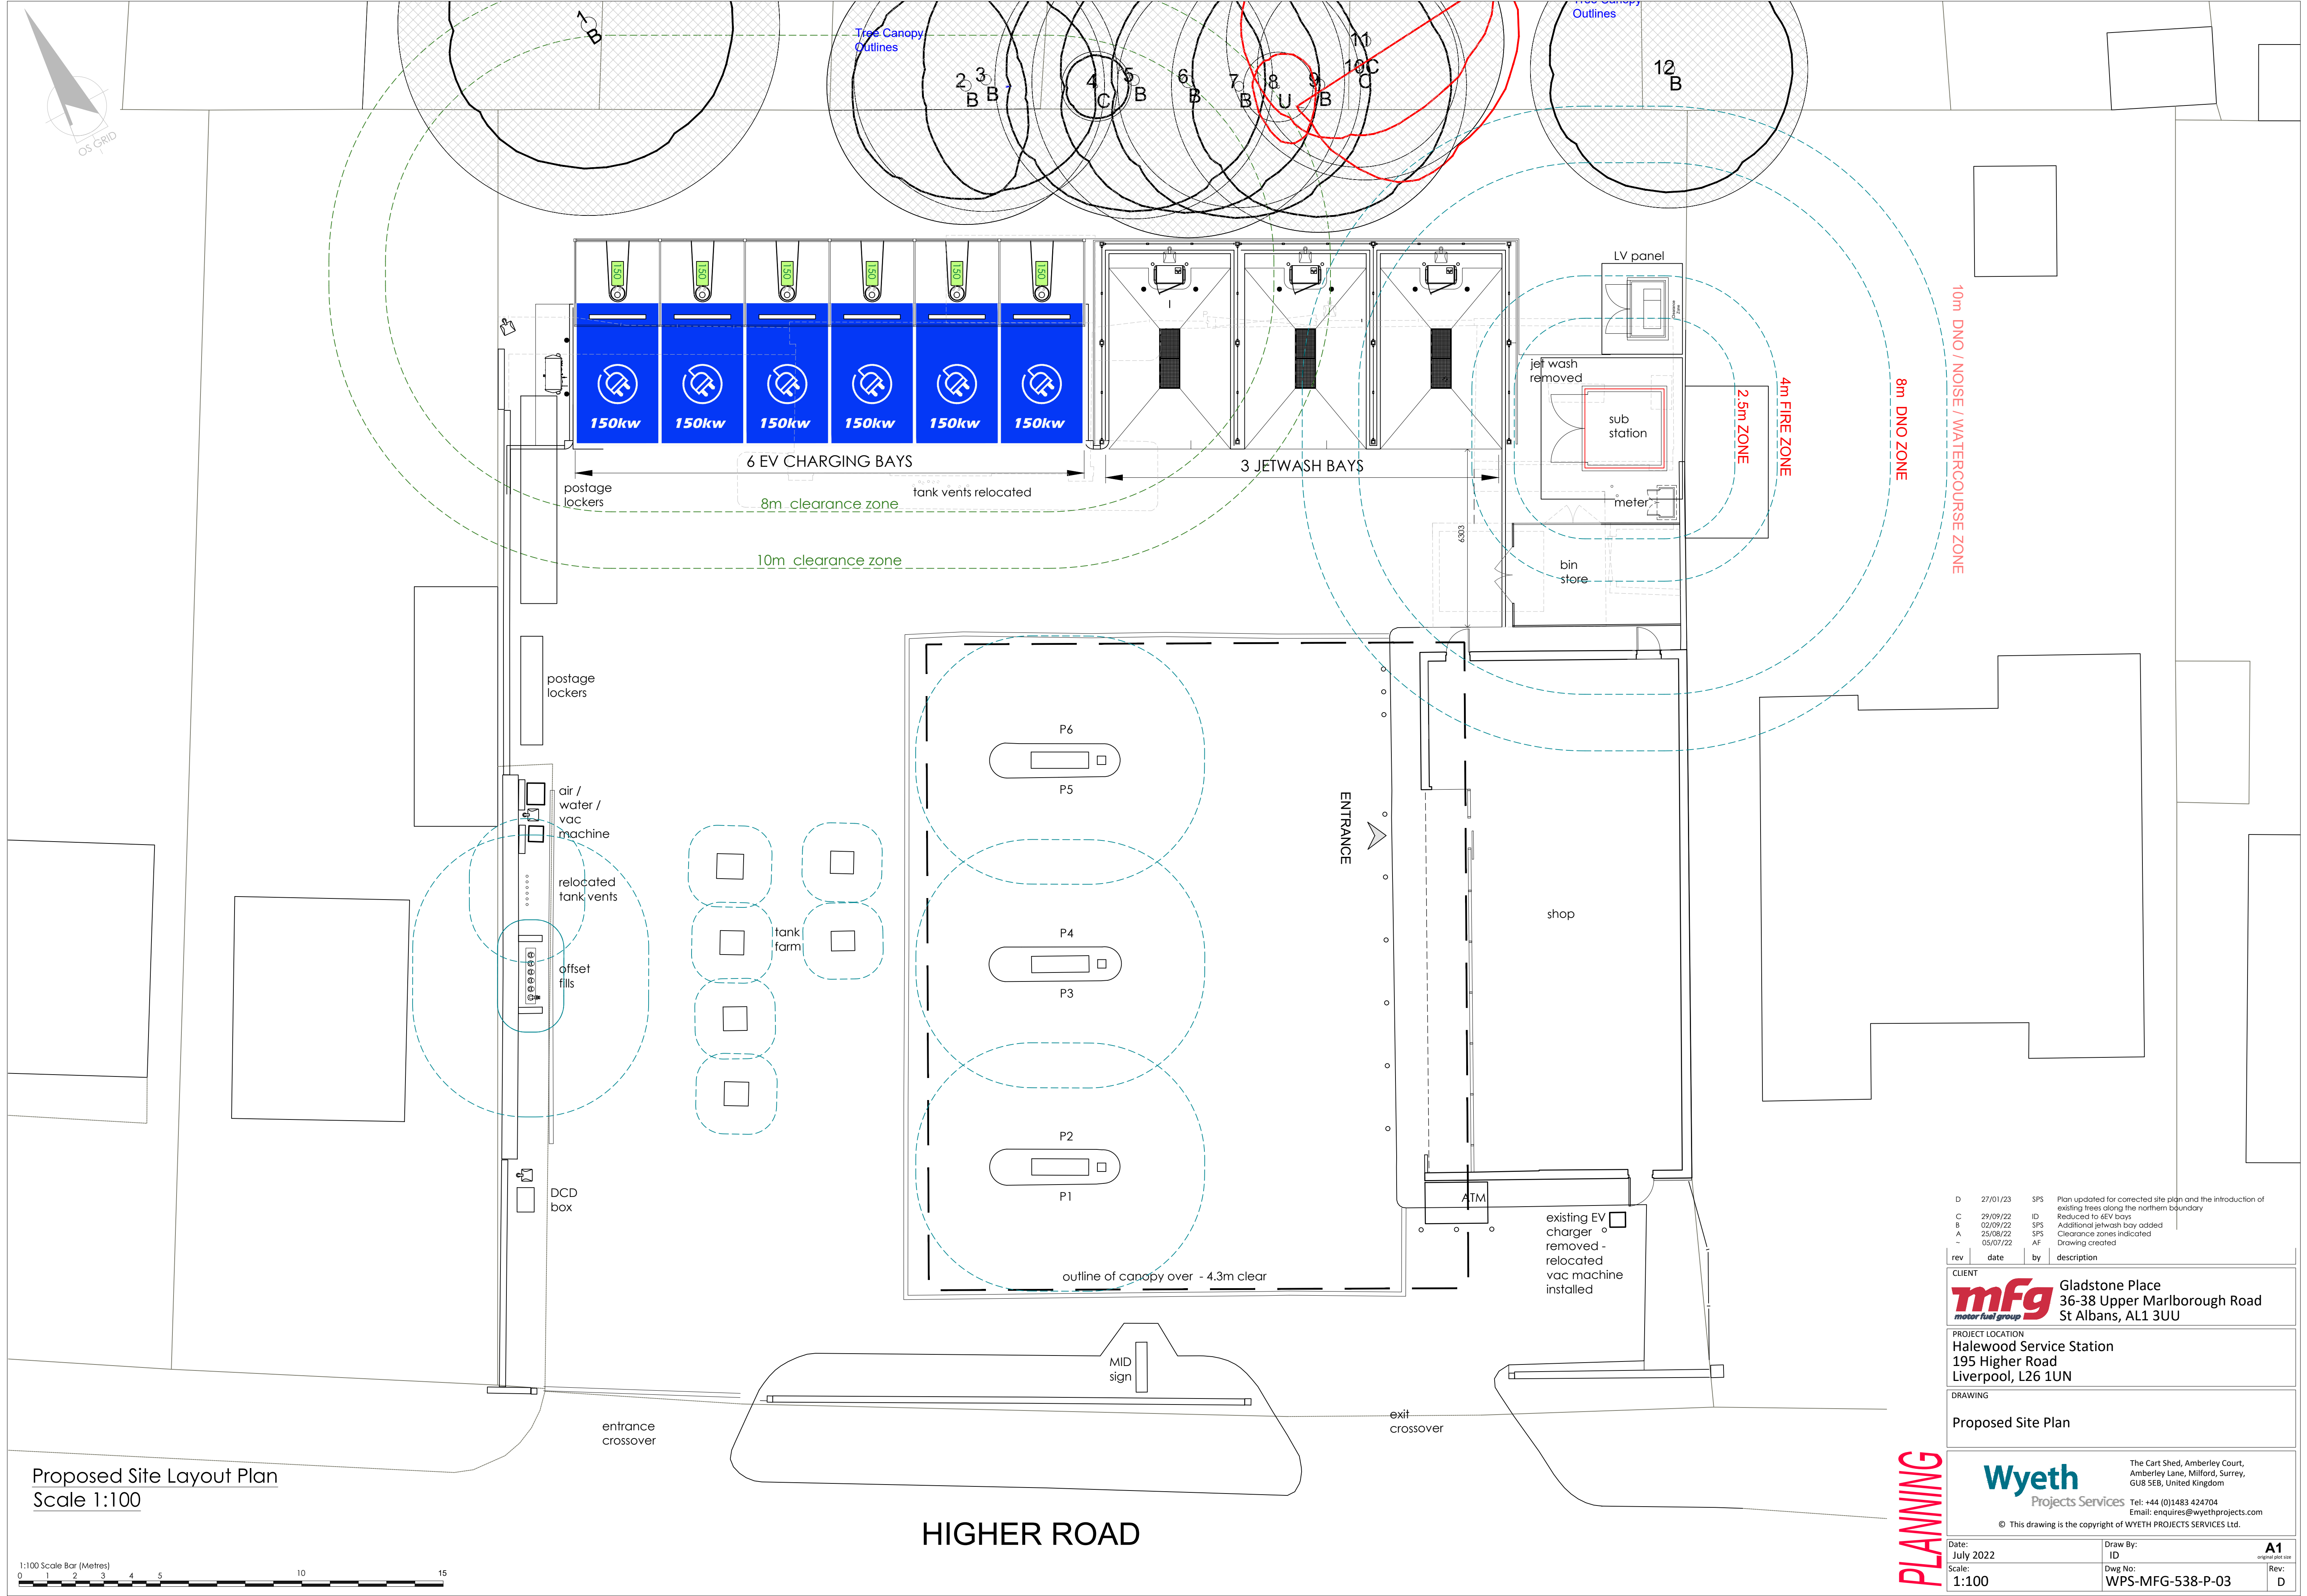


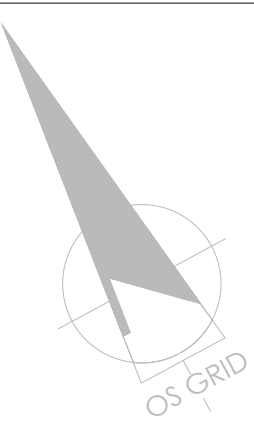

Proposed Site Layout Plan
Scale 1:100

HIGHER ROAD

C	27/01/23	SPS	Plan updated for corrected site plan and the introduction of existing trees along the northern boundary
B	29/09/22	ID	Reduced to 4EV bays
C	02/09/22	SPS	Additional jetwash bay added
A	25/08/22	SPS	Clearance zones indicated
~	05/07/22	AF	Drawing created

rev	date	by	description

CLIENT	Gladstone Place 36-38 Upper Marlborough Road St Albans, AL1 3UU
--------	---

PROJECT LOCATION	Halewood Service Station 195 Higher Road Liverpool, L26 1UN
------------------	---

DRAWING	Proposed Site Plan
---------	--------------------

Wyeth Projects Services		The Cart Shed, Amberley Court, Amberley Lane, Millford, Surrey, GU8 5EB, United Kingdom Tel: +44 (0)1483 424704 Email: enquires@wyethprojects.com
© This drawing is the copyright of WYETH PROJECTS SERVICES Ltd.		

Date: July 2022	Draw By: ID	A1 original plot size	
Scale:	Dwg No: WPS-MFG-538-P-03		Rev: D
1:100			

PLANNING