



Description			
B	Updated to reflect planning feedback	XX	Nov 25

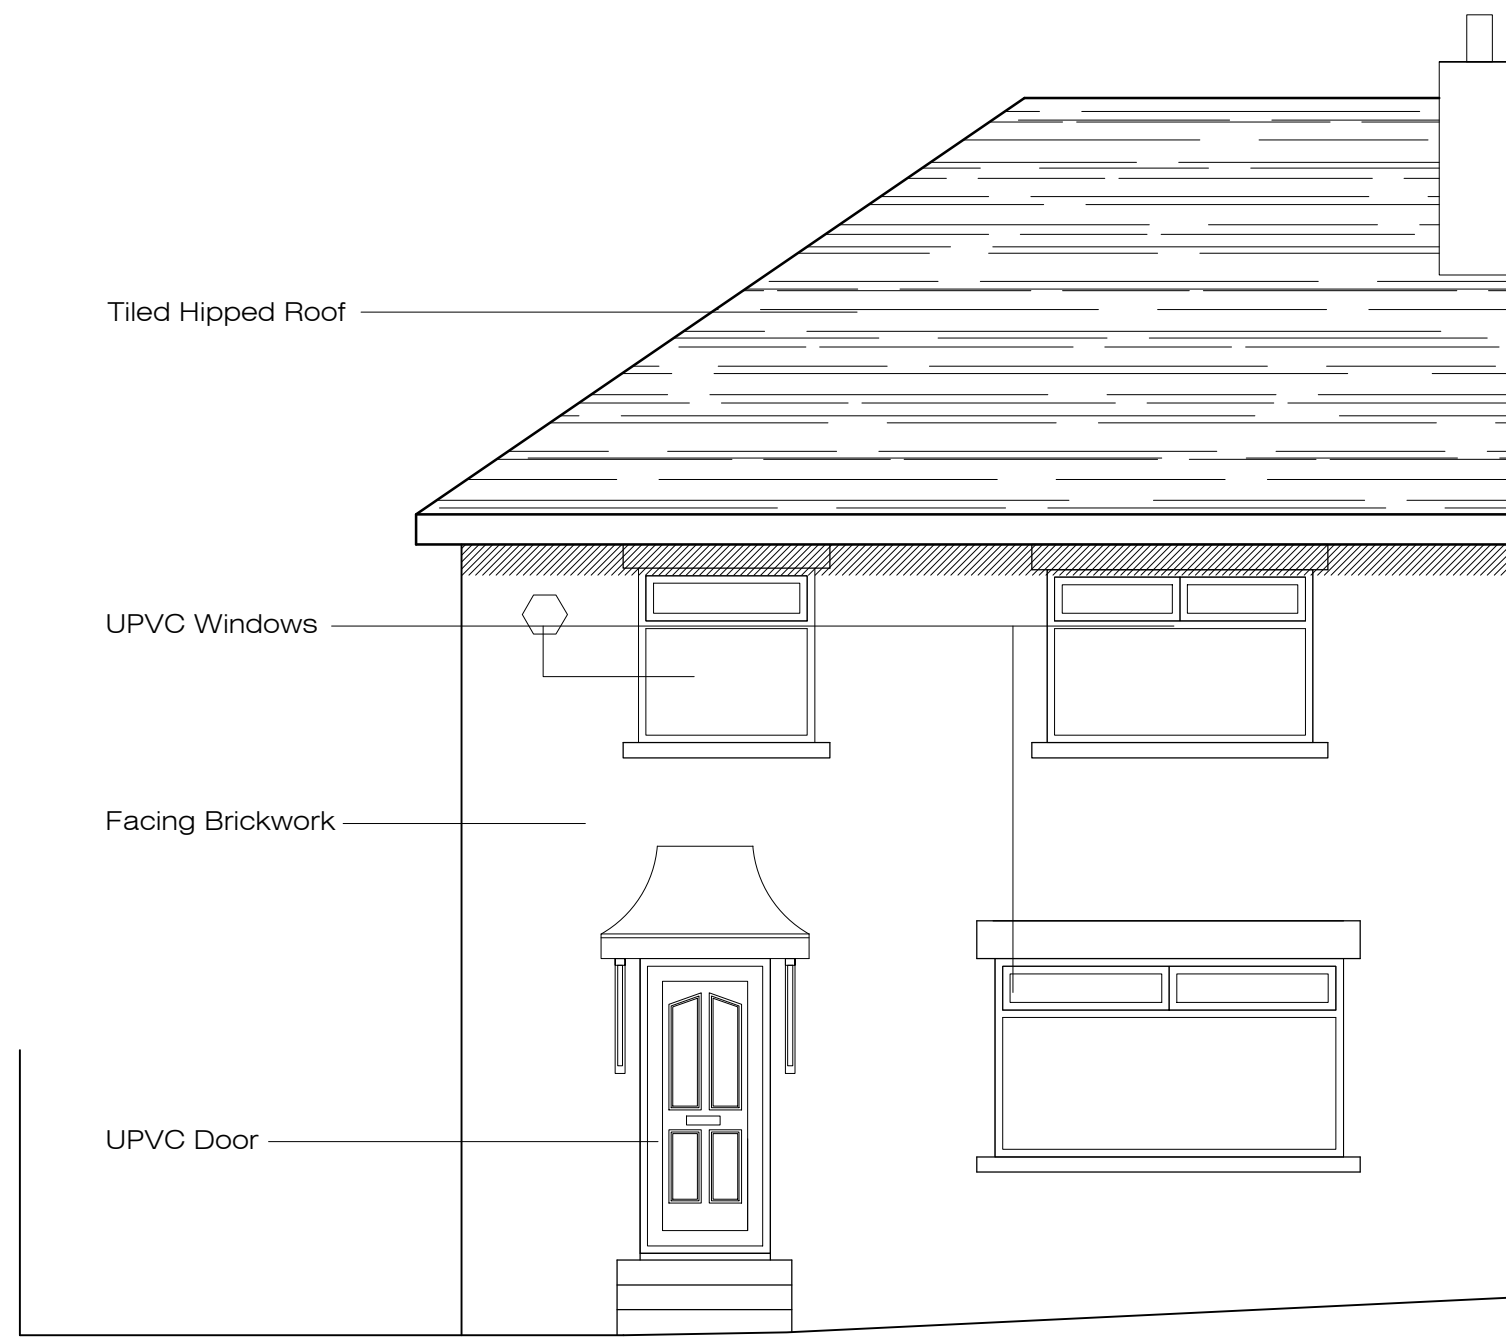


Existing Front Elevation




Existing Side Elevation

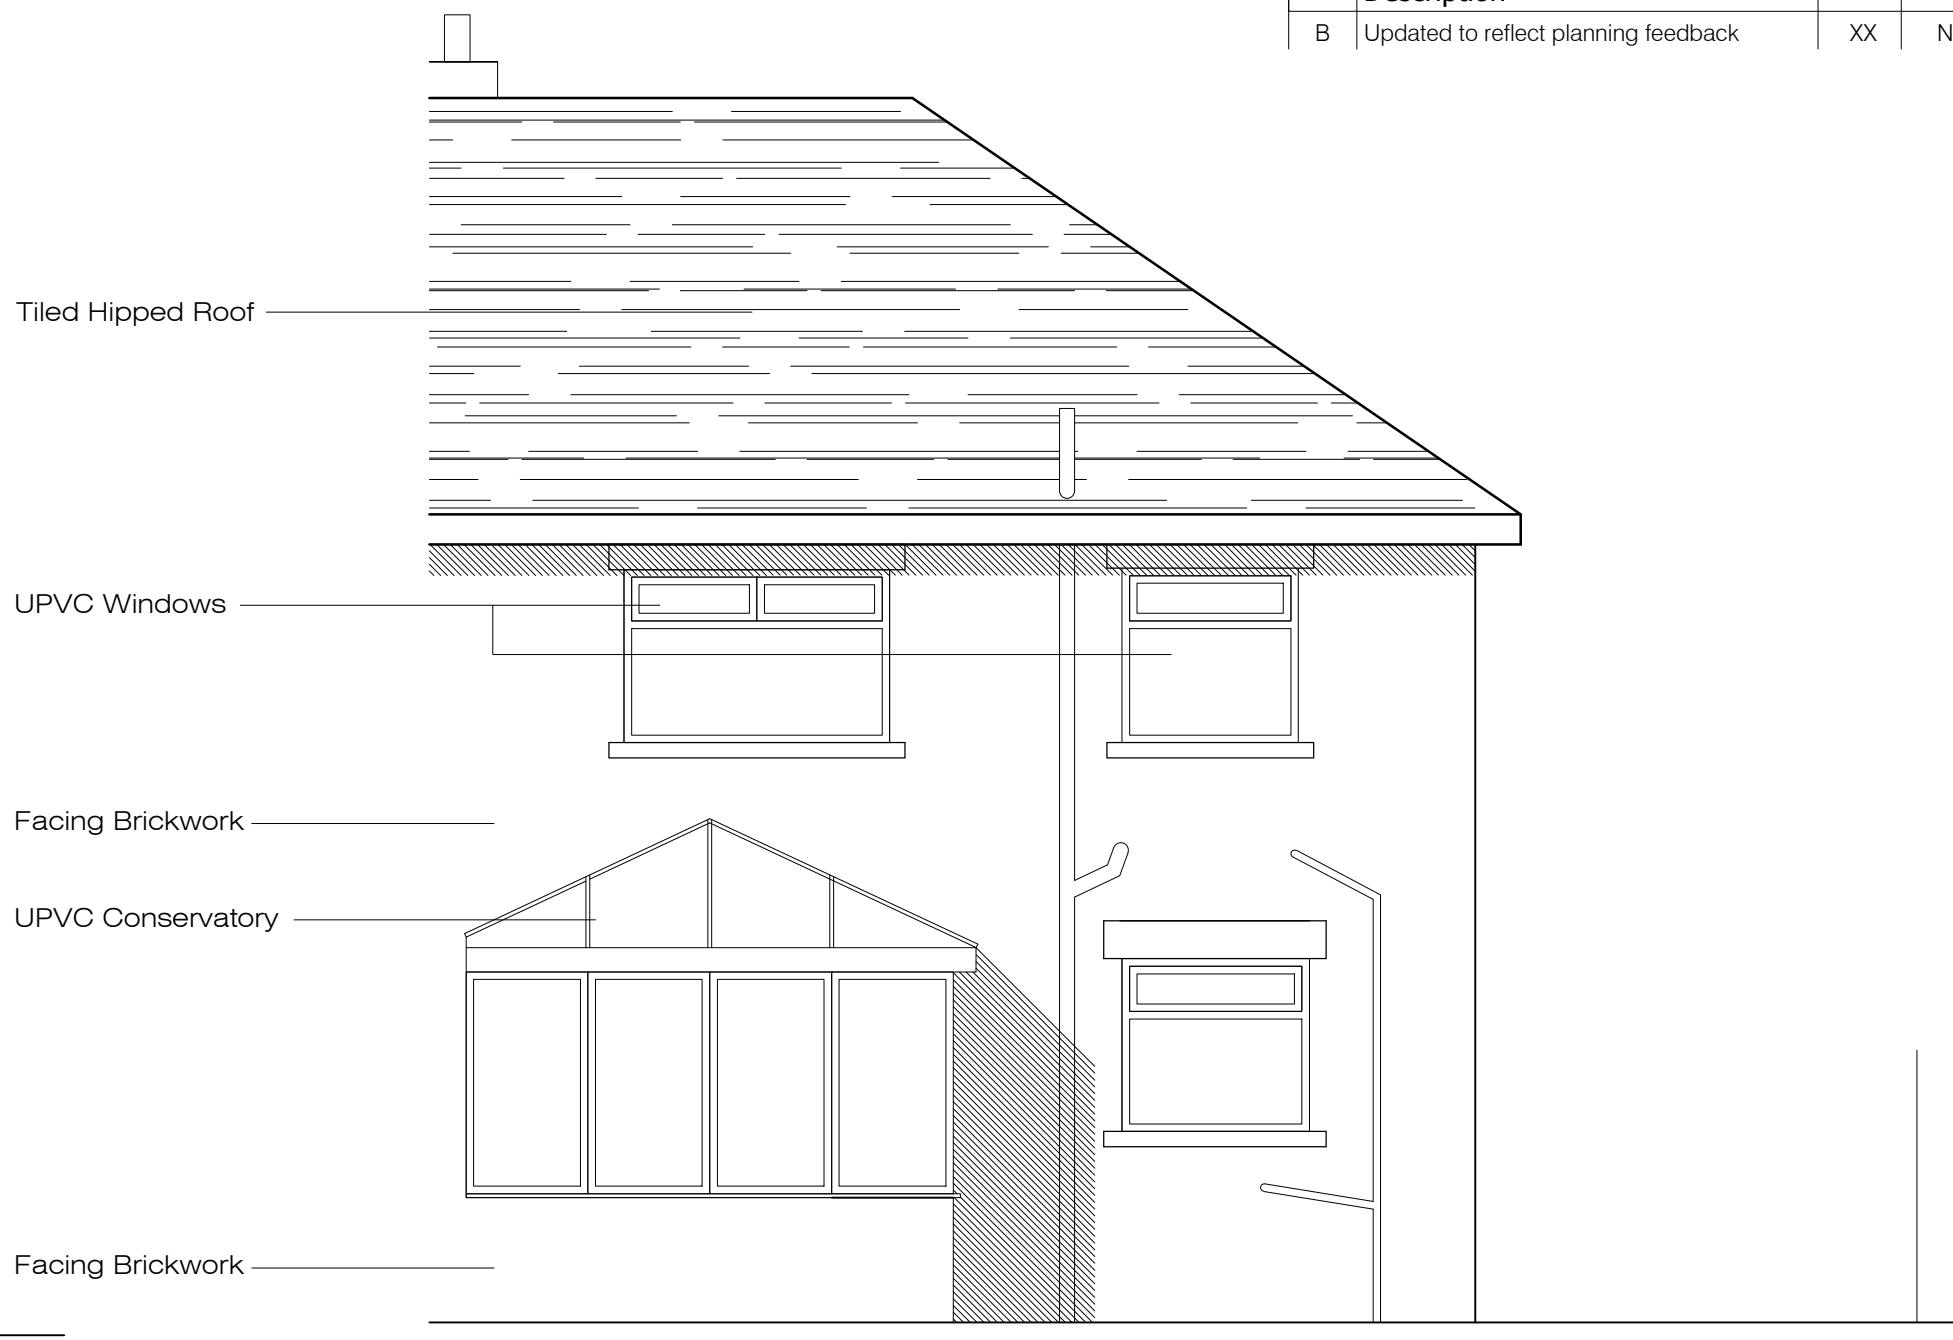

Existing Rear Elevation

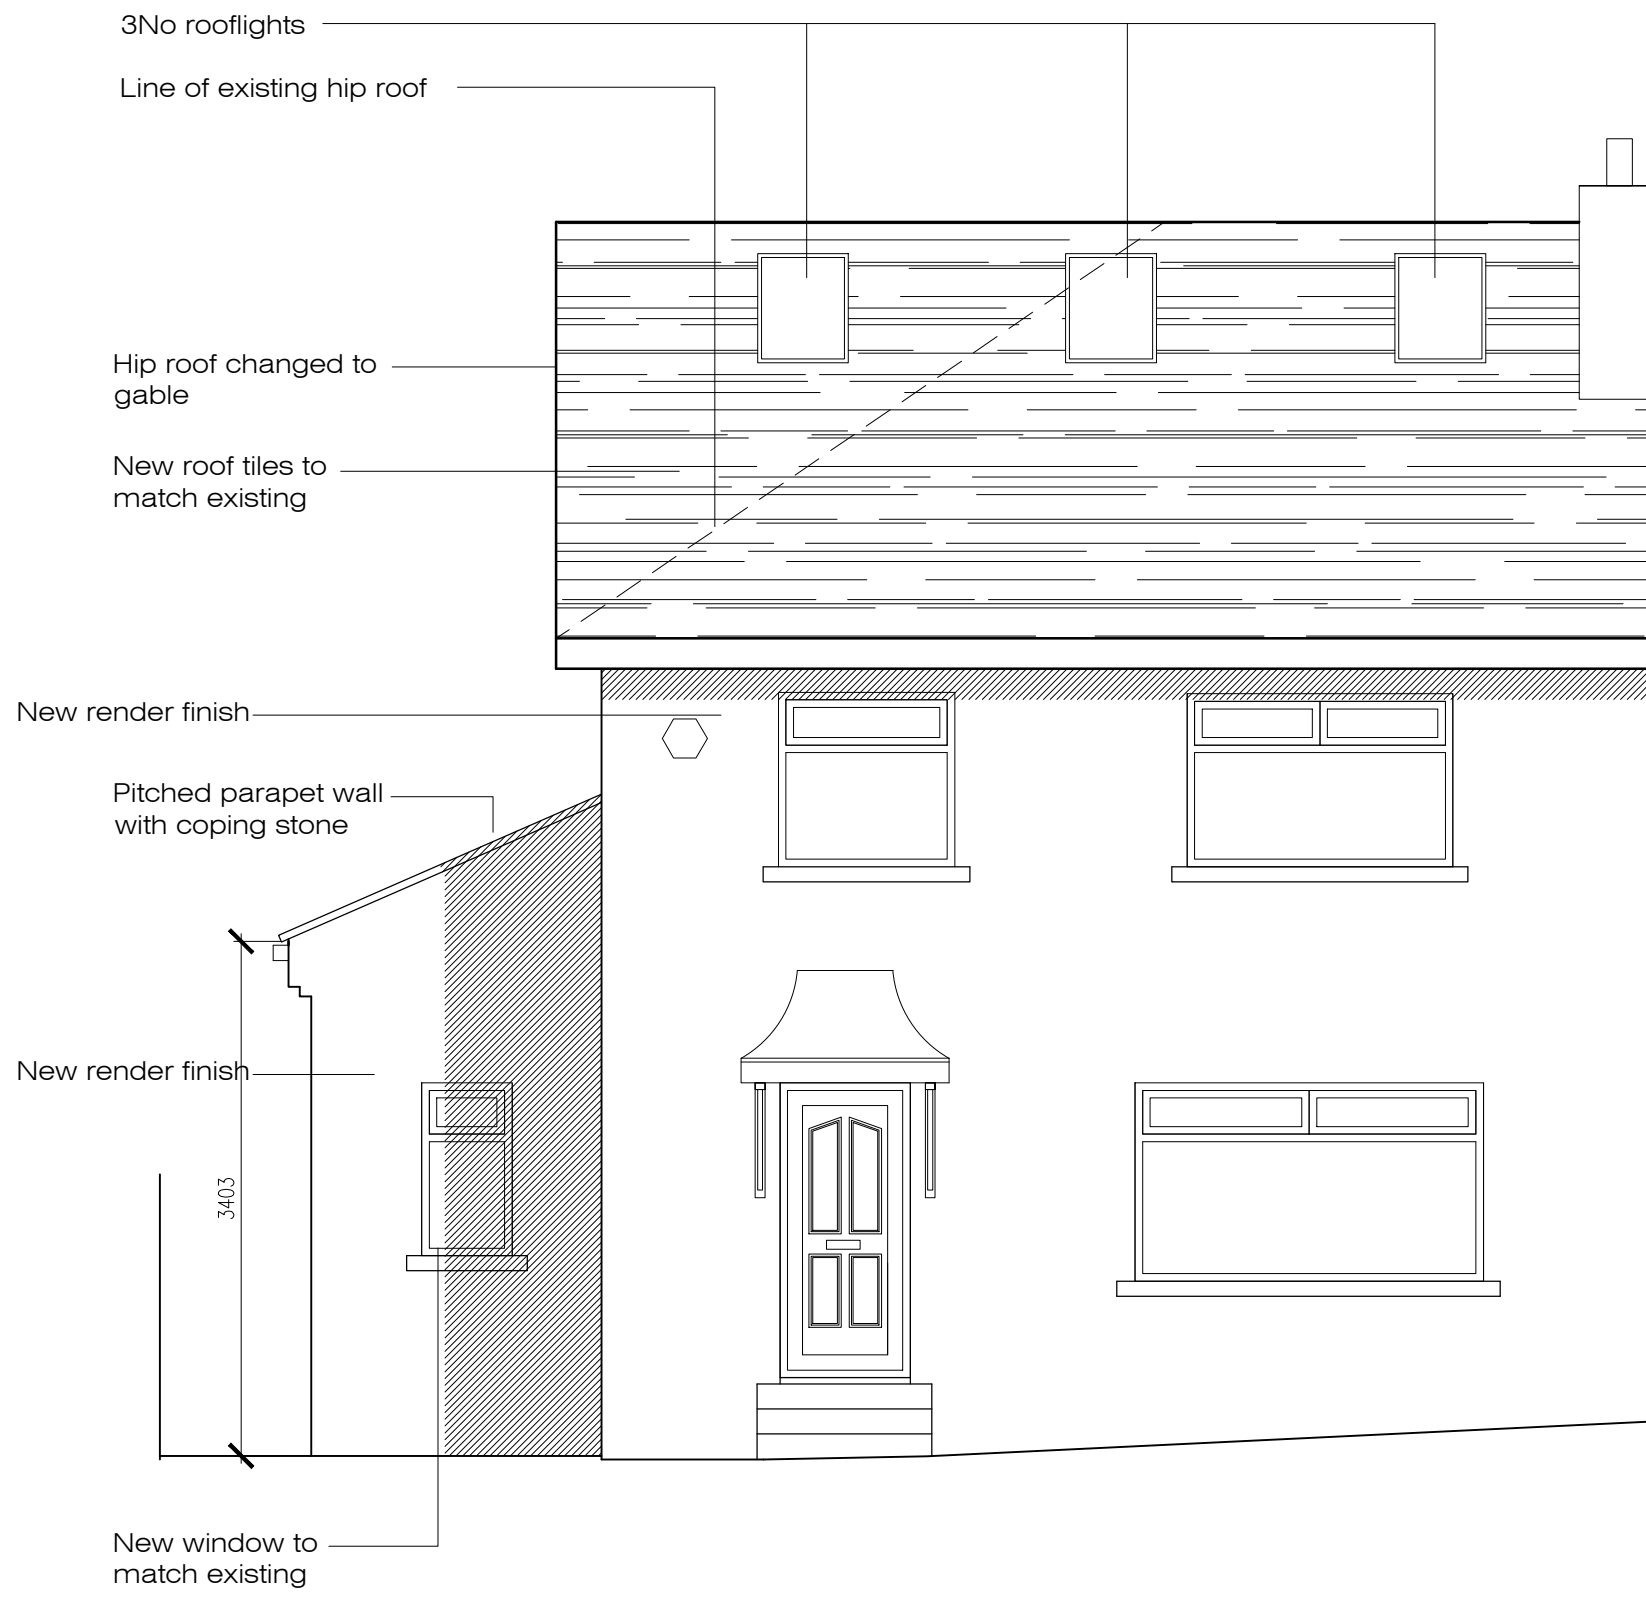


Porposed Front Elevation

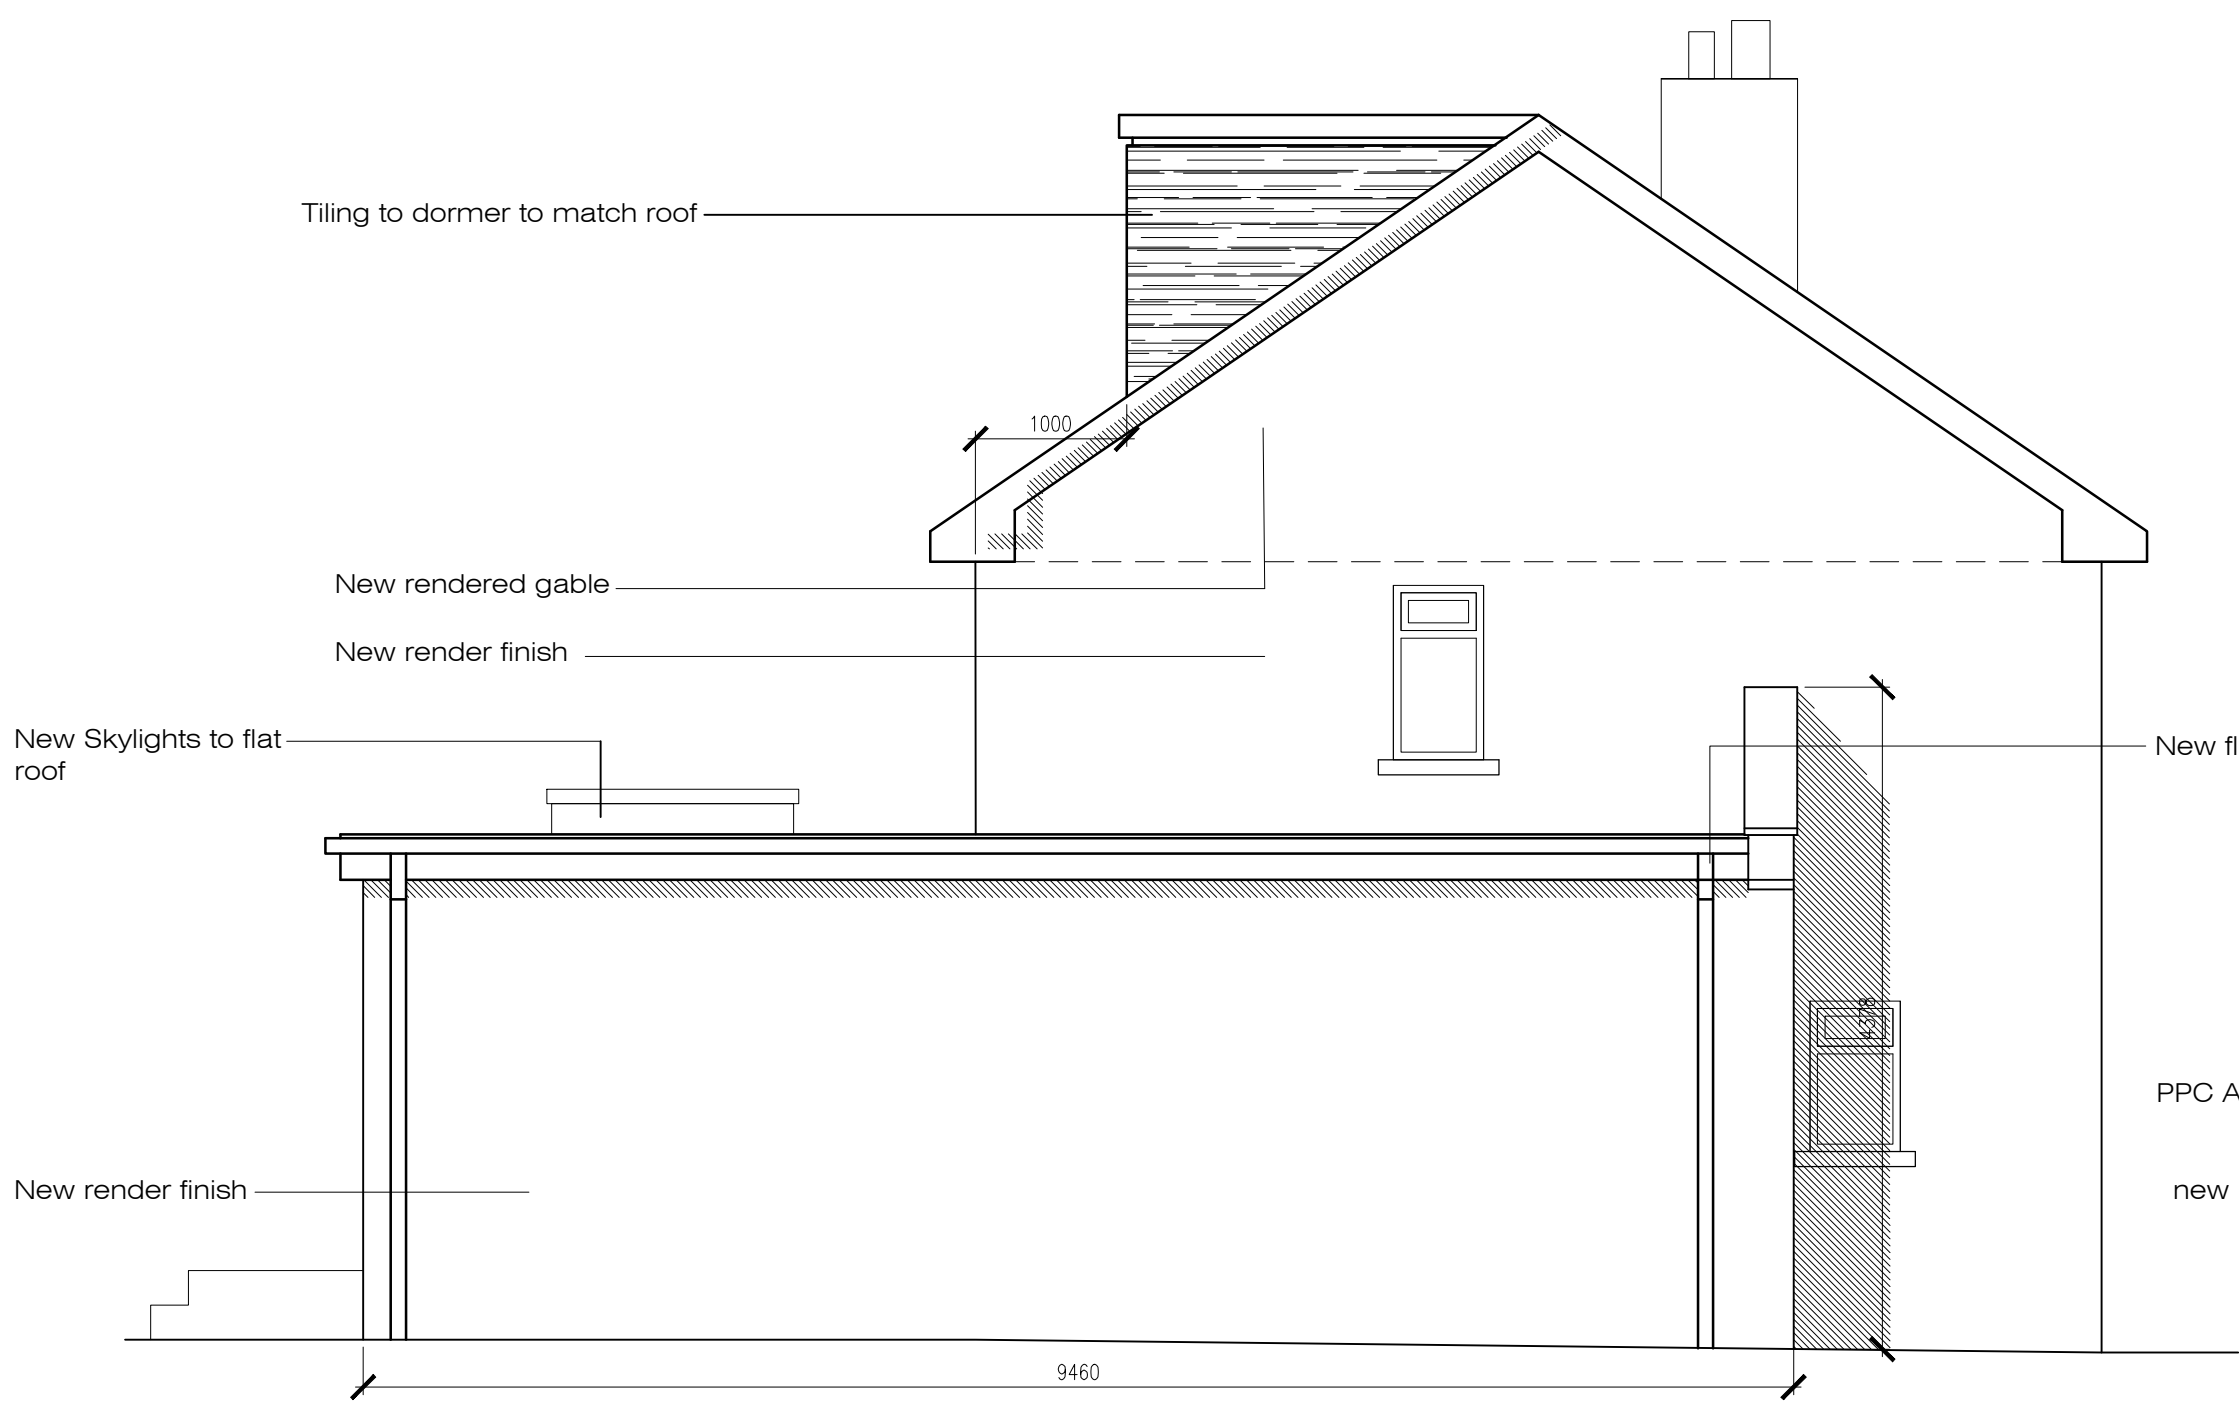

Proposed Side Elevation



Proposed Rear Elevation

 

Project Title			
69 Attlee Road Huyton			
Drawing Title			
Existing & Proposed Elevations			
Scale	Date	Drawing Number	
1:50 @A1	APR 25	AR-002	B