


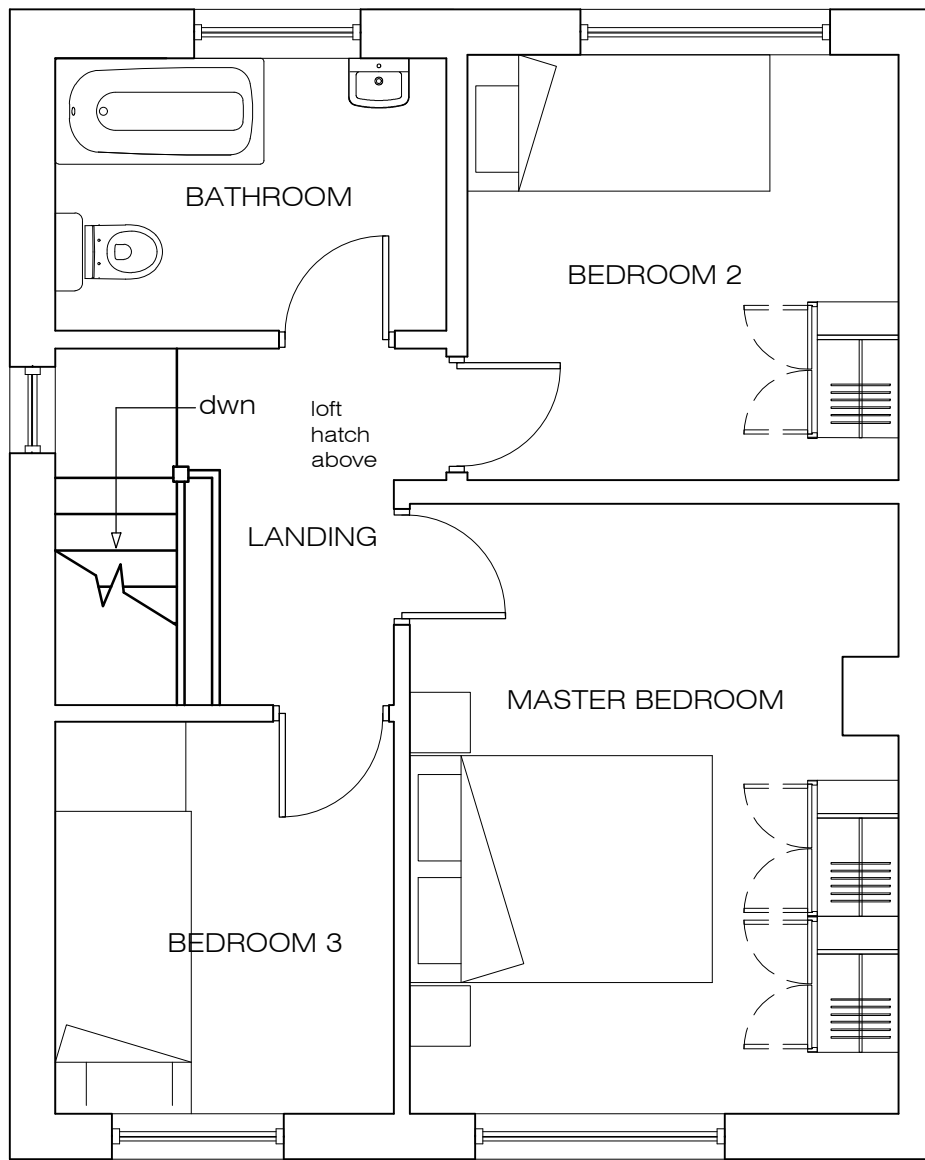


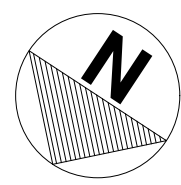


Existing First Floor Plan

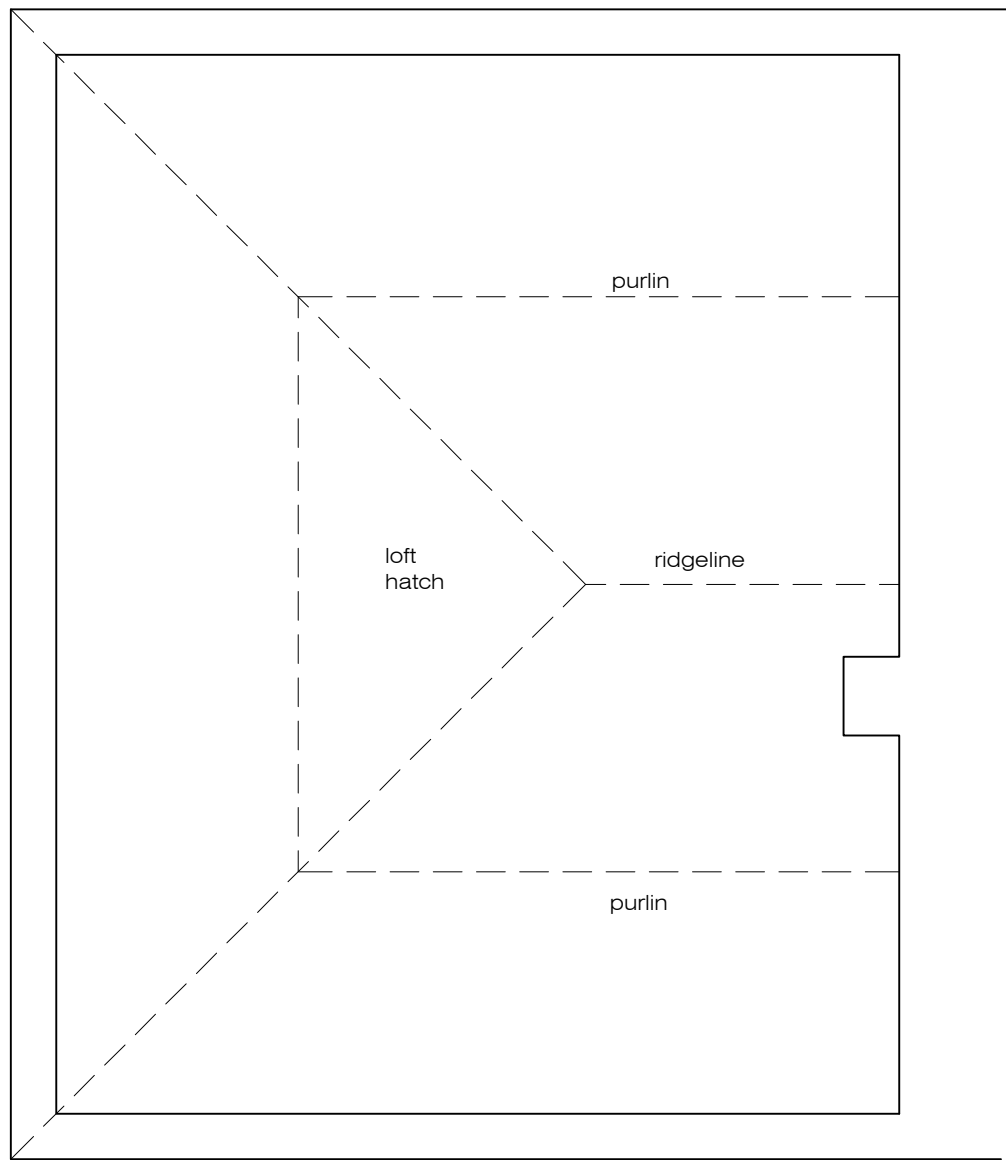

Existing Loft Plan

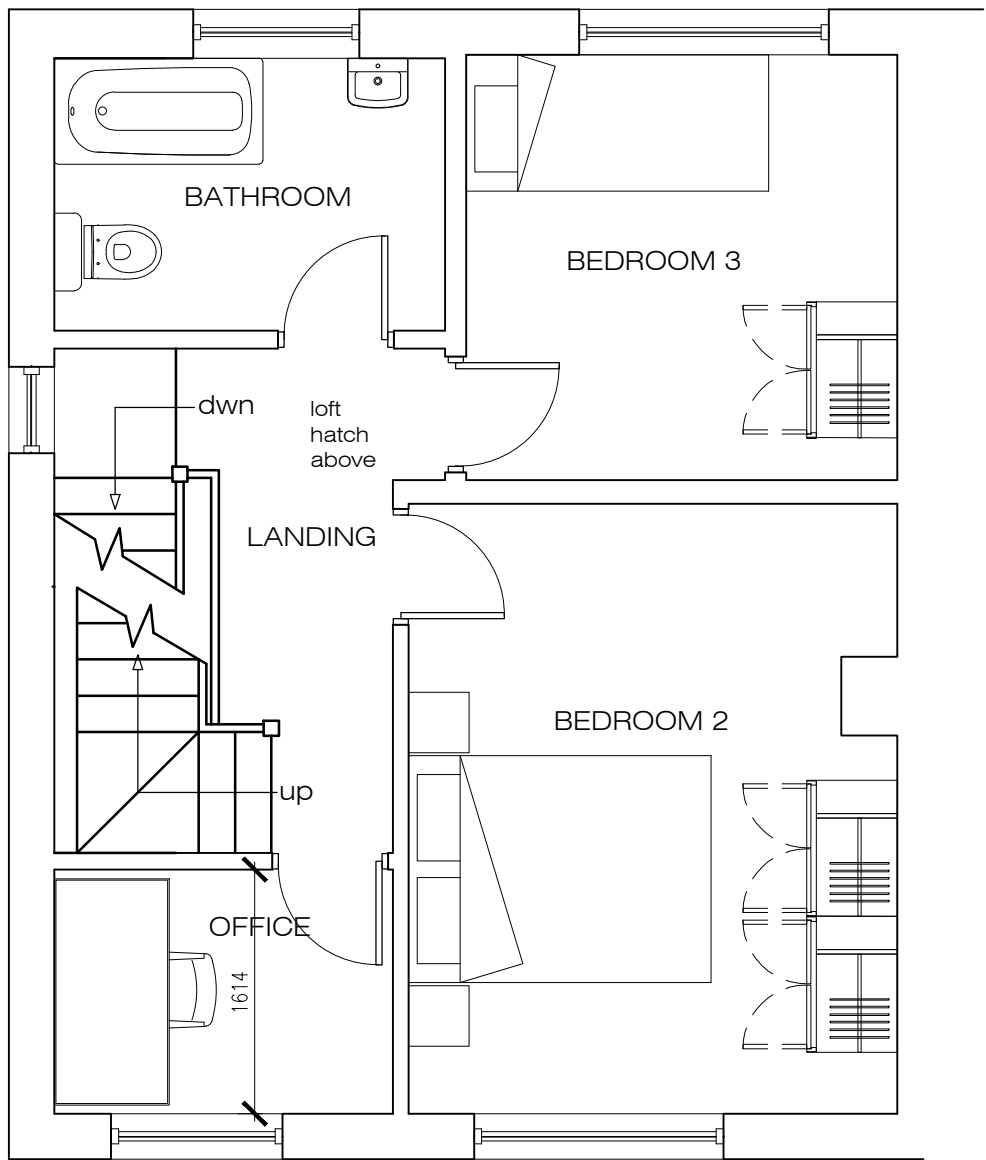


Proposed First Floor Plan

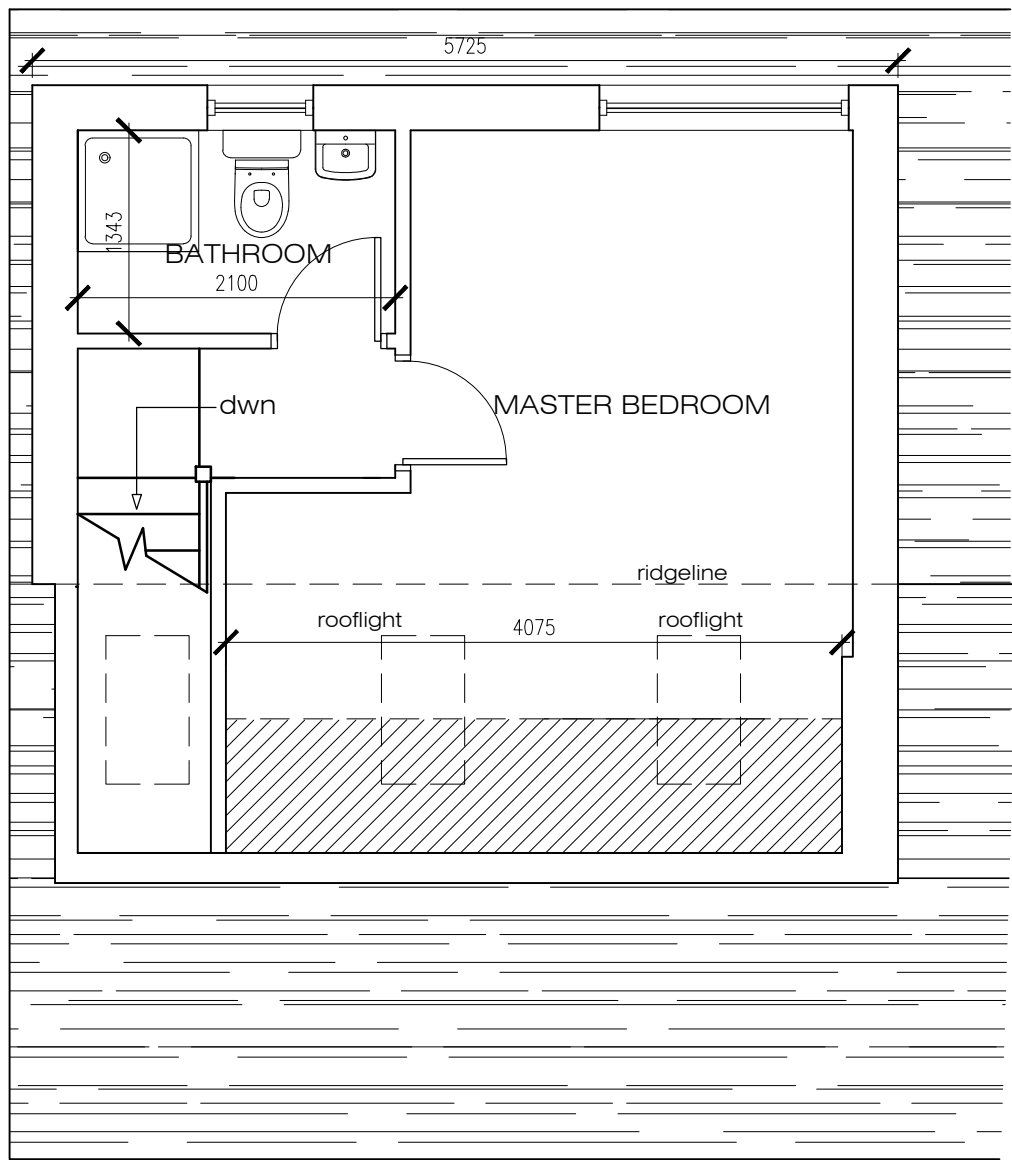


Proposed Loft Plan


Description			
A	First Issue	XX	May26

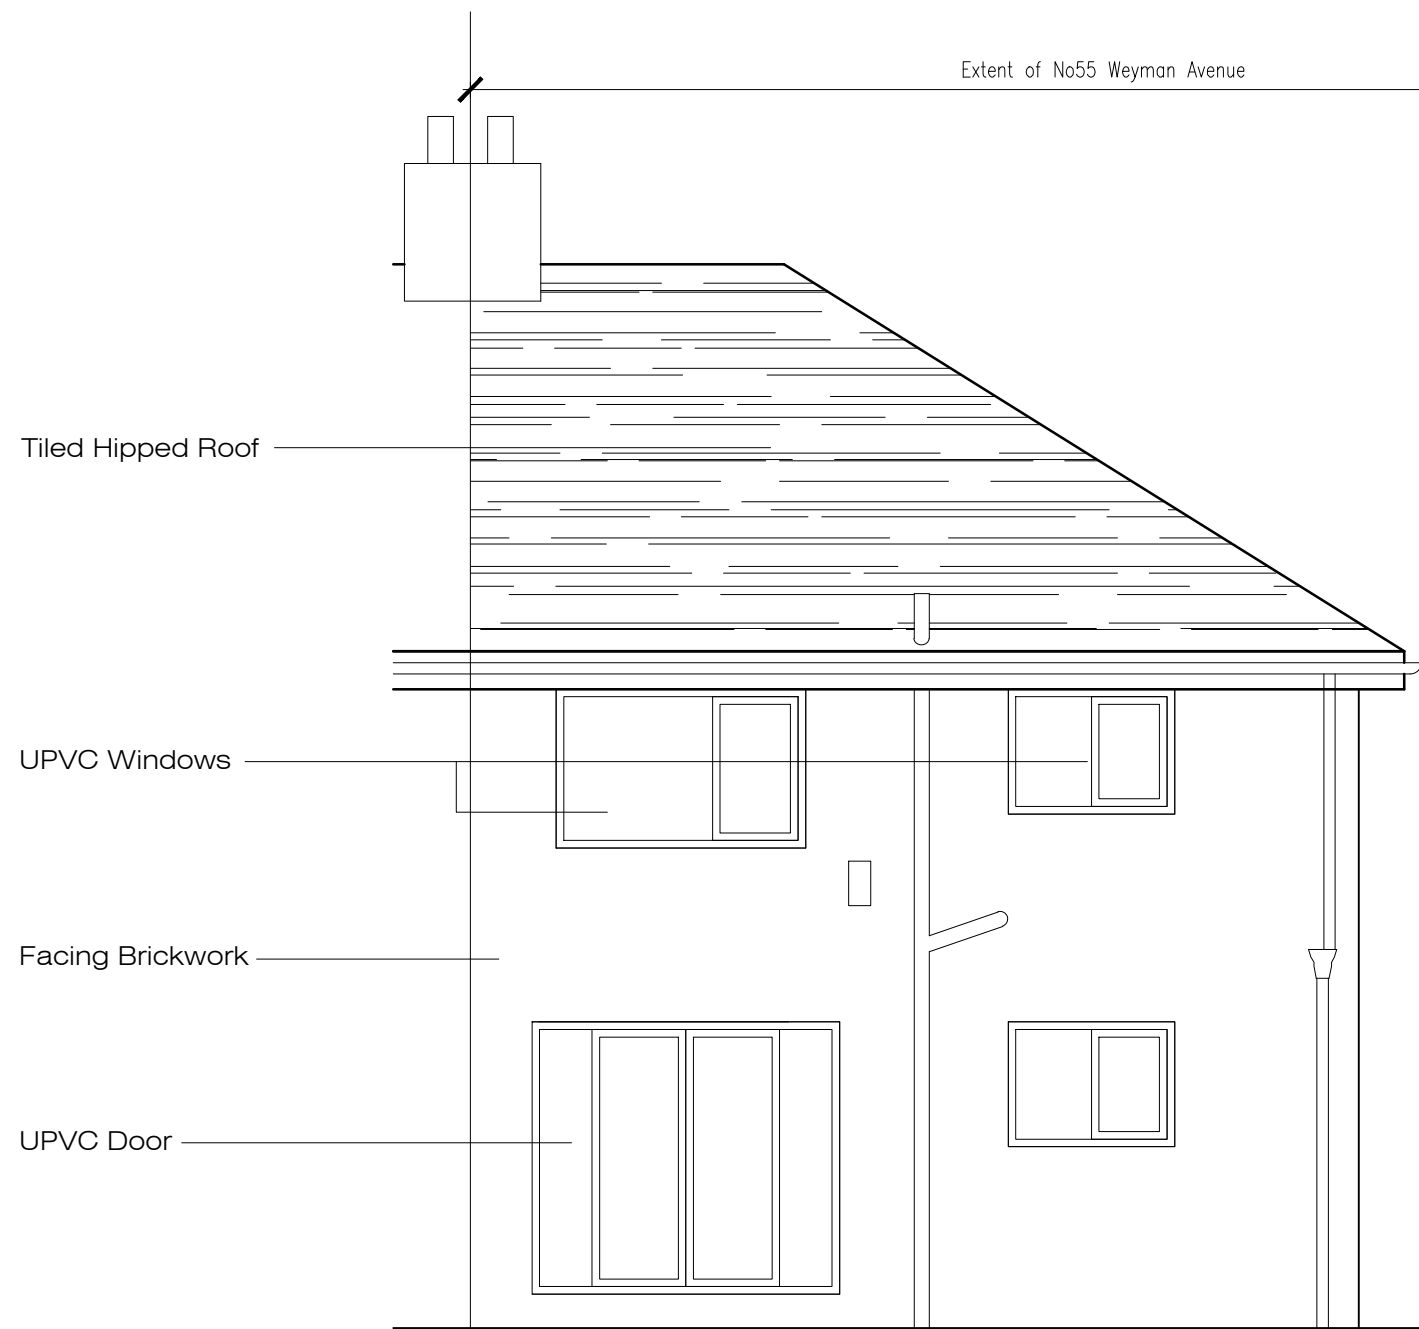

Existing Rear Elevation

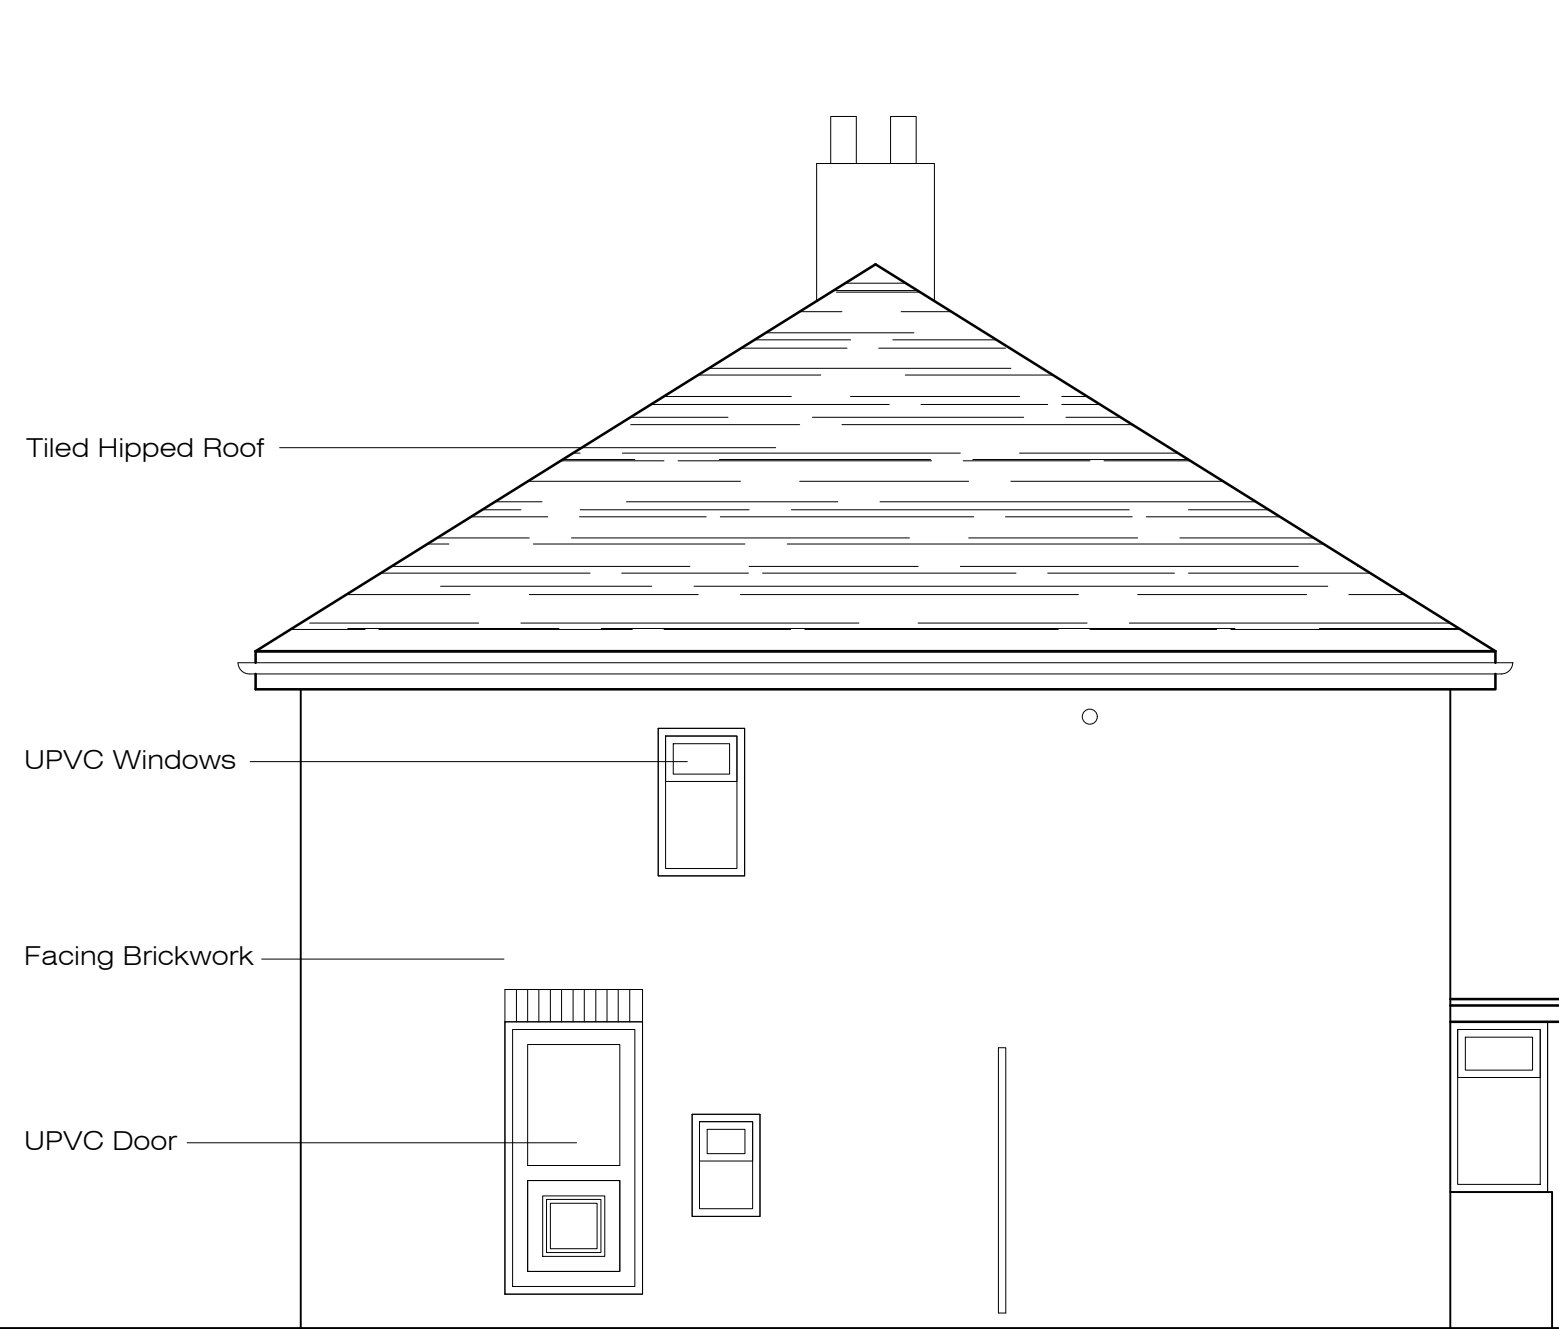


Existing Side Elevation

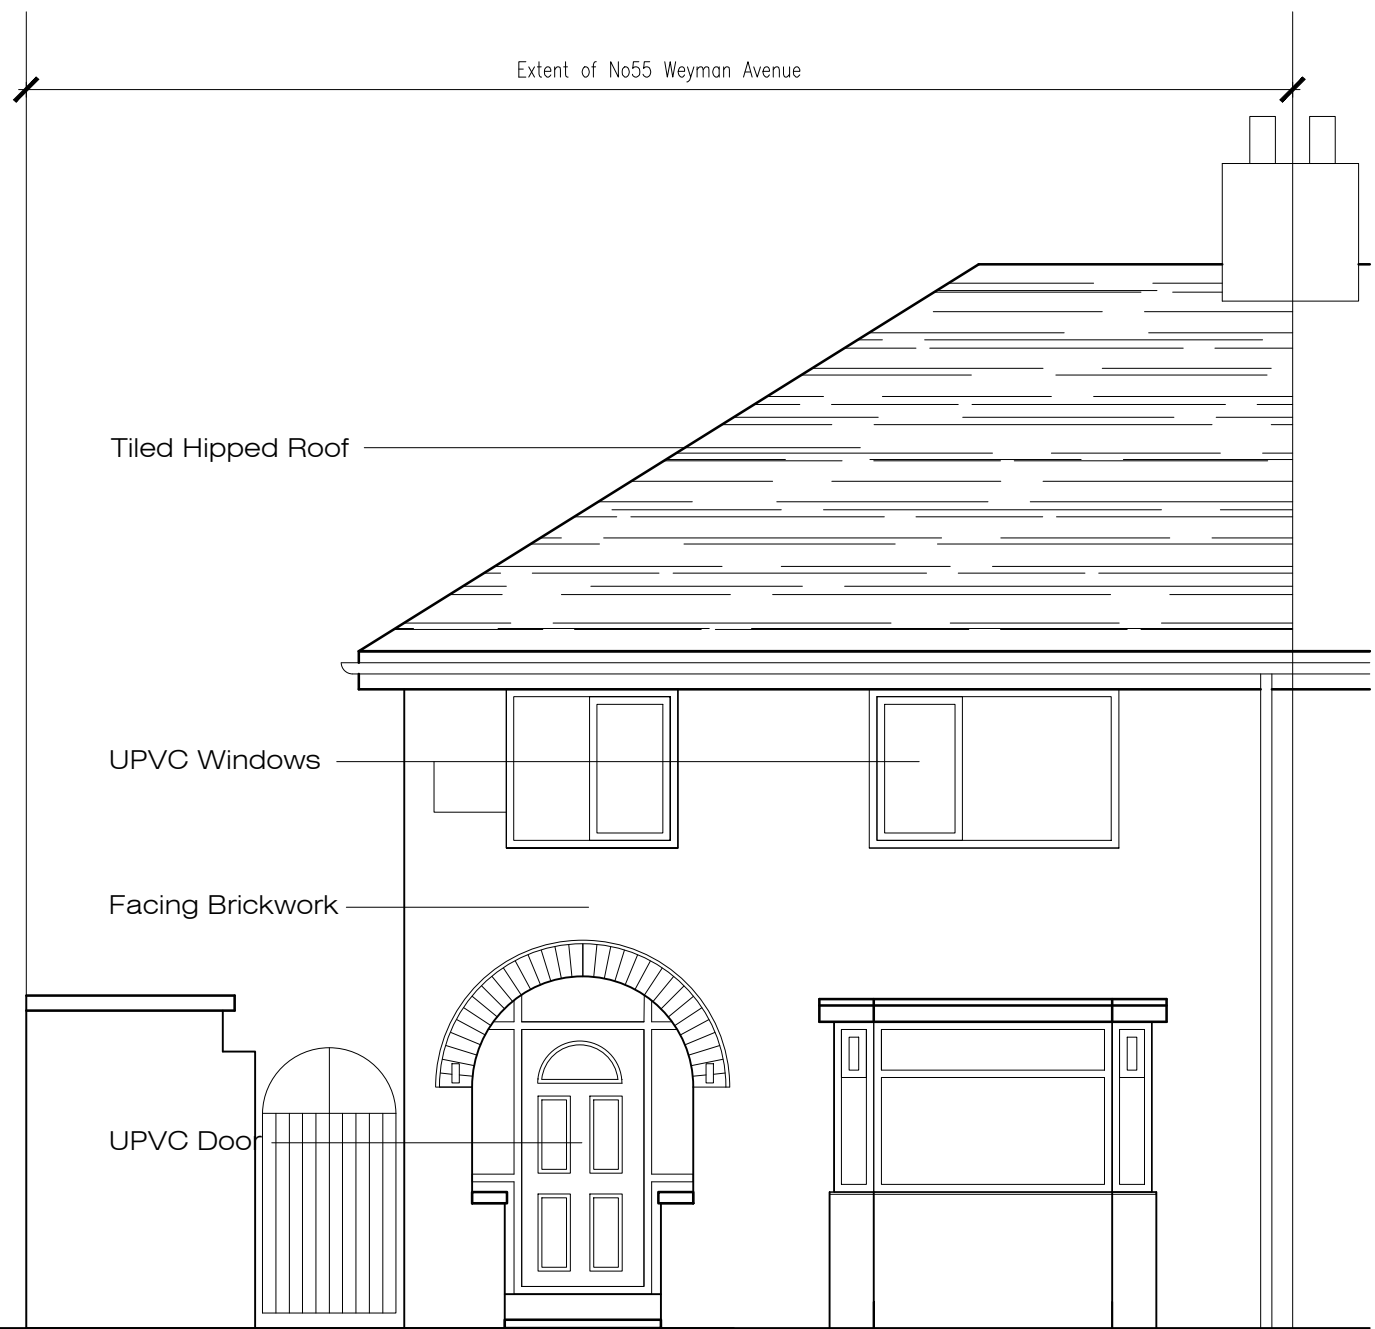

Existing Front Elevation




Proposed Rear Elevation

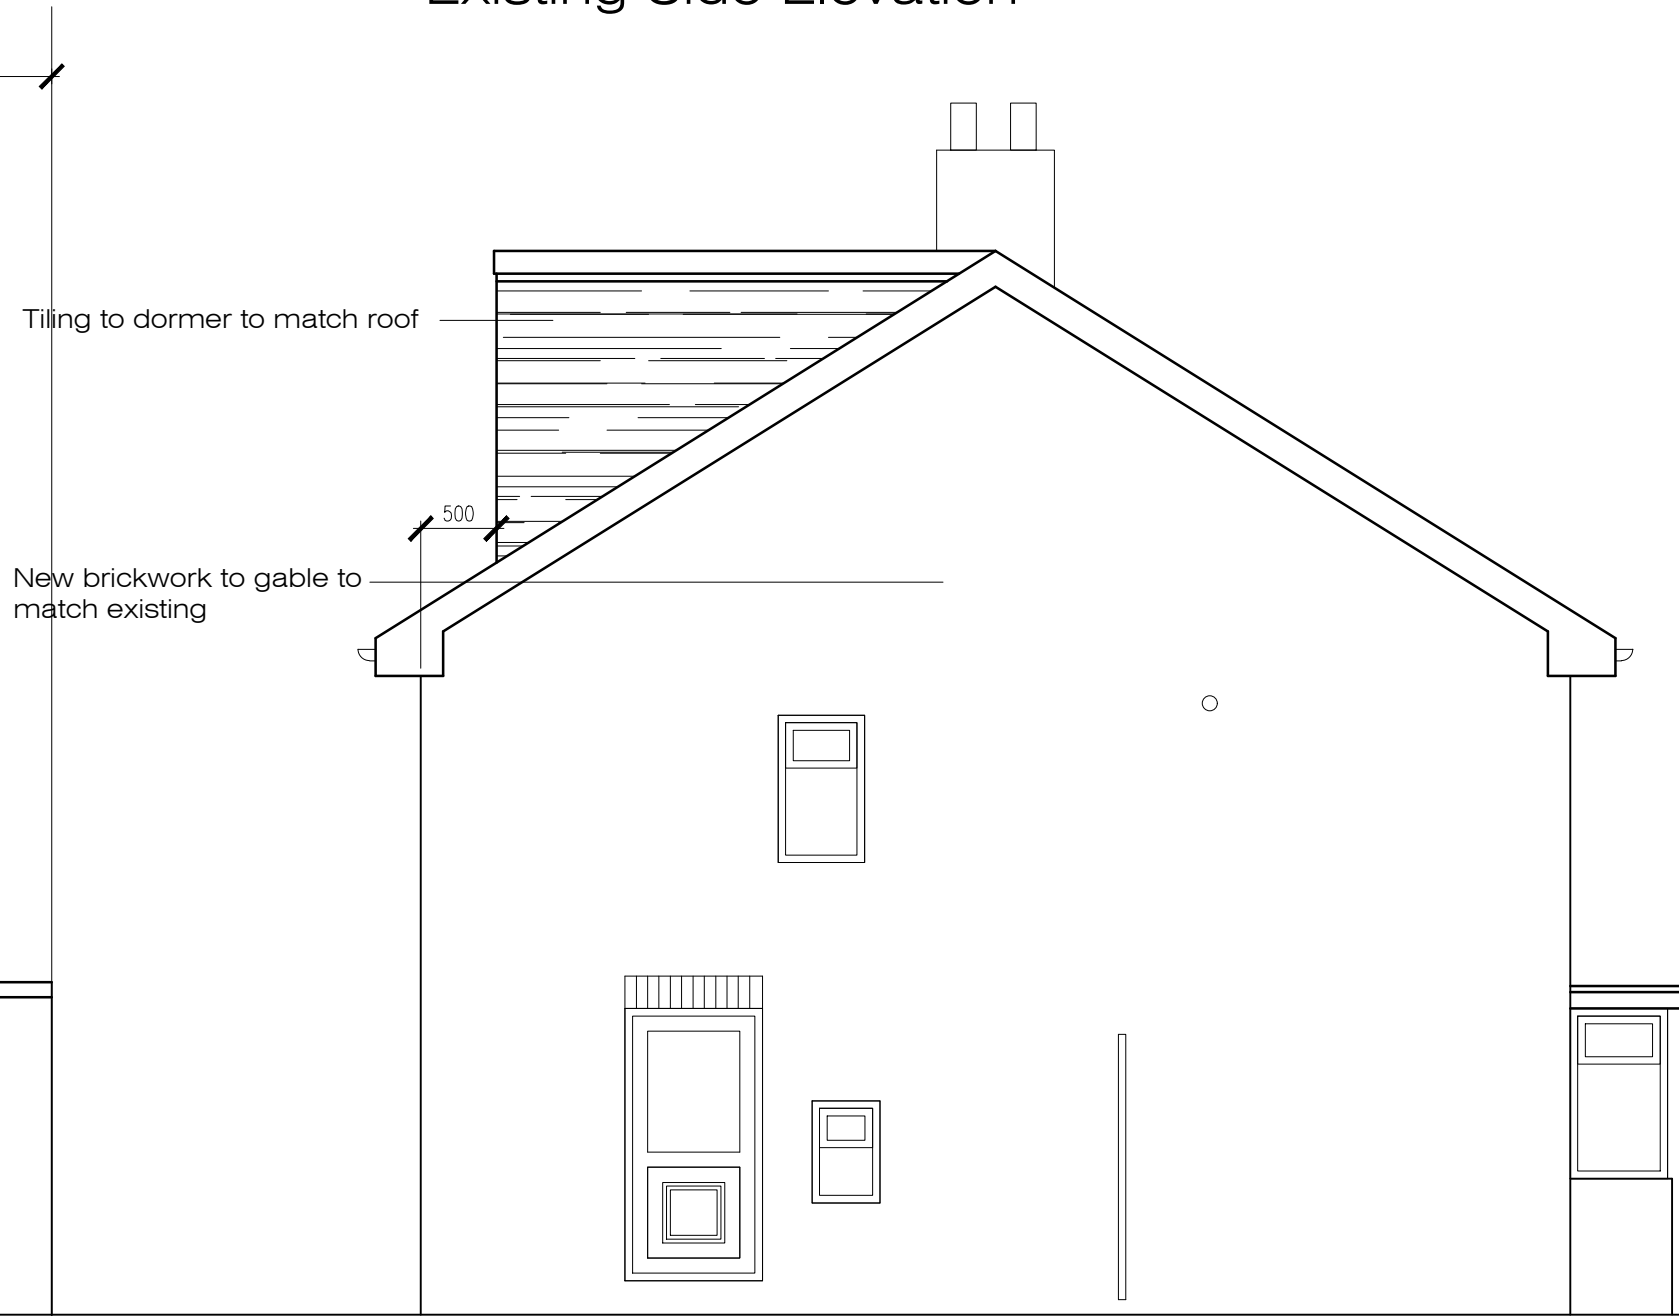

Proposed Side Elevation



Proposed Front Elevation

 

Project Title
55 Weyman Avenue
Whiston

Drawing Title
Existing & Proposed Plans & Elevations

Scale 1:50 @A1	Date May26	Drawing Number WA-001	Sheet A
-------------------	---------------	--------------------------	------------