



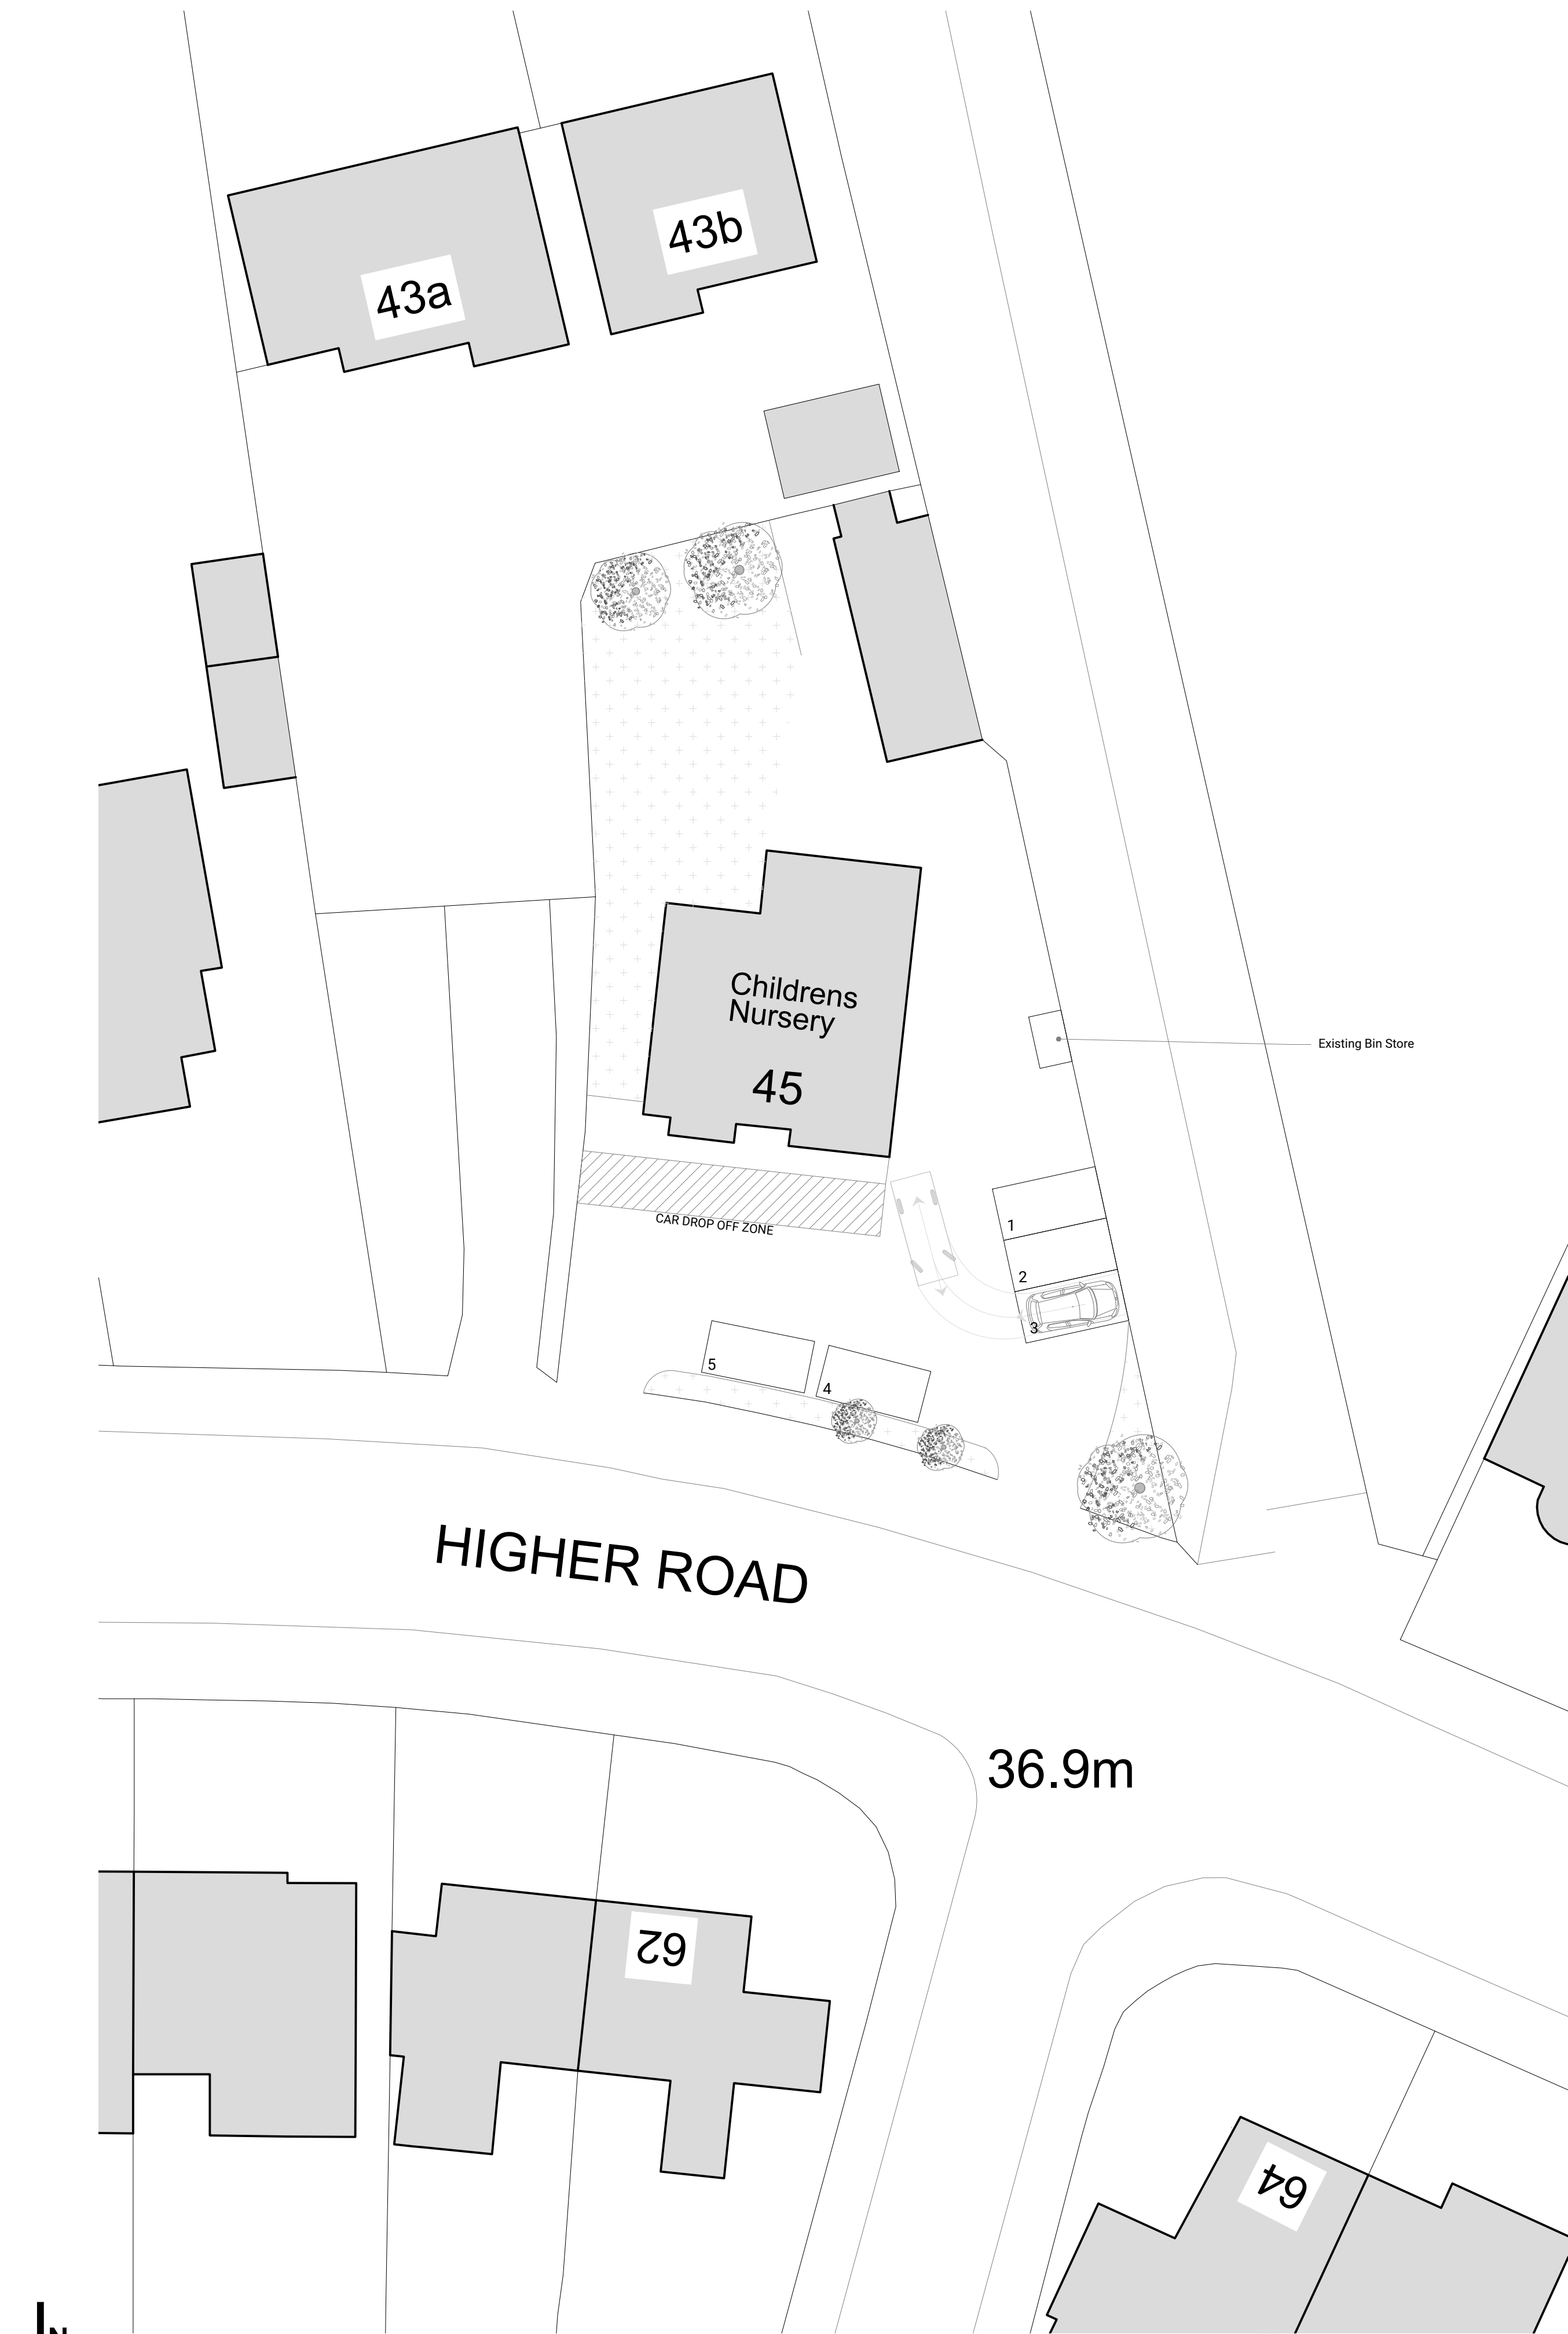

Site Plan - Existing  
SCALE - 1:200

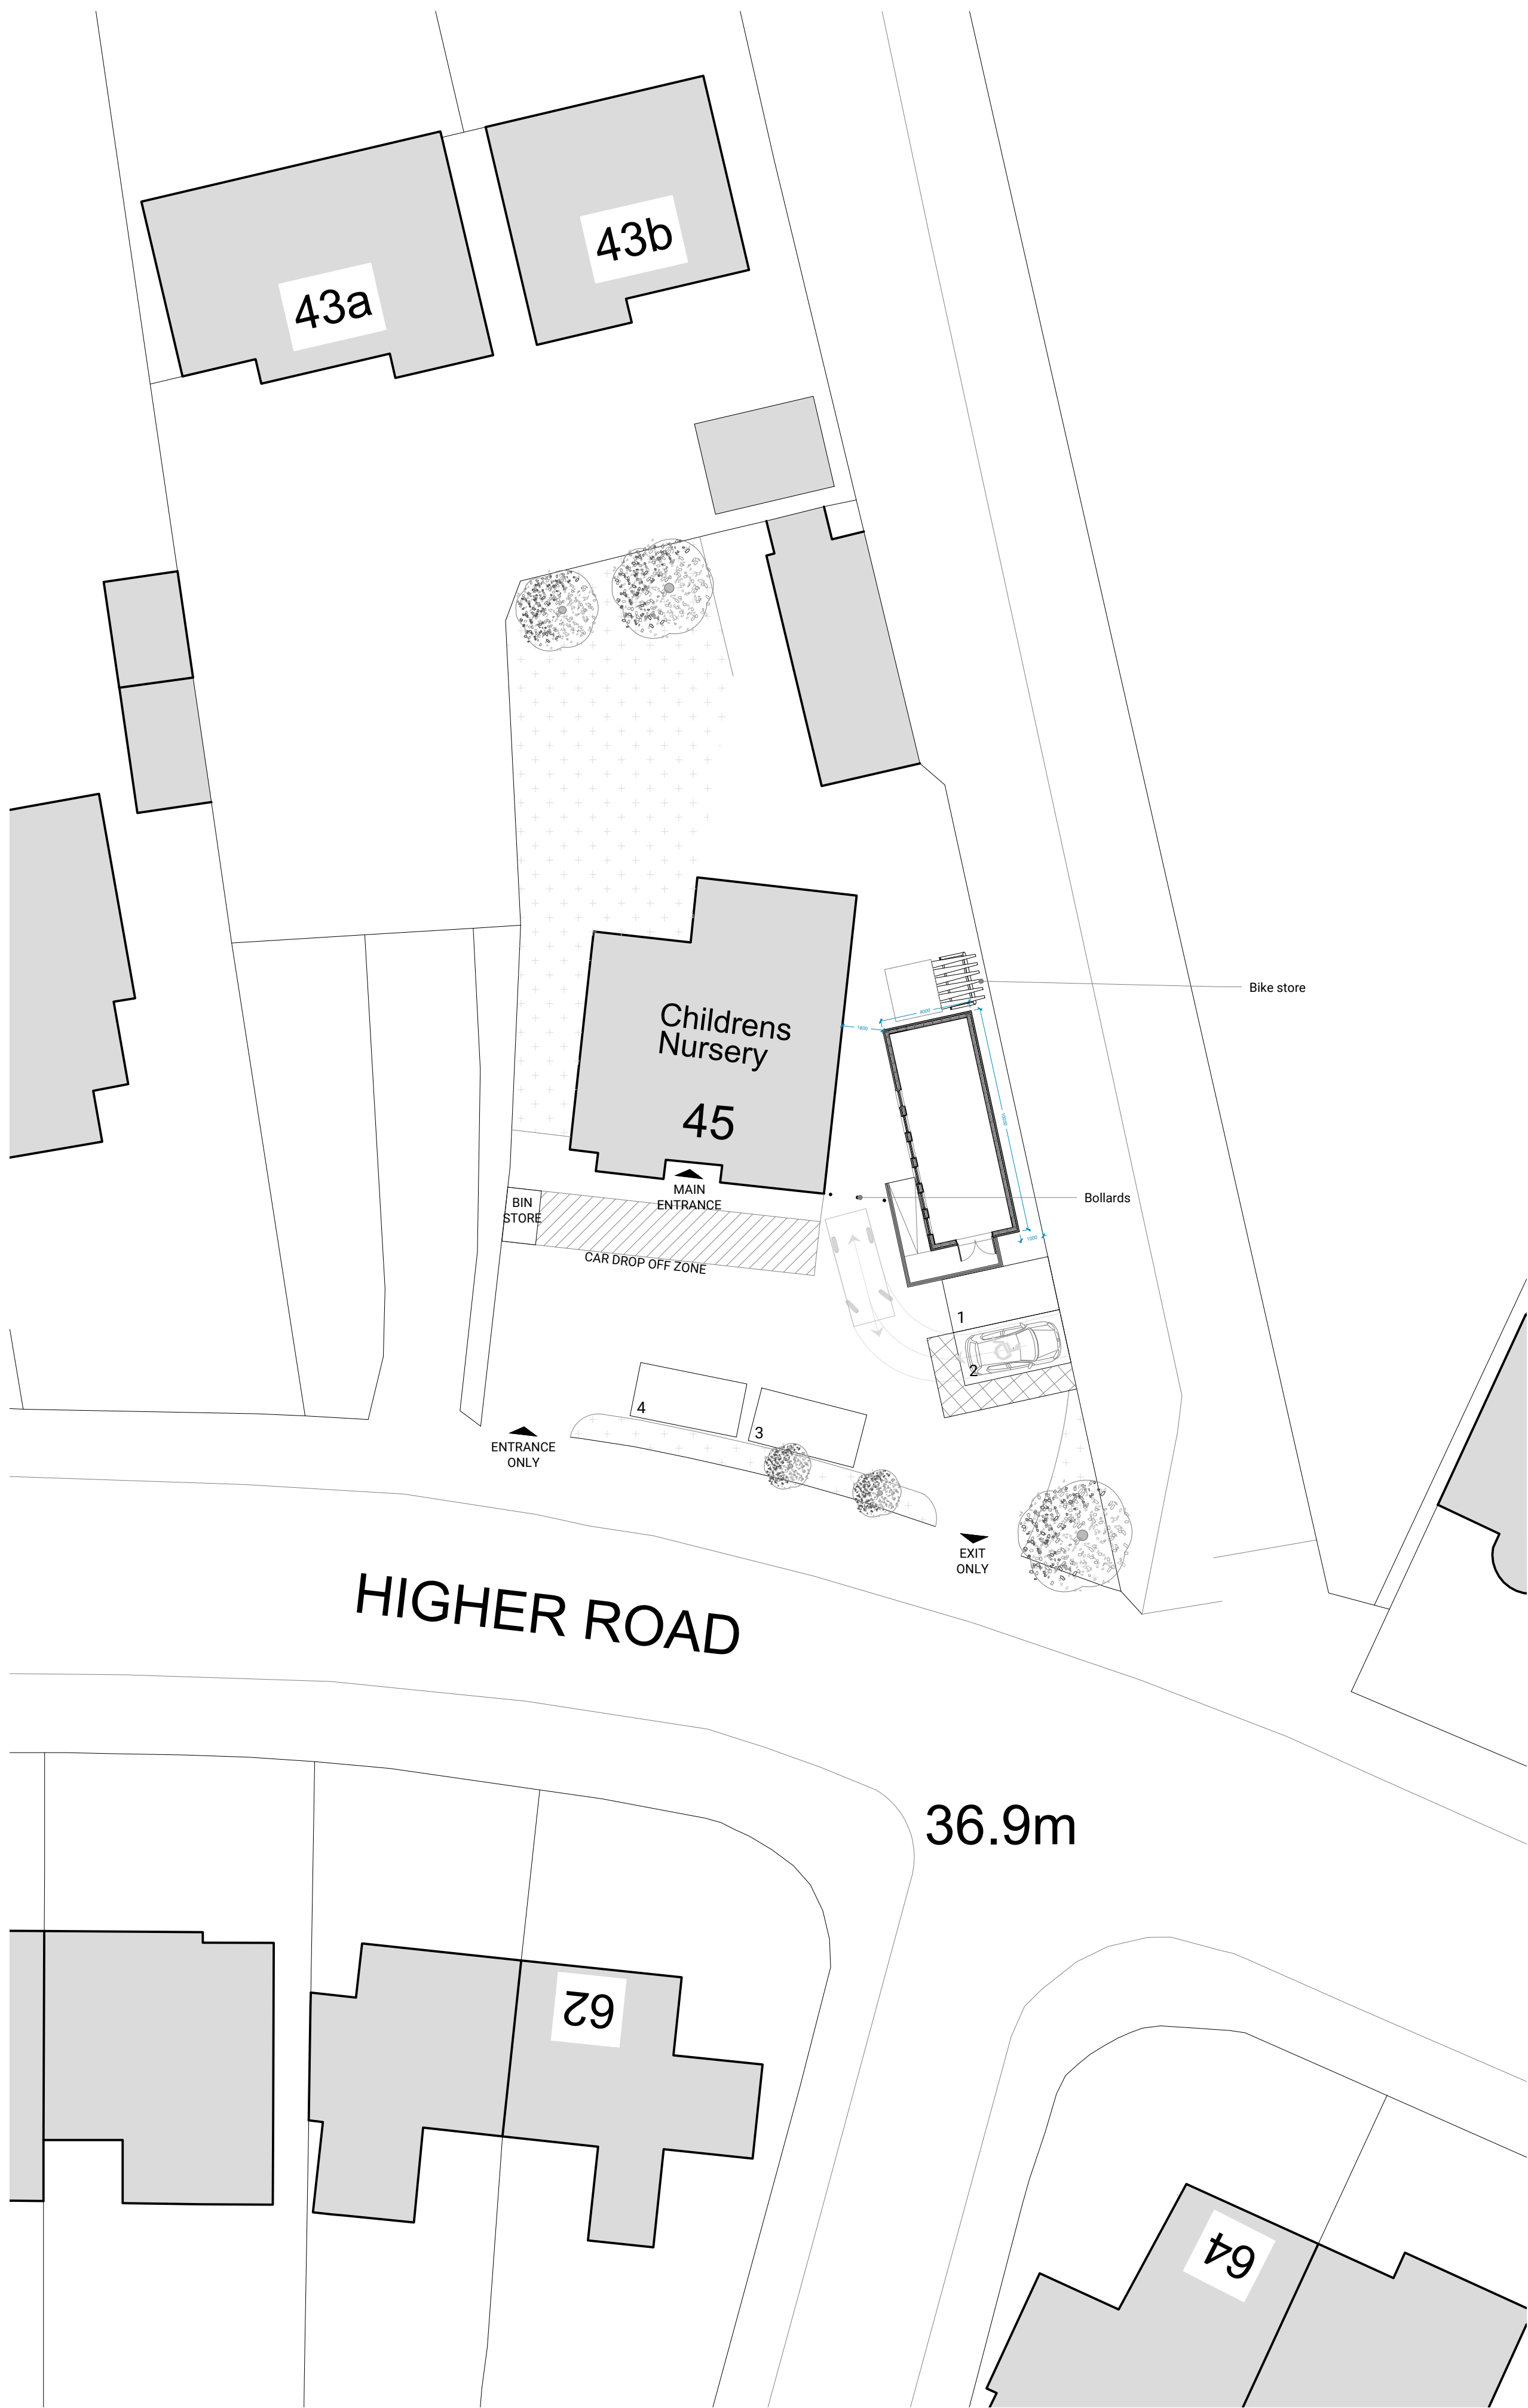

Site Plan - Proposed  
SCALE - 1:200

Notes:

1. Items to be demolished shown dashed & in red.
2. All structural elements to be confirmed by Engineer.
3. Drawing to be read in conjunction with schedule of works/specifications.
4. Drawing not based on measured survey, client to check levels on site before manufacture.

|    |          |                     |
|----|----------|---------------------|
| P2 | 04.08.26 | Bin Store Addition  |
| P1 | 28.07.26 | Bike Store Addition |
| P0 | 20.07.26 | Issue to Client     |

REV. DATE ISSUE

**KIDS PLANET - HALEWOOD**  
45 Higher Road, Halewood,  
Liverpool, L25 0QG

Existing and Proposed Site Plan

|          |      |      |
|----------|------|------|
| STATUS   | SIZE | REV. |
| Planning | A1   | P2   |

DRAWING NO.  
**M26009-MR-XX-ZZ-DR-A-00001**

**MellorReid**  
ARCHITECTS