




Existing Front Elevation




Existing Side Elevation

Existing Rear Elevation

Existing Side
Elevation/Section

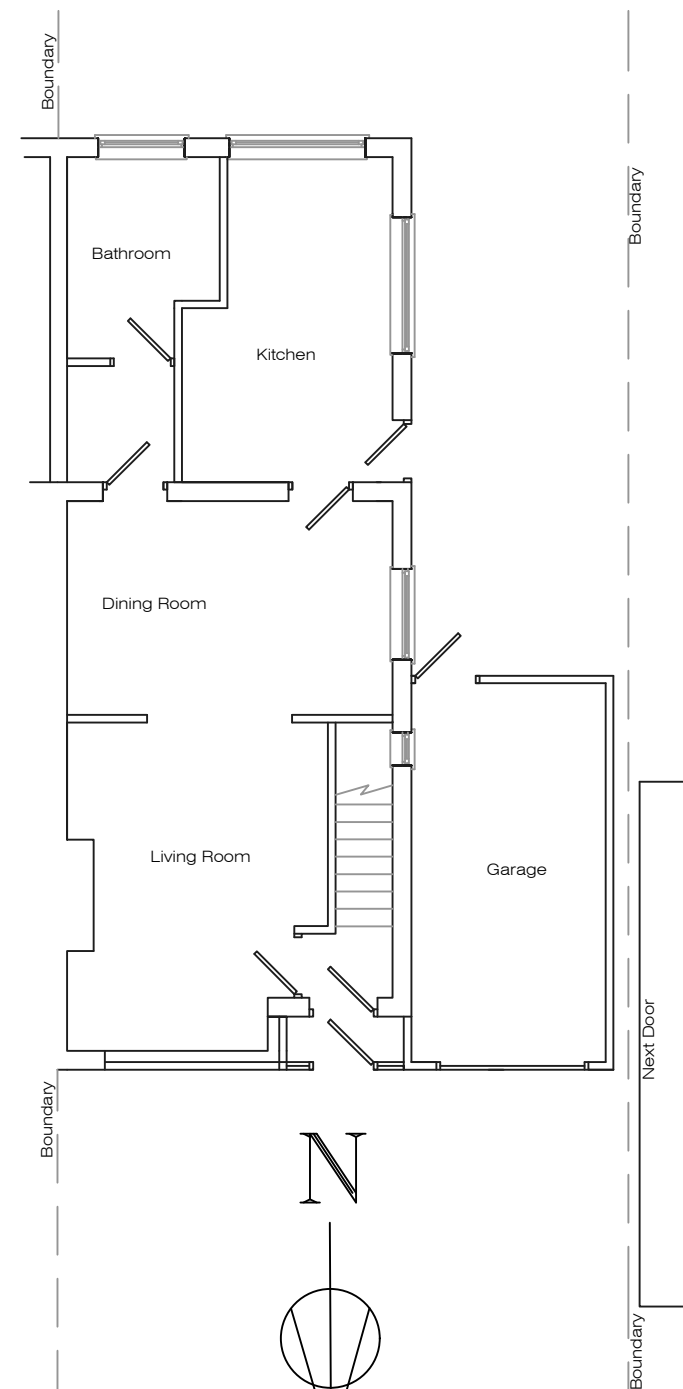

Existing Ground Floor Plan

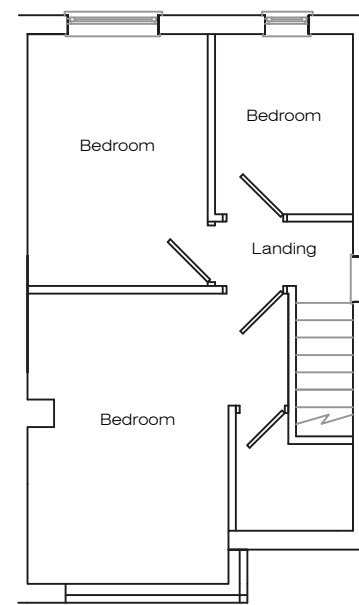 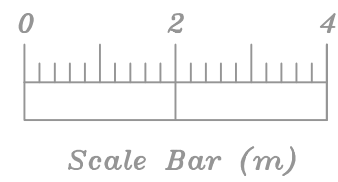

Existing First Floor Plan

Address 7 Pottery Close, L35				
Job Title Two storey extension to side				
Drawing title Existing Plans				
Chkd	Appvd	date Dec '25	scale 1:100 @ A2	dwg no. 001