


Proposed Front Elevation


Proposed Side Elevation

Proposed Rear Elevation


Proposed Side Elevation 1:100

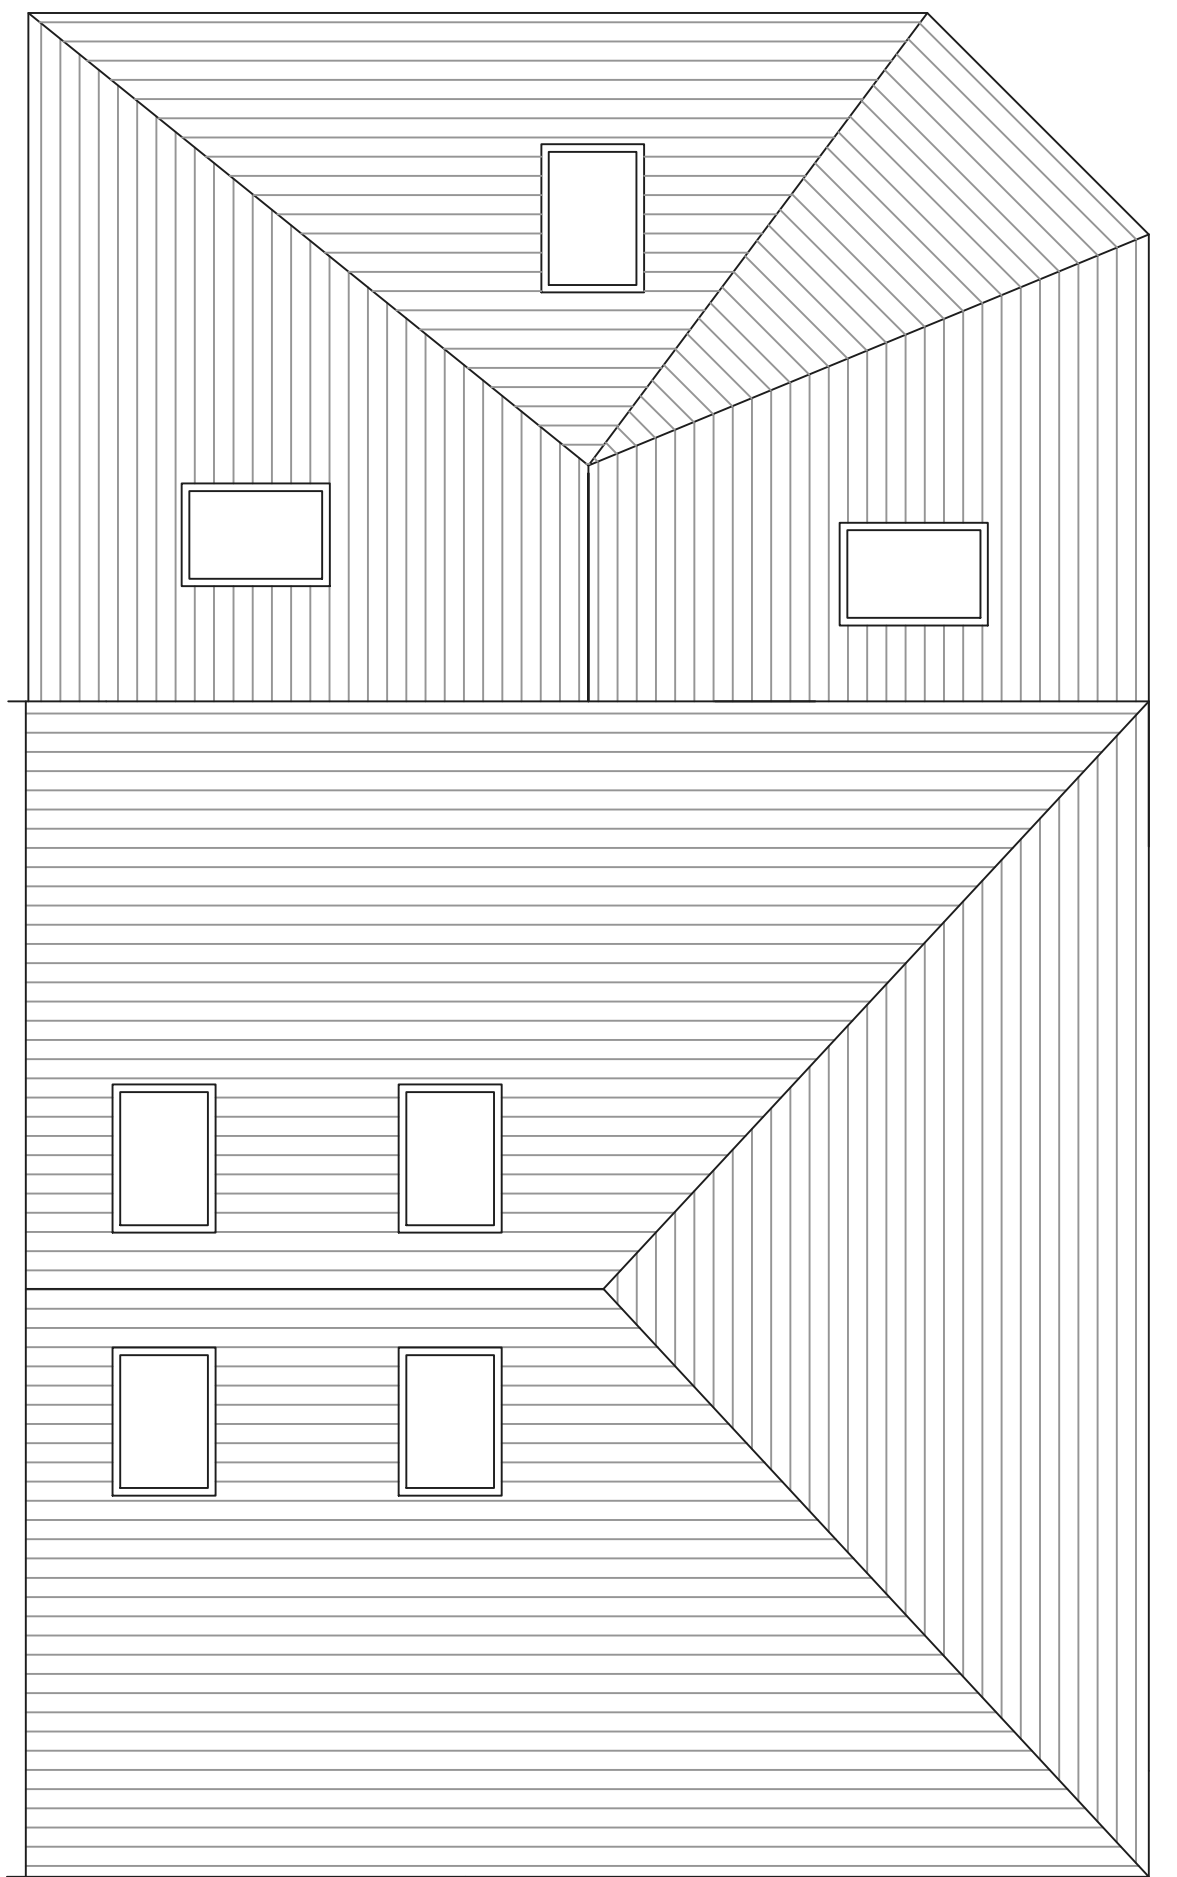


Proposed Roof Plan

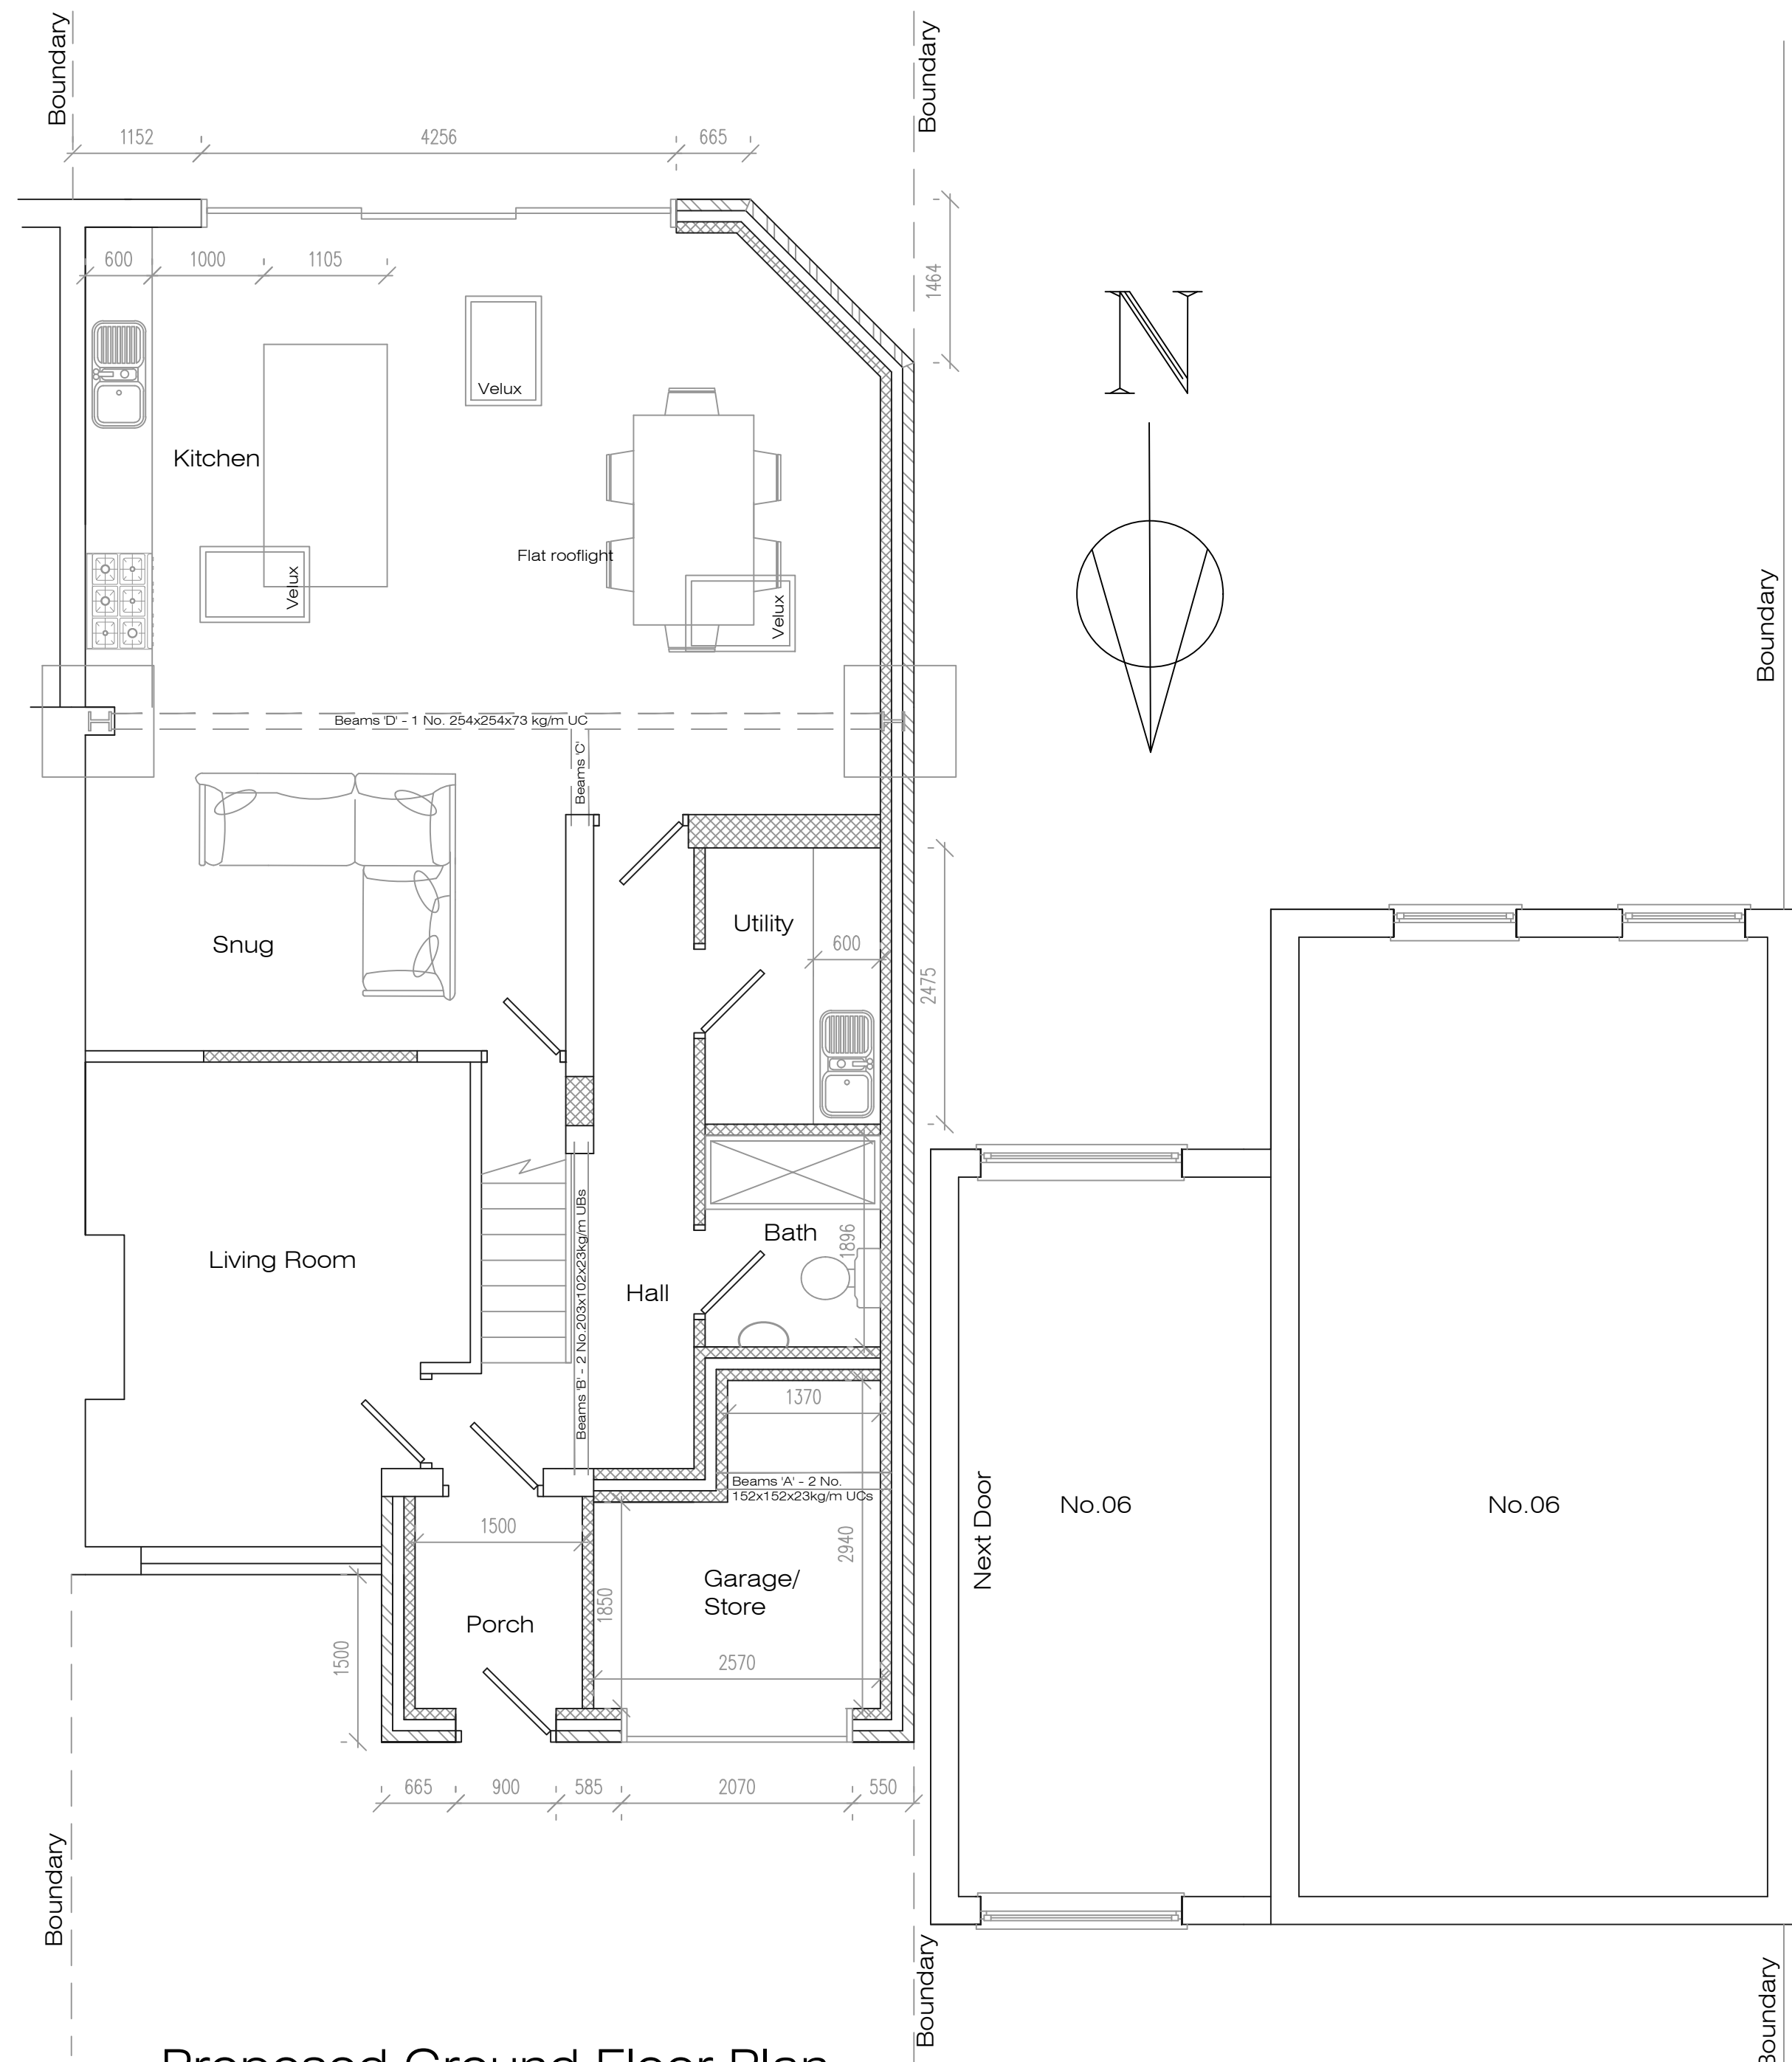

Proposed Ground Floor Plan

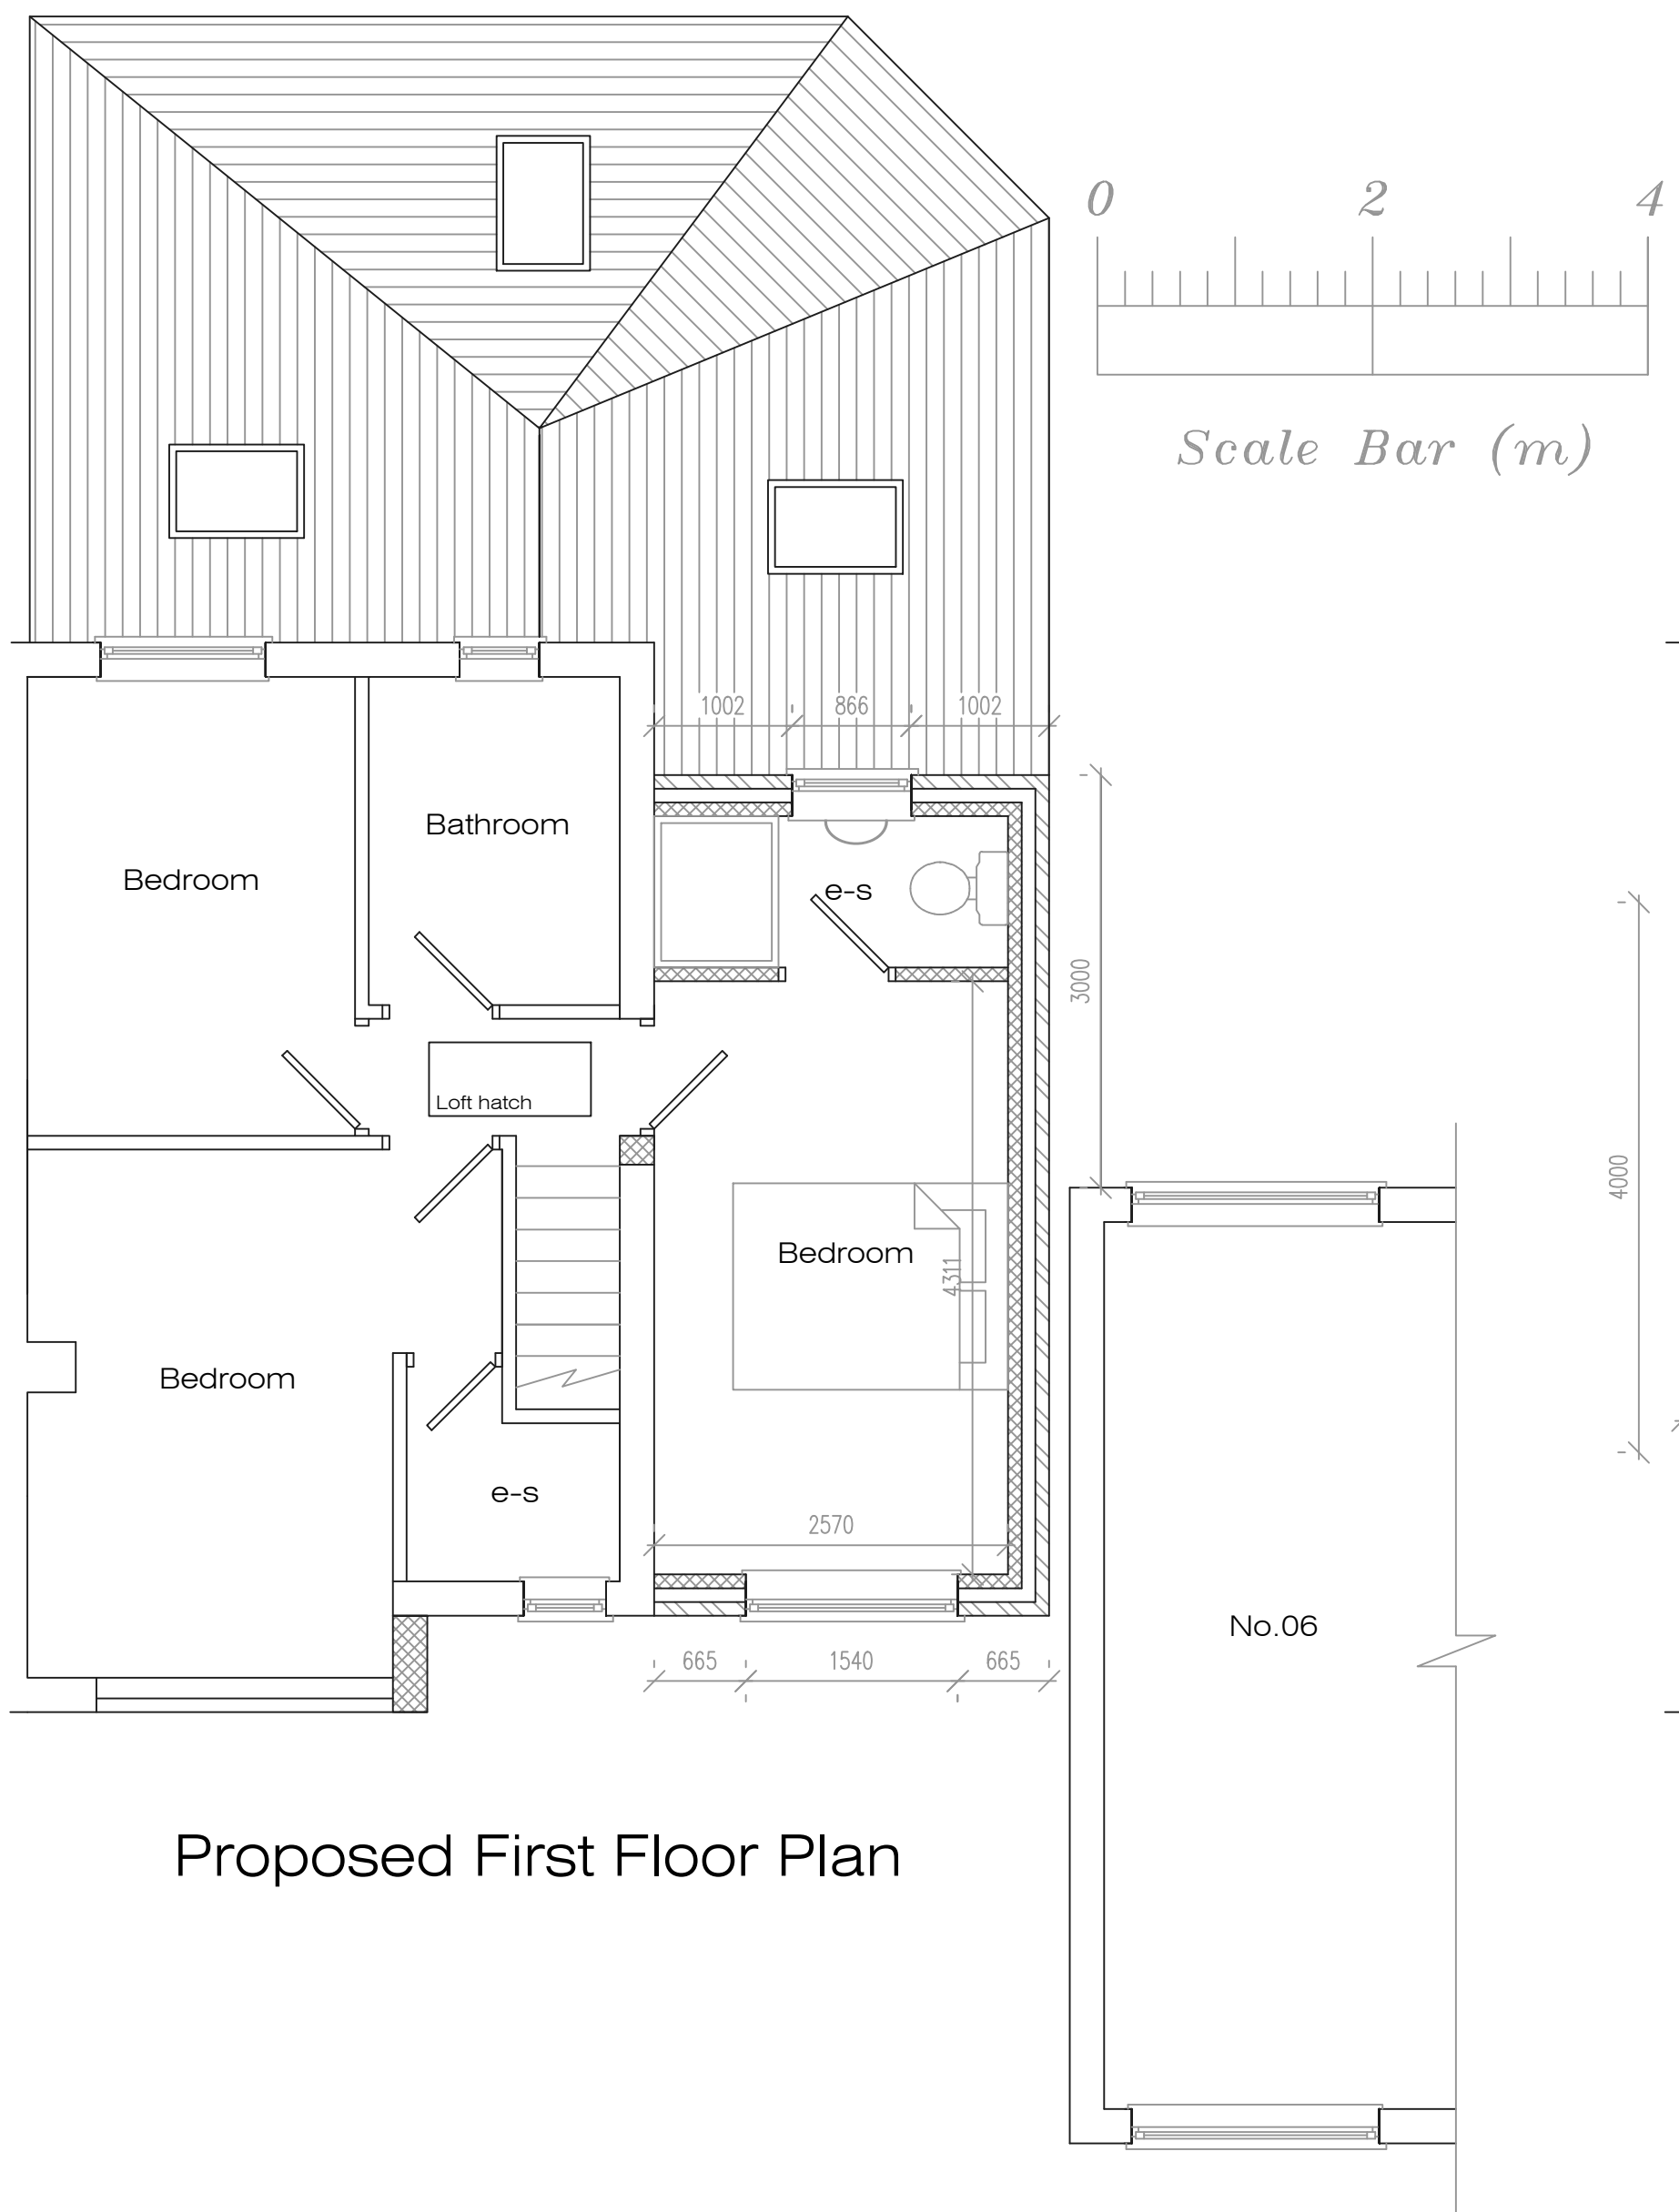

Proposed First Floor Plan

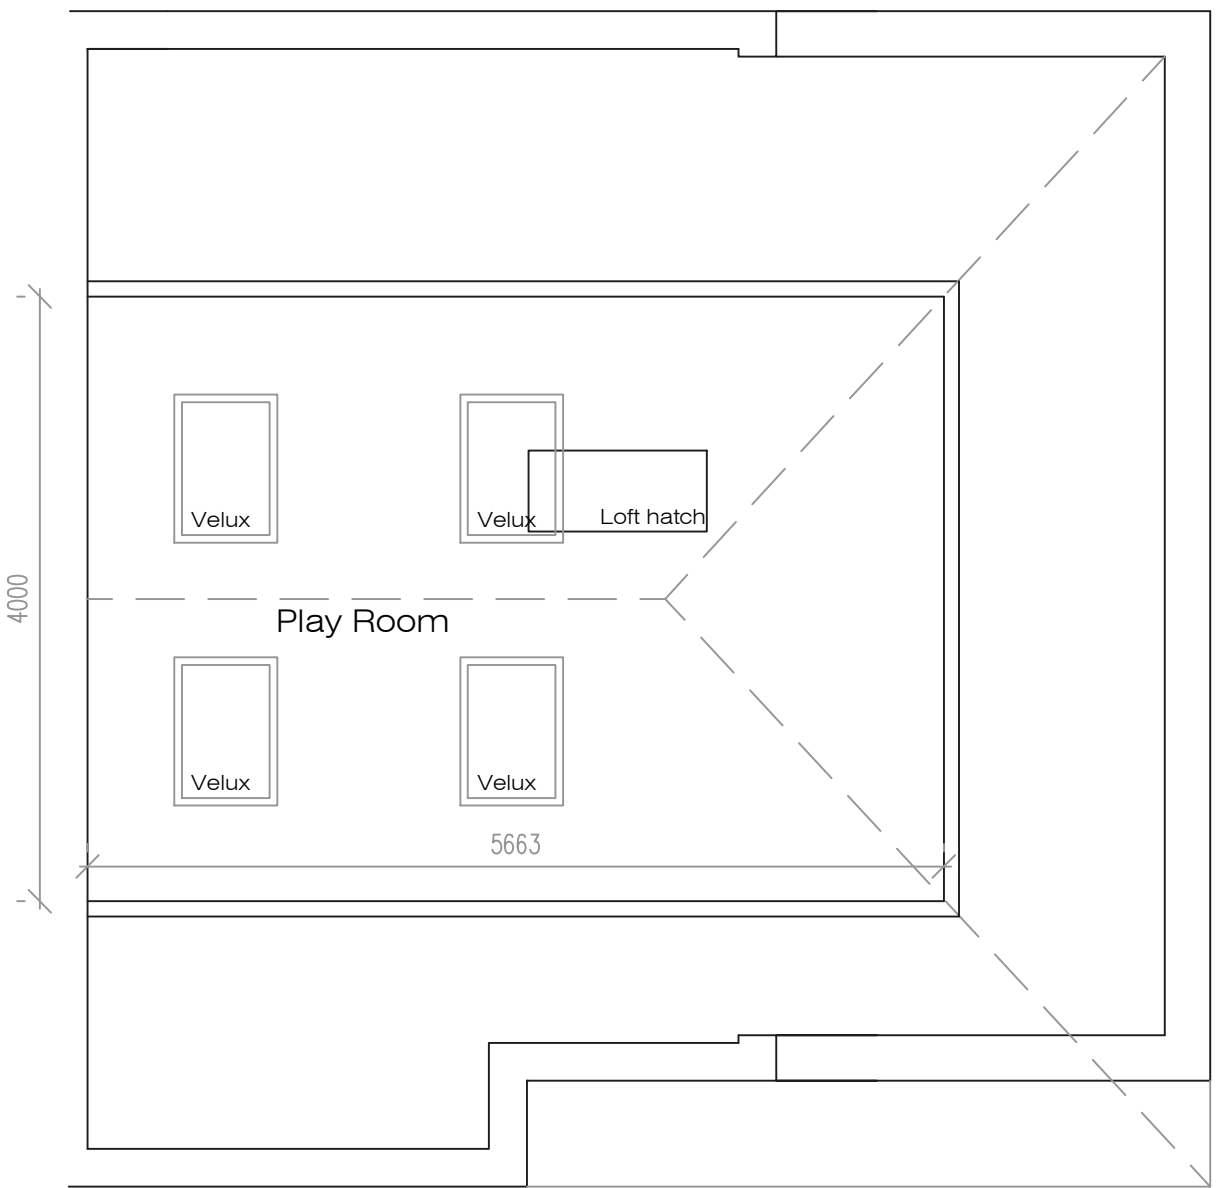

Proposed Loft Plan

Address 7 Pottery Close, L35				
Job Title Two storey extension to side				
Drawing title Proposed Plans				
Chkd	Appvd	date	scale	dwg no.
		Dec '25	1:50/1:100 @ A1	002