




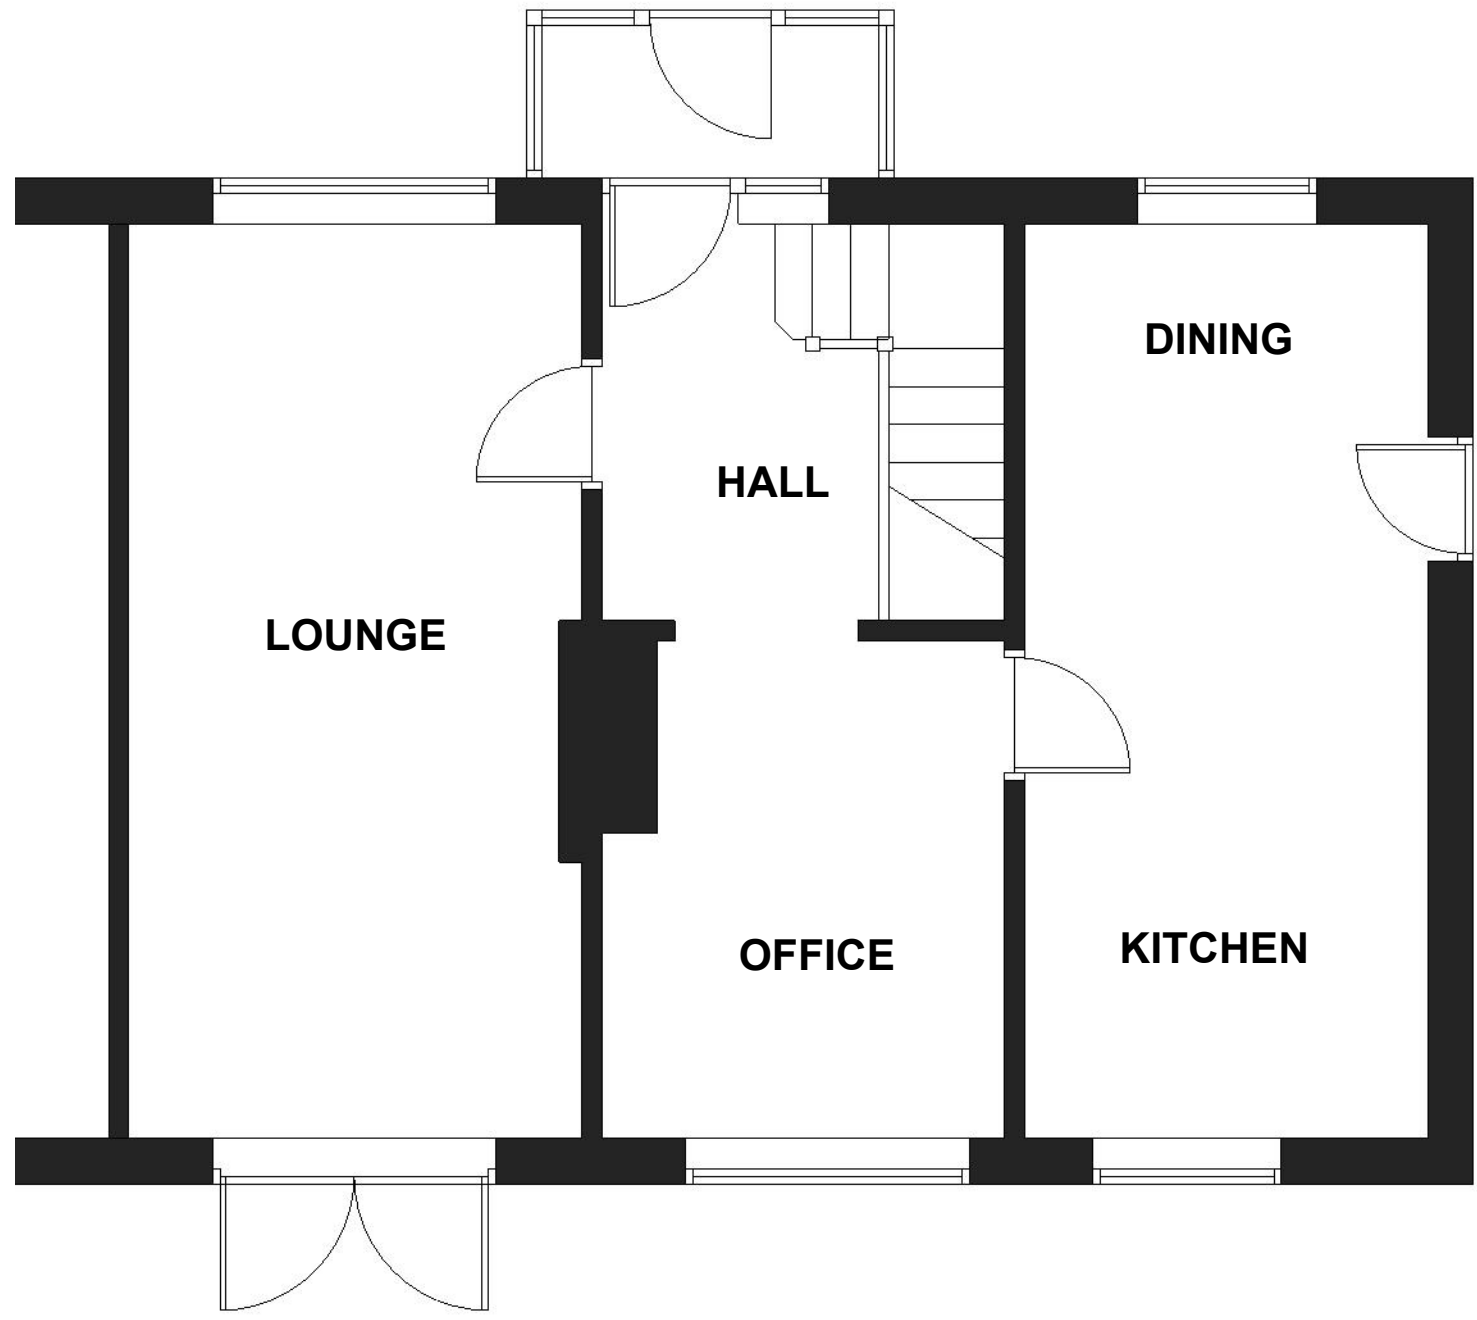

EXISTING GROUND FLOOR PLAN

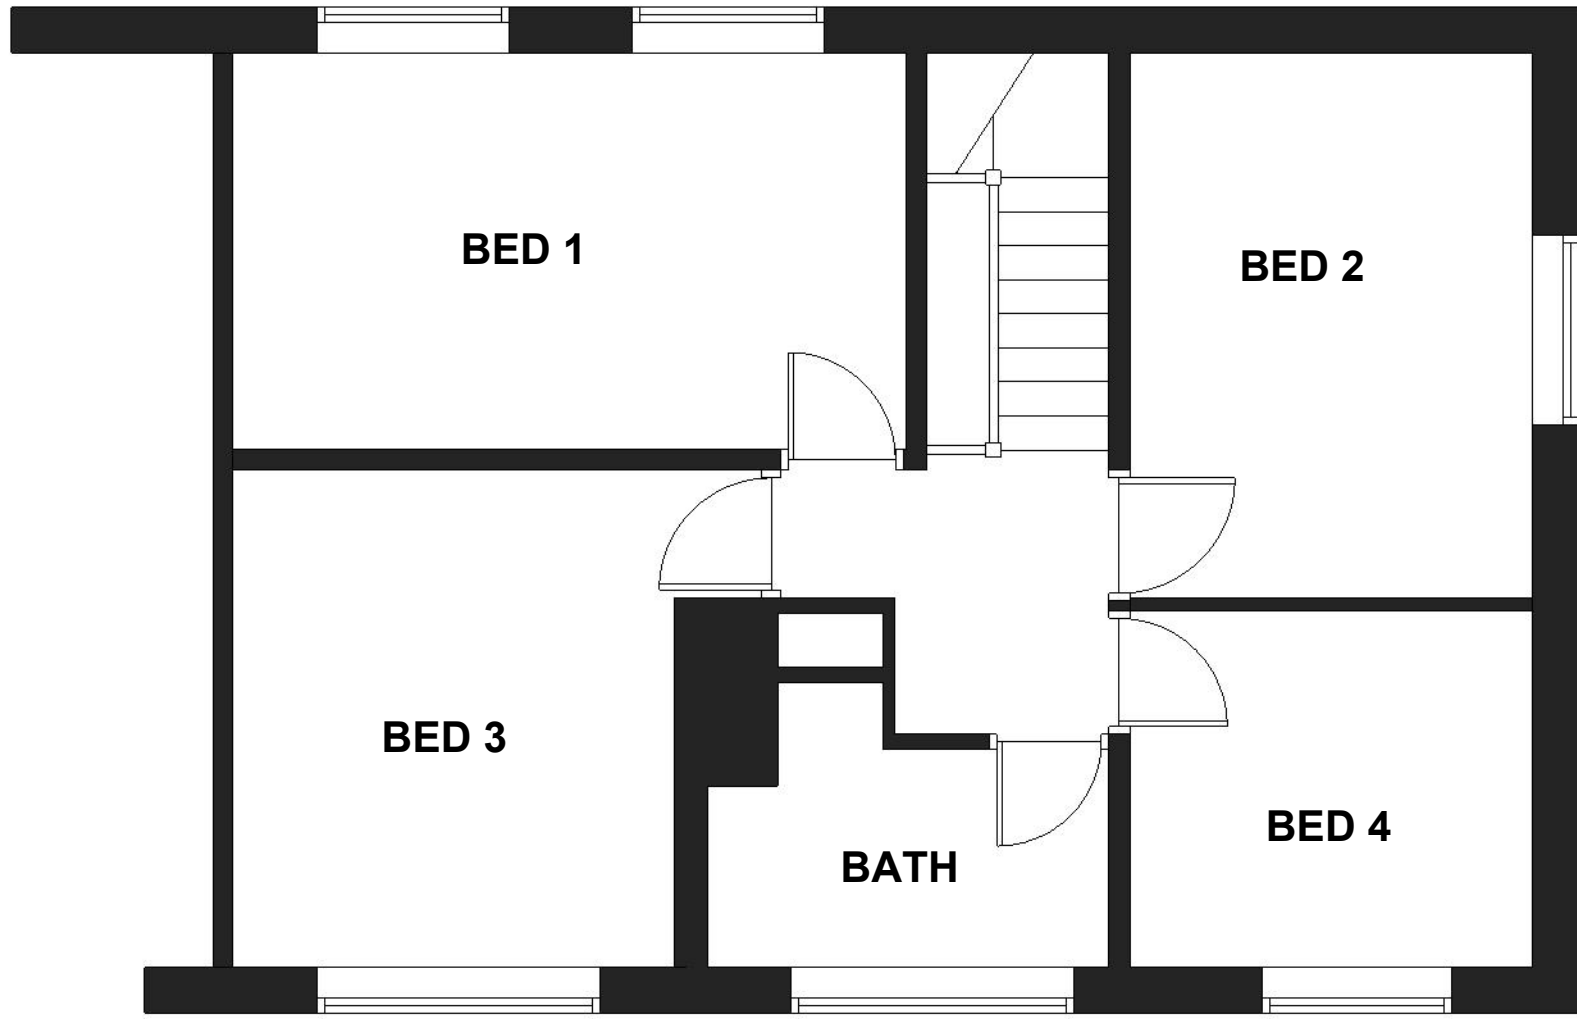

EXISTING FIRST FLOOR PLAN

 


EXISTING LOFT PLAN



EXISTING FRONT ELEVATION



EXISTING REAR ELEVATION

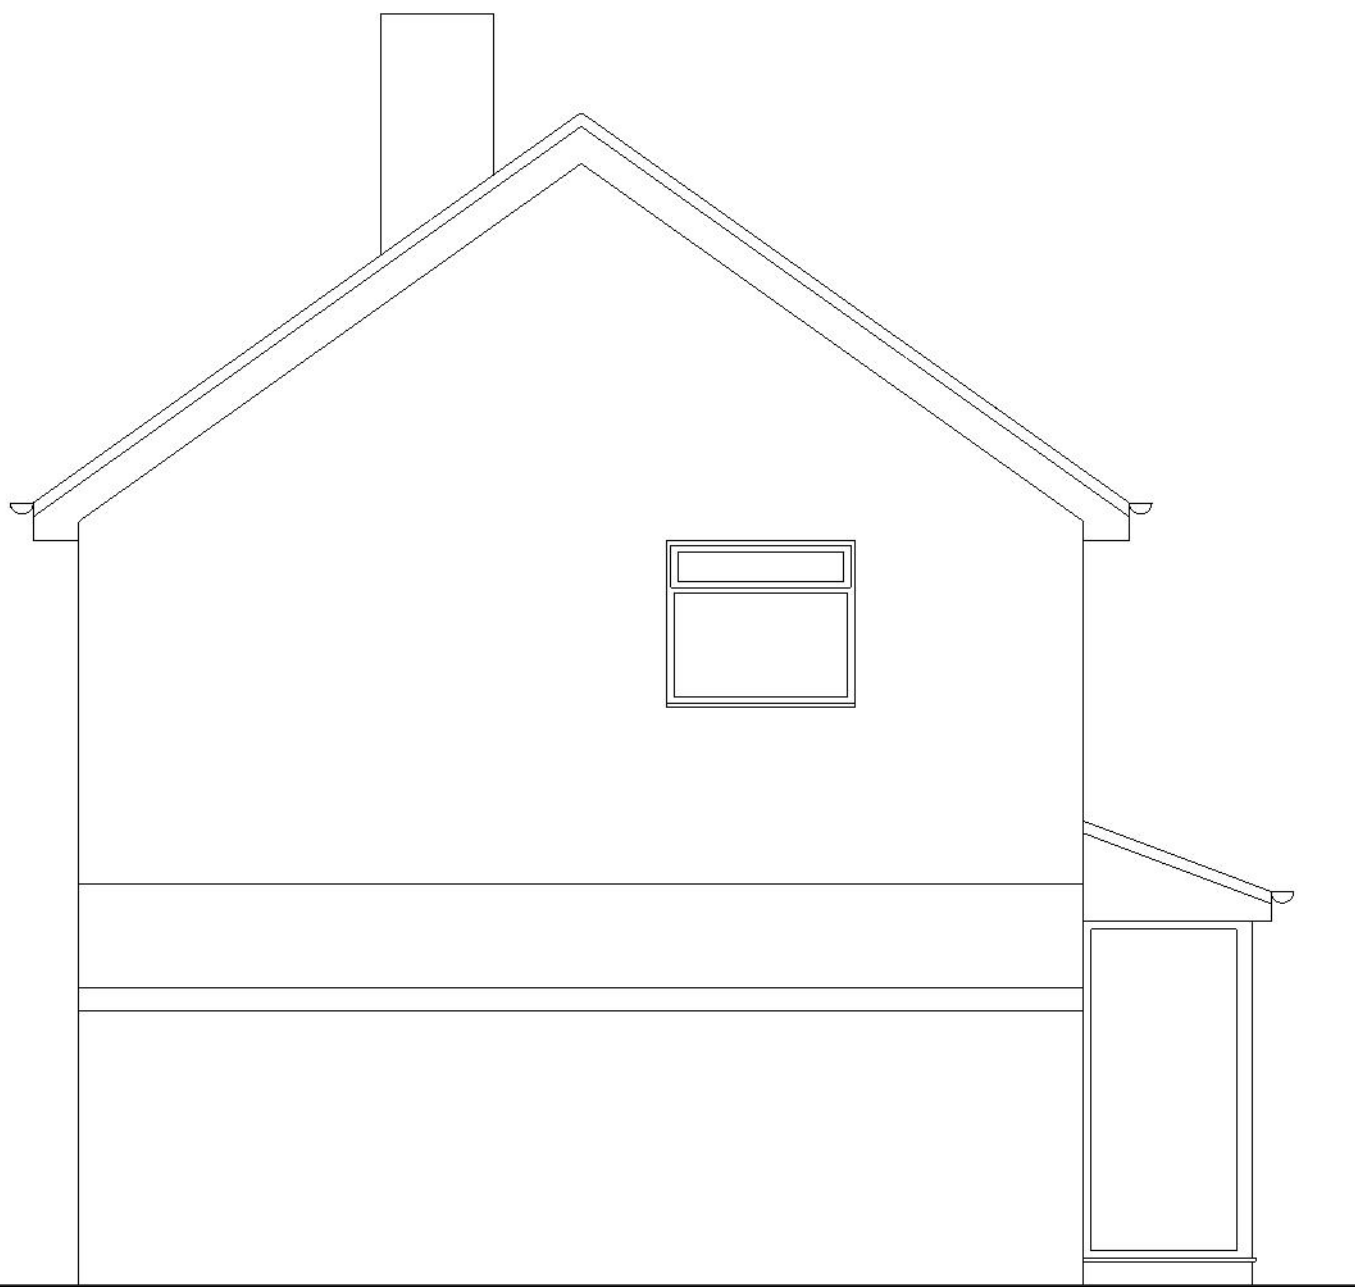

EXISTING SIDE ELEVATION



PROJECT TITLE
PROPOSED SIDE EXTENSION

DRAWING TITLE
EXISTING DETAILS

7 KENDAL CLOSE
RAINFORD
WA11 7LG
Tel: 07786 362 196
EMAIL: gemorris@blueyonder.co.uk



CLIENT
**Rachel Higgins
1 Lancing Close
L25 9PZ**

SCALE	1:50
DATE	01:10:2025
REV	