




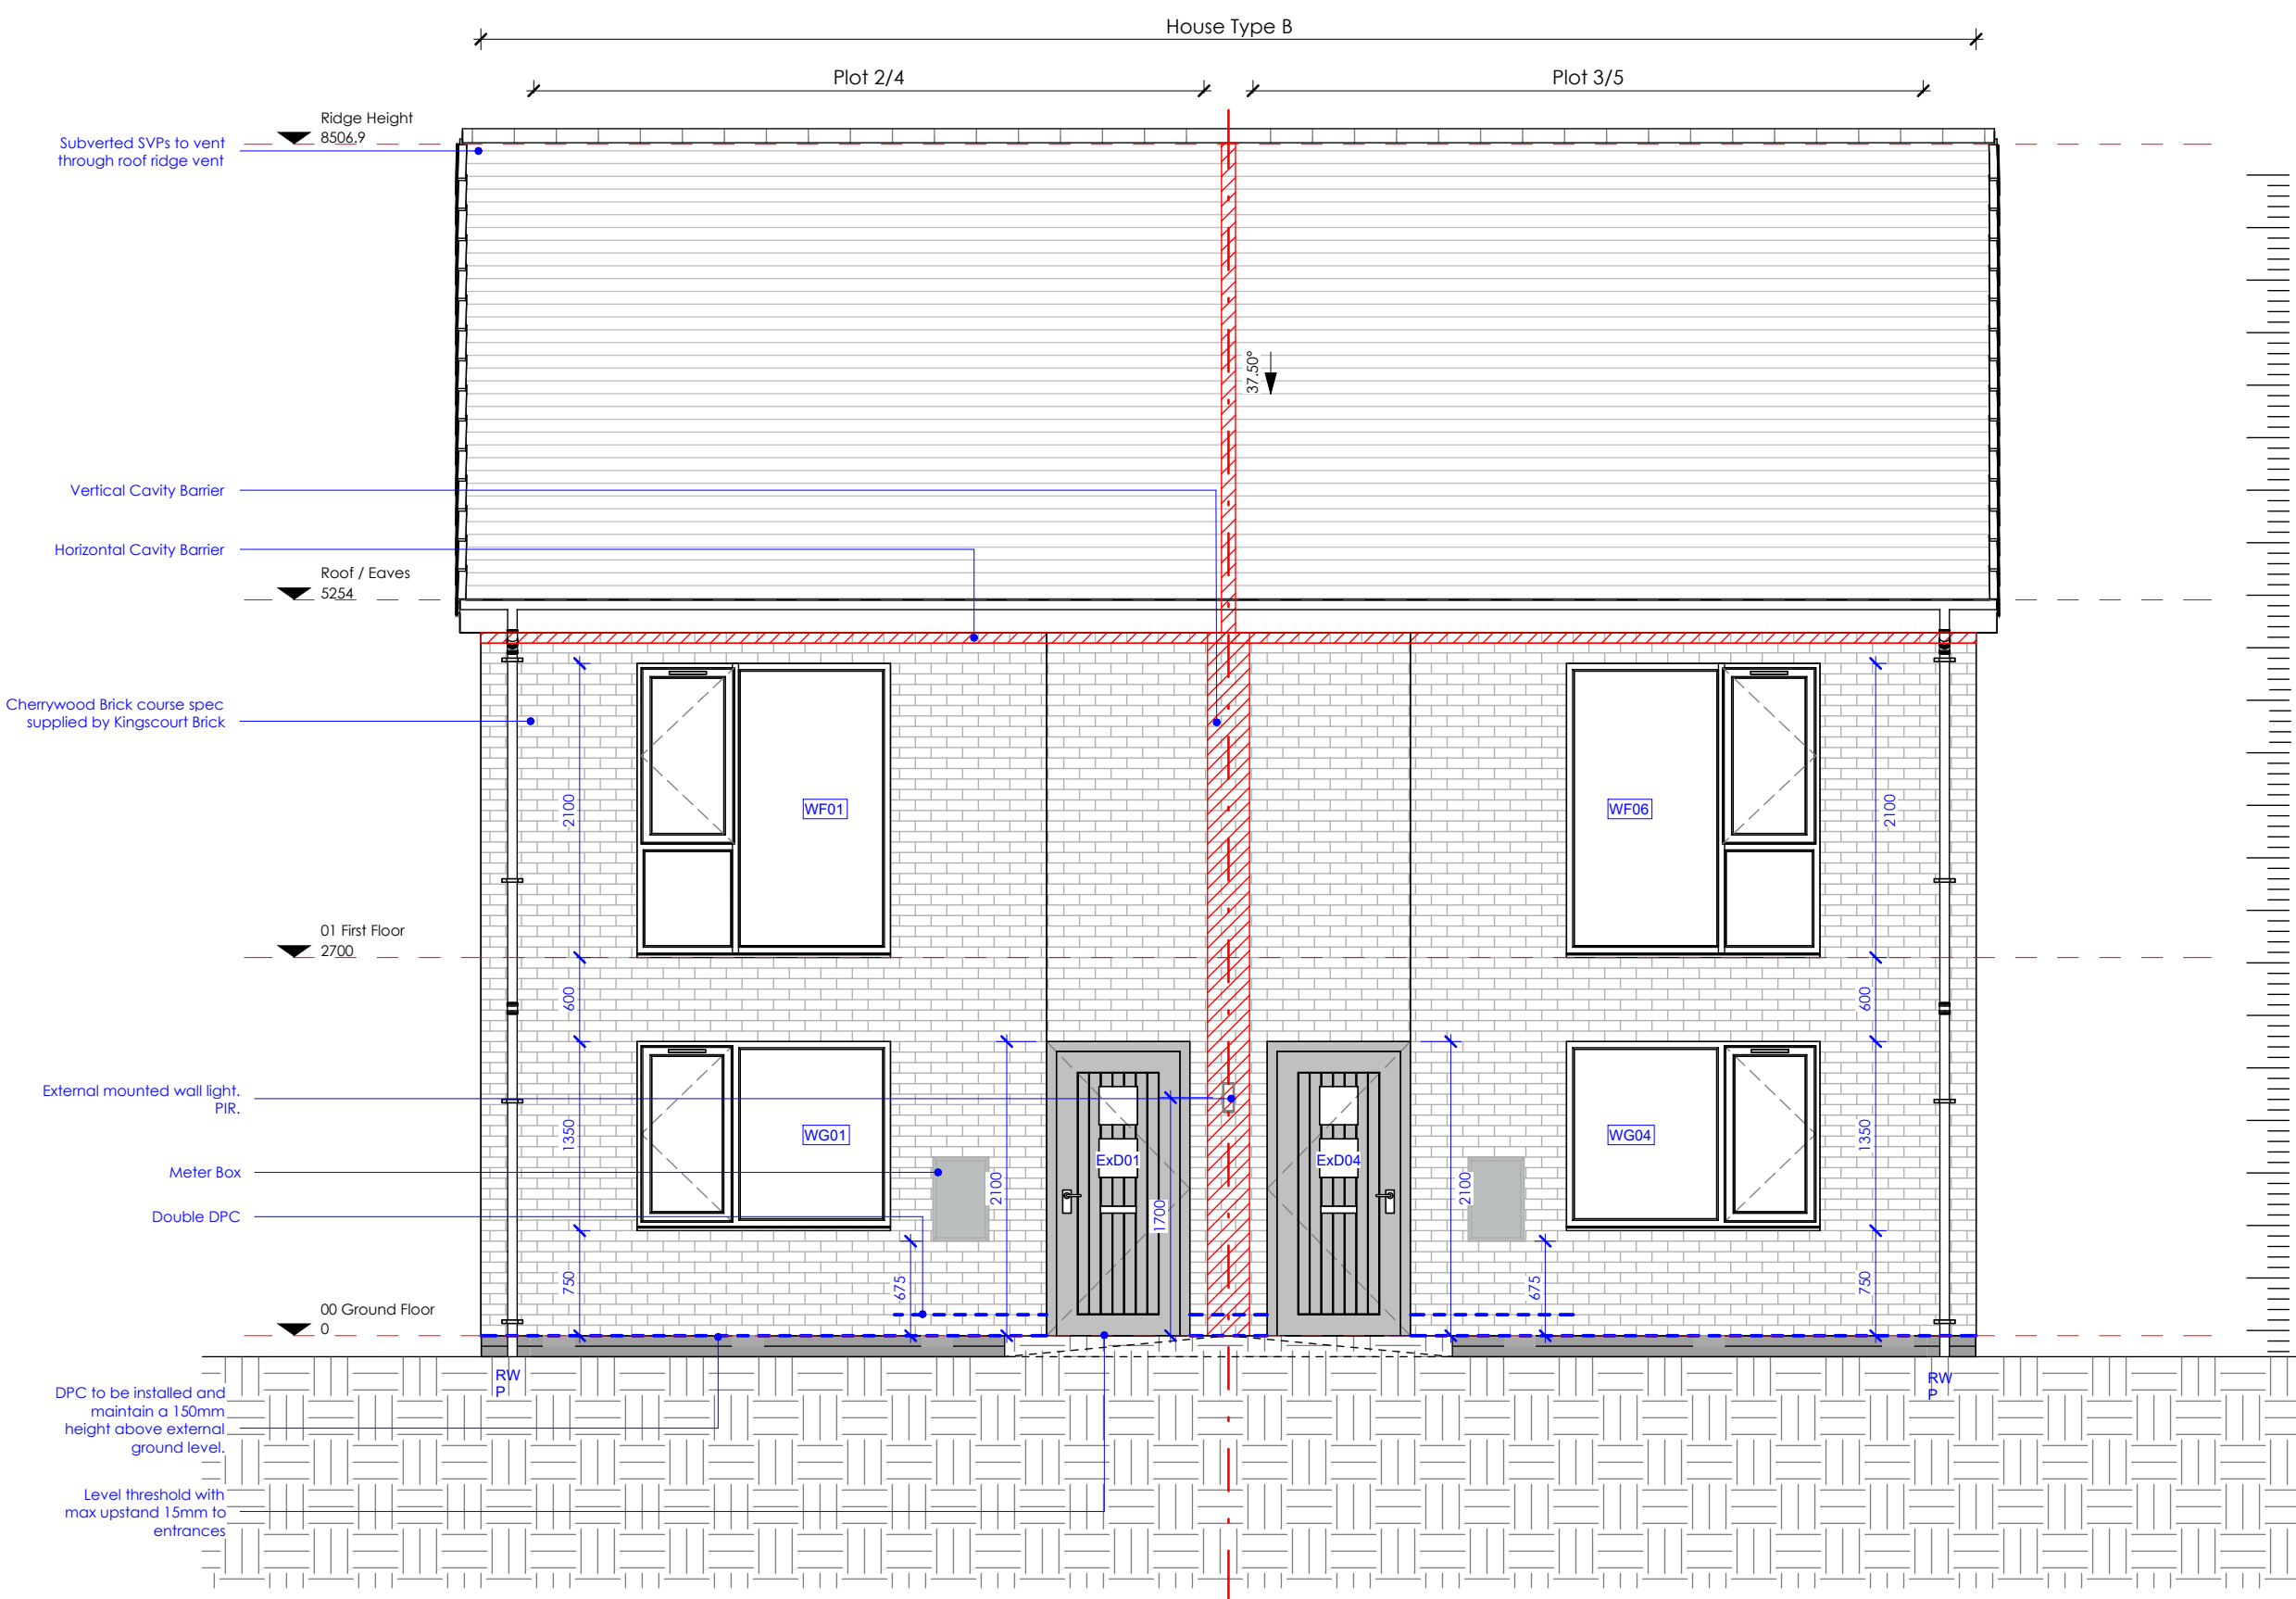


Pr South Elevation

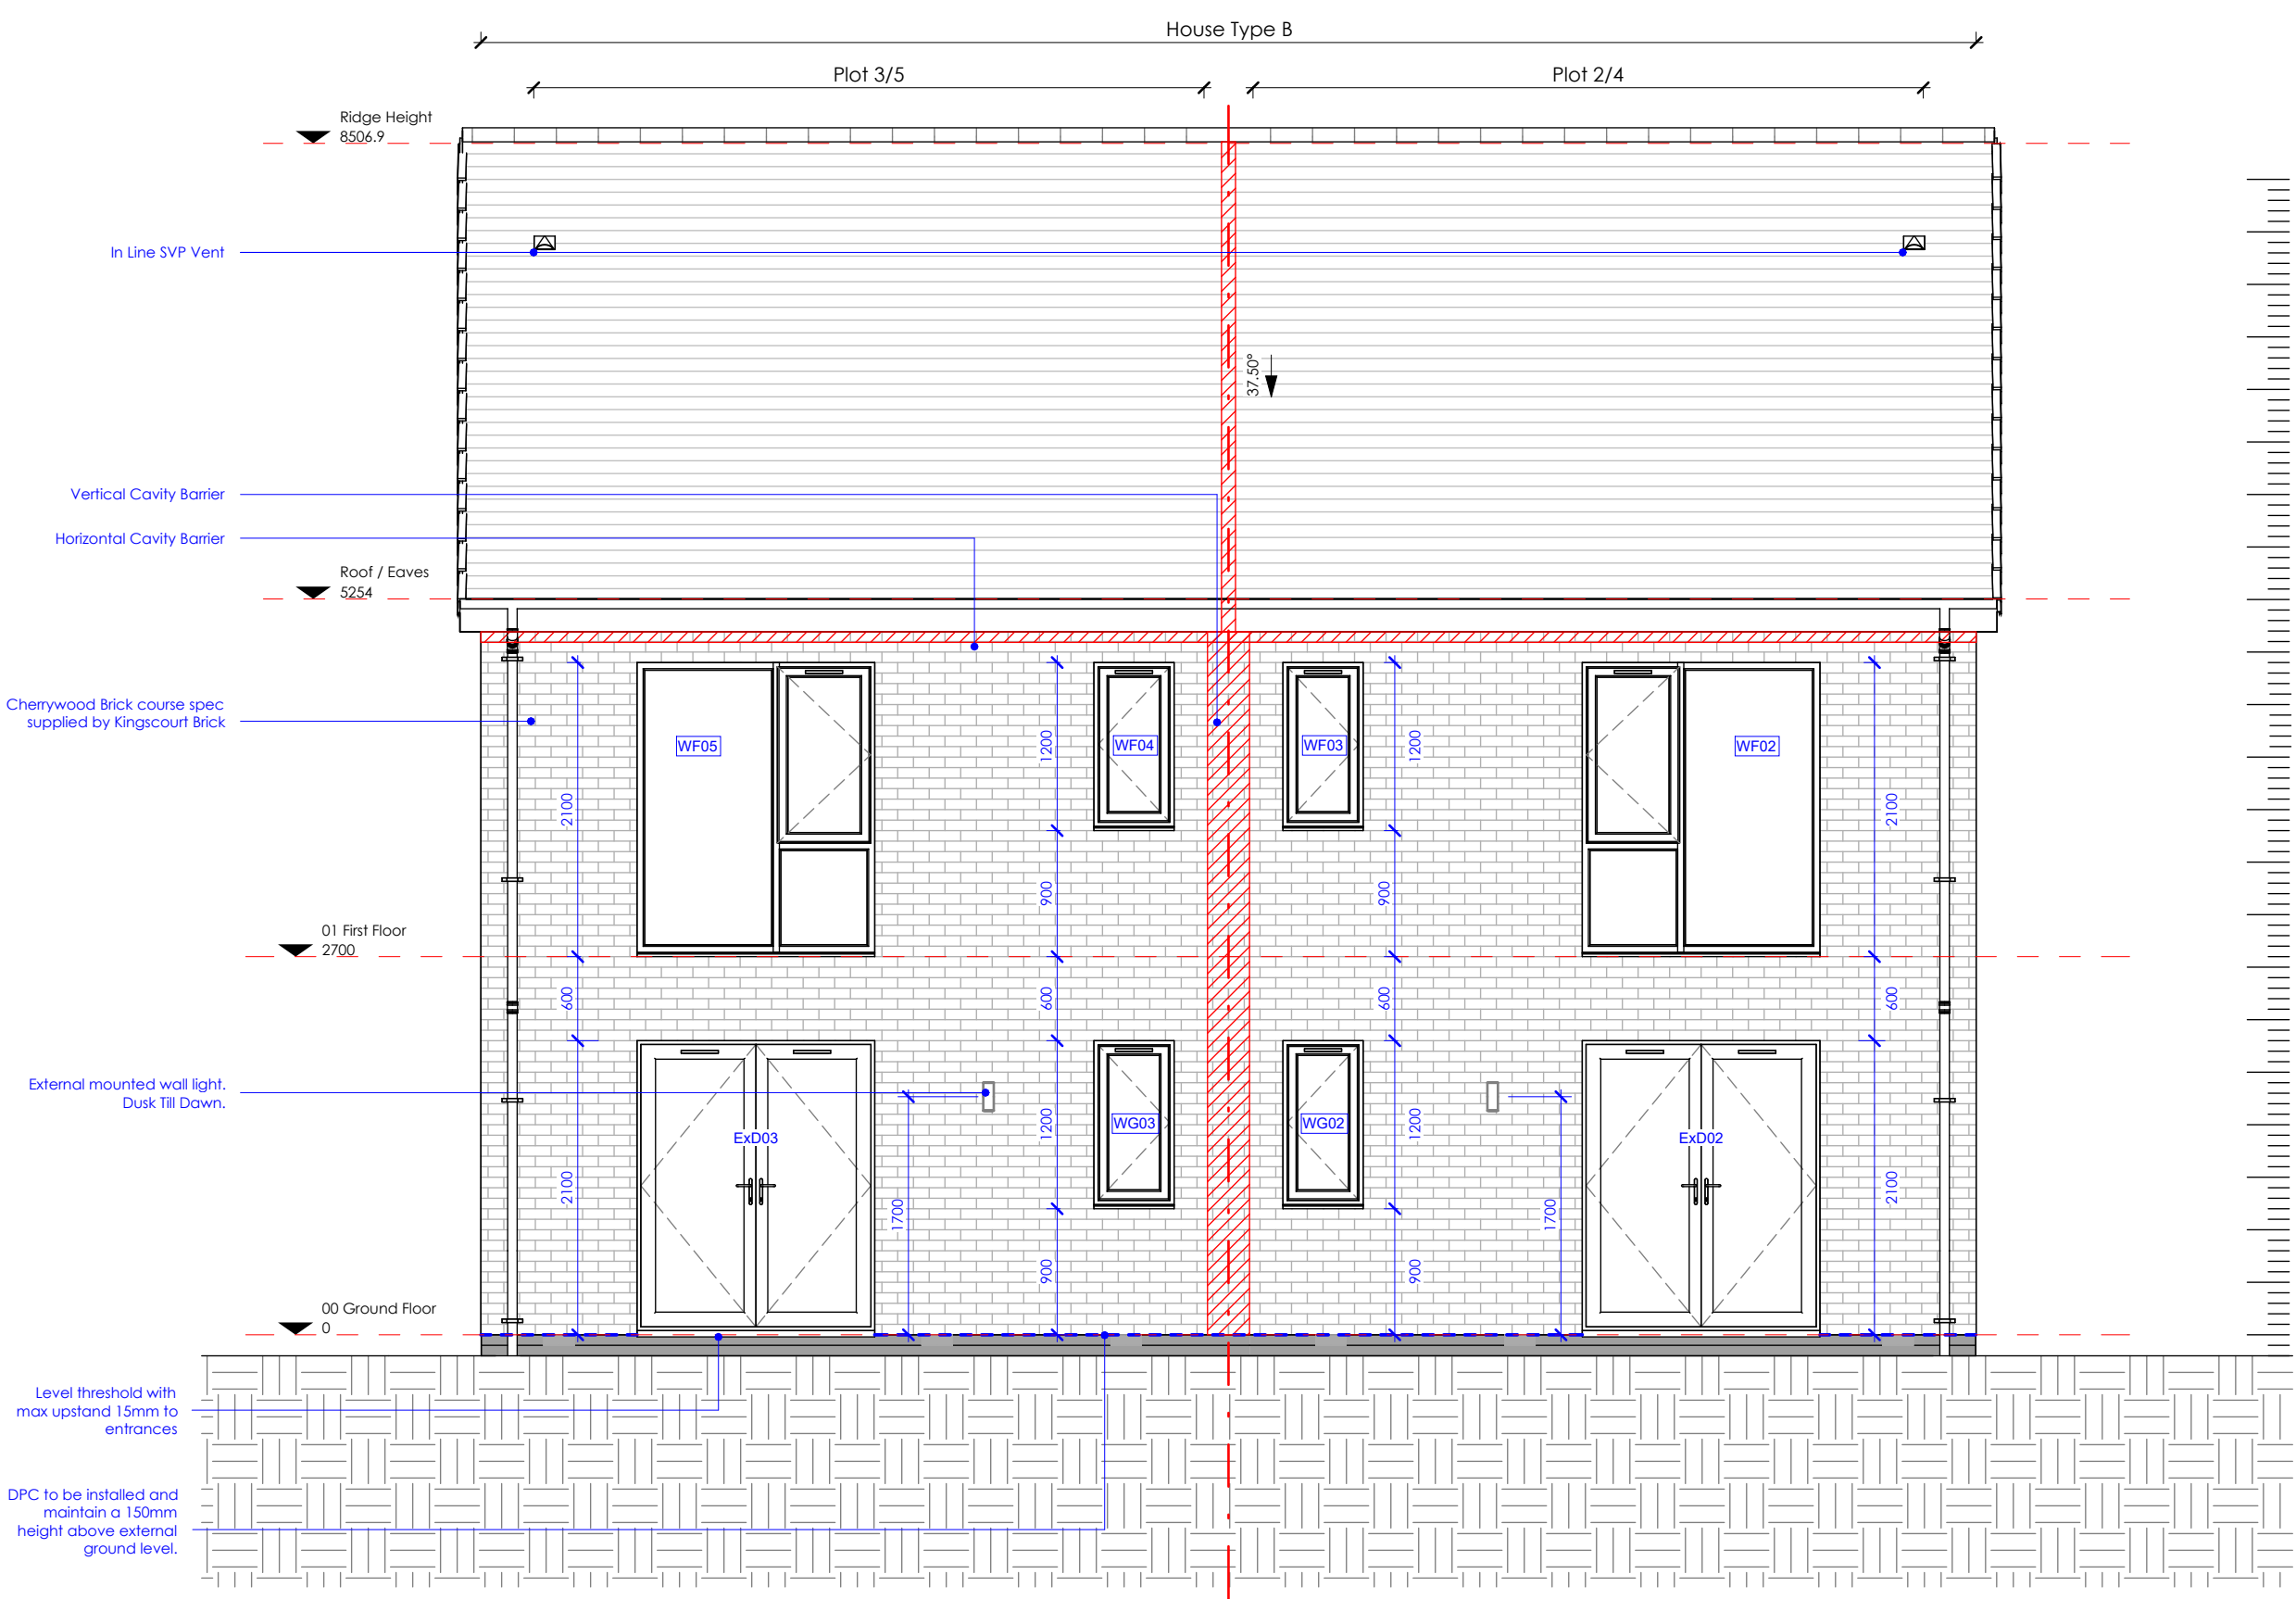


Pr North Elevation

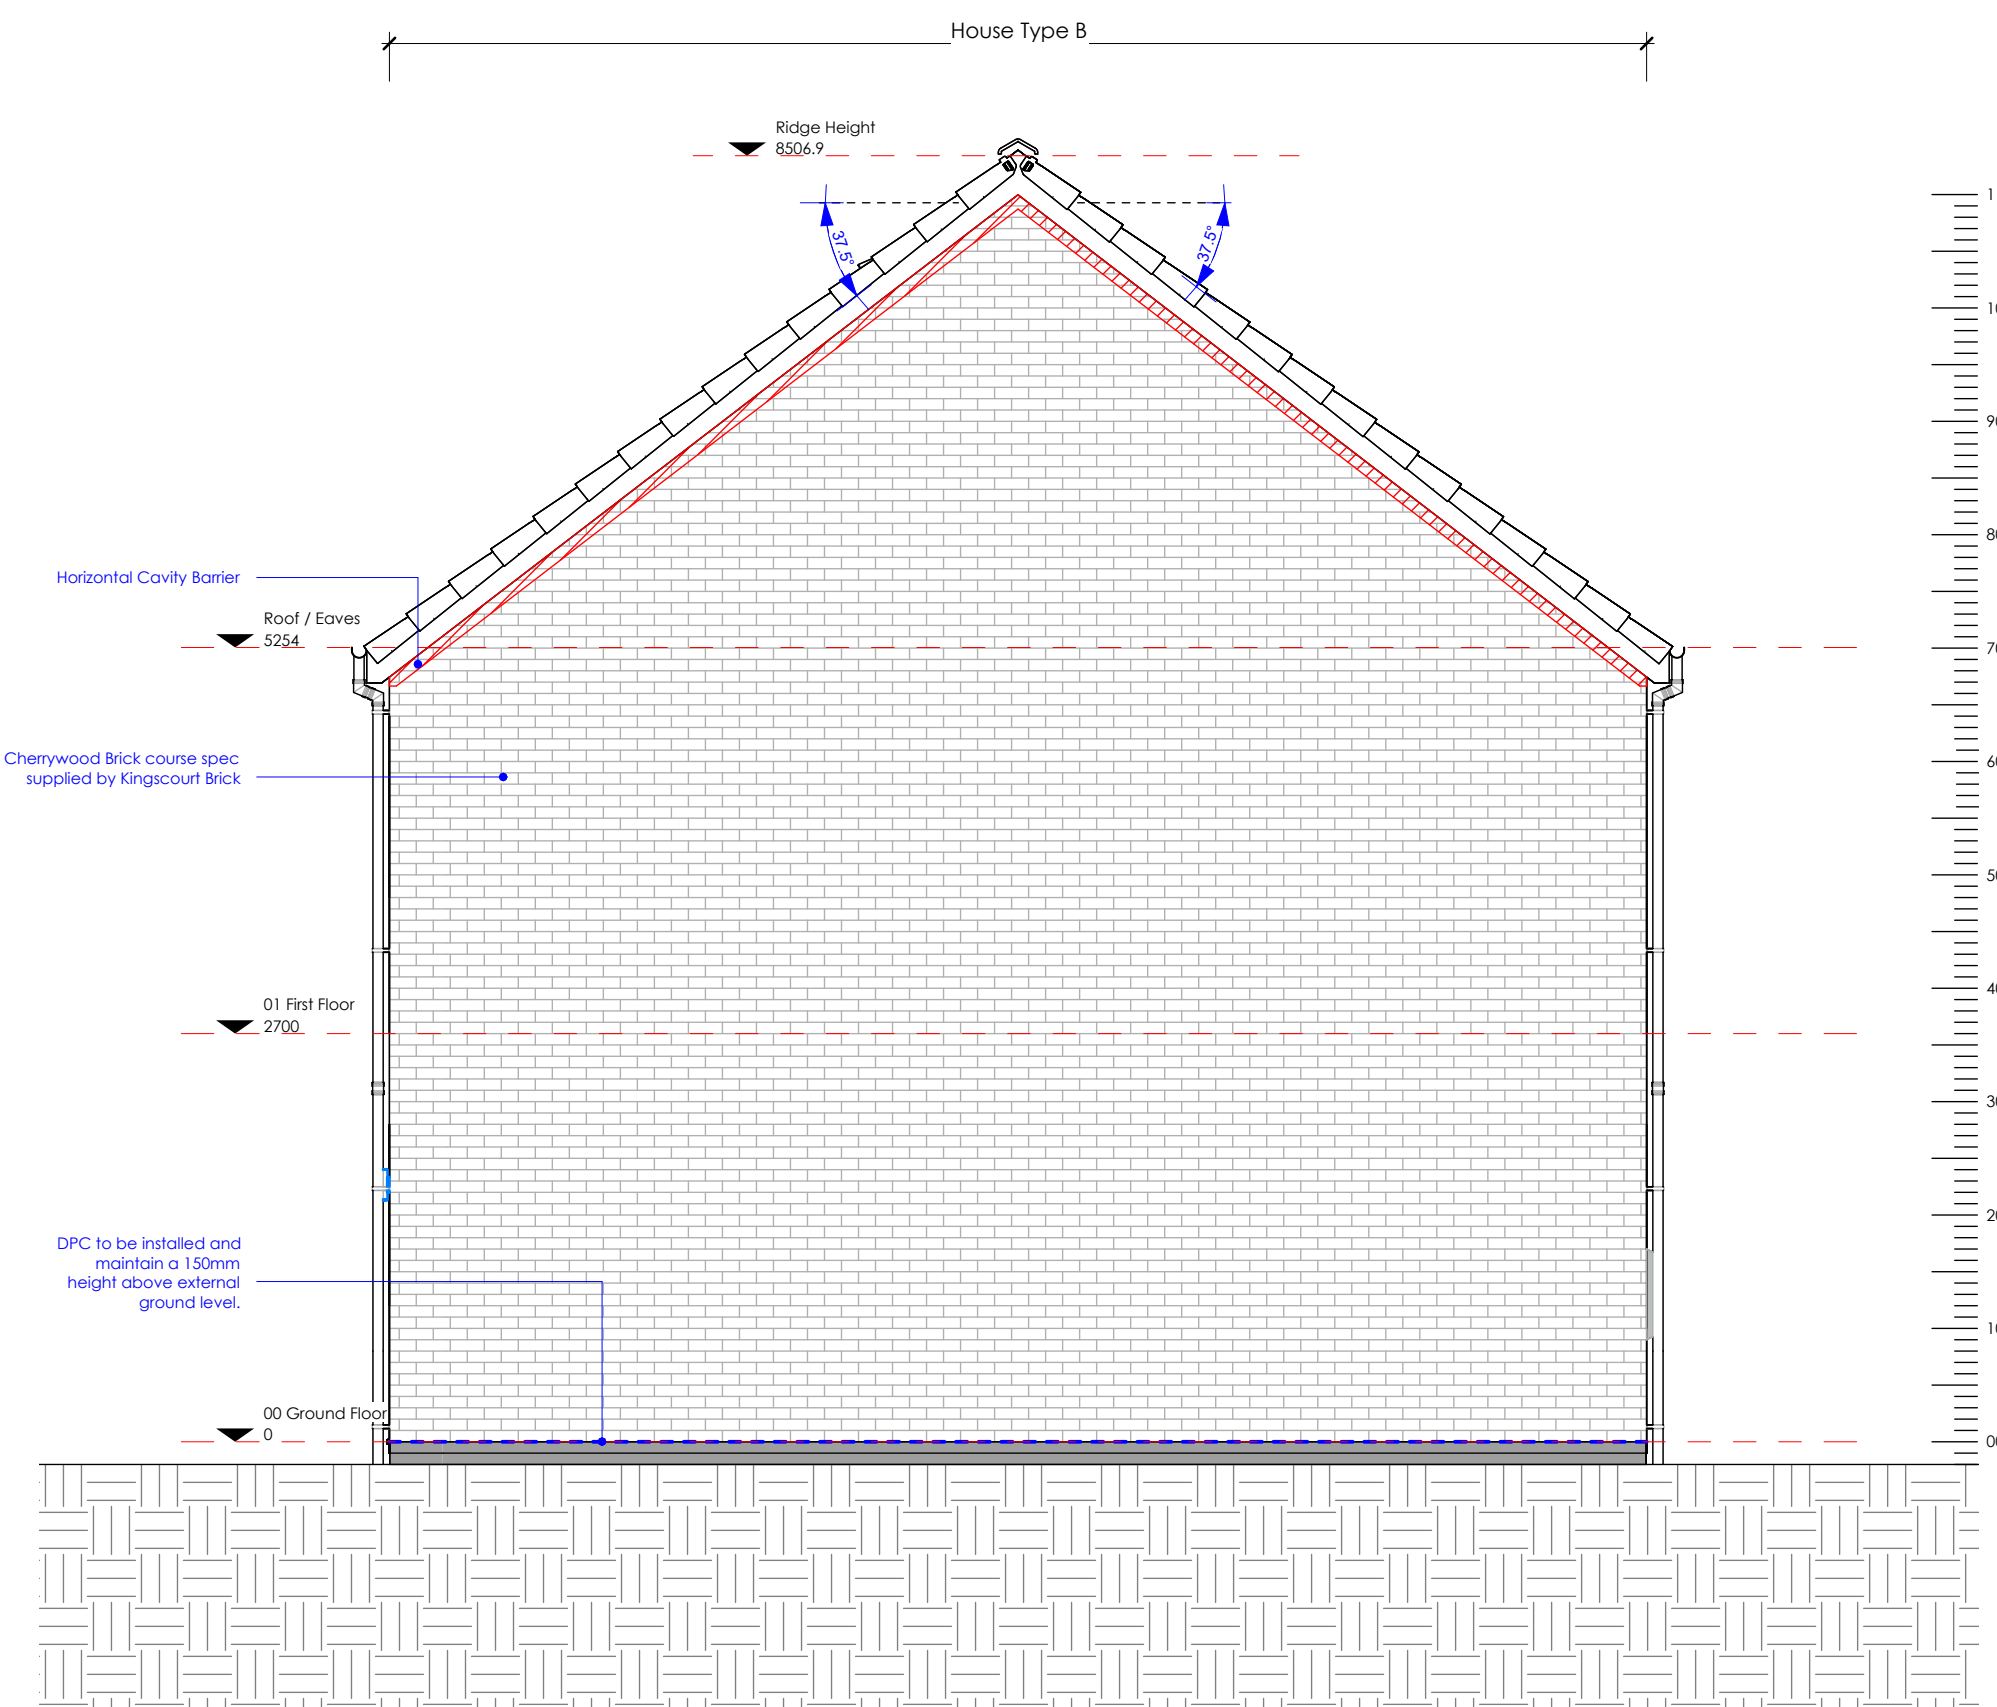

Pr West Elevation

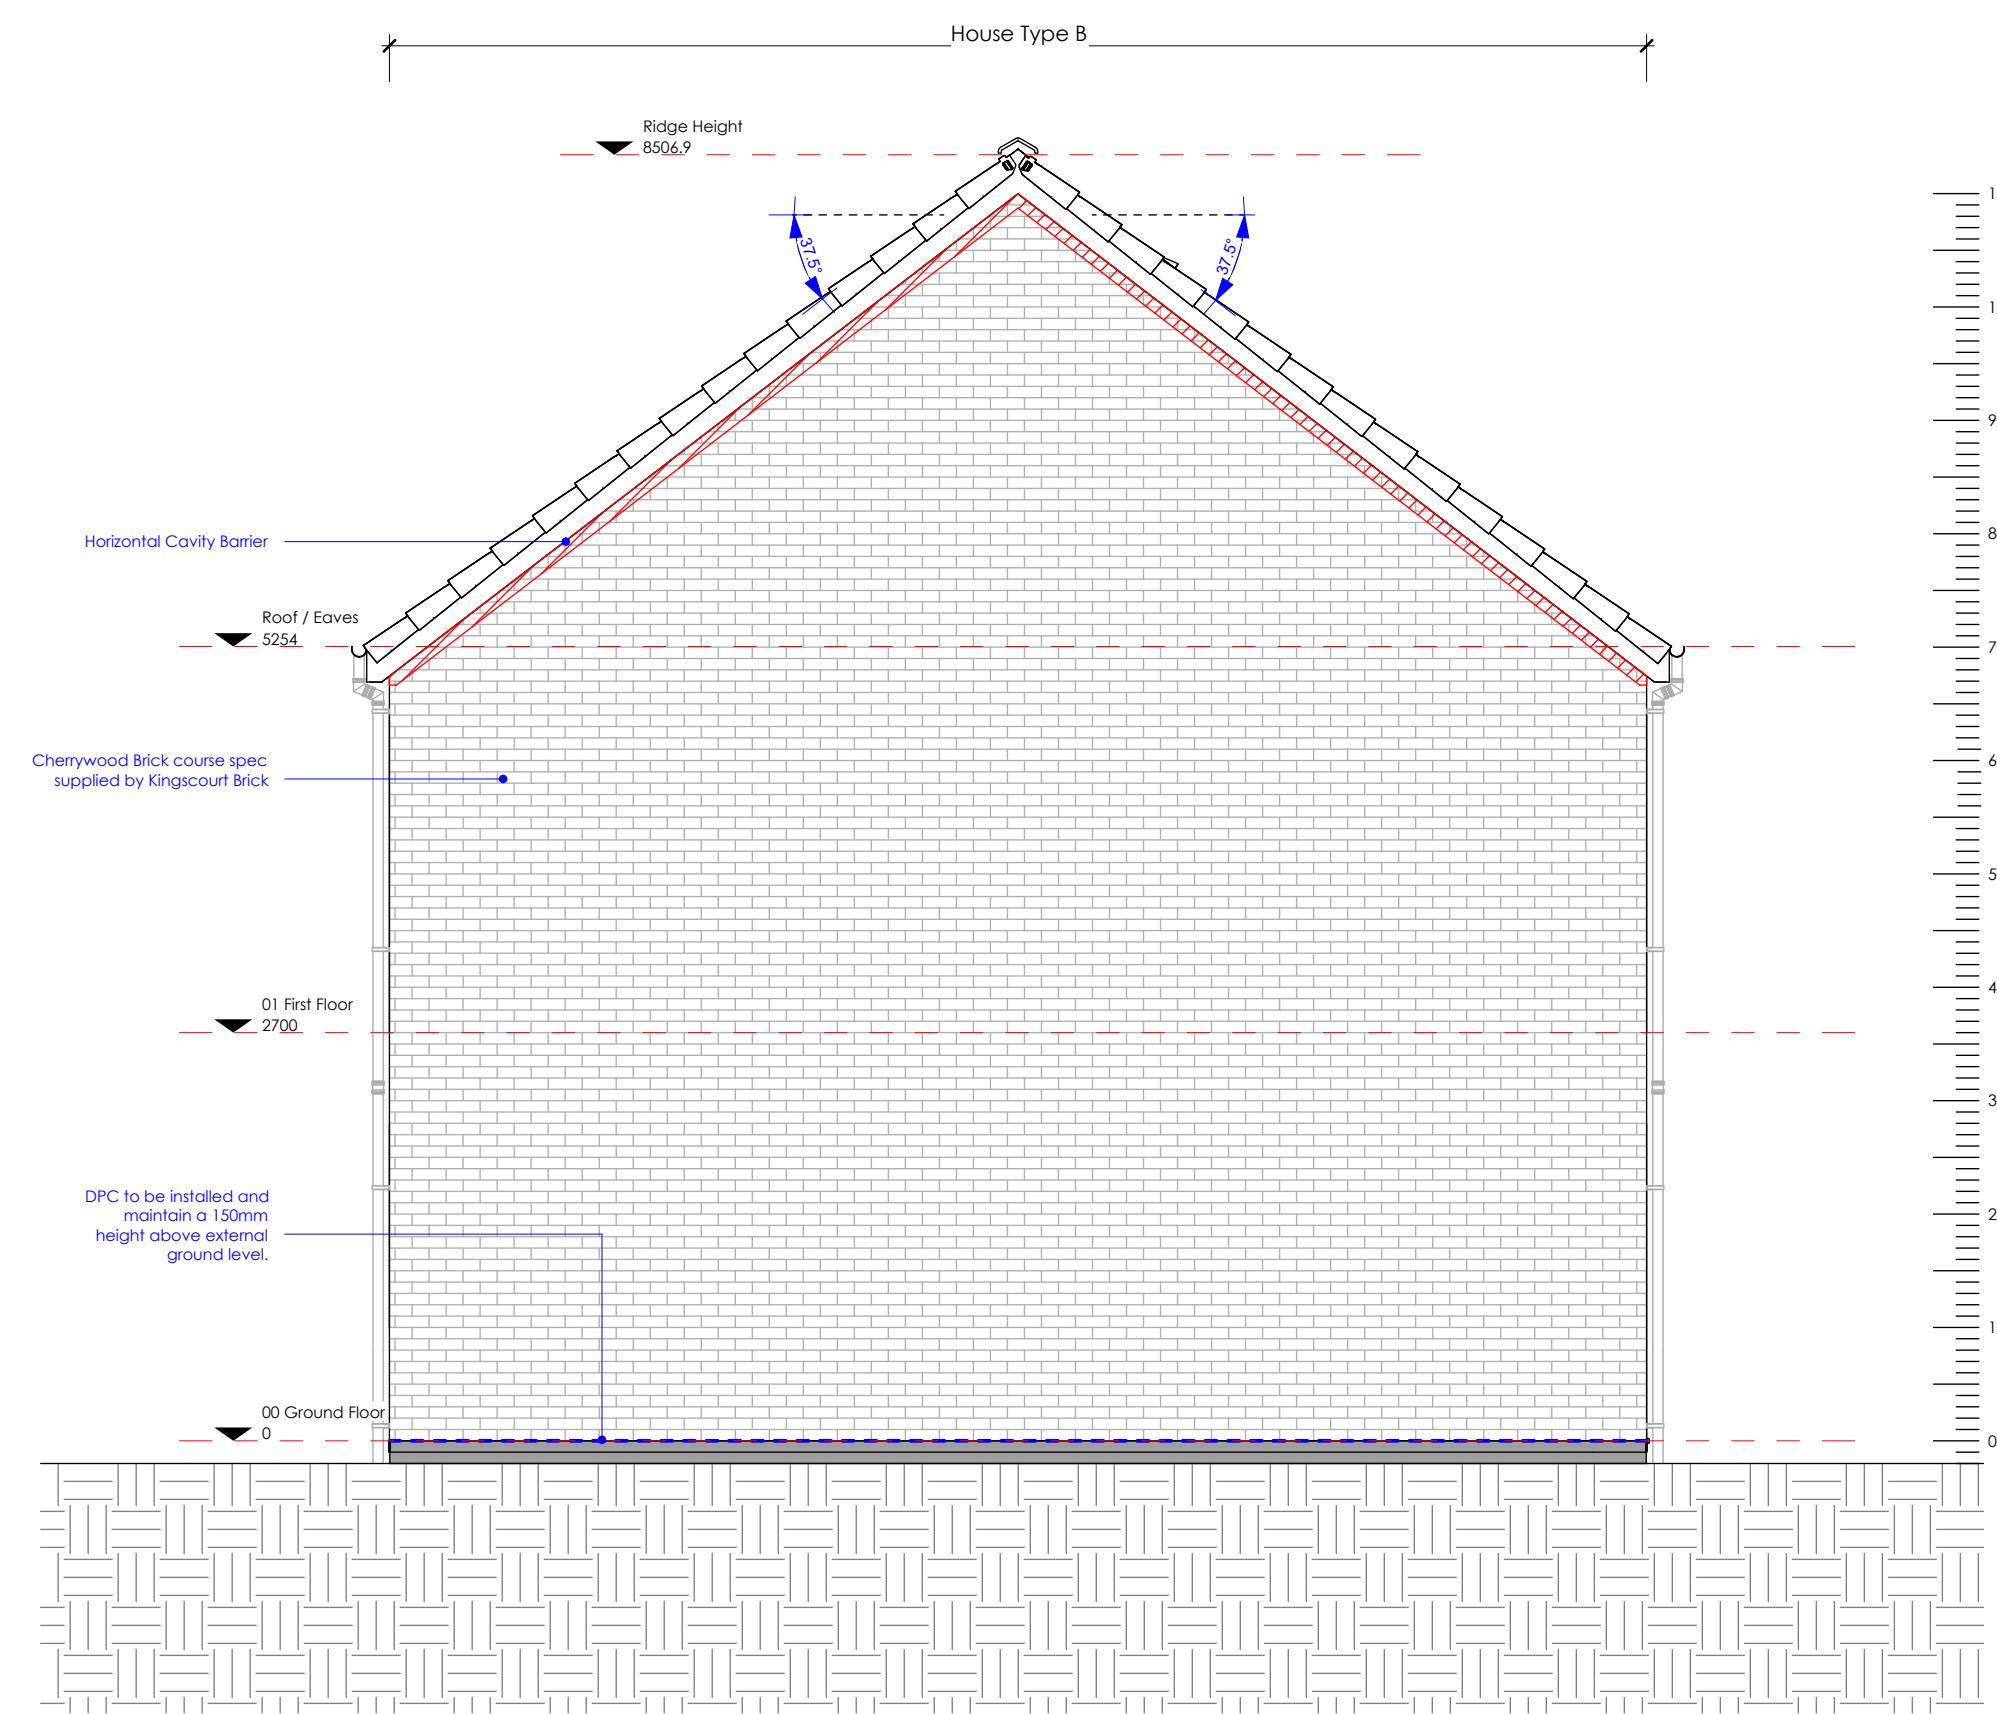

Pr East Elevation

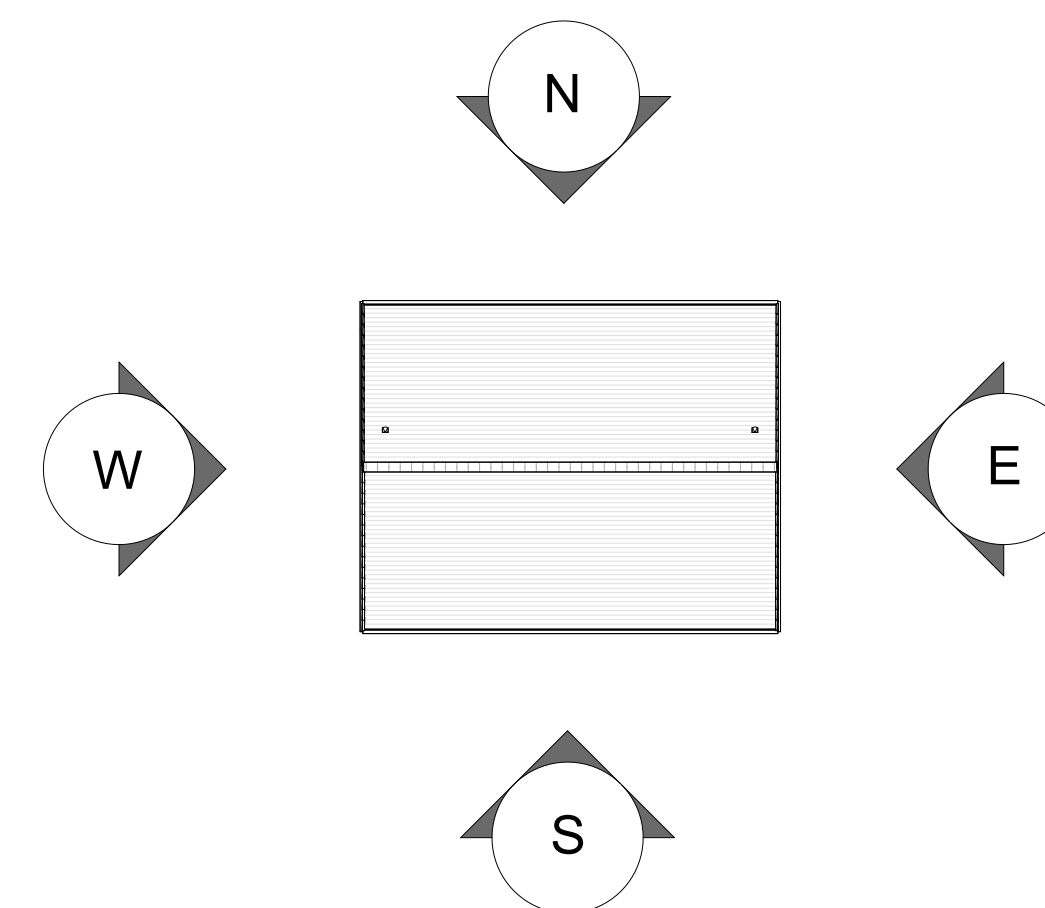

Elevations Key

C Minor Amendments	JL Jun '26
B Amended To Include Meter Box S/O	JL May '26
A Amended For Construction Issue	JL May '26
* First Issue	AC Apr '26

CONSTRUCTION

condy lofthouse
architects

Client
Built Group Ltd

Project
Lyme Grove, Longview, Huyton

Proposed GA Elevations - House Plots 2-5

Scale	Date	Drawn By
1:50 @ A1	Apr '26	AC

Drawing No	Revision
26-023-141	C

Unit 17 Cornect Business
Village
24 Derby Road
Liverpool L5
9PR

0151 207
4371
info@condyloffhouse.co.uk
www.condyloffhouse.co.uk

PLOTS:
2, 3, 4 & 5

