


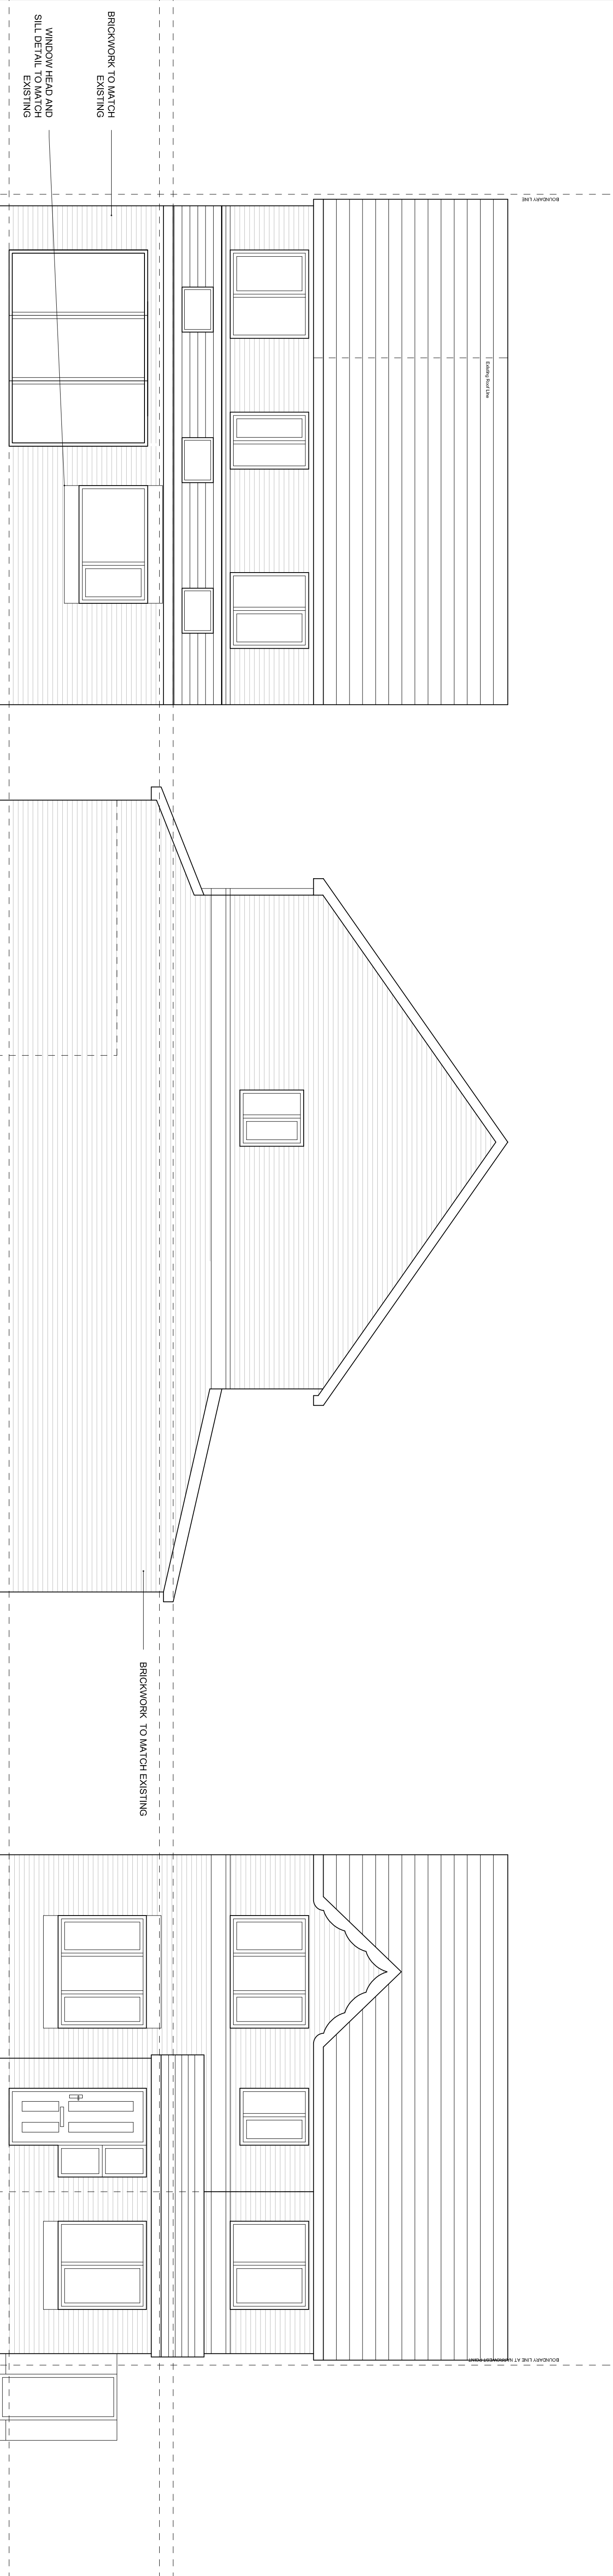


Rear Elevation


Side Elevation

Front Elevation


PROPOSED ELEVATIONS

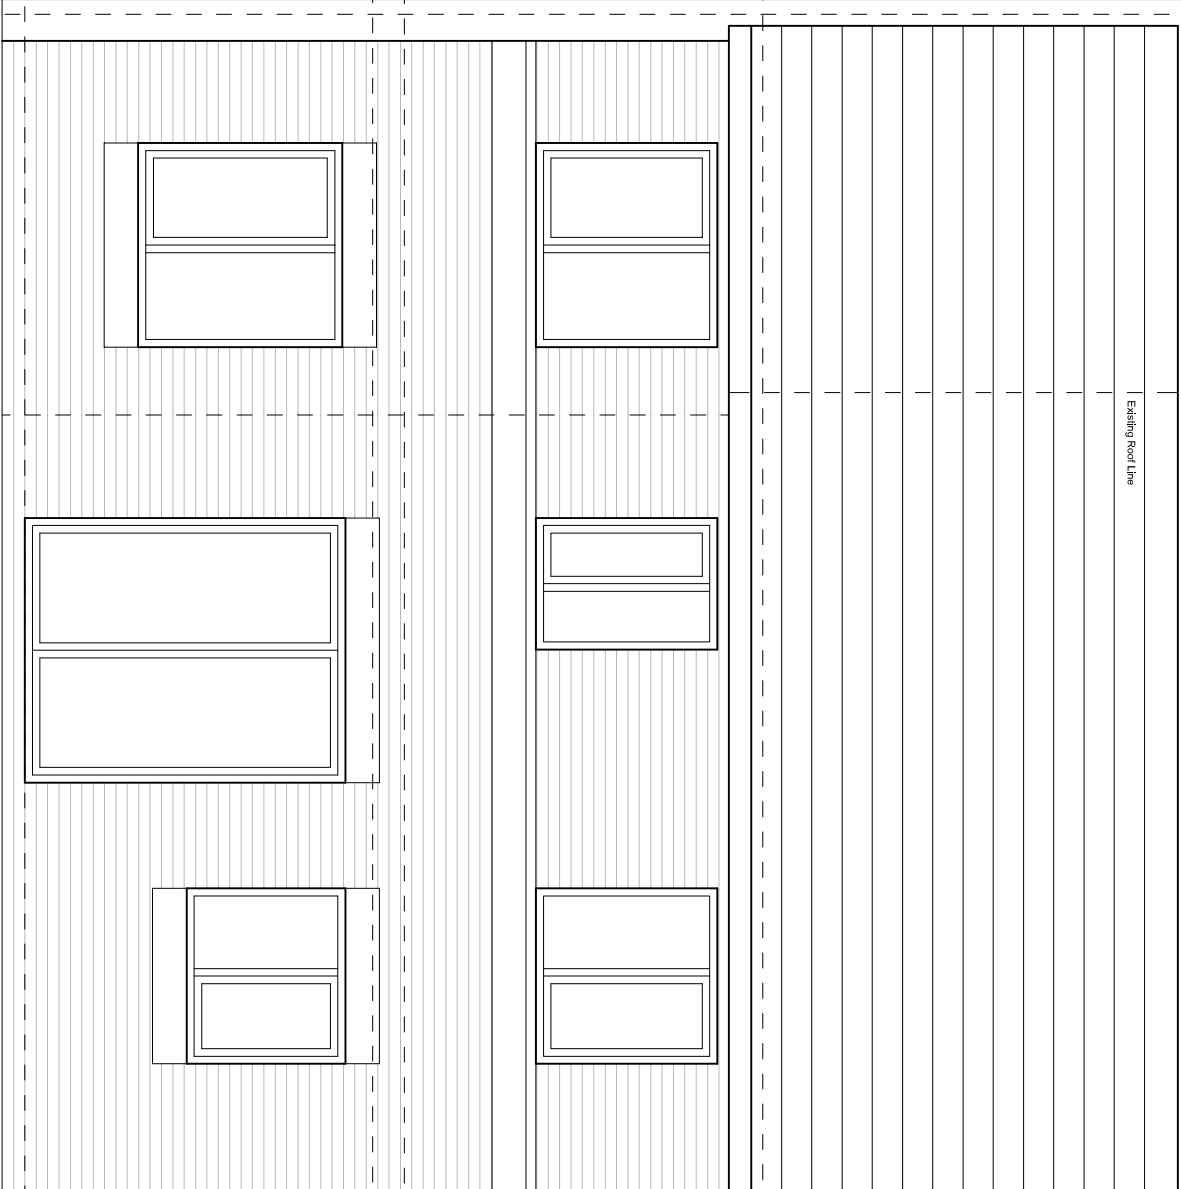[illegible]


Rear Elevation

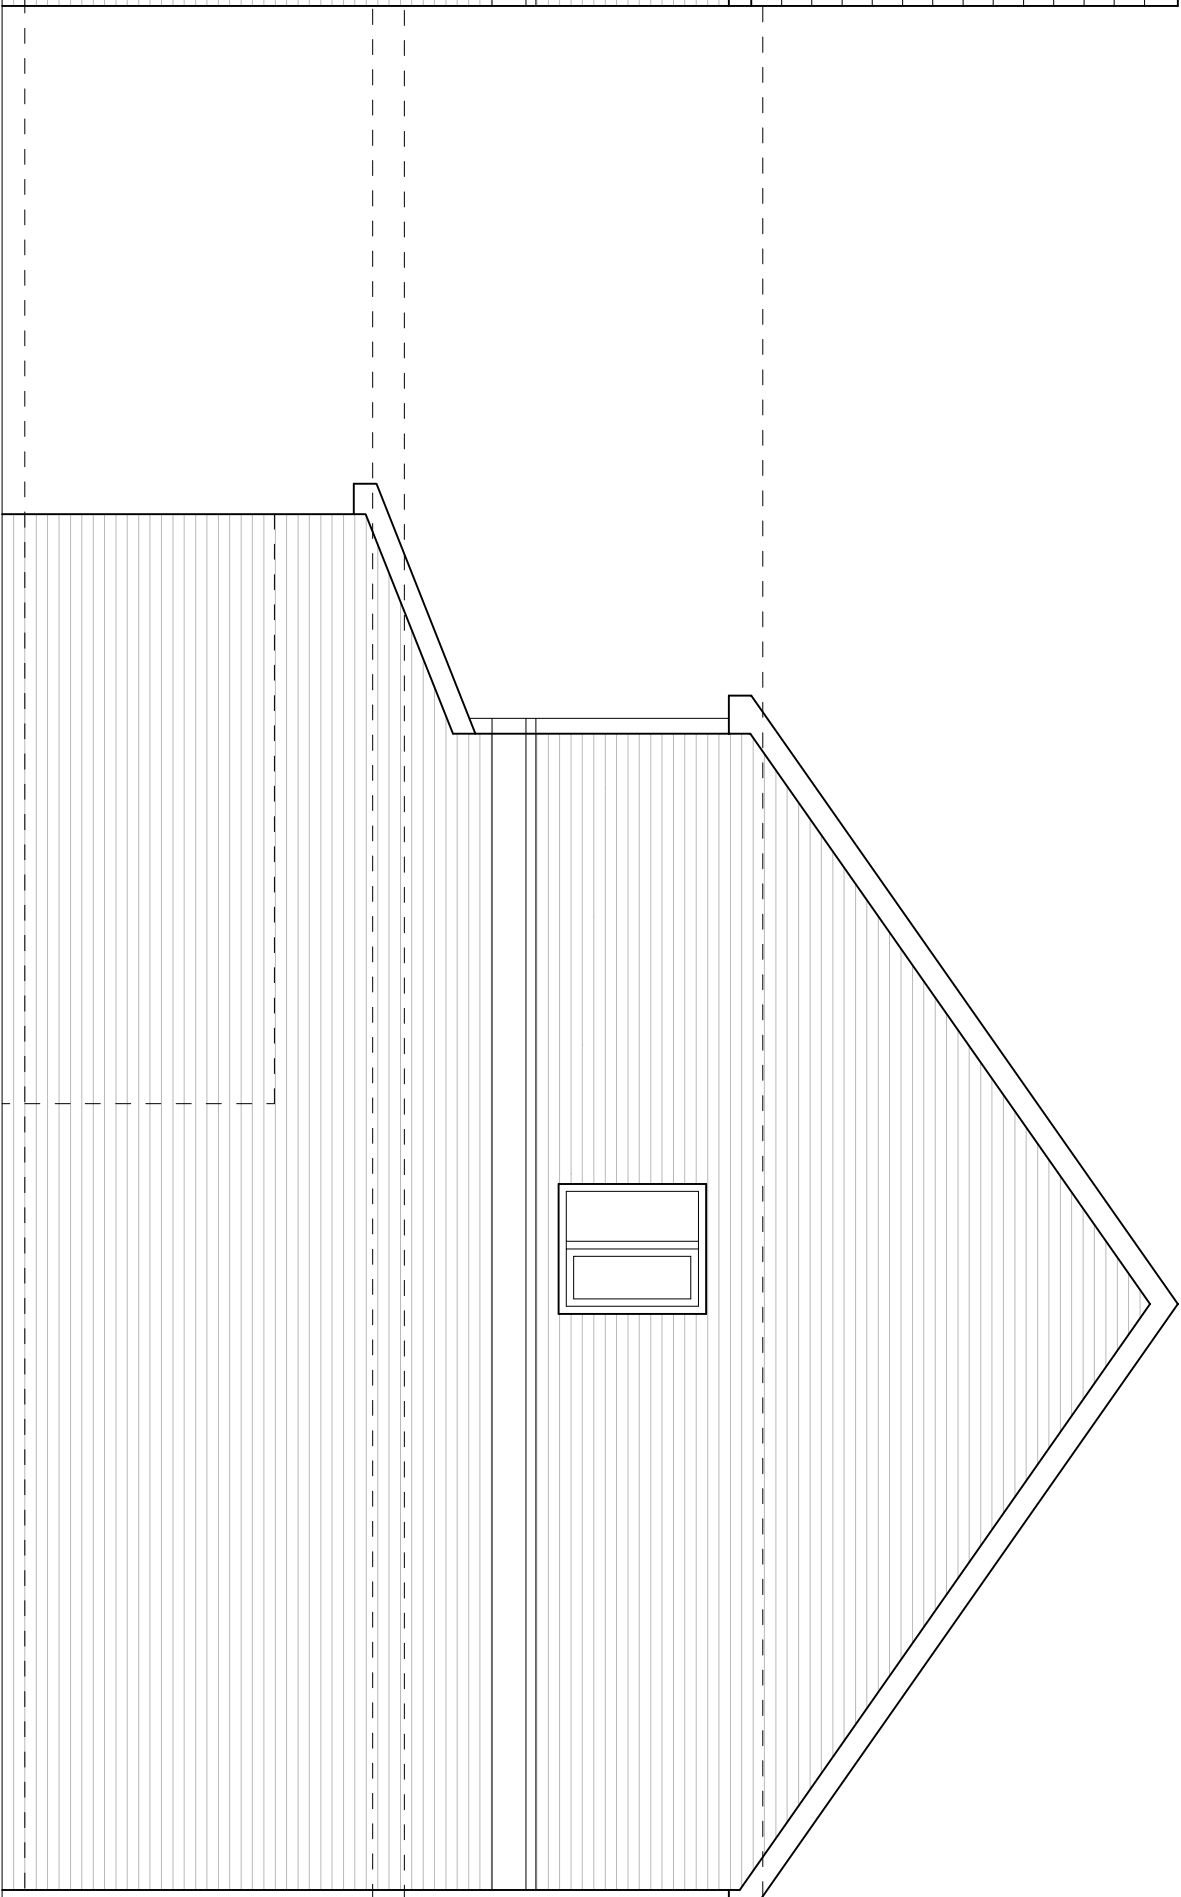

Side Elevation

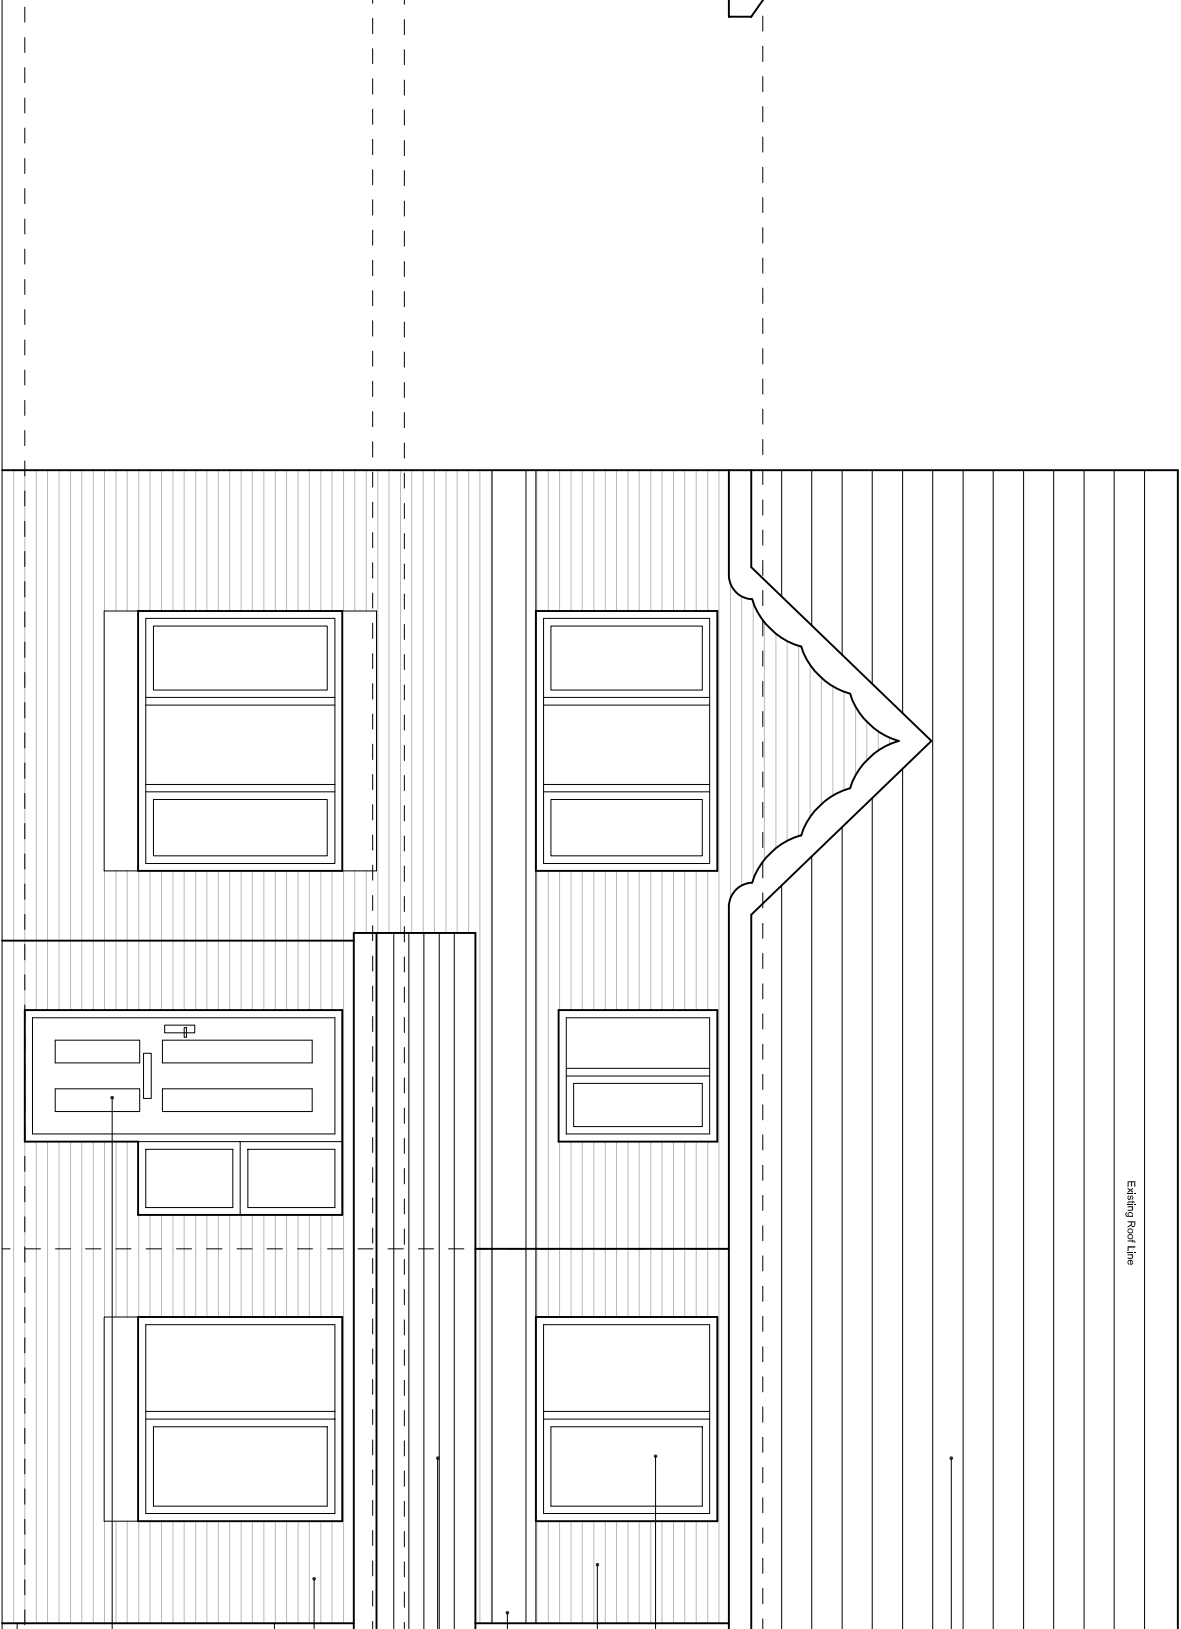

Front Elevation

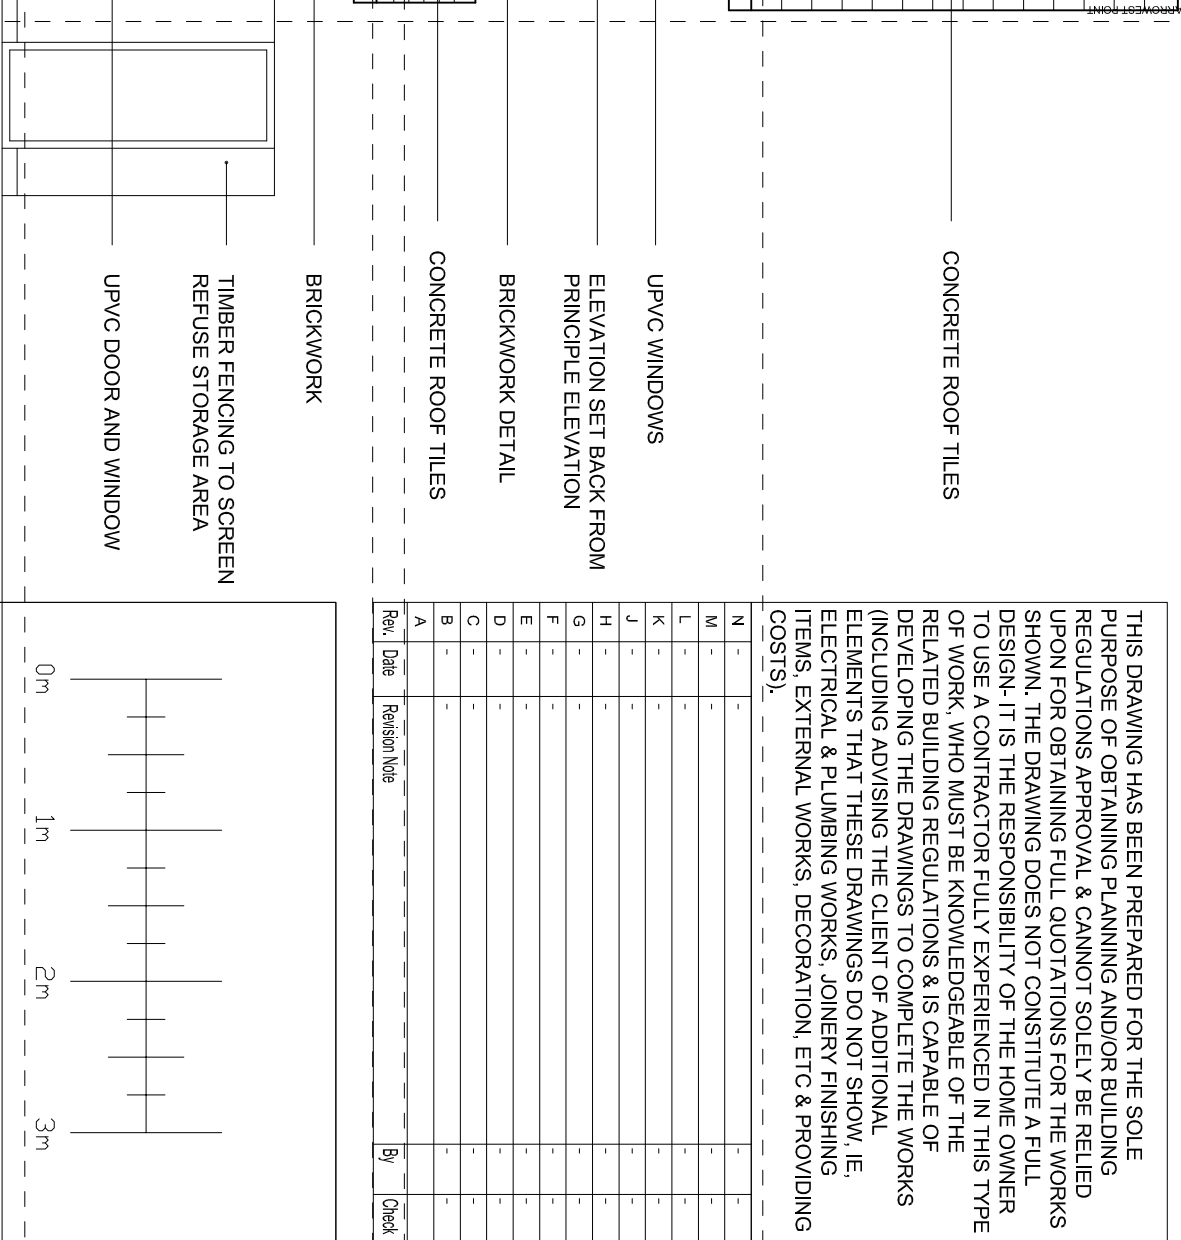

THIS DRAWING HAS BEEN PREPARED FOR THE SOLE PURPOSE OF OBTAINING PLANNING AND/OR BUILDING REGULATIONS APPROVAL, AND CANNOT SOLELY BE RELIED UPON FOR OBTAINING TITLE, CUTOFFS SOLELY FOR THE WORKS SHOWN. THE DRAWING DOES NOT CONSTITUTE A FULL DESIGN, IT IS THE RESPONSIBILITY OF THE HOME OWNER TO OBTAIN THE NECESSARY EXPERTISE OF THE TYPE OF WORK, WHO MUST BE KNOWLEDGEABLE OF THE RELATED BUILDING REGULATIONS, AND IS CAPABLE OF DEVELOPING THE DRAWINGS TO COMPLETE THE WORKS (INCLUDING ADVISING THE CLIENT OF ADDITIONAL ELEMENTS THAT THESE DRAWINGS DO NOT SHOW, IE, ELECTRICAL & PLUMBING WORKS, JOINERY FINISHING ITEMS, EXTERNAL WORKS, DECORATION, ETC & PROVIDING COSTS).

Copyright: All rights reserved.
This drawing must not be reproduced without permission.
This drawing must not be scaled. Dimensions are in millimetres unless specified.

39 Stanwood Gardens, Whiston, Merseyside, L35 3XN

Drawing title	Scale
	A1

Status	date	Scale on A3
--------	------	-------------

Job No. **A022** Draw No. **D1 04** Revision **B**

EXISTING ELEVATIONS