



EXISTING SITE PLAN

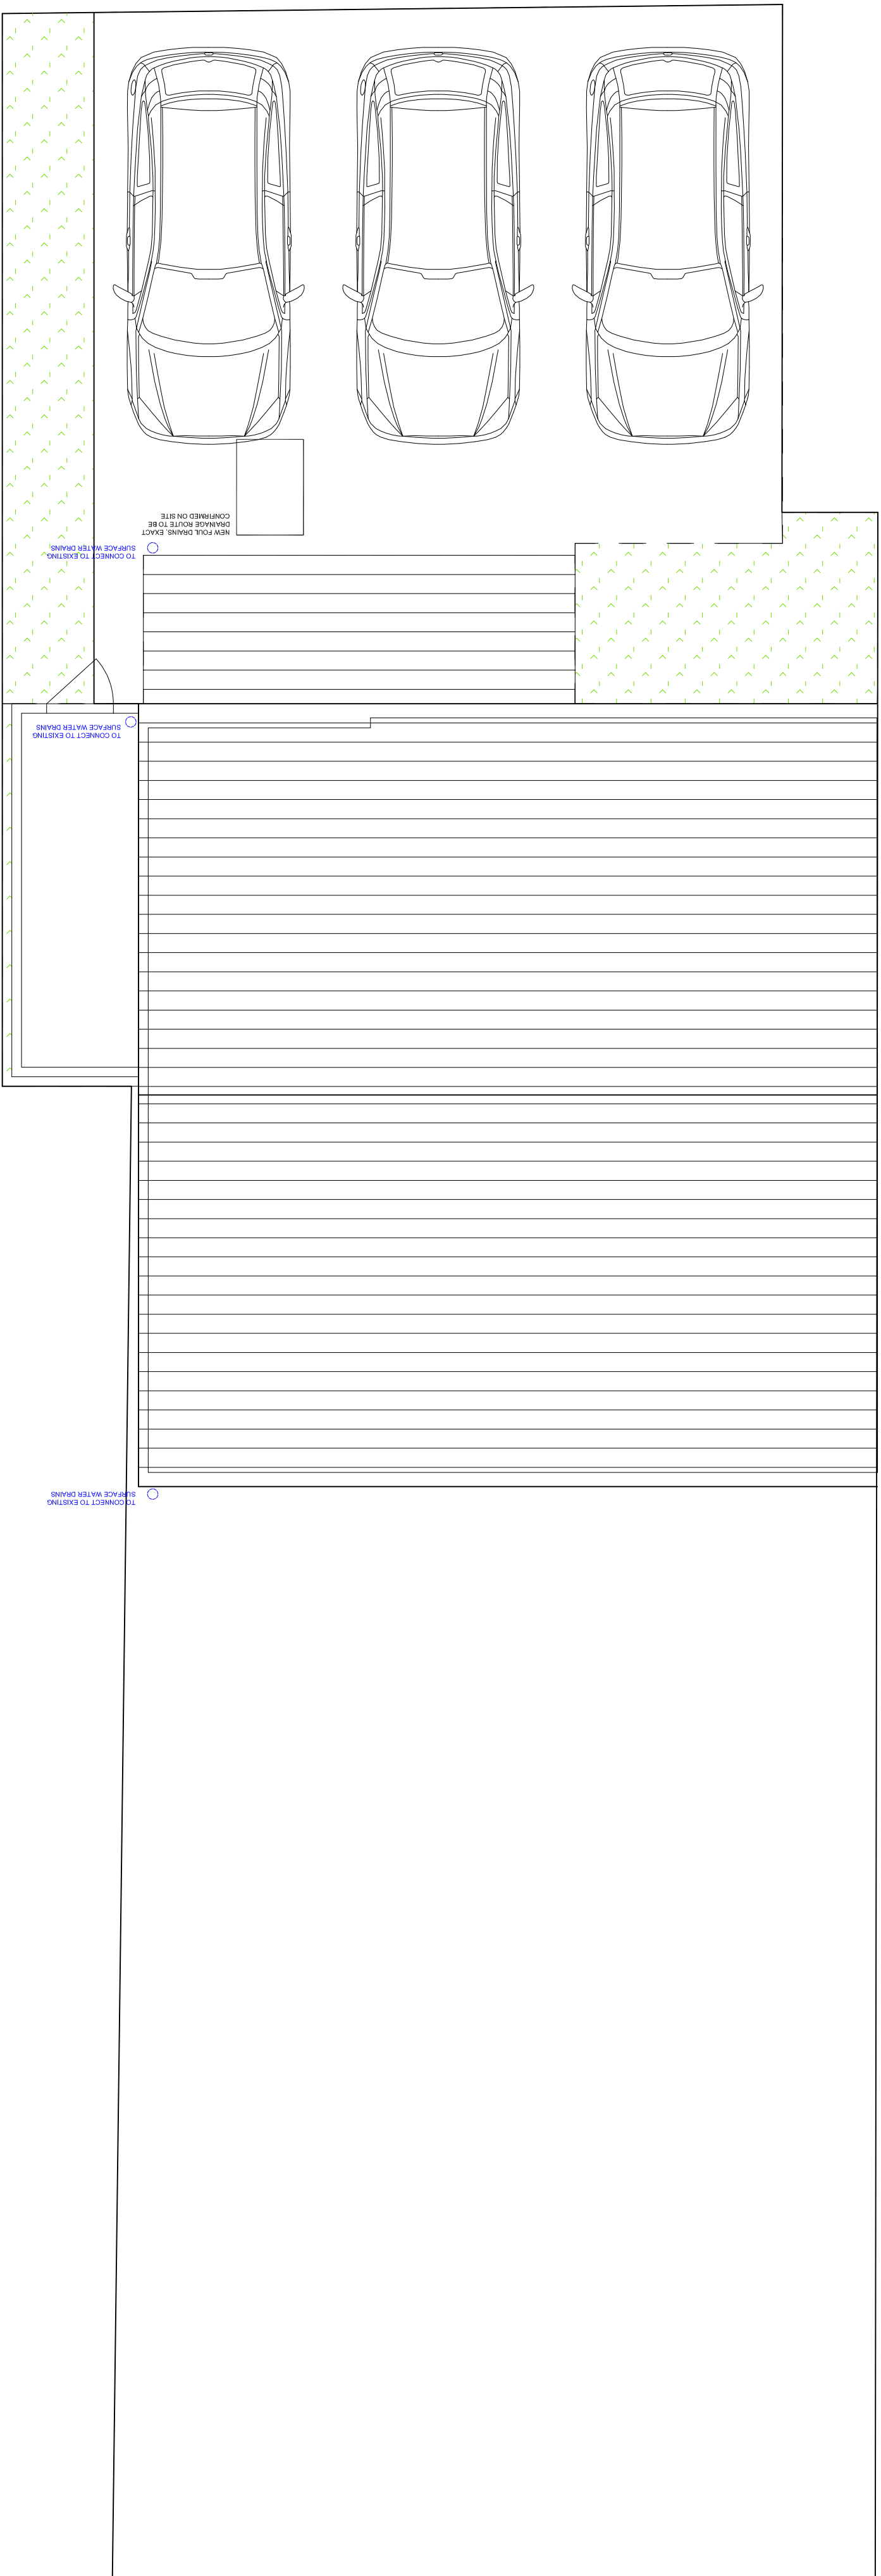


PROPOSED SITE PLAN

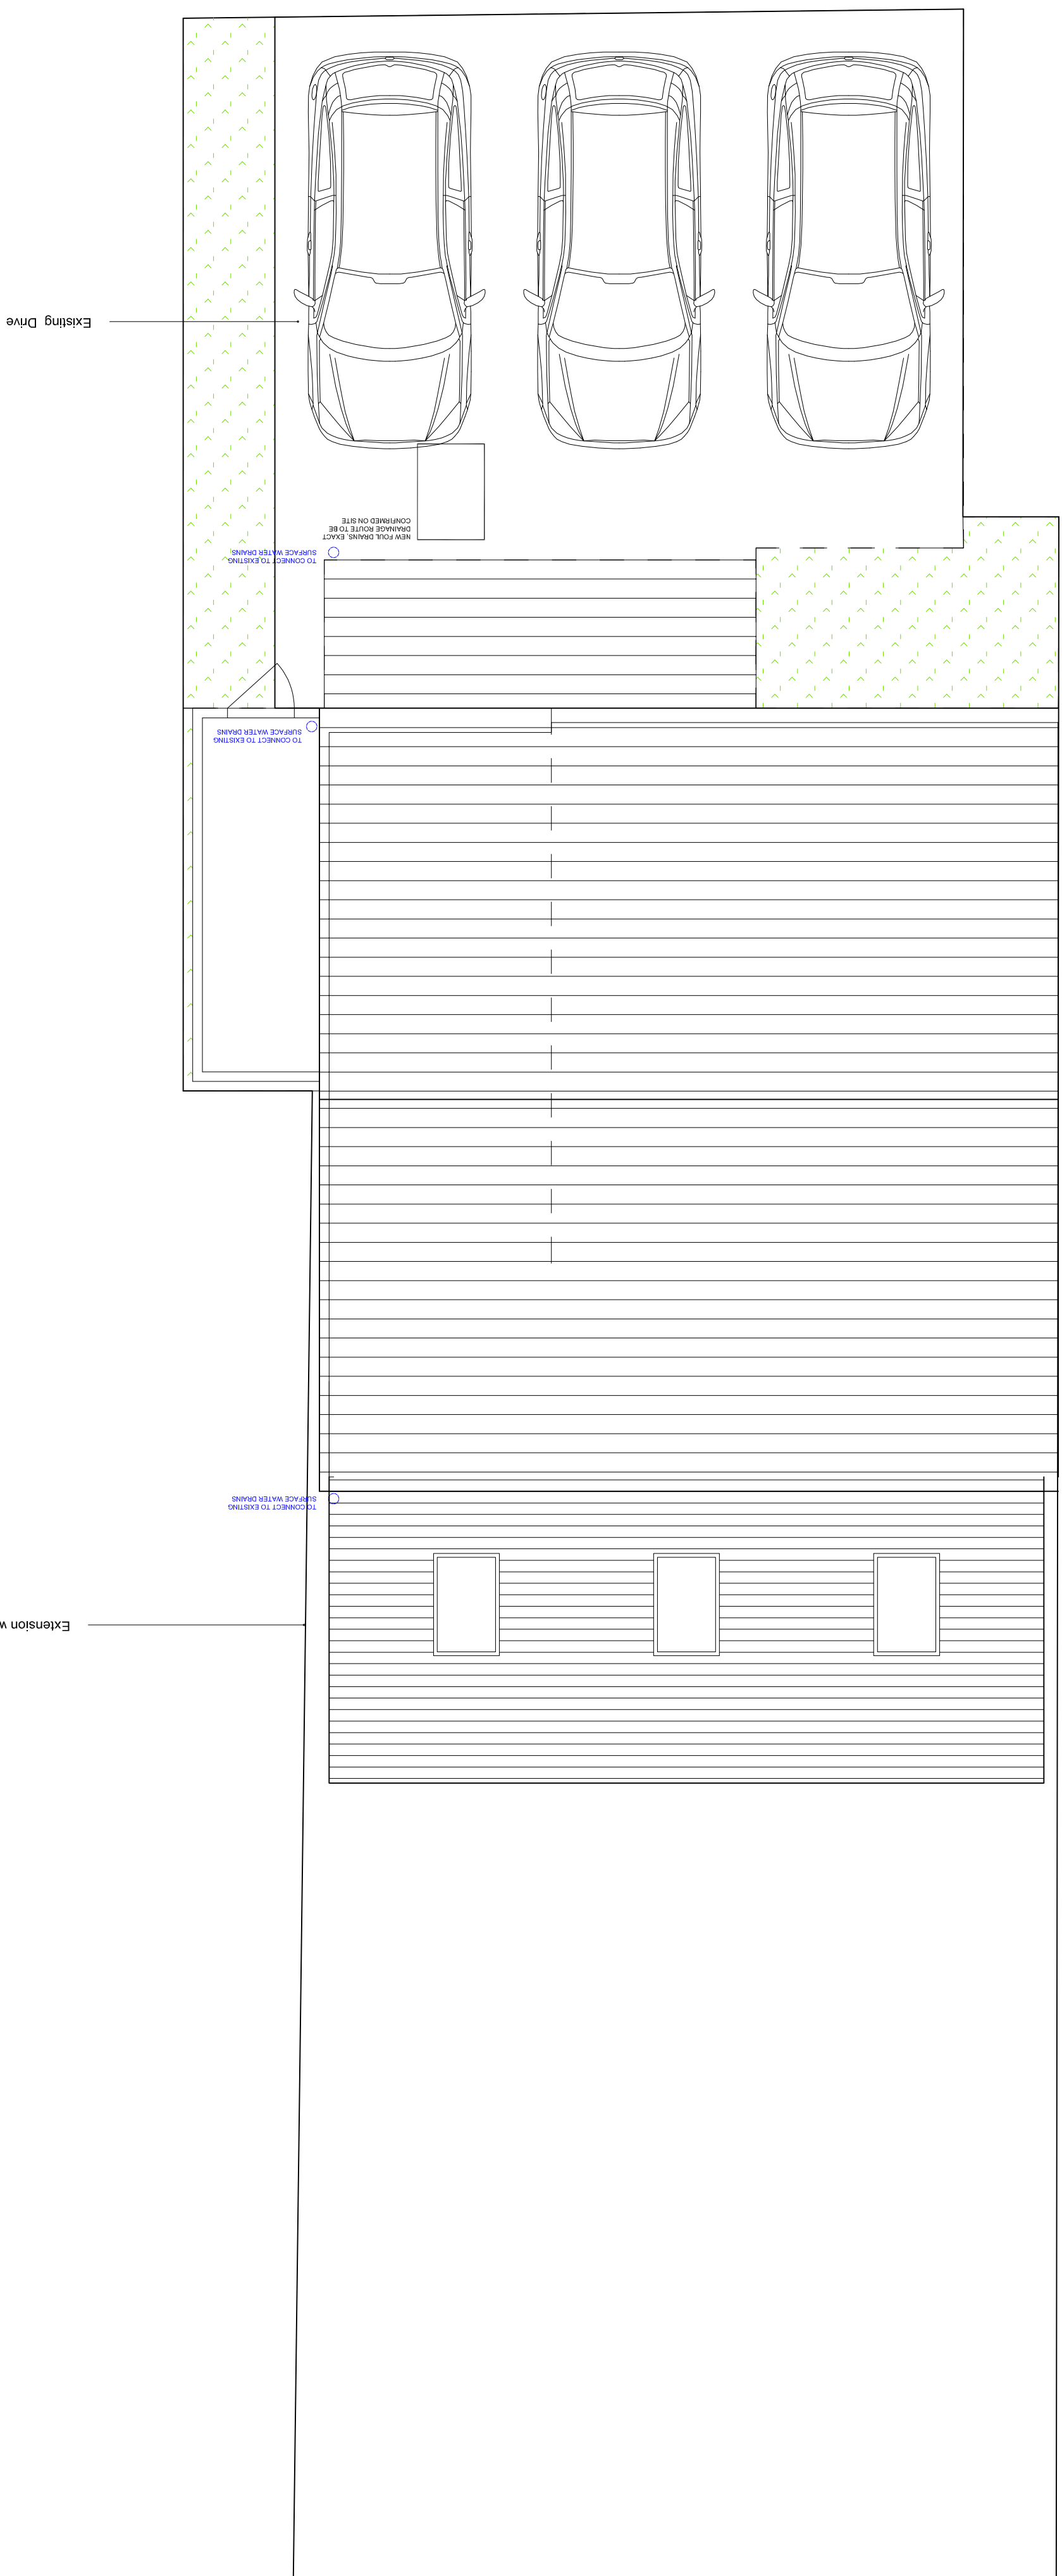


THIS DRAWING HAS BEEN PREPARED FOR THE SOLE PURPOSE OF OBTAINING PLANNING AND/OR BUILDING REGULATIONS PERTAINING TO A CANNOT SUE. BE RELIED UPON FOR OBTAINING TOLL ACTIONS FOR THE WORKS SHOWN. THE DRAWING DOES NOT CONSTITUTE A FULL DESIGN, IT IS THE RESPONSIBILITY OF THE HOME OWNER TO USE A QUALIFIED PROFESSIONAL ENGINEER OR ARCHITECT FOR WORK, WHO MUST BE KNOWLEDGEABLE OF THE RELATED BUILDING REGULATIONS, AS CAPABLE OF DEVELOPING THE DRAWINGS TO COMPLY WITH THE WORKS INCLUDING ADVISING THE CLIENT OF ADDITIONAL ELEMENTS THAT THESE DRAWINGS DO NOT SHOW, IE. ELECTRICAL, PLUMBING WORKS, JOINERY FINISHING ITEMS, EXTERNAL WORKS, DECORATION, ETC & PROVIDING COSTS).

North Point

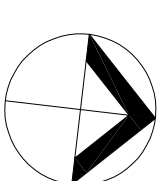

Key Plan

Ref. Date	Reason Note	Gr.	Ch.
N	-	-	-
M	-	-	-
L	-	-	-
K	-	-	-
J	-	-	-
I	-	-	-
H	-	-	-
G	-	-	-
F	-	-	-
E	-	-	-
D	-	-	-
C	-	-	-
B	-	-	-
A	-	-	-

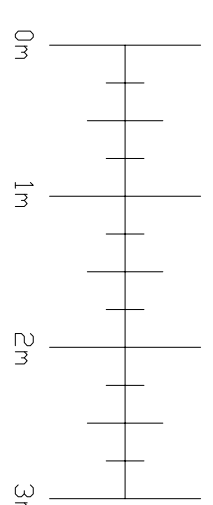

Copyright: All rights reserved.
This drawing must not be reproduced without permission.
This drawing must not be scaled. Dimensions are in mm.

39 Stanwood Gardens, Whiston, Merseyside, L35 3XN

Drawing title	Scale as A1	
Site Plan	1:50	
Status	date	Scale as A3
Planning	02/06/20	1:100
Job No.	Draw No.	Rev'd
A022	PL-02	B